



BND1
2100mm high concrete post and timber panel fence & gates (used between rear gardens)

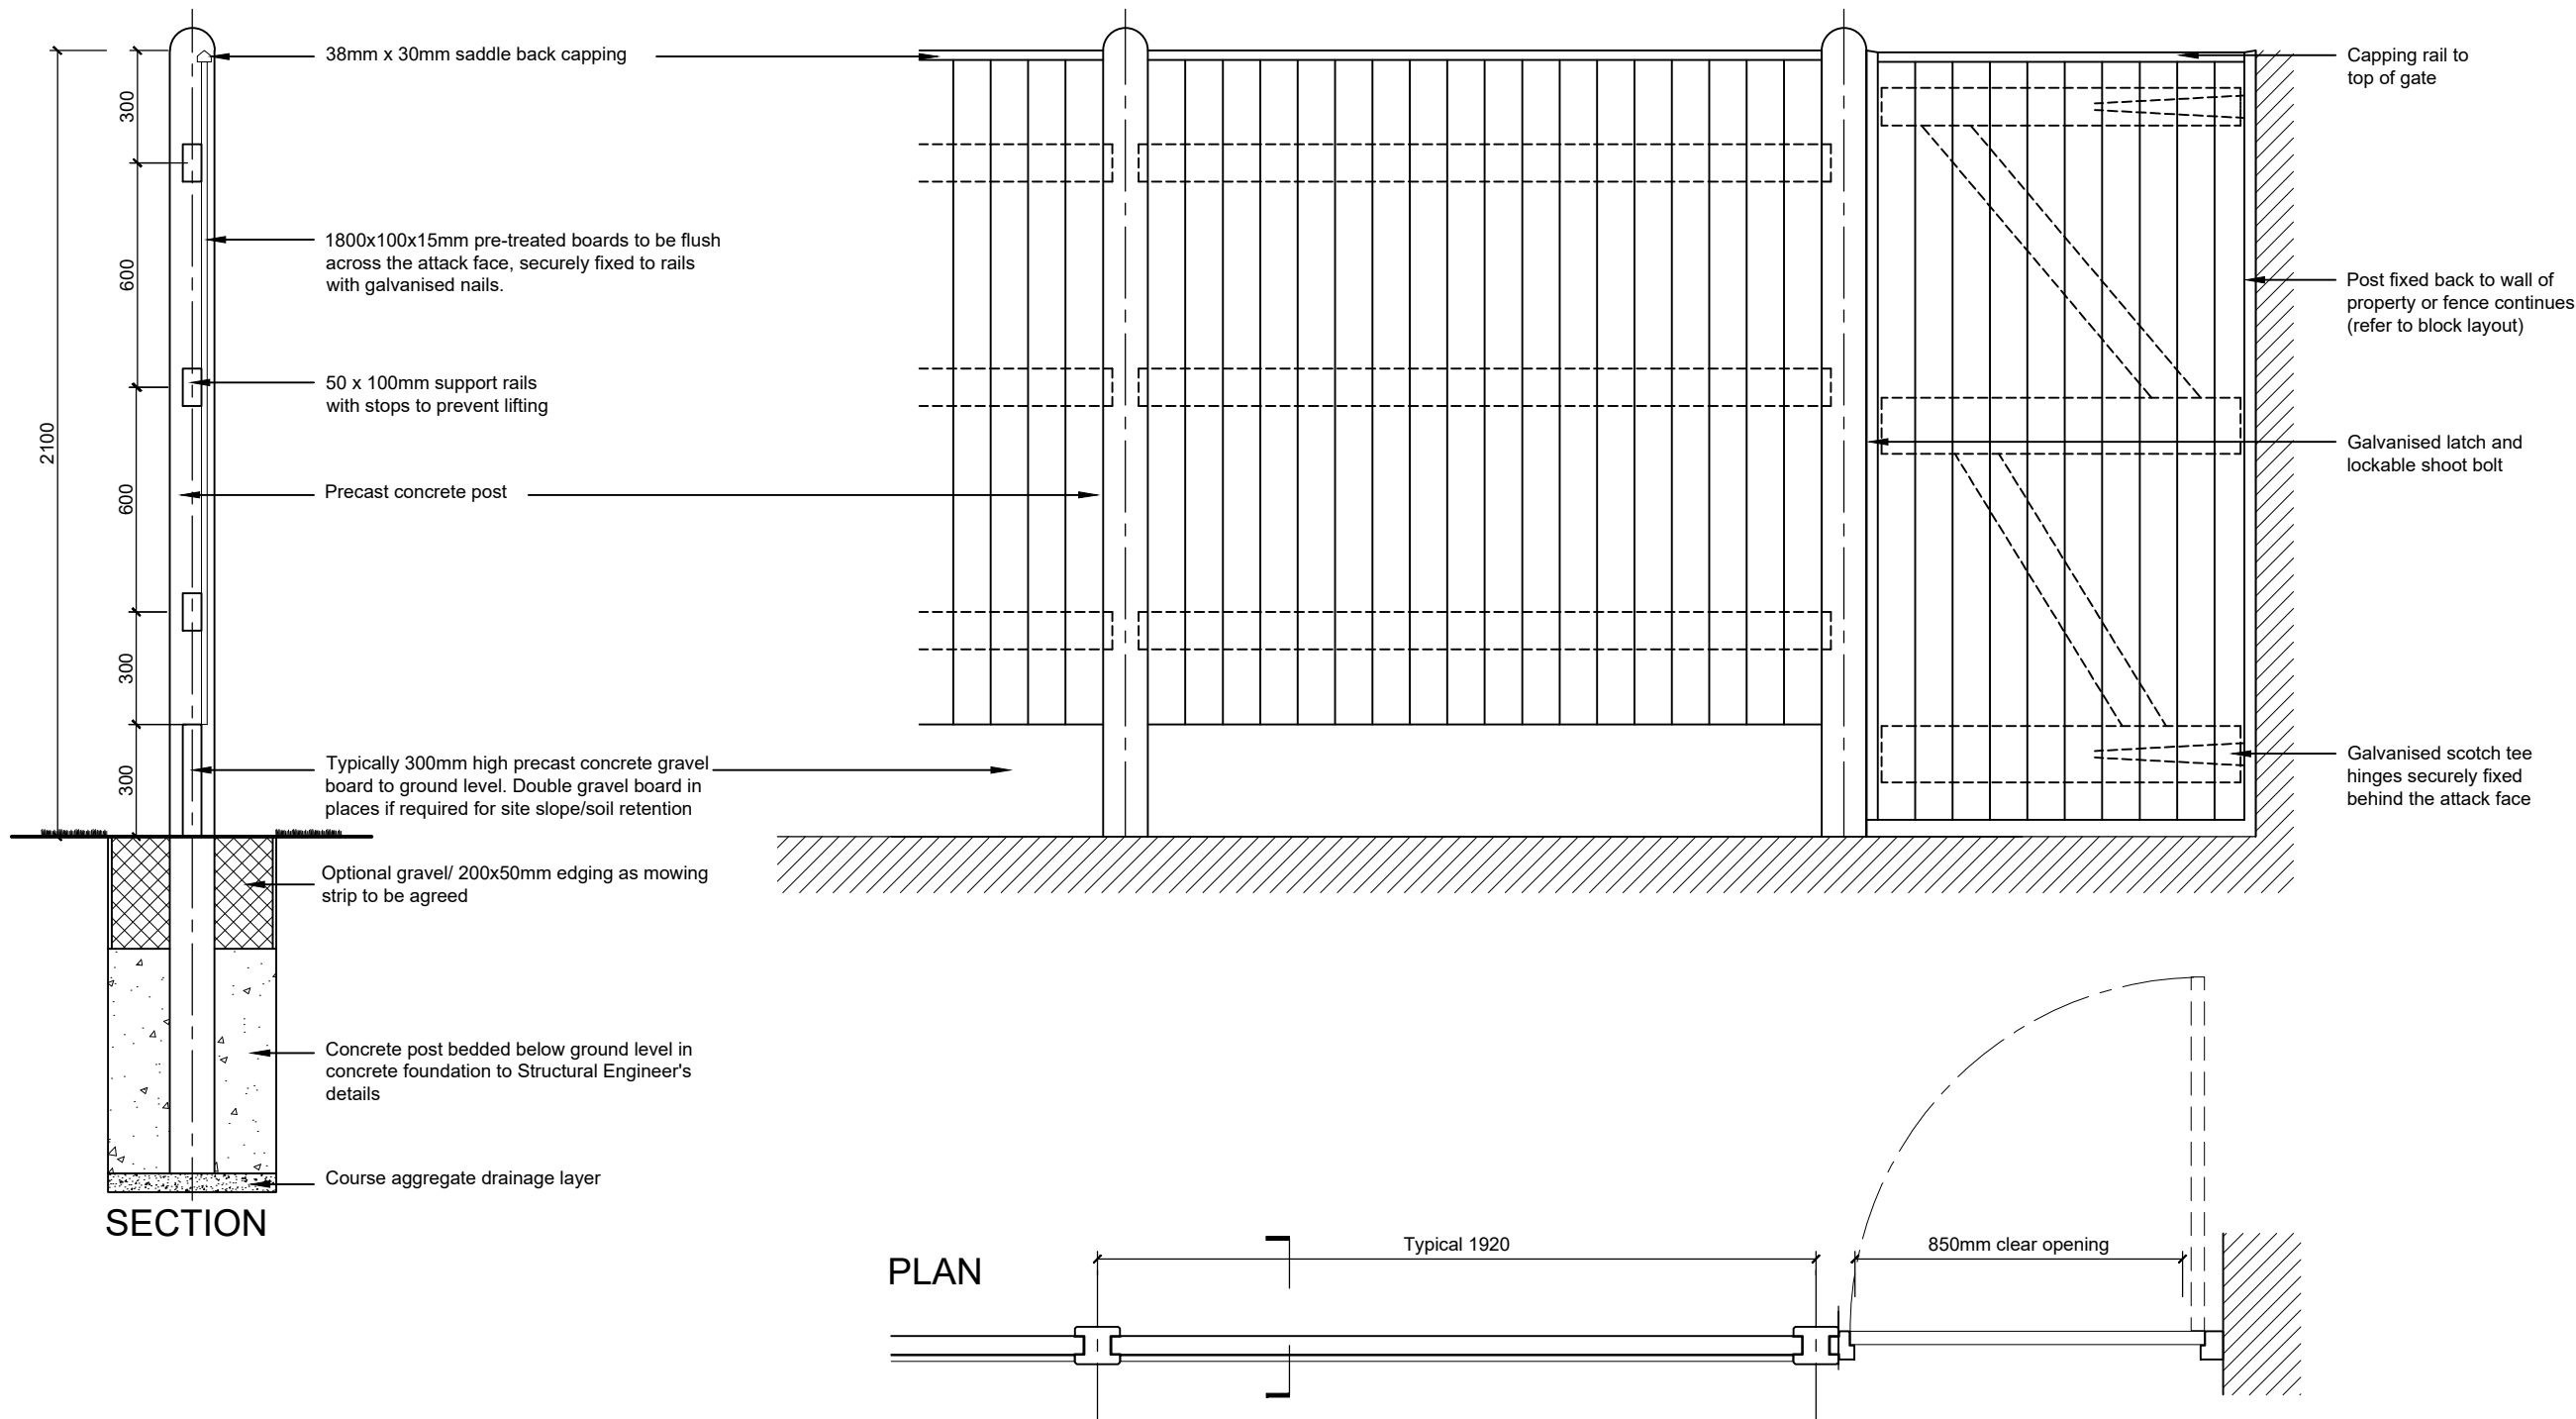

*Please refer to elevations for gate colour locations, gates to be colour RAL 6018 or colour RAL 5014.

BND2
1200mm high railings & metal posts (used to divide front areas)

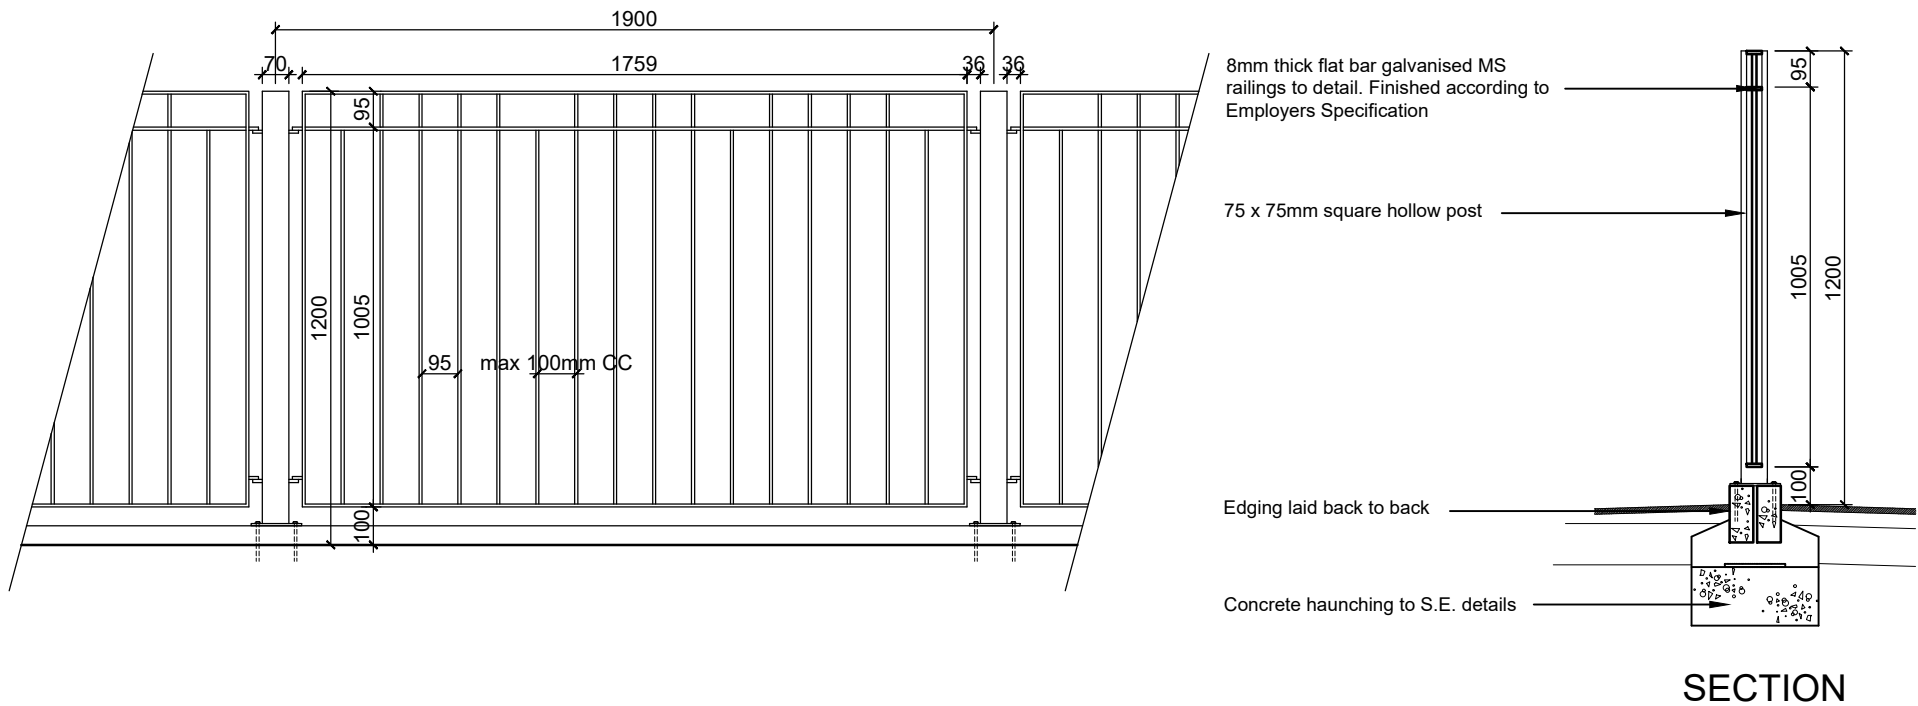

©TRIANGLE ARCHITECTS LIMITED

■THIS DRAWING IS THE SUBJECT OF COPYRIGHT WHICH VESTS IN TRIANGLE ARCHITECTS LIMITED. IT IS AN INFRINGEMENT OF COPYRIGHT TO REPRODUCE THIS DRAWING, BY WHATEVER MEANS, INCLUDING ELECTRONIC, WITHOUT THE EXPRESS WRITTEN CONSENT OF TRIANGLE ARCHITECTS LIMITED WHICH RESERVES ALL ITS RIGHTS.

■TRIANGLE ARCHITECTS LIMITED ASSERTS ITS RIGHTS TO BE IDENTIFIED AS THE AUTHOR OF THIS DESIGN.

■DRAWING NOT TO BE SCALED. FIGURED DIMENSIONS TO BE WORKED TO IN ALL CASES.

■THE CONTRACTOR IS RESPONSIBLE FOR CHECKING DIMENSIONS, TOLERANCES & REFERENCES.

■ANY DISCREPANCY TO BE VERIFIED WITH THE ARCHITECT BEFORE PROCEEDING WITH THE WORKS.

■REPORT ERRORS & OMISSIONS TO ARCHITECT.

■WHERE AN ITEM IS COVERED BY DRAWINGS OF DIFFERENT SCALES, THE LARGER SCALE DRAWING TO BE WORKED TO. DO NOT SCALE FROM THE DRAWING. FIGURED DIMENSIONS TO BE WORKED TO IN ALL CASES.

■CHECK ALL DIMENSIONS ON SITE.

■DRAWING TO BE READ IN CONJUNCTION WITH THE HEALTH & SAFETY PLAN, AND ALL RELEVANT RISK ASSESSMENTS AND THE FOLLOWING DRAWINGS:

GENERAL NOTES

To be read in conjunction with Drawing 110 (Proposed Site Plan).

Distances between posts shown here are typical only and it the responsibility of the manufacturer to check and confirm all distances required on site prior to manufacture.

All timber is to be pressure-treated and finished with exterior grade preservative/lacquer to specification.

All steel railings and posts to be painted grey.

P03	06.11.24	JH	Submitted for DoC application.
P02	31.07.24	JH	Issued for co-ordination.
P01	09.02.24	JH	RIBA S4 issued for tender.
Rev	Date	By	Remarks

Client:	Cornerstone Place					
Project Name:	Hornby Street, Heywood					
Drawing Name:	Boundary Treatment Details					
Drawing Purpose:	FOR INFORMATION					
TRI no.	Project Number:	Drawing Number:			Revision:	
	23-031	4641			P03	
CDE no.	Project	Origin	Vol/Sys	Level	Type	Role
	HOR - TRI - ZZ - ZZ - DR - A					Number
	4641					
Status:	Scale @ A2:	Drawn:	Checked:	Date:		
	1:20	JH	AJD	FEB 2024		

TRIANGLE
ARCHITECTS

Tel: 0161 272 3500
E-mail: studio@trianglearchitects.co.uk
Web: www.trianglearchitects.co.uk
Twitter: @TriangleArch

4 Jordan Street
Manchester
M15 4PY