

NOTES


All dimensions in metres unless otherwise specified

Dimensions are indicative only and are not for construction. Detailed design of the foundation should be undertaken once a ground investigation survey has been undertaken.

LEGEND

- Wooden Post
- Ground Level
- Wire
- Barbed Wire

Scale Bar

 

Scale (@ A3) 1:12.5      Date: 29th January 2025

Prepared by:



Client: Cubico Invest

Project: Scout Moor


Figure 7 - Stock Fence

Drawn by: MH      Checked by: MP      Version: 1b

Every effort has been made to ensure the accuracy of the information provided on this figure. Dulas Ltd cannot be held responsible for any omissions or errors in the data supplied by third parties and hereby expressly disclaims any responsibility for any losses, disappointment, negligence or damage caused by reliance on the information contained on this figure.


Front Elevation

3.0m

 

Side Elevation

1.0m

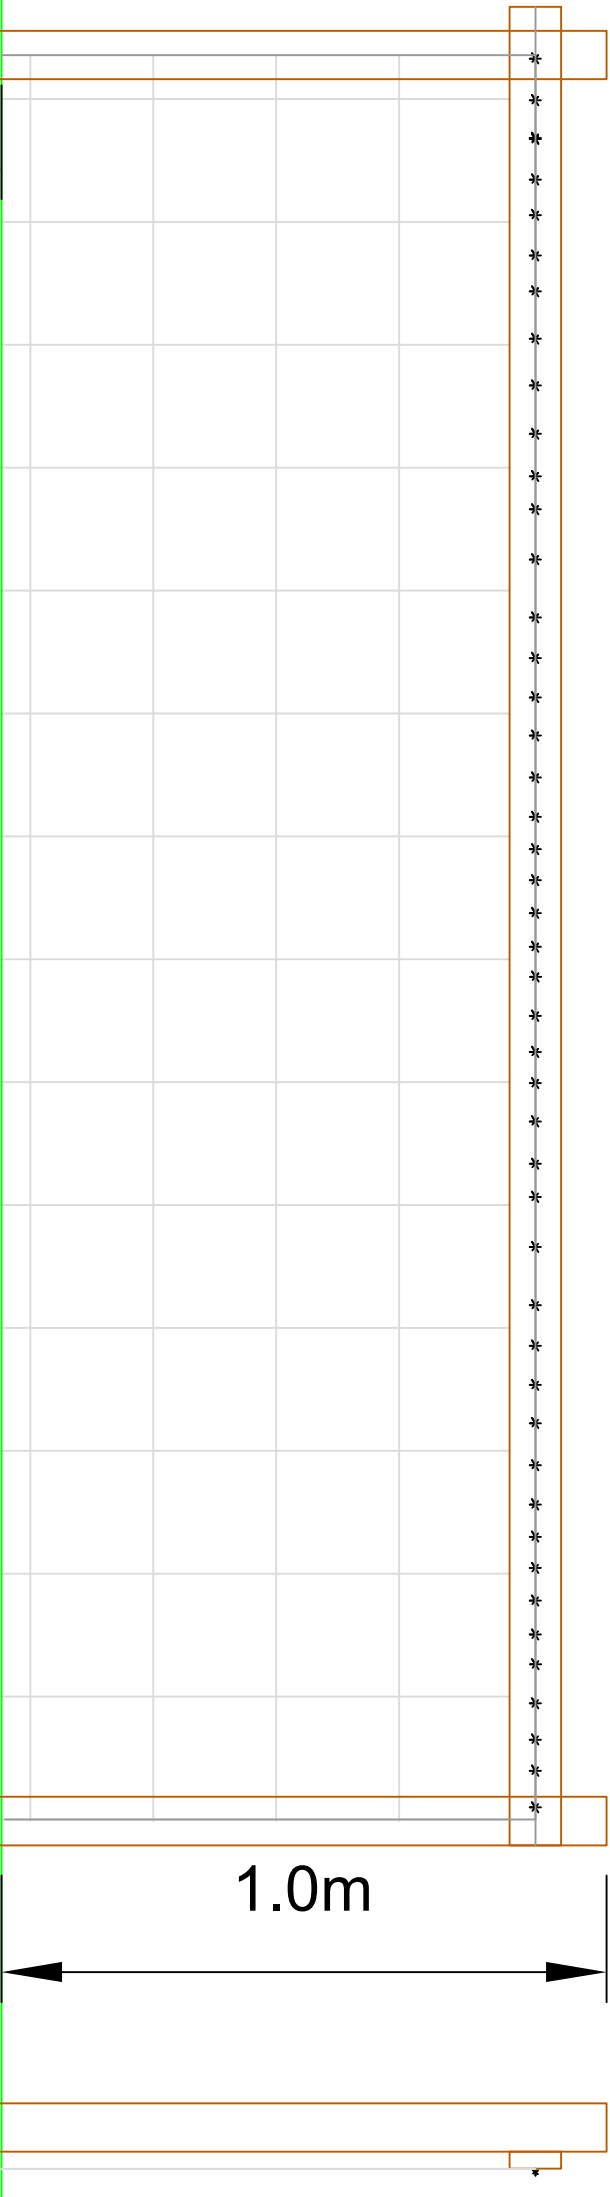

Depth determined by  
ground conditions  
Max. depth: 1.0m



Ariel View

