



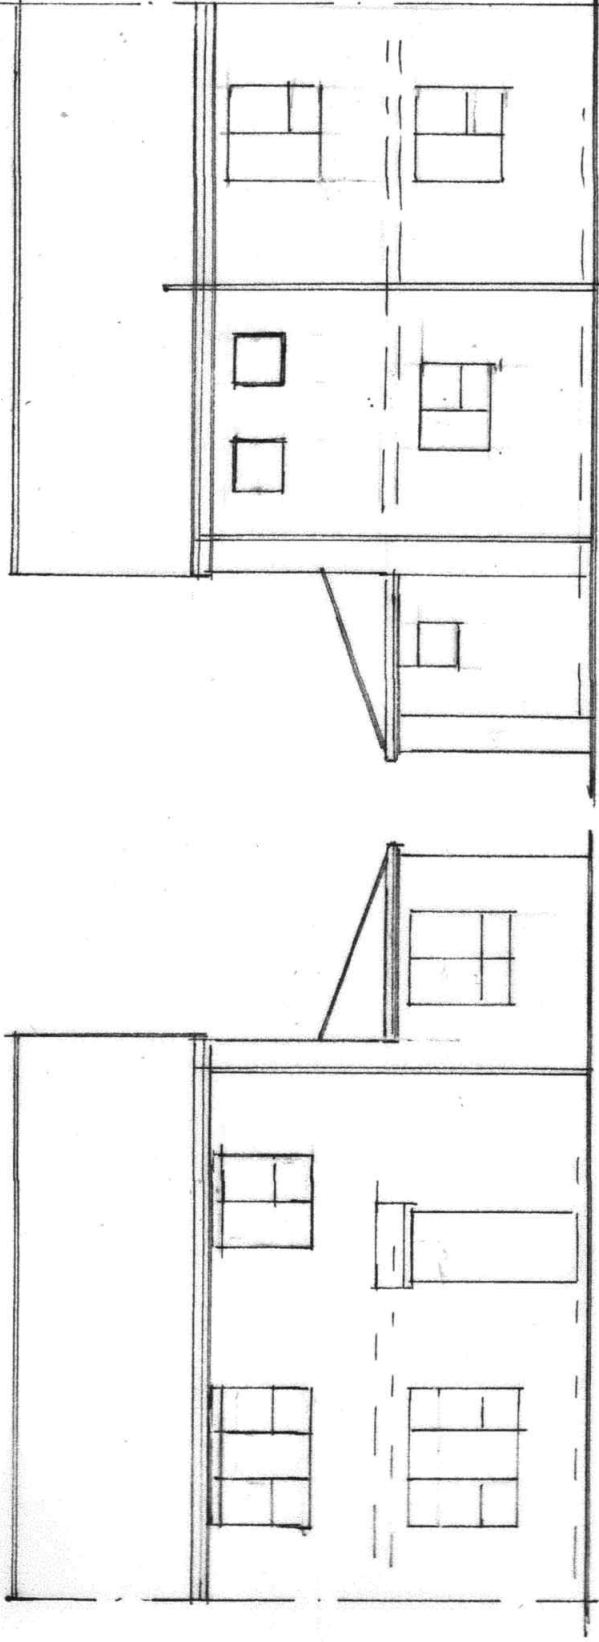


FRONT ELEVATION
(EXISTING)


REAR ELEVATION
(EXISTING)

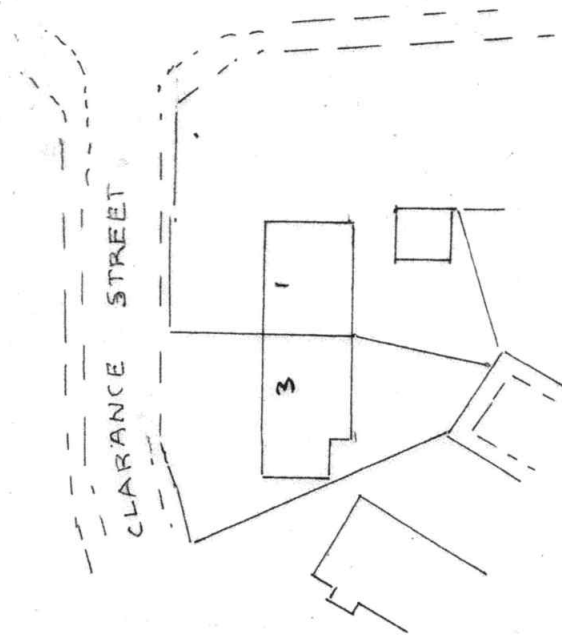

SITE PLAN SCALE 1:500
(EXISTING)

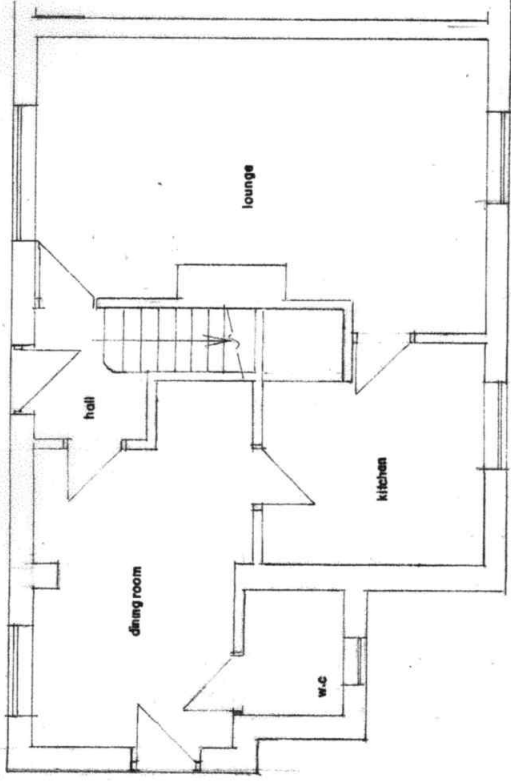

G.F. PLAN
(EXISTING)

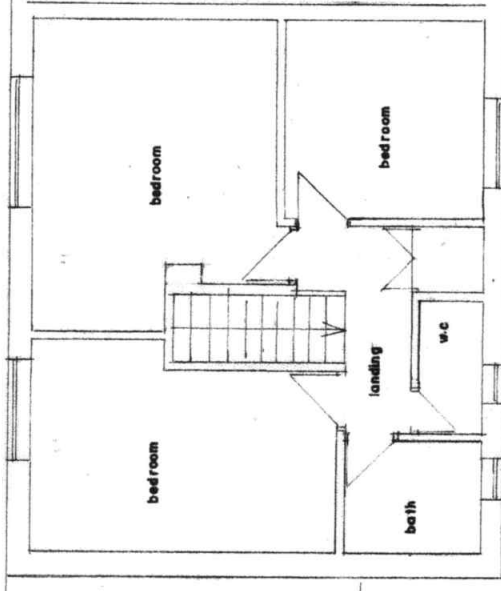

F.F. PLAN
(EXISTING)

BUILDING DESIGN SERVICES

M. FAROOQ

418 Bury Road Rochdale OL11 5EU.

Tel: 01706 712231 Mob: 07967605763

**PROPOSED REAR DORMER EXTENSION AT
3 CLARANCE STREET ROCHDALE OL12 6NF**

For: Mr & Mrs AMJAD ALI

Plan
Elevation

Scale 1:100
Scale 1:100

2236/1