




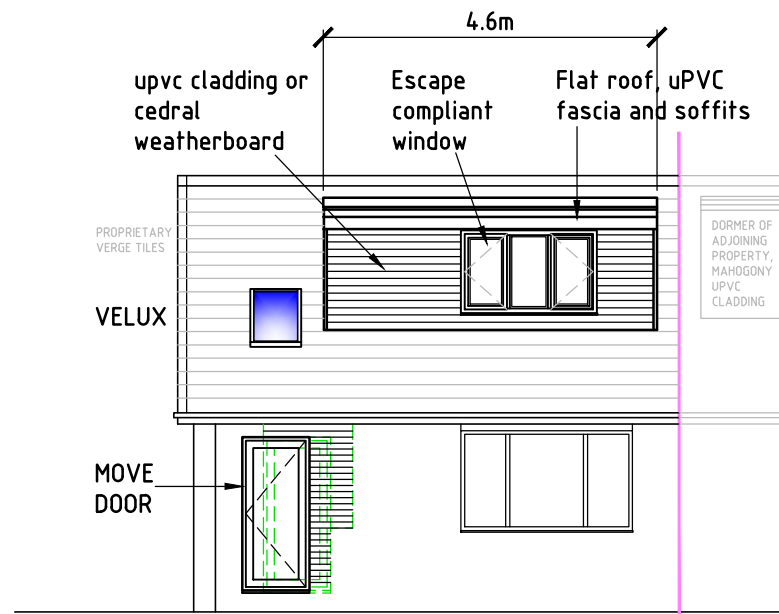


FRONT ELEVATION (1:100)

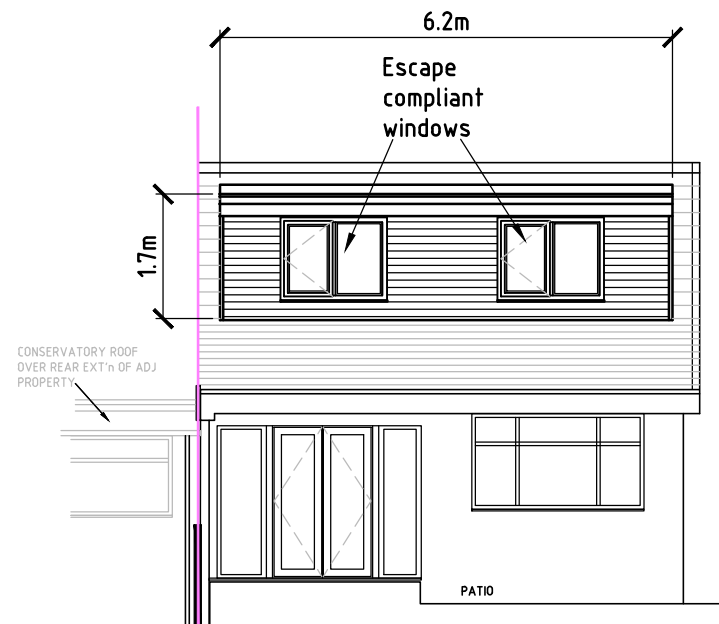

REAR ELEVATION (1:100)

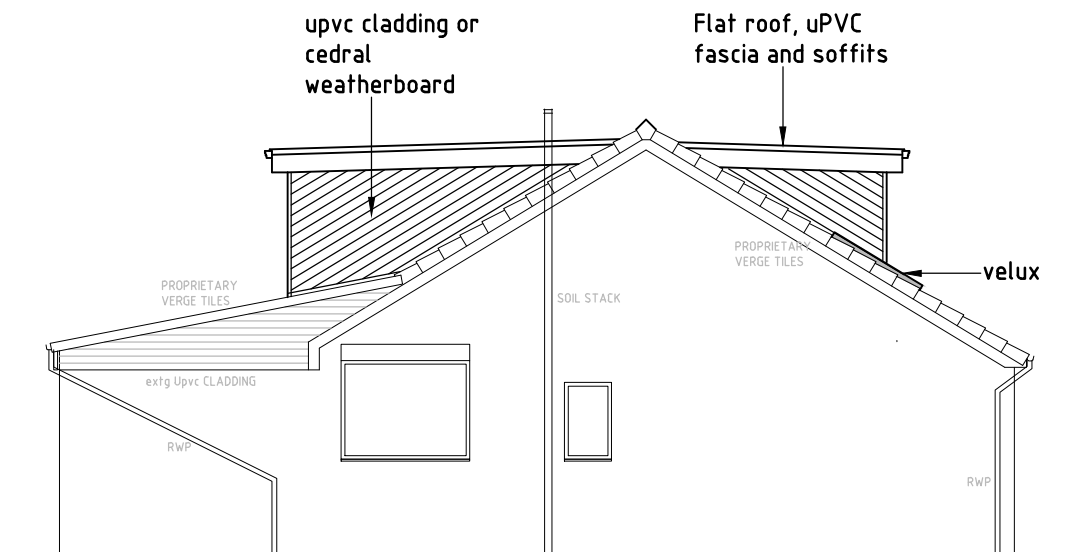

SIDE ELEVATION (1:100)

 

SCALE BAR 1:100

Rev.	Amendments	Date
------	------------	------

ISSUED FOR : **PLANNING**

CLIENT

MILLS FAMILY

-

PROJECT-SCHEME

**15 PIETHORNE CLOSE
NEWHEY**


-

TITLE

**PROPOSED LAYOUT
ELEVATIONS**

-

PROJECT No.	DRG. No. P002	SCALE 1:100
	DATE FEB. '25	REVISION -

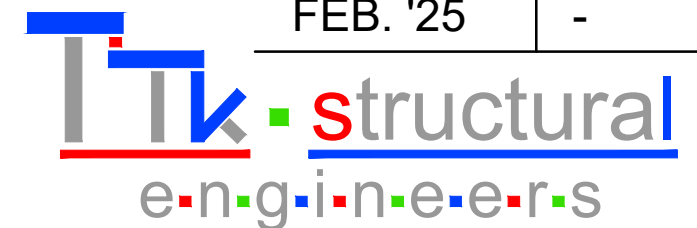

99 Manor Road. Shaw. Oldham. OL2 7JG (m: 07971 037112)

THIS IS AN ISO A3 SIZED DRAWING