




NOTES

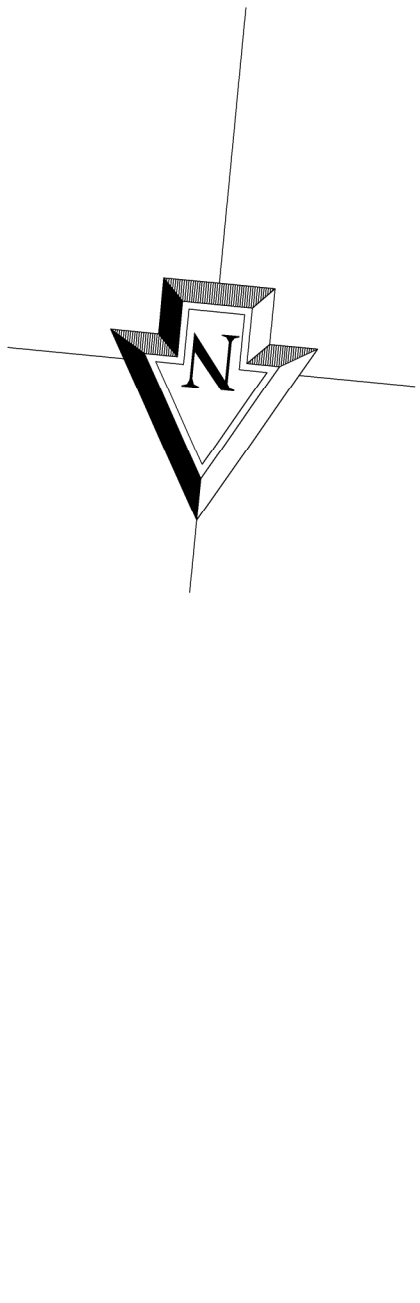

Re-roof: this will include relaying slates and ridge tiles, correcting structural details to existing materials and dimensions, laying moisture vapour permeable roofing membrane and insulating.

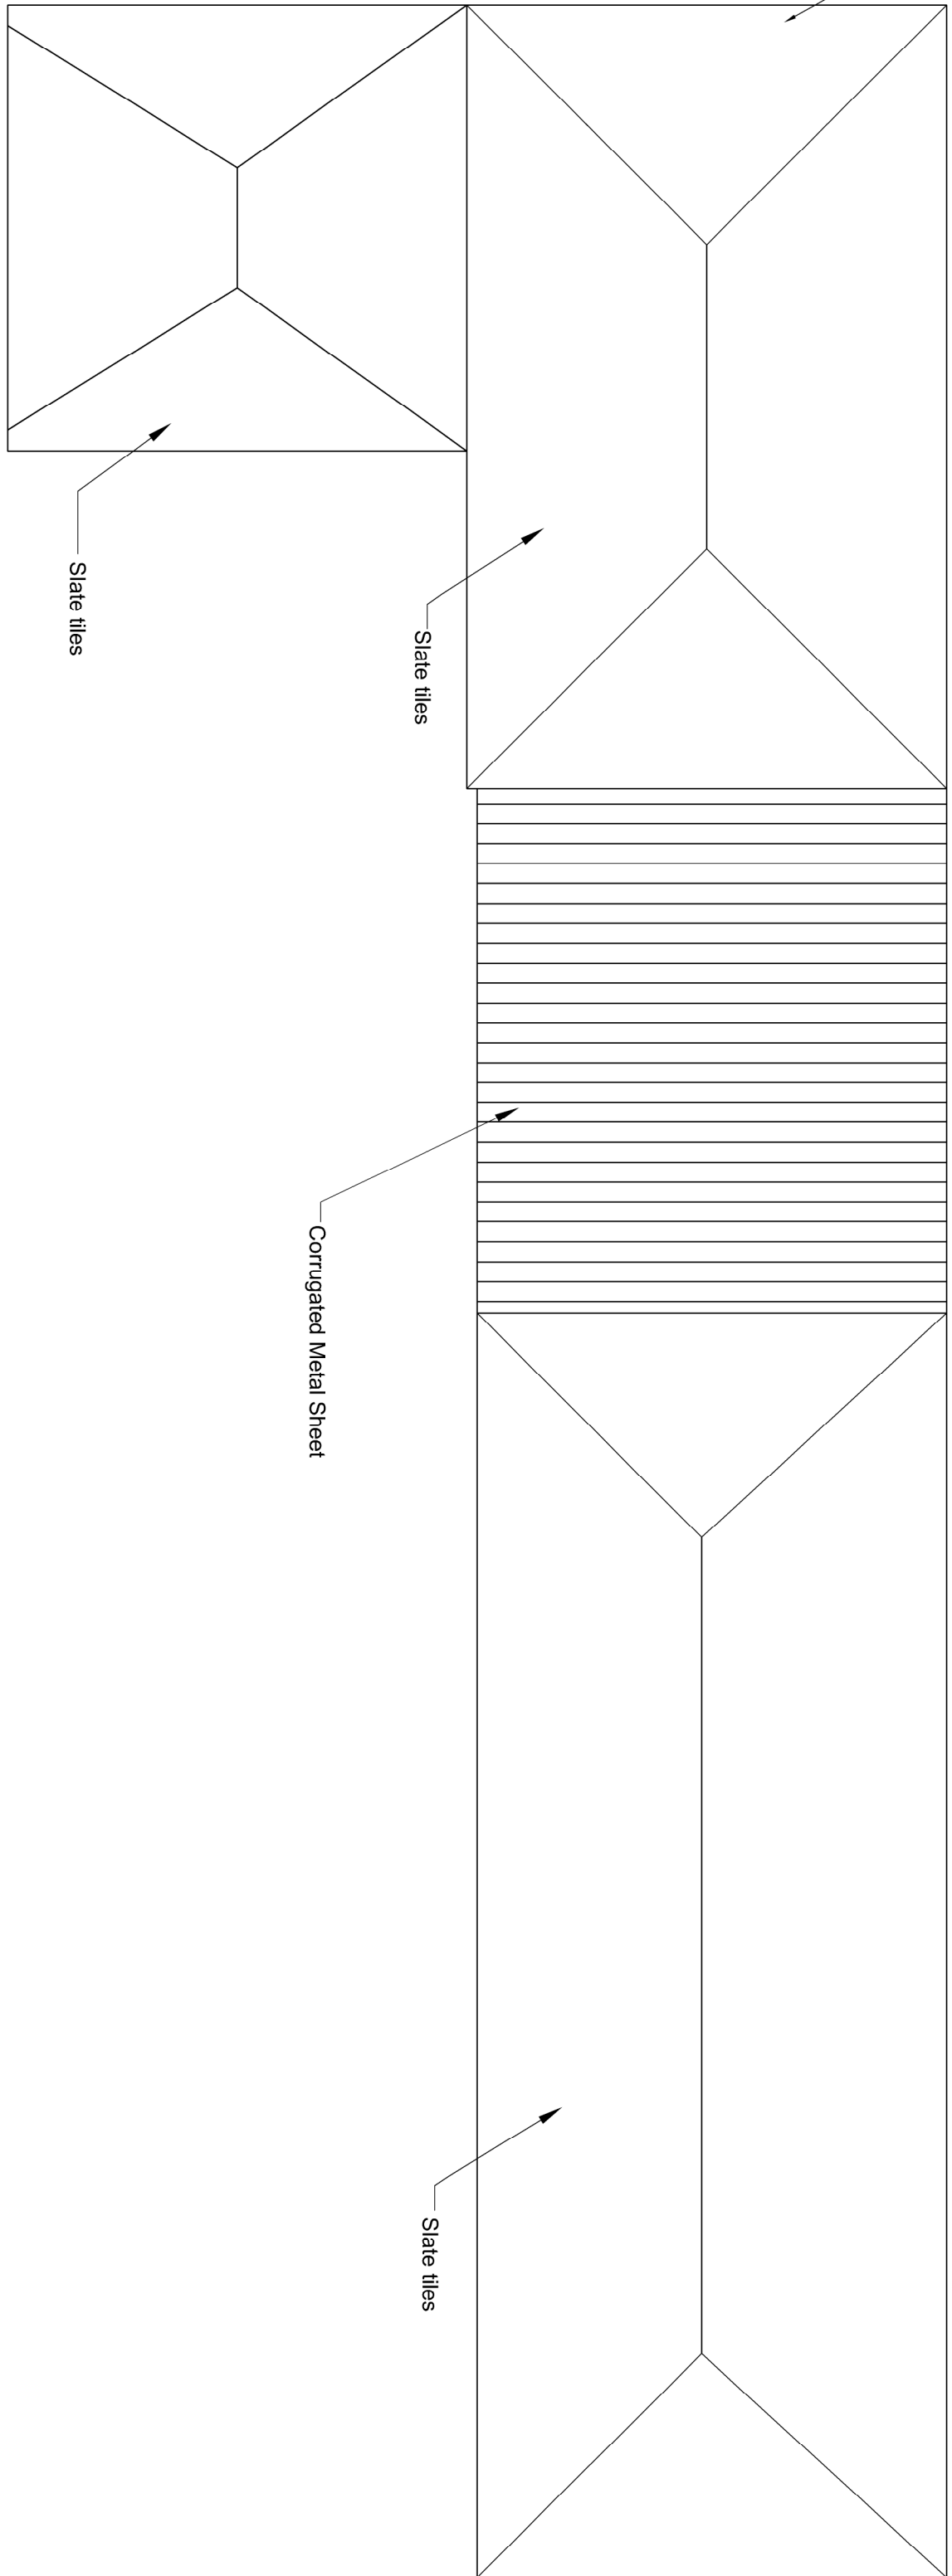

Playbarn & Gardener's Store Roof Plan

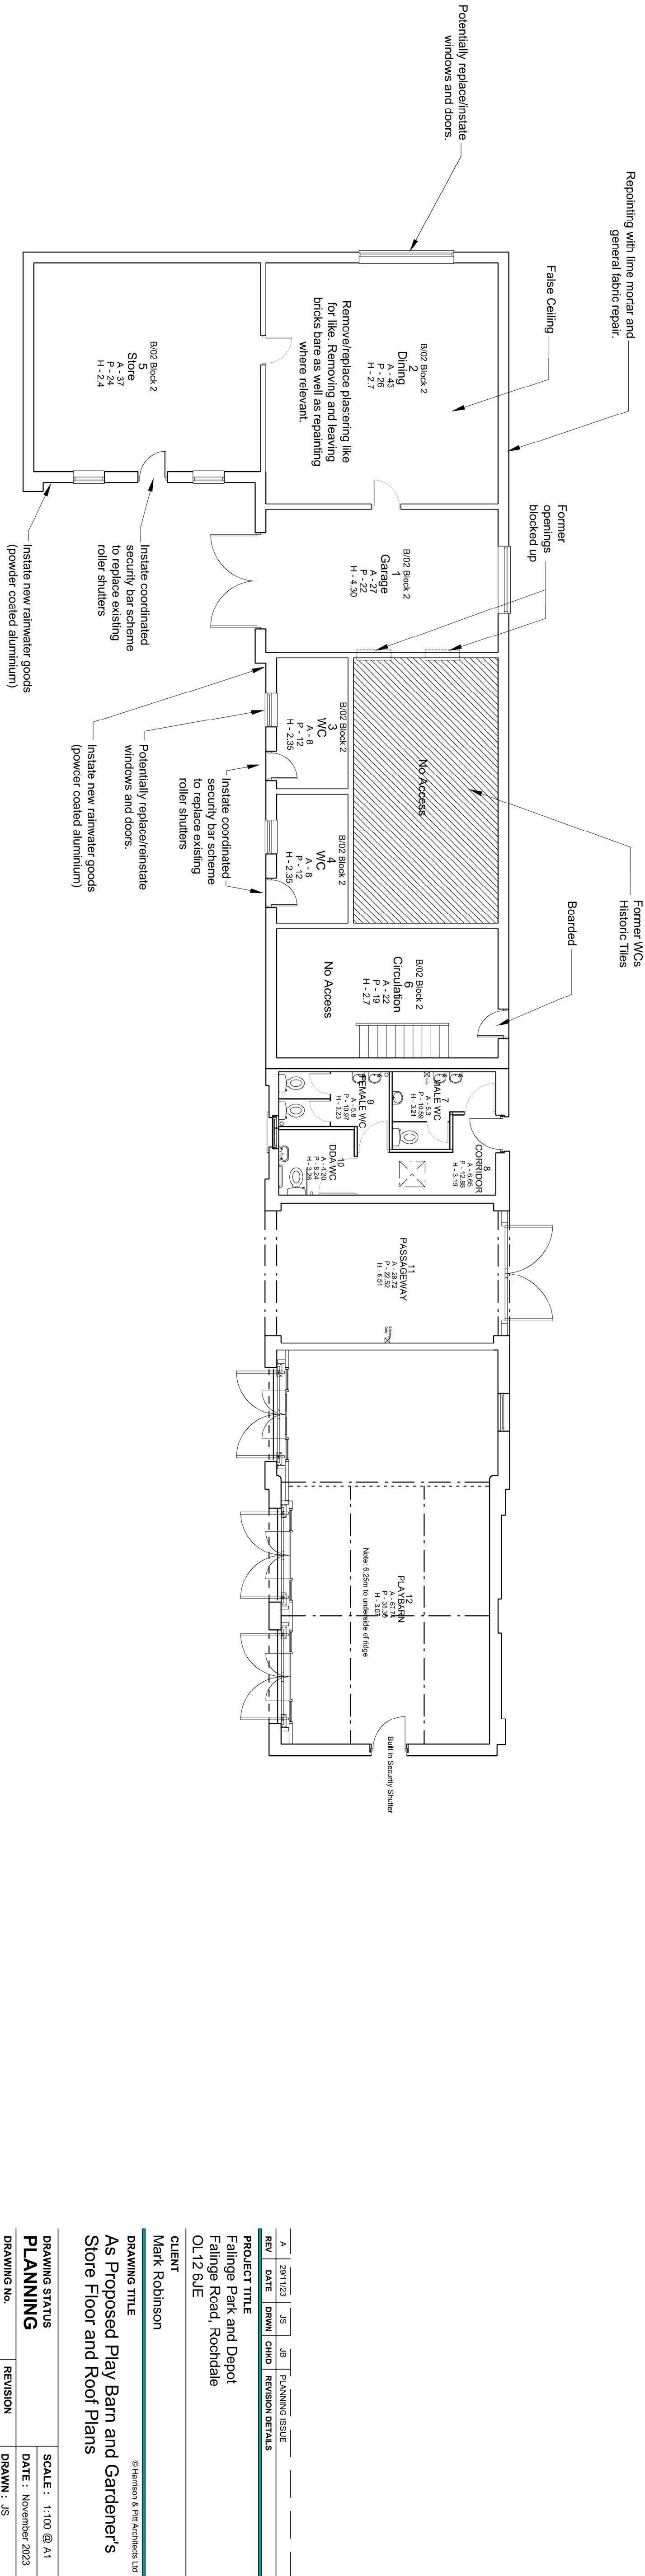

A	29/11/23	JS	JB	PLANNING ISSUE
REV	DATE	DRWN	CHKD	REVISION DETAILS

PROJECT TITLE
Falinge Park and Depot
Falinge Road, Rochdale
OL12 6JF

CLIENT
Mark Robinson

As Proposed Play Barn and Gardener's Store Floor and Roof Plans

DRAWING STATUS		SCALE : 1:100 @ A1	
PLANNING		DATE : November 2023	
DRAWING NO.	REVISION	DRAWN : JS	
		CHECKED : JB	
2454-011	A		



HPA CHARTERED ARCHITECTS
29 CASTLE HILL, LANCASTER LA1 1YN
 01524 32479
 hpa@hpa.ltd
 www.hpa.ltd