




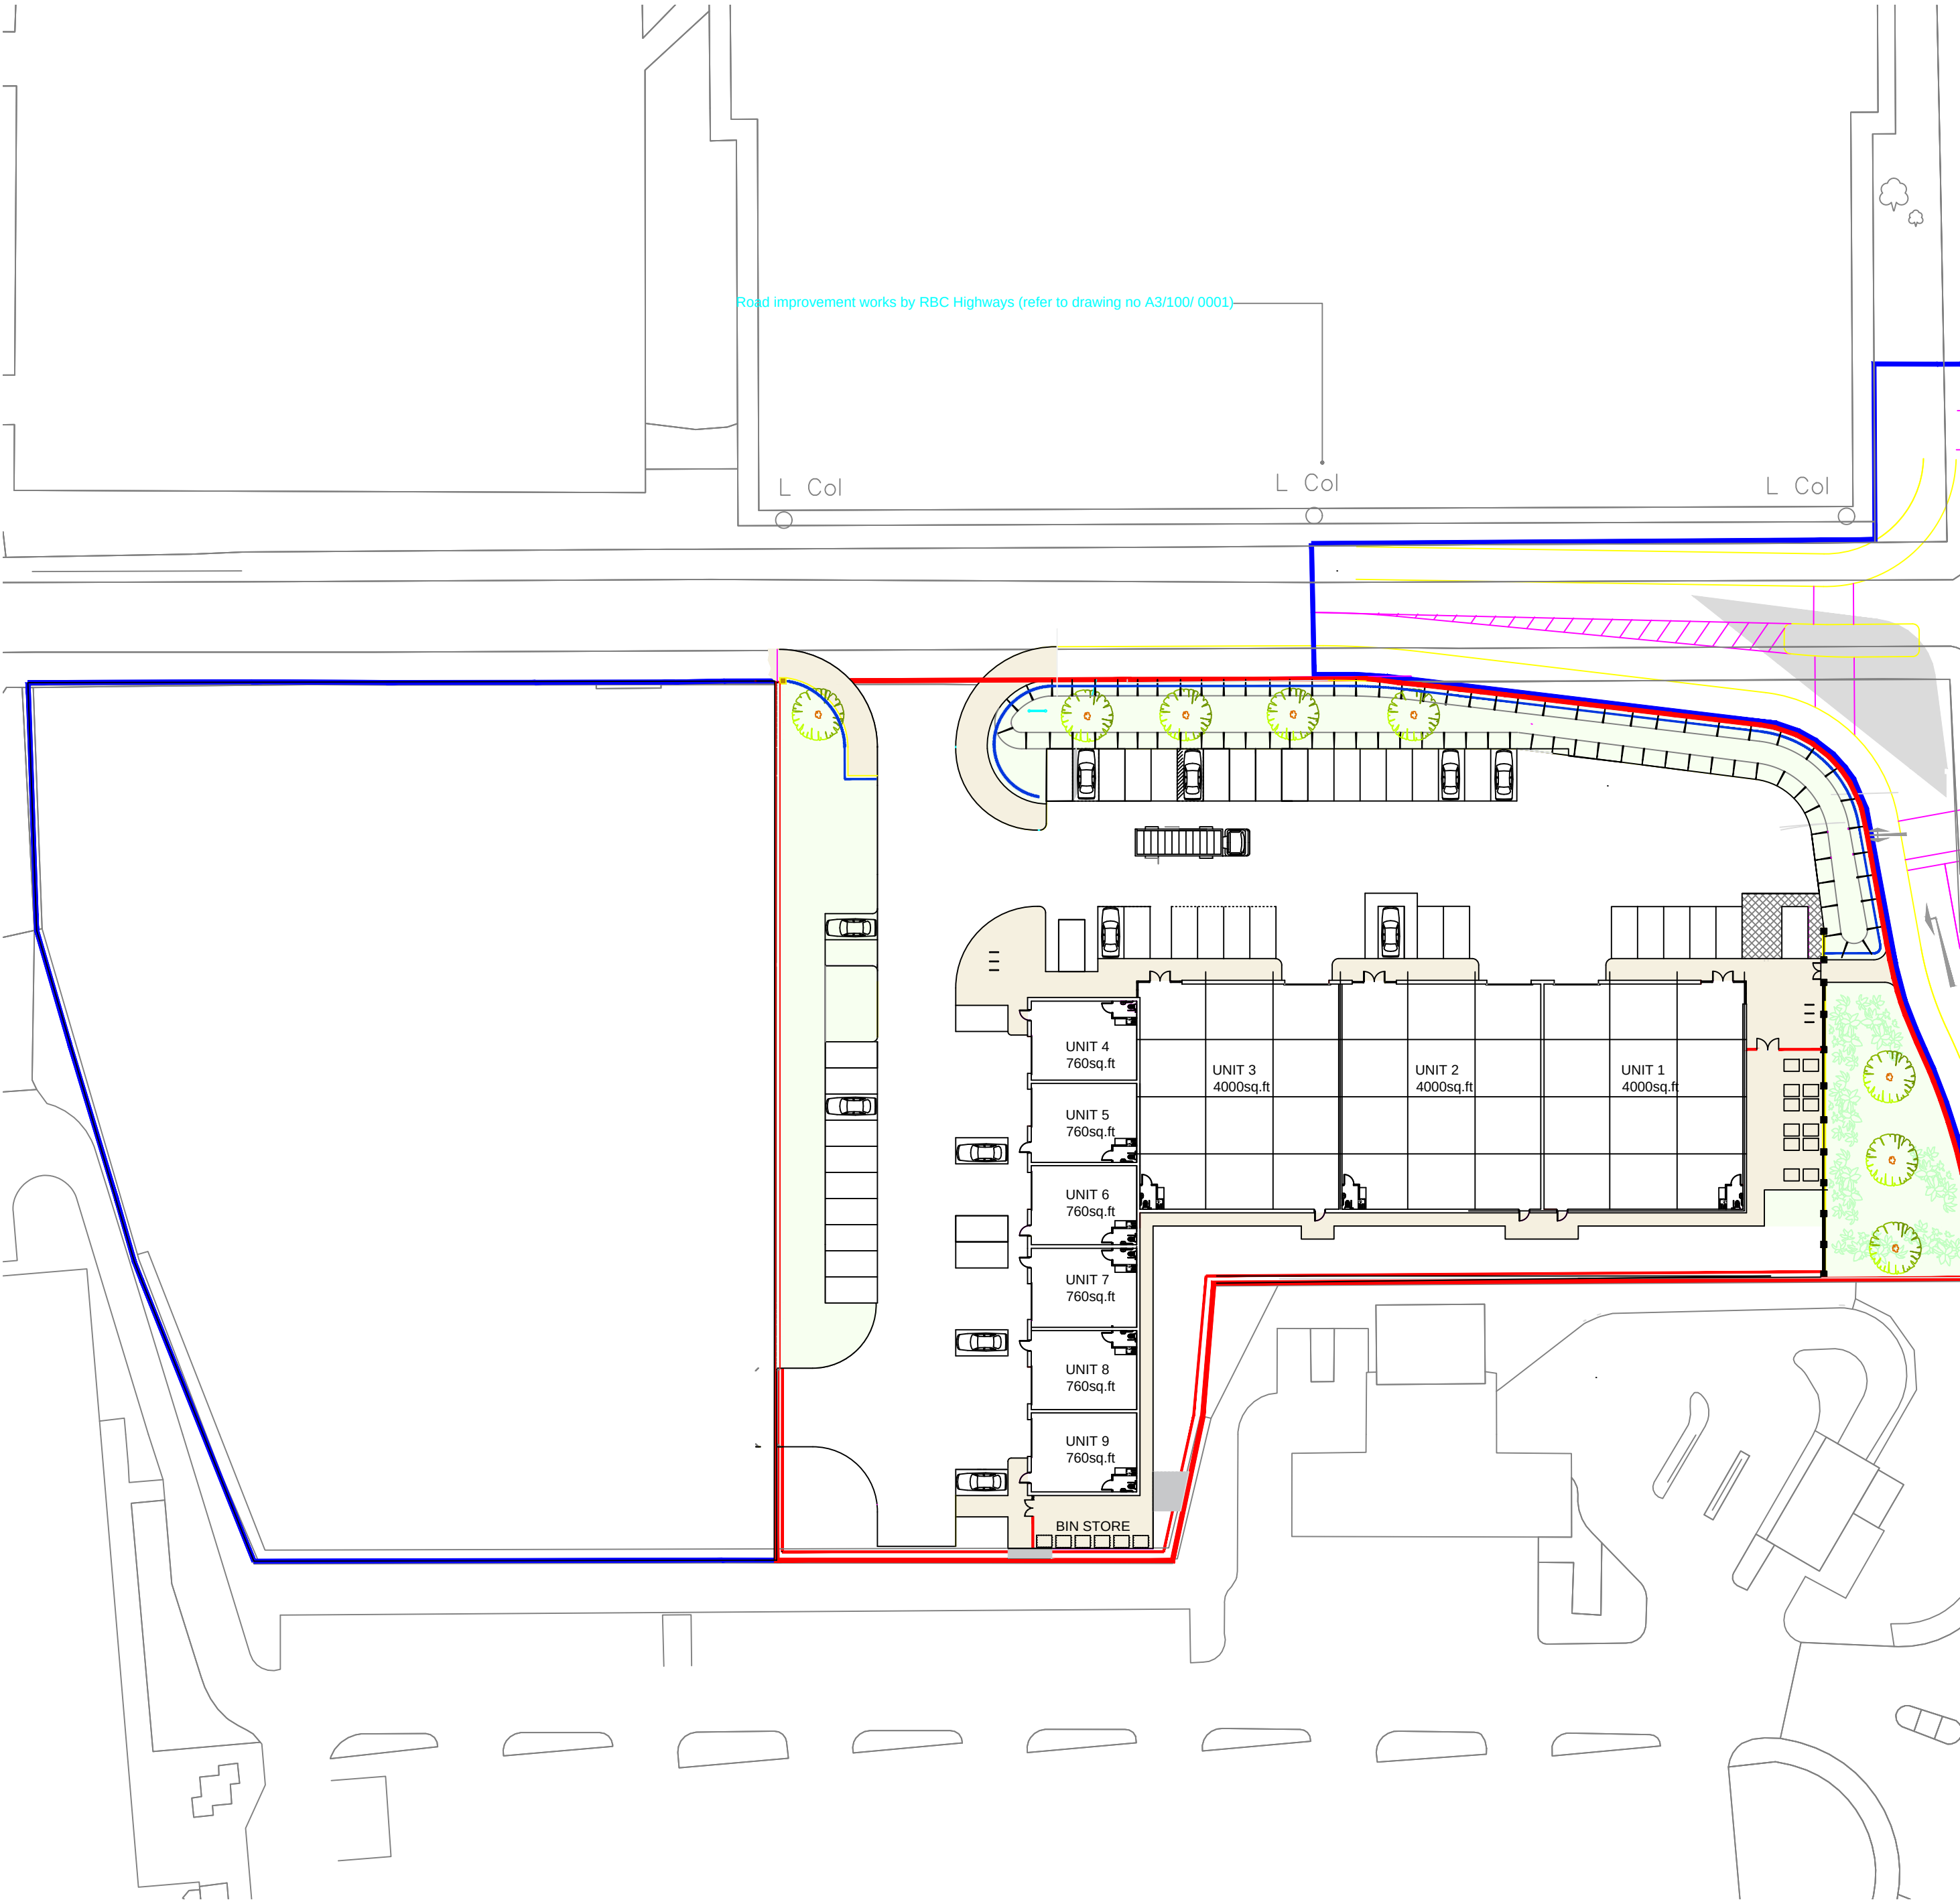

SITE PLAN 1:500

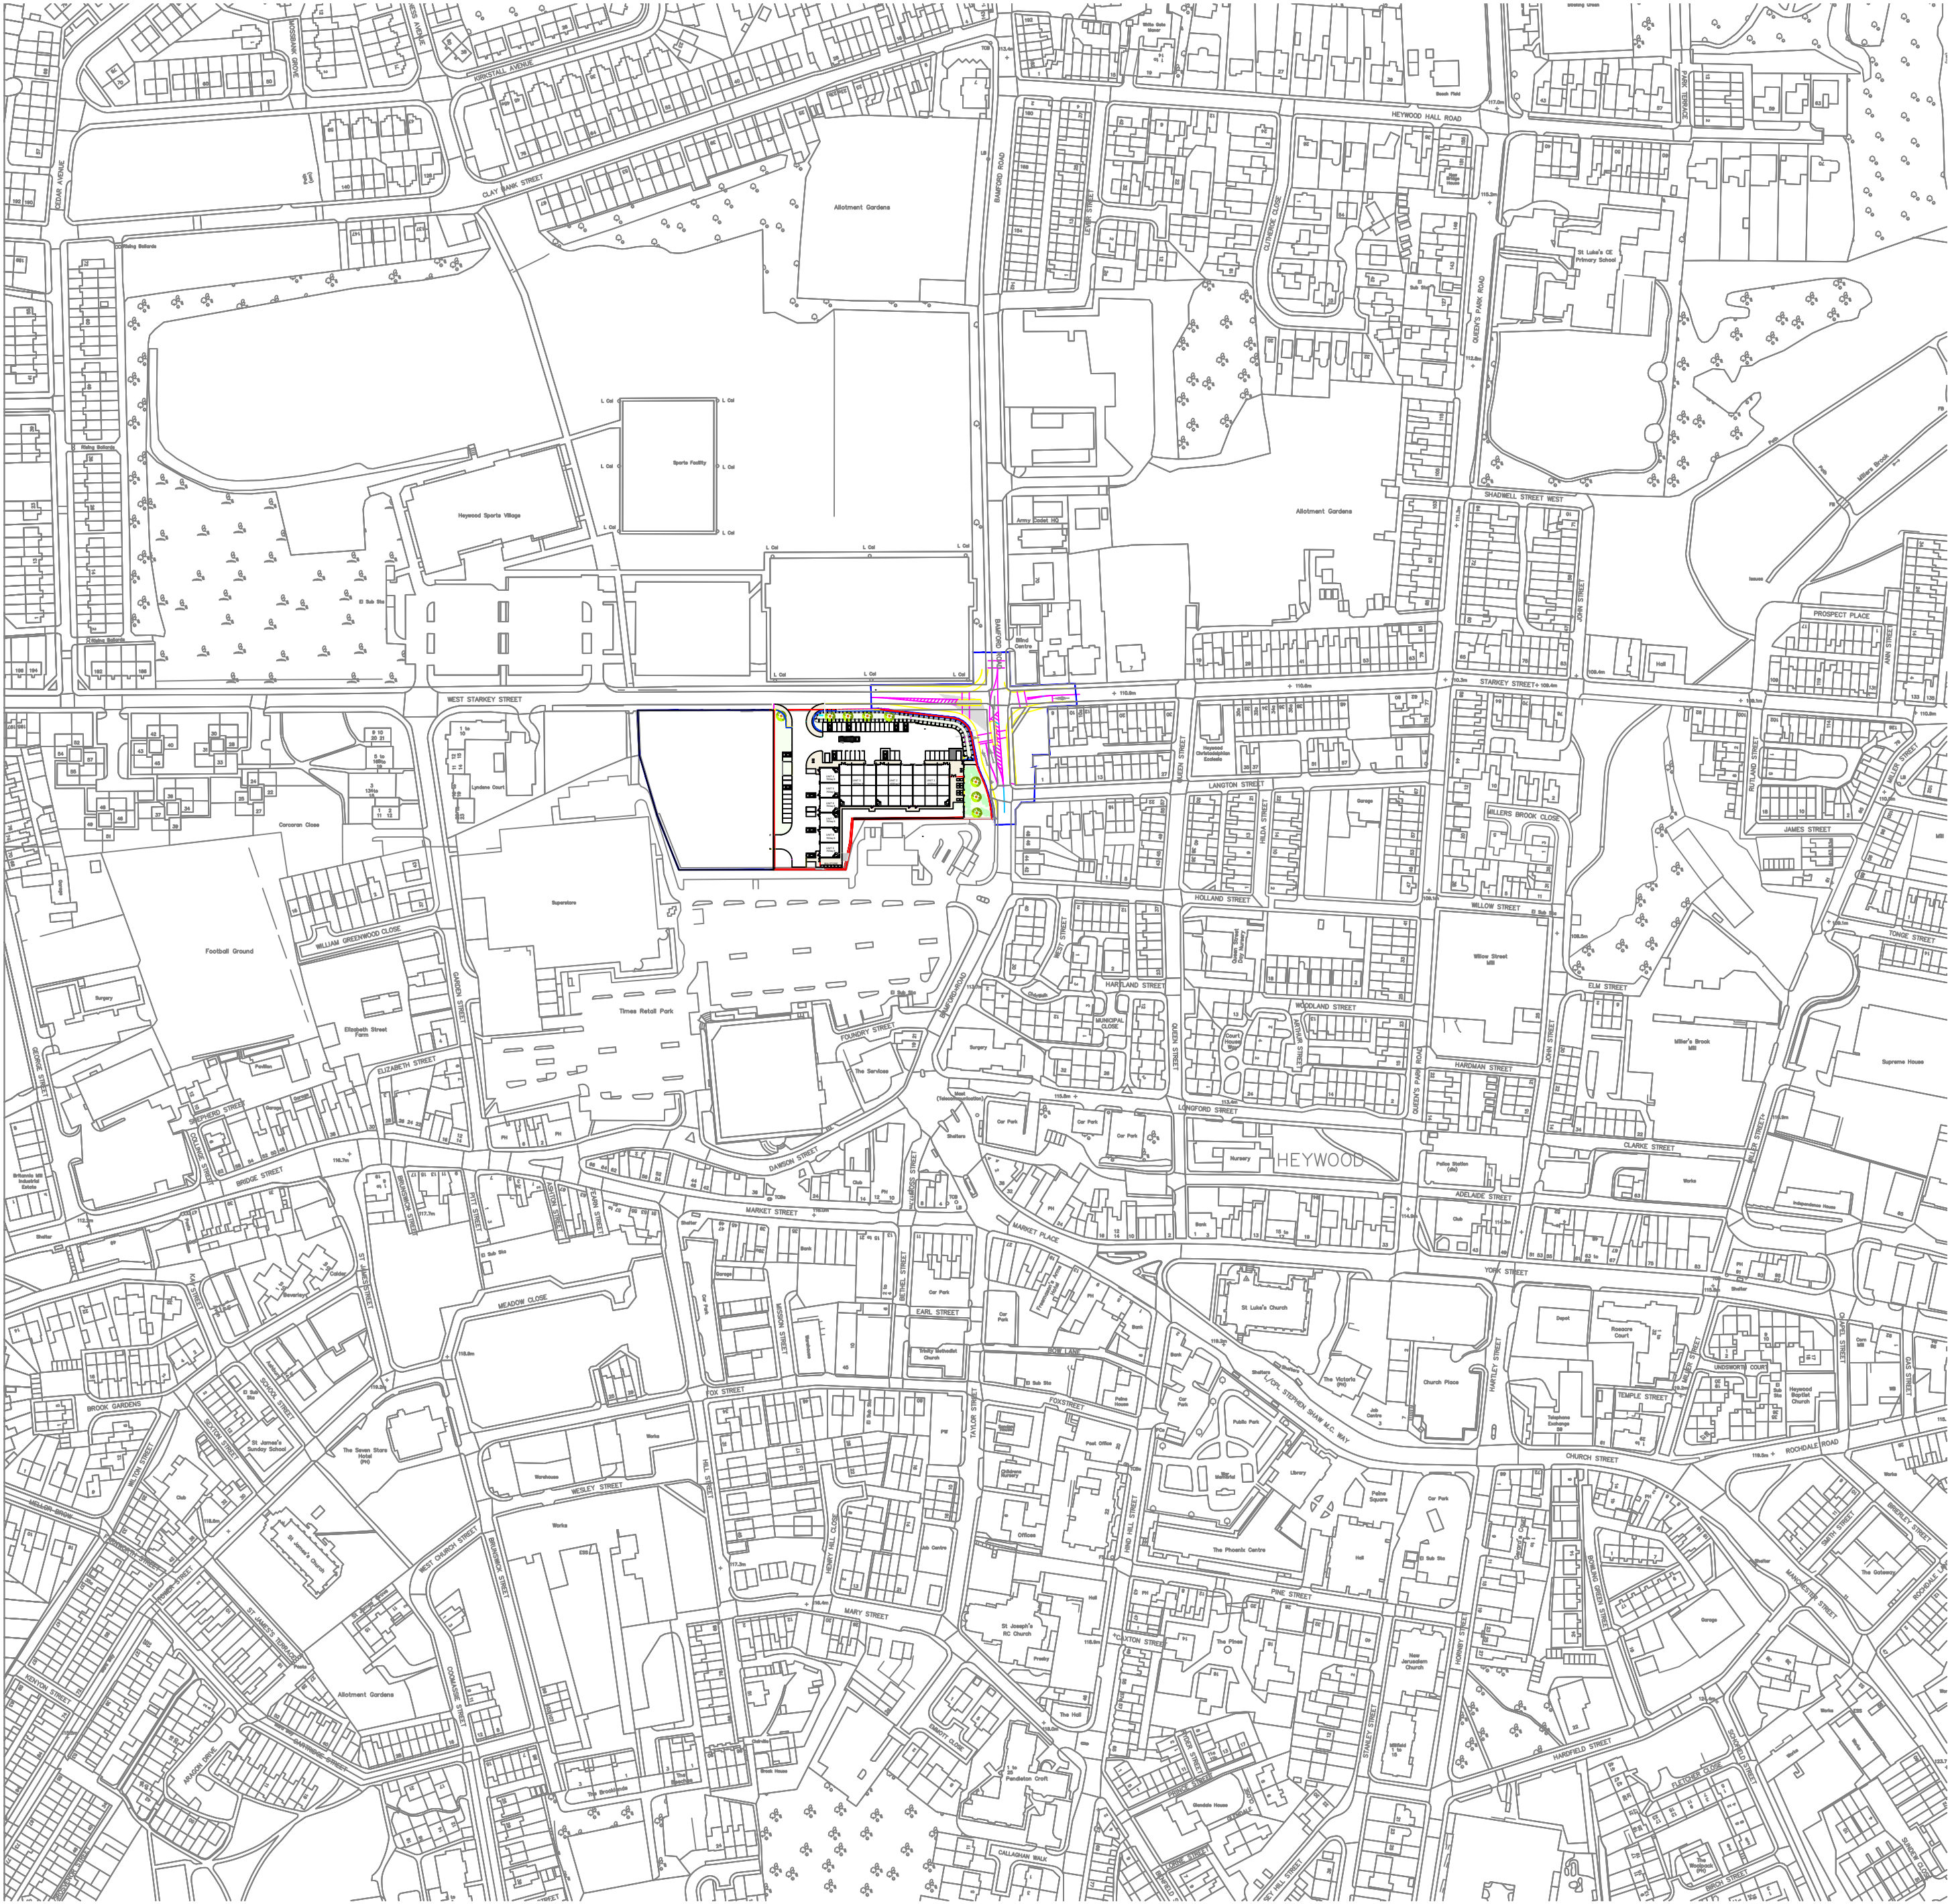

LOCATION PLAN 1:2500

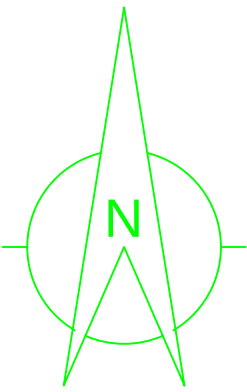

|   |                                                            |                  |           |
|---|------------------------------------------------------------|------------------|-----------|
| Figured dimensions to be used. Do not scale from drawing                                                                 |                                                            |                  |           |
|   |                                                            |                  |           |
|   |                                                            |                  |           |
| A   | Red and blue lines revised road improvement scheme revised | GE               | 09.5.22   |
| Rev.   | Revision detail                                            | By               | CHK, Date |
|  <b>ROCHDALE</b><br>BOROUGH COUNCIL |                                                            |                  |           |
| <b>PROPERTY &amp; HIGHWAY SERVICES</b><br>No. 1 Riverside, Smith Street, Rochdale, OL16 1XU<br>Tel: (01706) 647474       |                                                            |                  |           |
| Client   | <b>ROCHDALE DEVELOPMENT AGENCY</b>                         |                  |           |
| Project   | <b>MOSSFIELD SITE DEVELOPMENT</b>                          |                  |           |
| Title   | <b>SITE AND LOCATION PLANS</b>                             |                  |           |
| Drawn by   | Date                                                       | Purpose of issue | Scale     |
| GB   | JUNE 21                                                    |                  | 1:500@ A1 |
| Checked by   | Date                                                       | Project No.      |           |
| Approved by   | Date                                                       | Drawing No.      | Rev.      |
|   |                                                            | <b>P-06</b>      | <b>A</b>  |