




EXISTING FRONT
ELEVATION

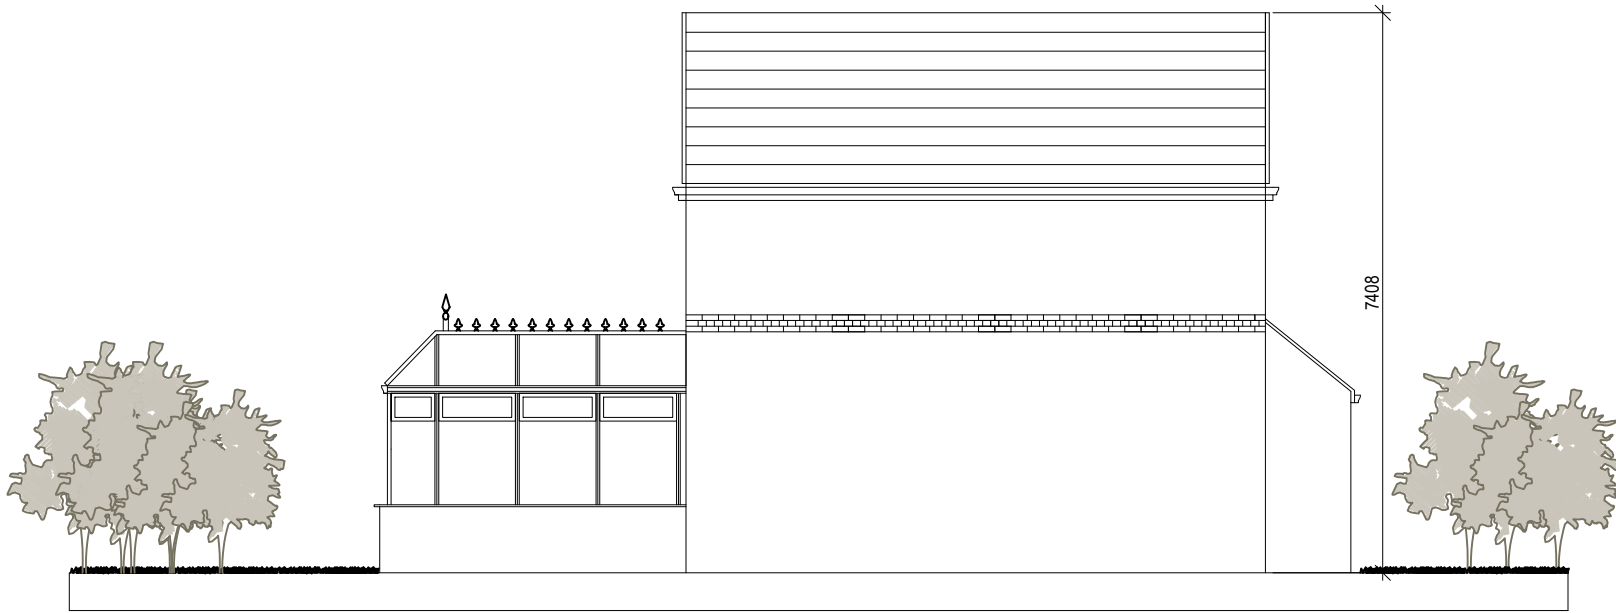


EXISTING SIDE ELEVATION



EXISTING GABLE ELEVATION



EXISTING REAR ELEVATION

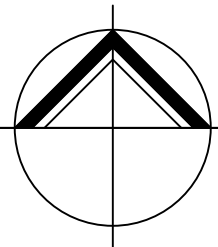

**NORTHERN
DESIGN**
(OLDHAM)
CHARTERED ARCHITECTS
NORTHERN DESIGN
17 STATION LANE
GROTTON
OLDHAM
OL4 5GY
TELEPHONE : 07753 859616

CLIENT

MR M SOUMELIDIS

PROJECT

PROPOSED EXTENSIONS AT
ALTERATIONS
14 TARNSIDE CLOSE SMALLBRIDGE

DRAWING TITLE

EXISTING ELEVATIONS

Rev.	Notes	Date	Drawn
*	*	*	*

SCALE

1:100 AT A1

06.24

AD

PROJECT No.	DRAWING No.	Rev.
2431	03	-