




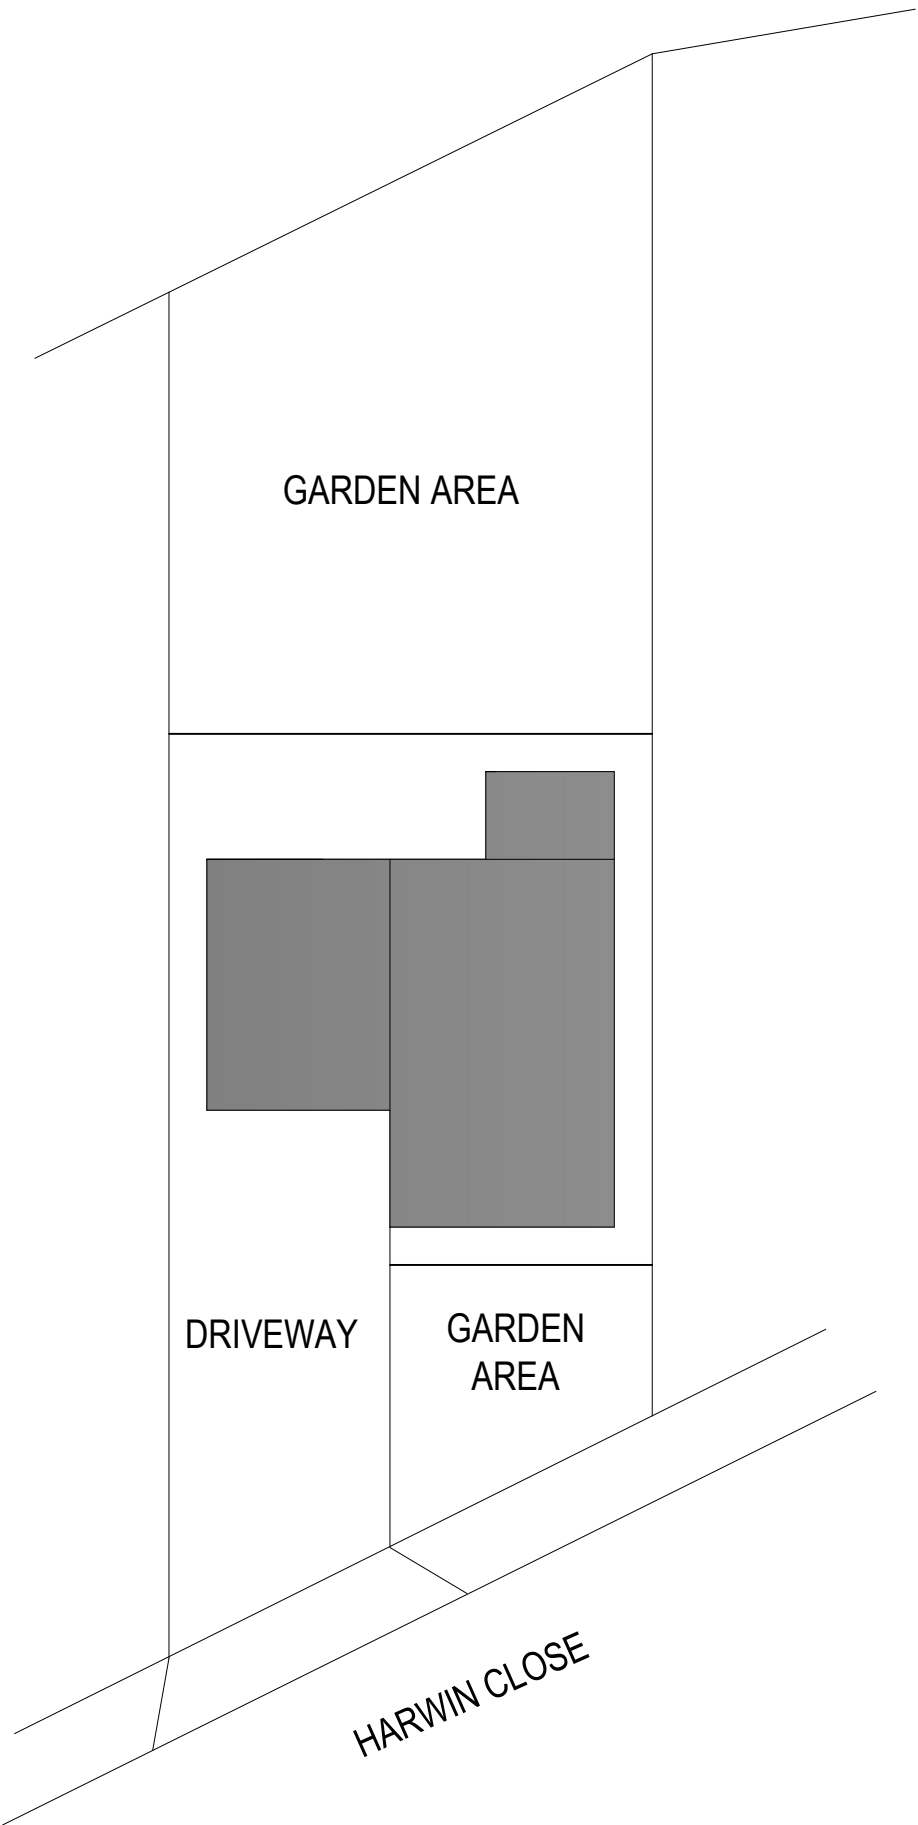

EXISTING SITE PLAN

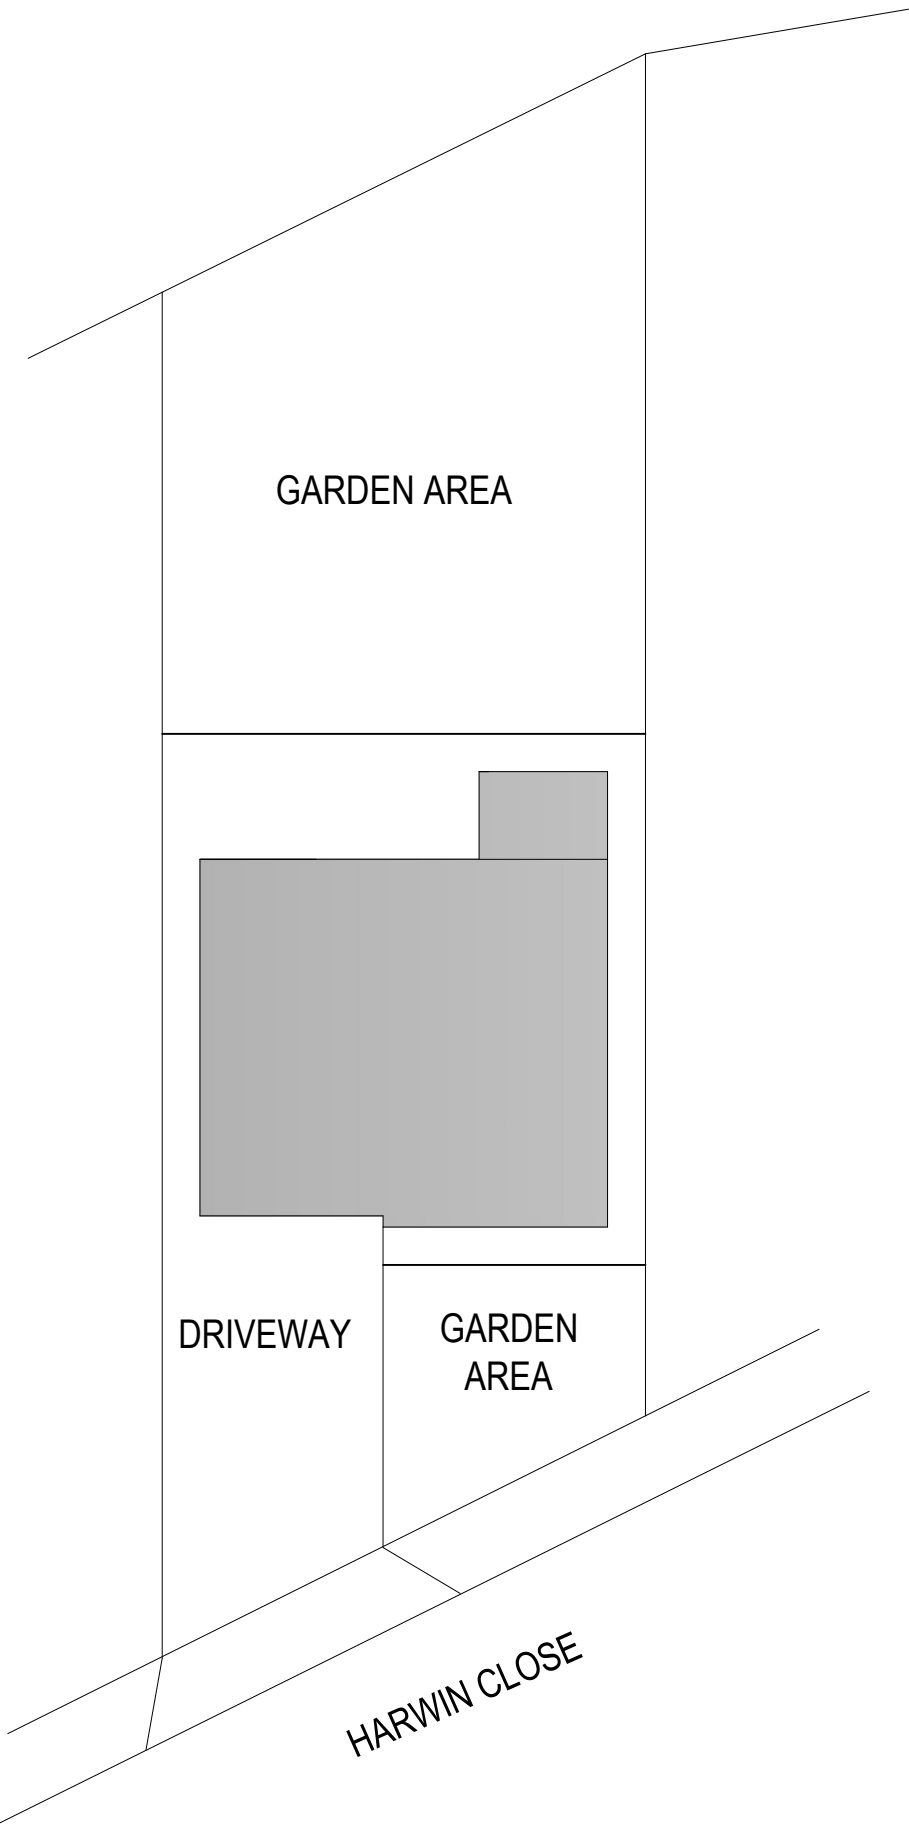

PROPOSED SITE PLAN

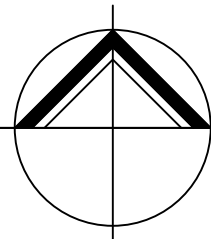

**NORTHERN
DESIGN**
(OLDHAM)
CHARTED ARCHITECTS

NORTHERN DESIGN
17 STATION LANE
GROTTON
OLDHAM
OL4 5GY
TELEPHONE : 07753 859616

CLIENT

MR R WEBSTER

PROJECT

PROPOSED EXTENSION
7 HARWIN CLOSE
SHAW CLOUGH ROCHDALE

DRAWING TITLE

EXISTING AND PROPOSED SITE PLANS

Rev.	Notes	Date	Drawn

SCALE	1:200 AT A1	02.25	AD
-------	-------------	-------	----

PROJECT No.	DRAWING No.	Rev.
2516	06	