

AS PROPOSED



SIDE ELEV


SCALE-1:100

REAR ELEV

SCALE-1:100


SIDE ELEV

SCALE-1:100

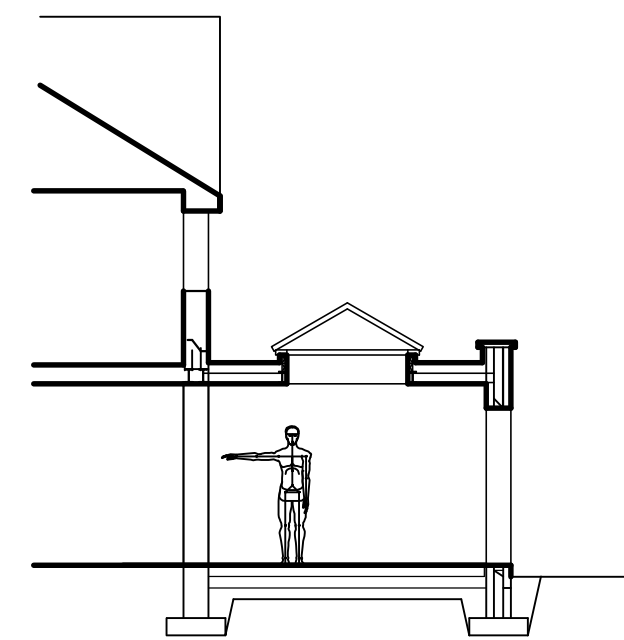

SECTION


SCALE-1:100

 


SCALE 1:50



SCALE 1:100

 


SCALE 1:200

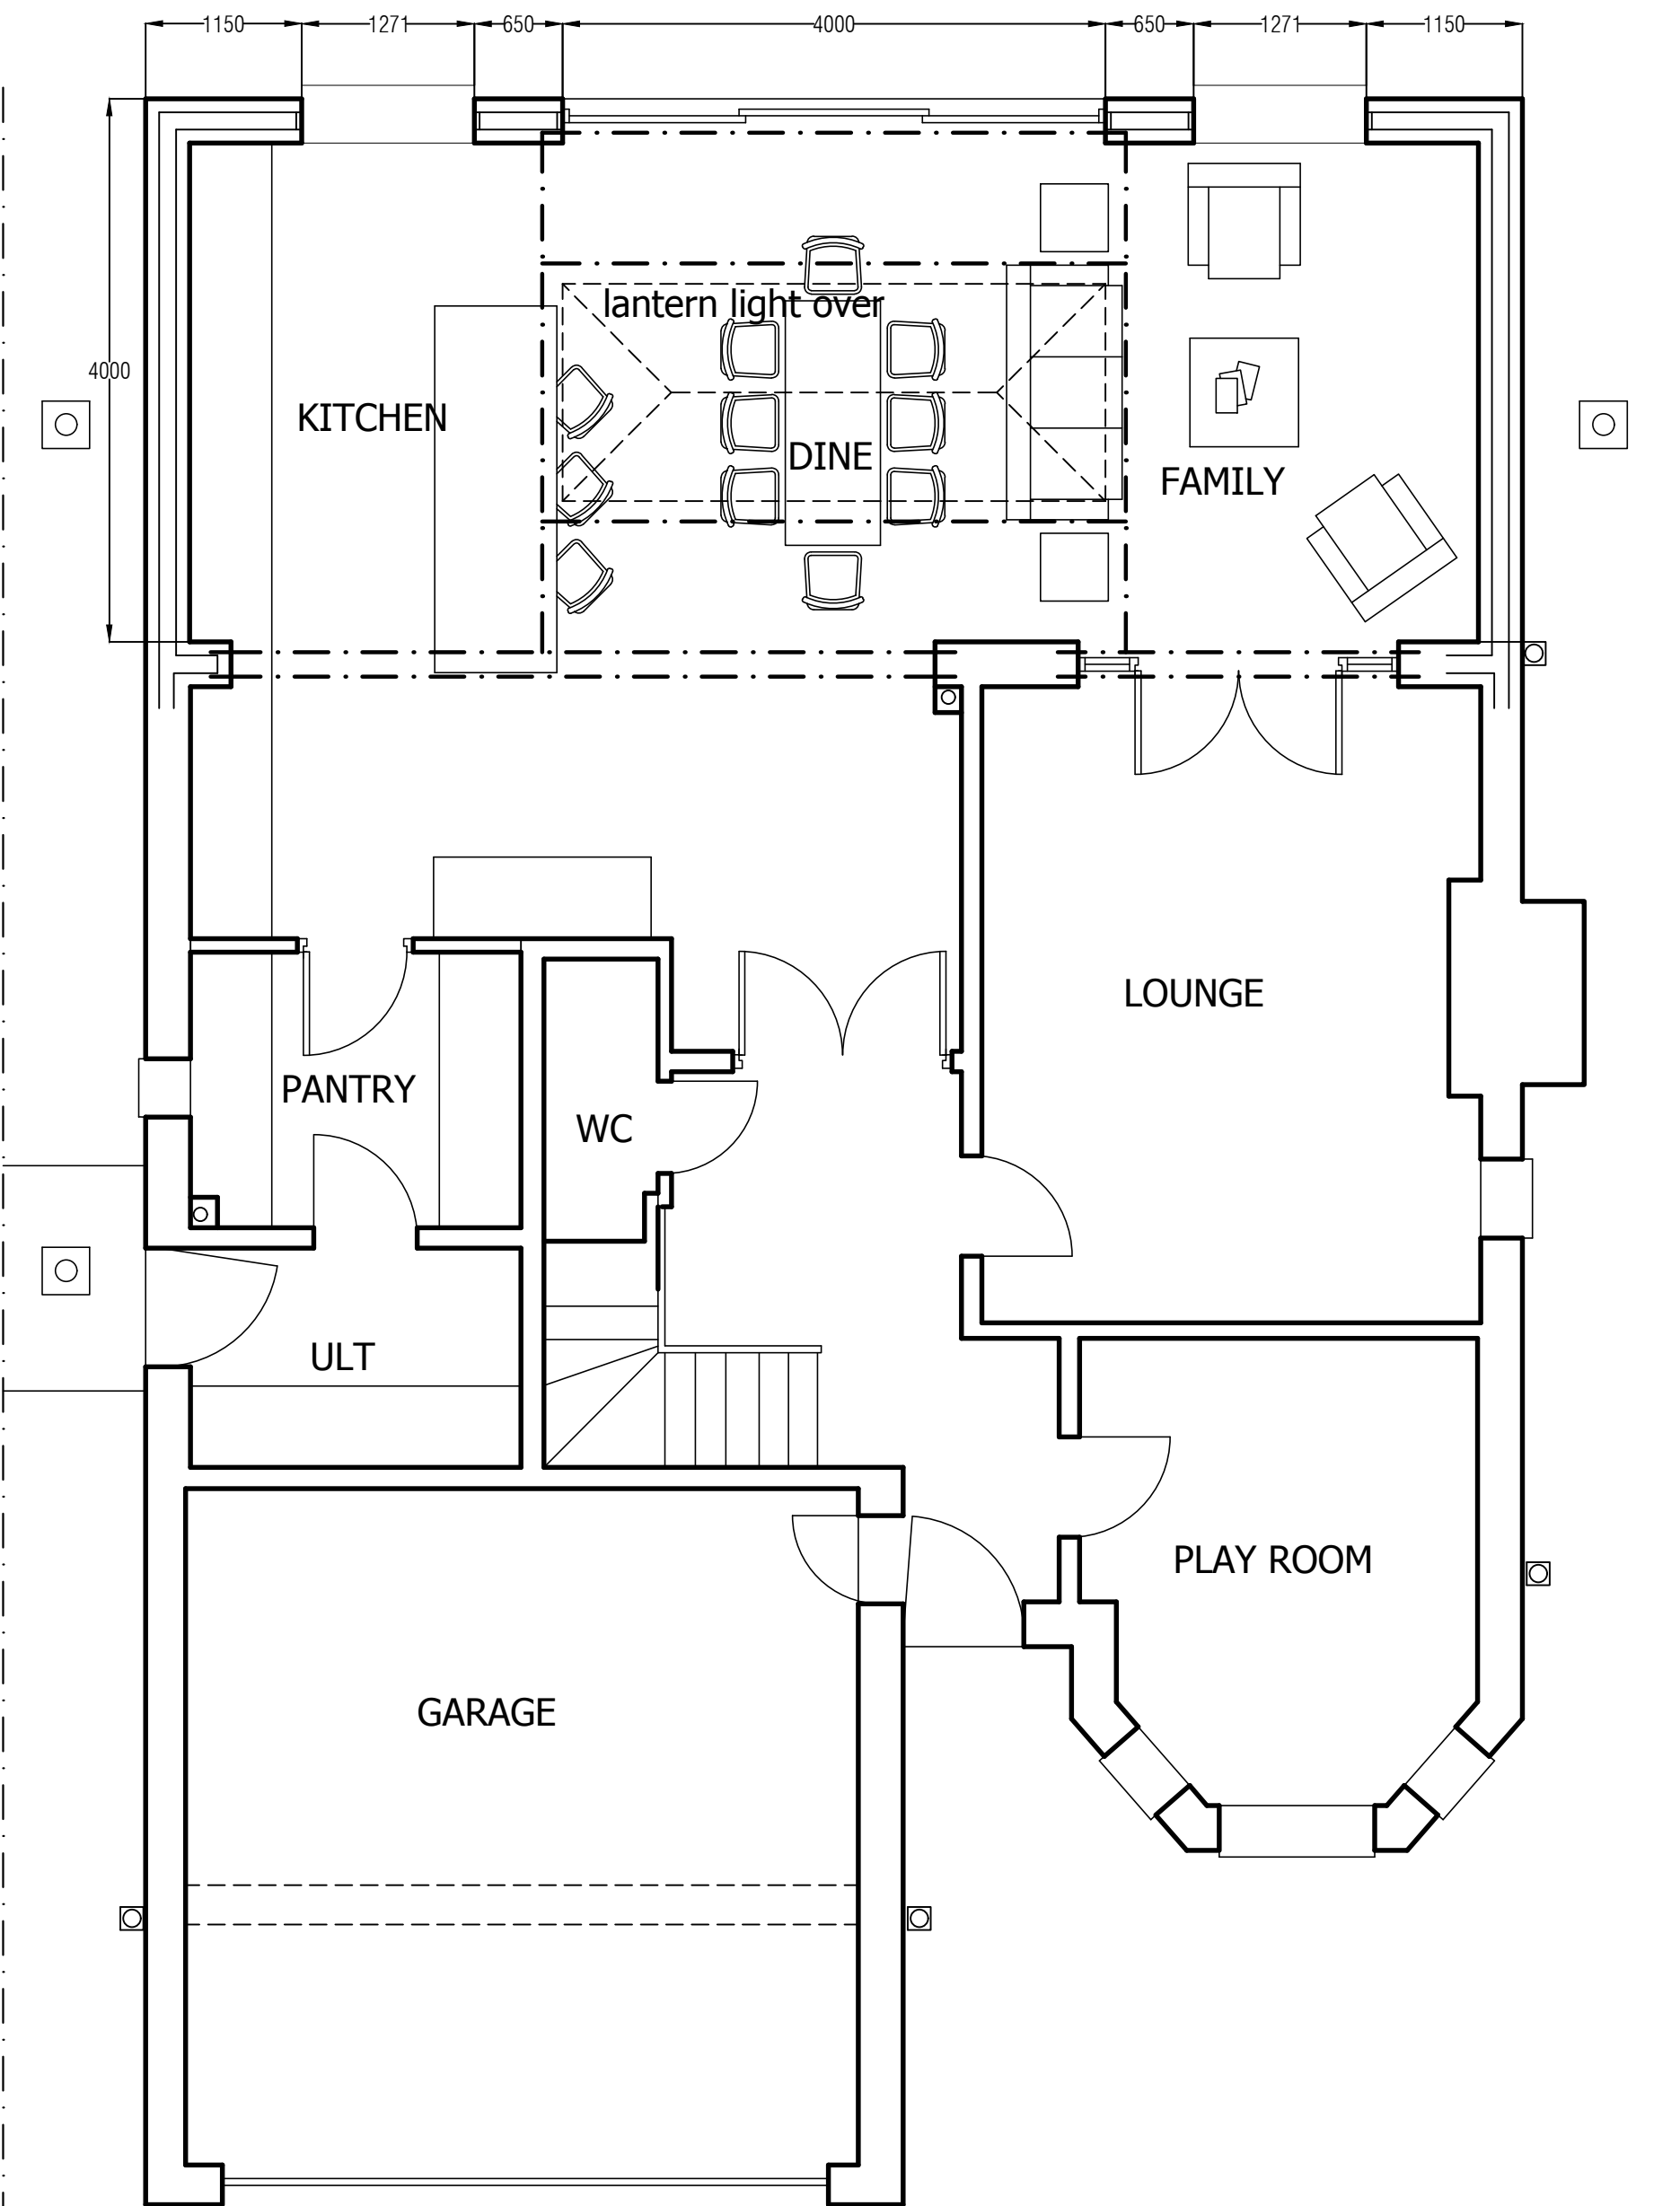


GROUND FLOOR PLAN

SCALE-1:50

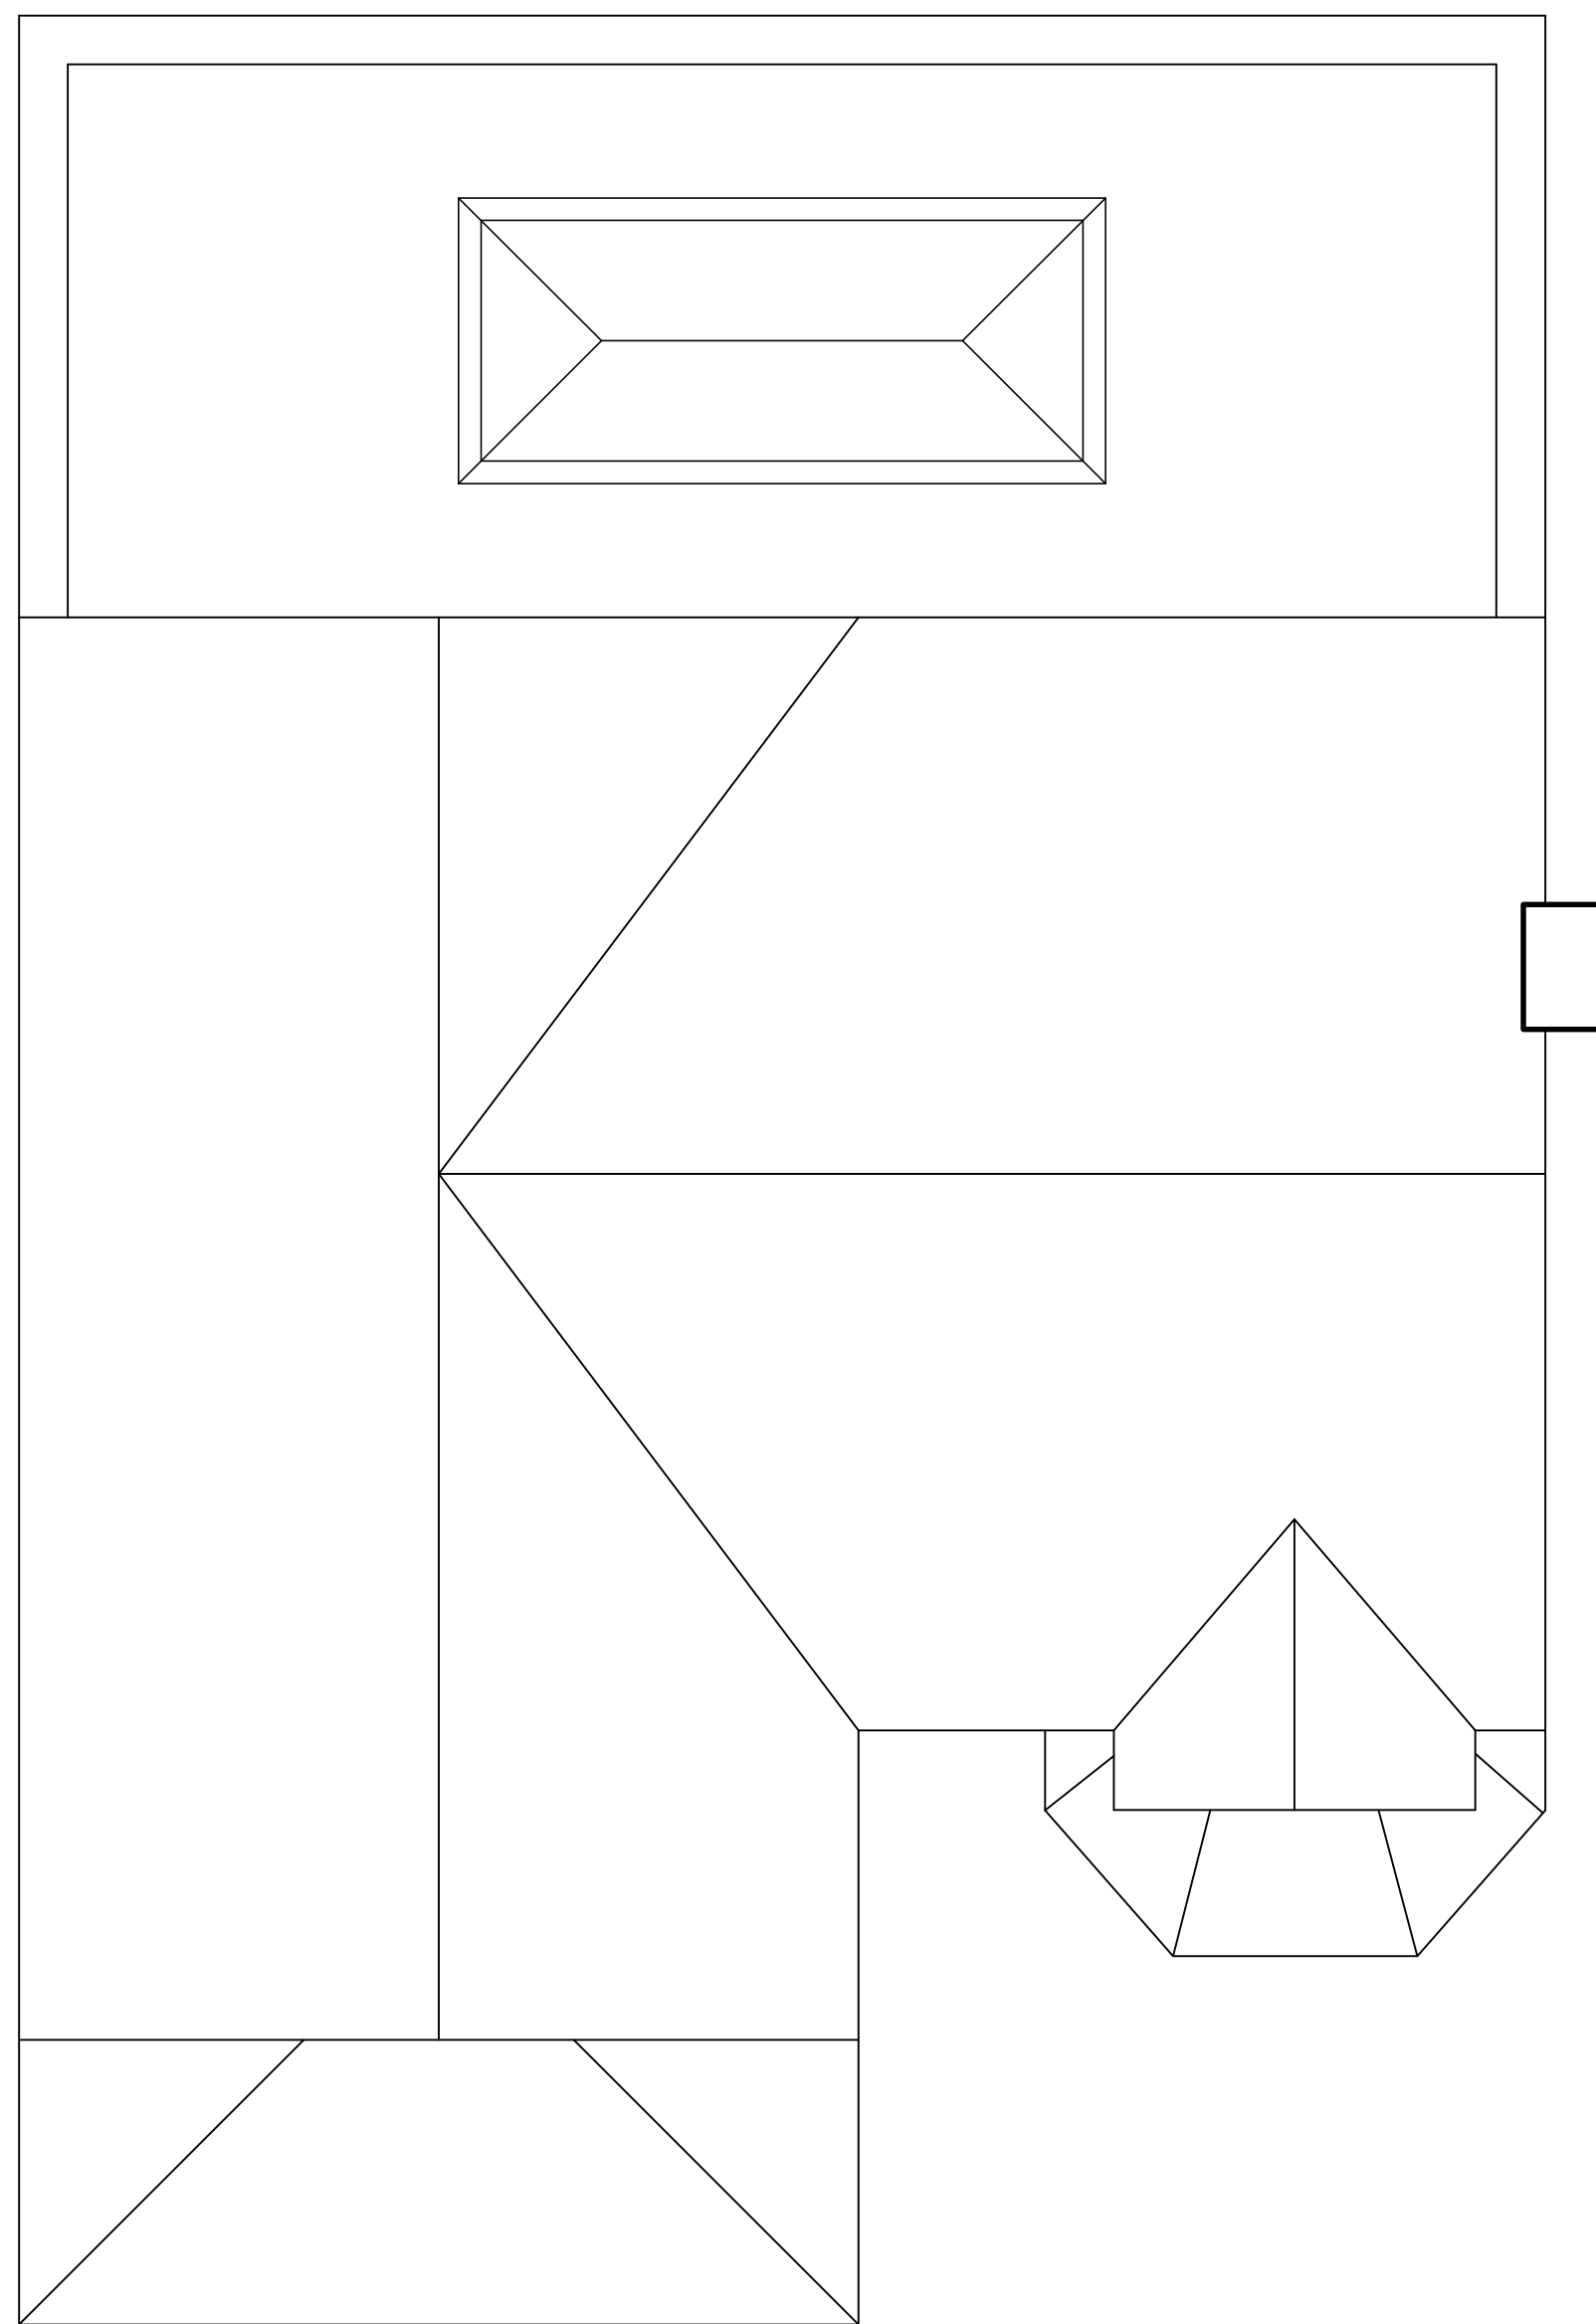

ROOF PLAN

SCALE-1:50

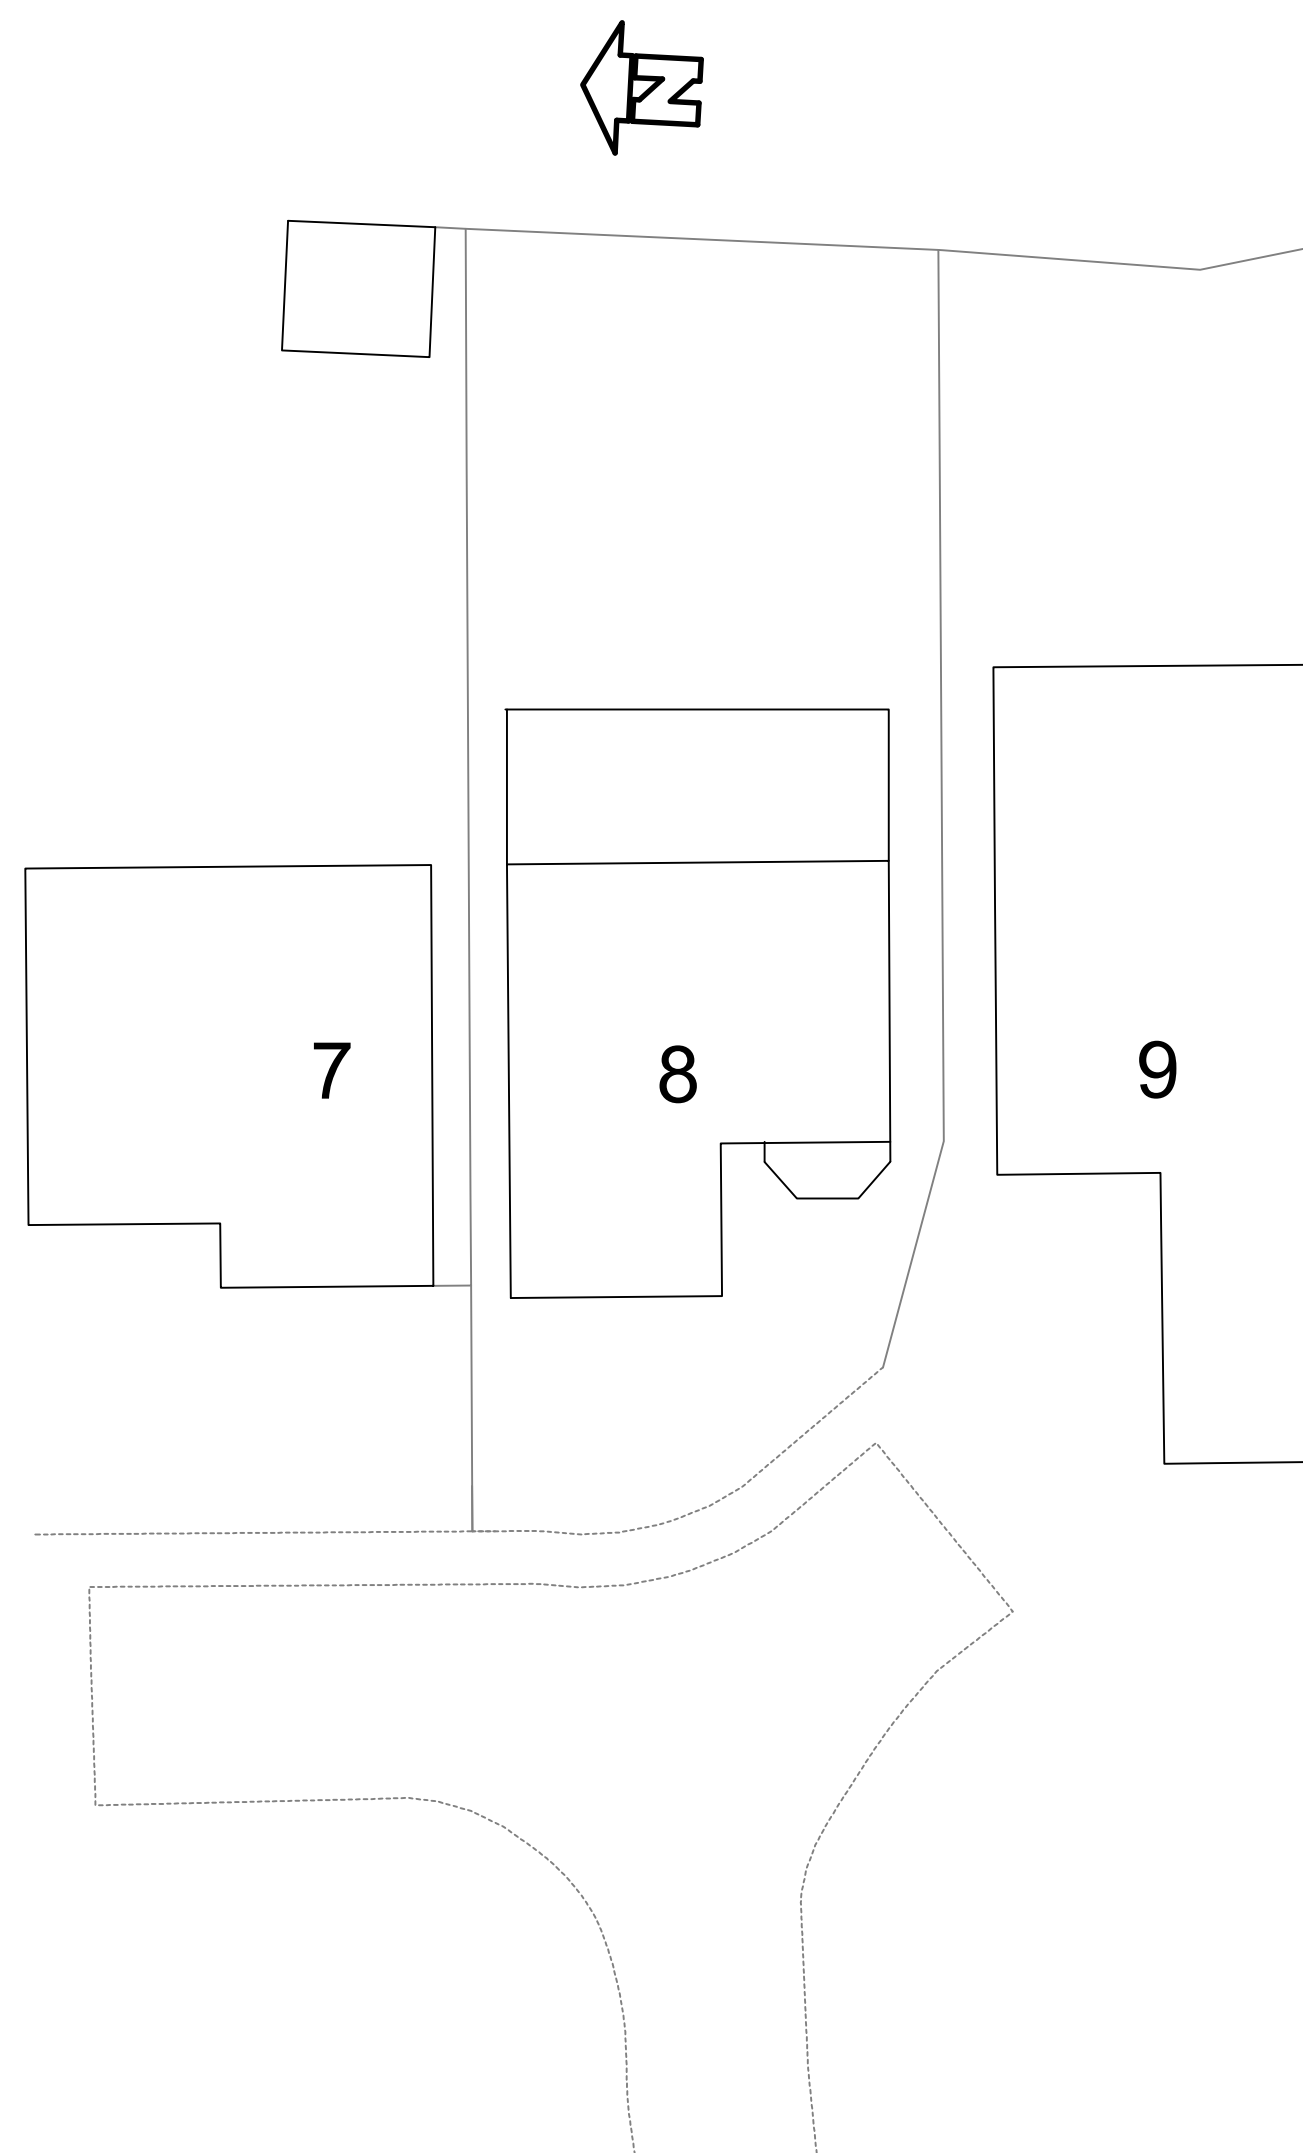

SITE PLAN

SCALE-1:200

Copyright of this drawing is owned by Whittaker Design

NOTES

All dimensions to be checked on site and any discrepancies notified prior to commencement of work.

Do not scale from this drawing - If in any doubt, ask.

REVISIONS

Date Ref. By

All sites are to comply with the Construction (Design and Management) Regulations 2015. Any Party Wall Act agreements to be agreed prior to commencement. Agree all levels on site prior to commencement. Check lines of any drains prior to commencement. Agree any works / connections with regional water company if required. Any alteration from the specified items on this drawing, once on site, must be agreed by the inspecting Building Control Officer. Drawing must be read in conjunction with specialist detail drawings, ie Structural Engineers, waterproofing, timber frame, etc



ARCHITECTURAL & INTERIOR DESIGNERS

169 SL. JOHN STREET

LEES

OLDHAM OL4 3DS

T: 0161 620 1438

F: 0161 620 1439

E: INFO@WHITTAKERDESIGN.CO.UK

W: WWW.WHITTAKERDESIGN.CO.UK

PROJECT
Mr & Mrs E Baker
8 Farlands Rise
Rochdale
OL16 4QZ

DRAWING TITLE
as proposed

SCALE as shown @ A1 DATE Oct 2024

DRAWN L Hollinworth CHECKED

NUMBER REVISION

3831.2