


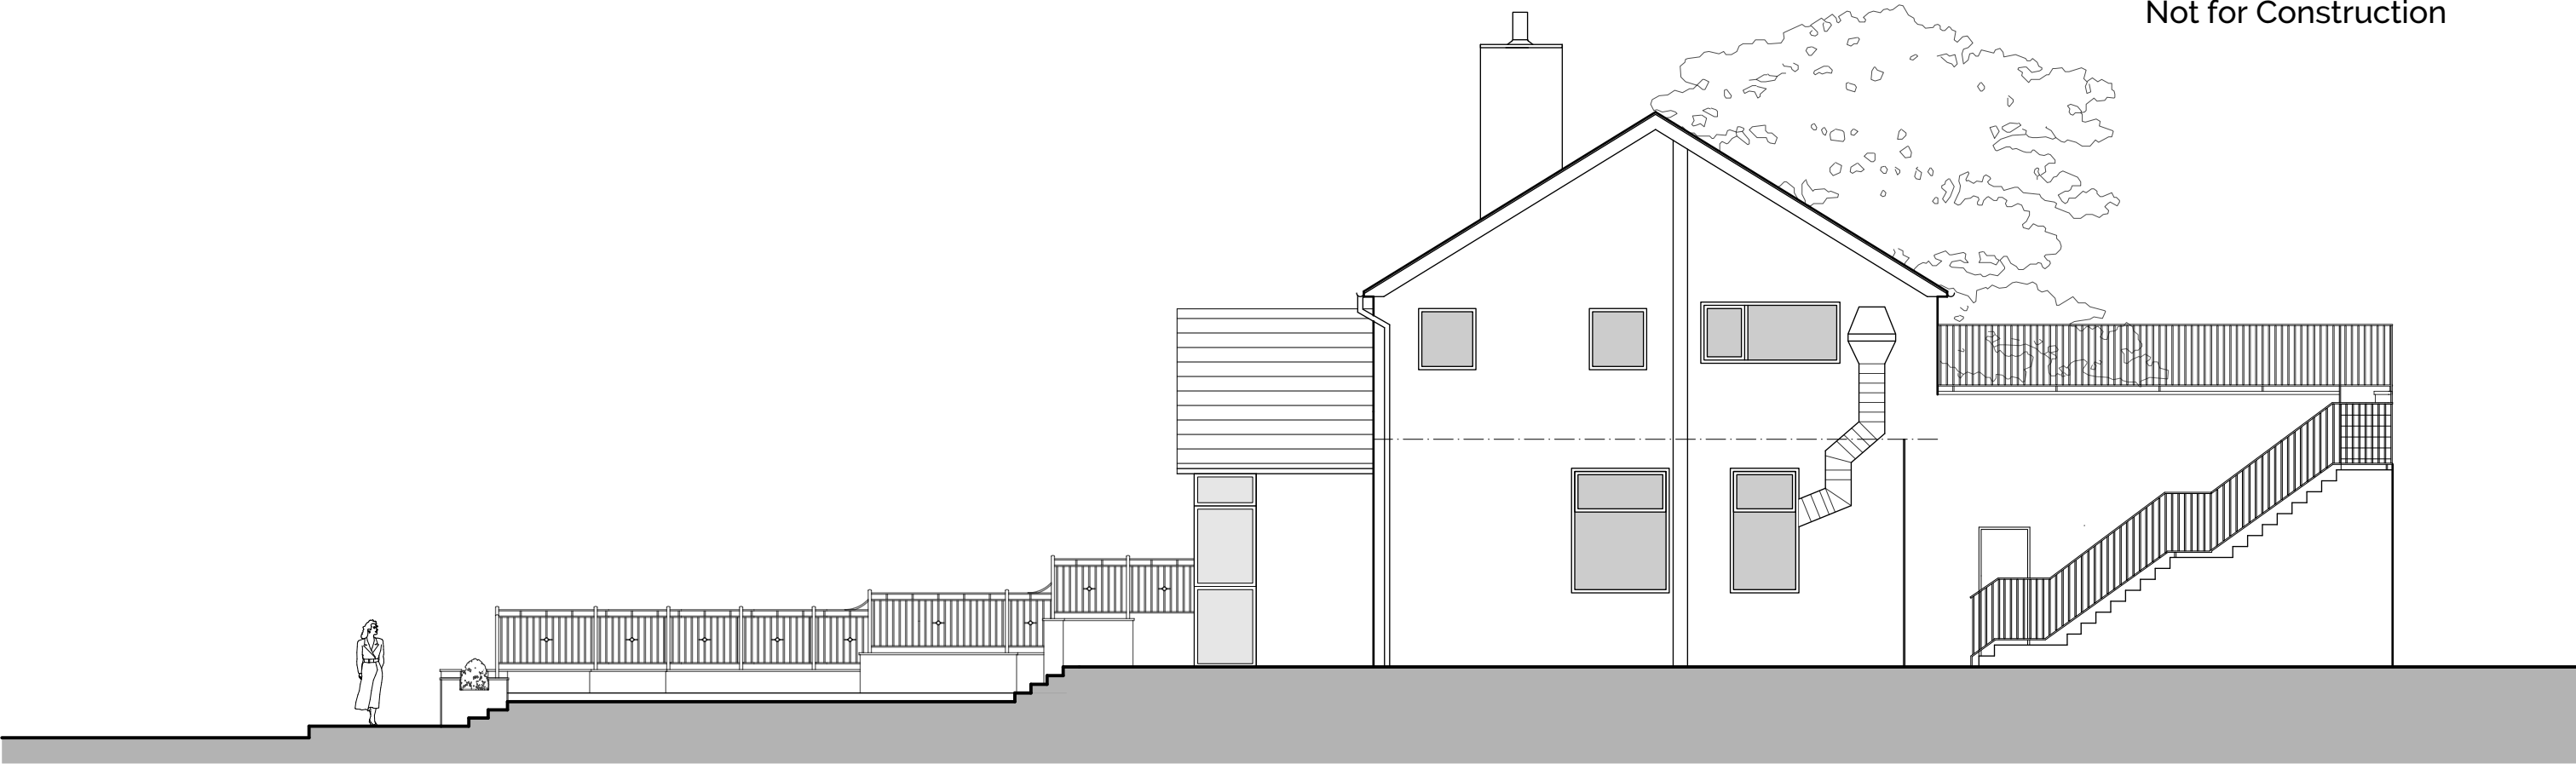

North East Elevation

Revision
Project
Change of Use to Nursery
Address
520 Bury Road, Rochdale
Client
Mr E.Smethurst
Drawing
Existing Elevations

storah

architecture

Chartered Architects
RIBA Chartered Practice

www.storah.com		mail@storah.com		01706 813214	
Scale		Sheet Size		Date	
1:100		ISO A3		Feb 20	
Drawing Number				Revision	

19-081 - 022

