



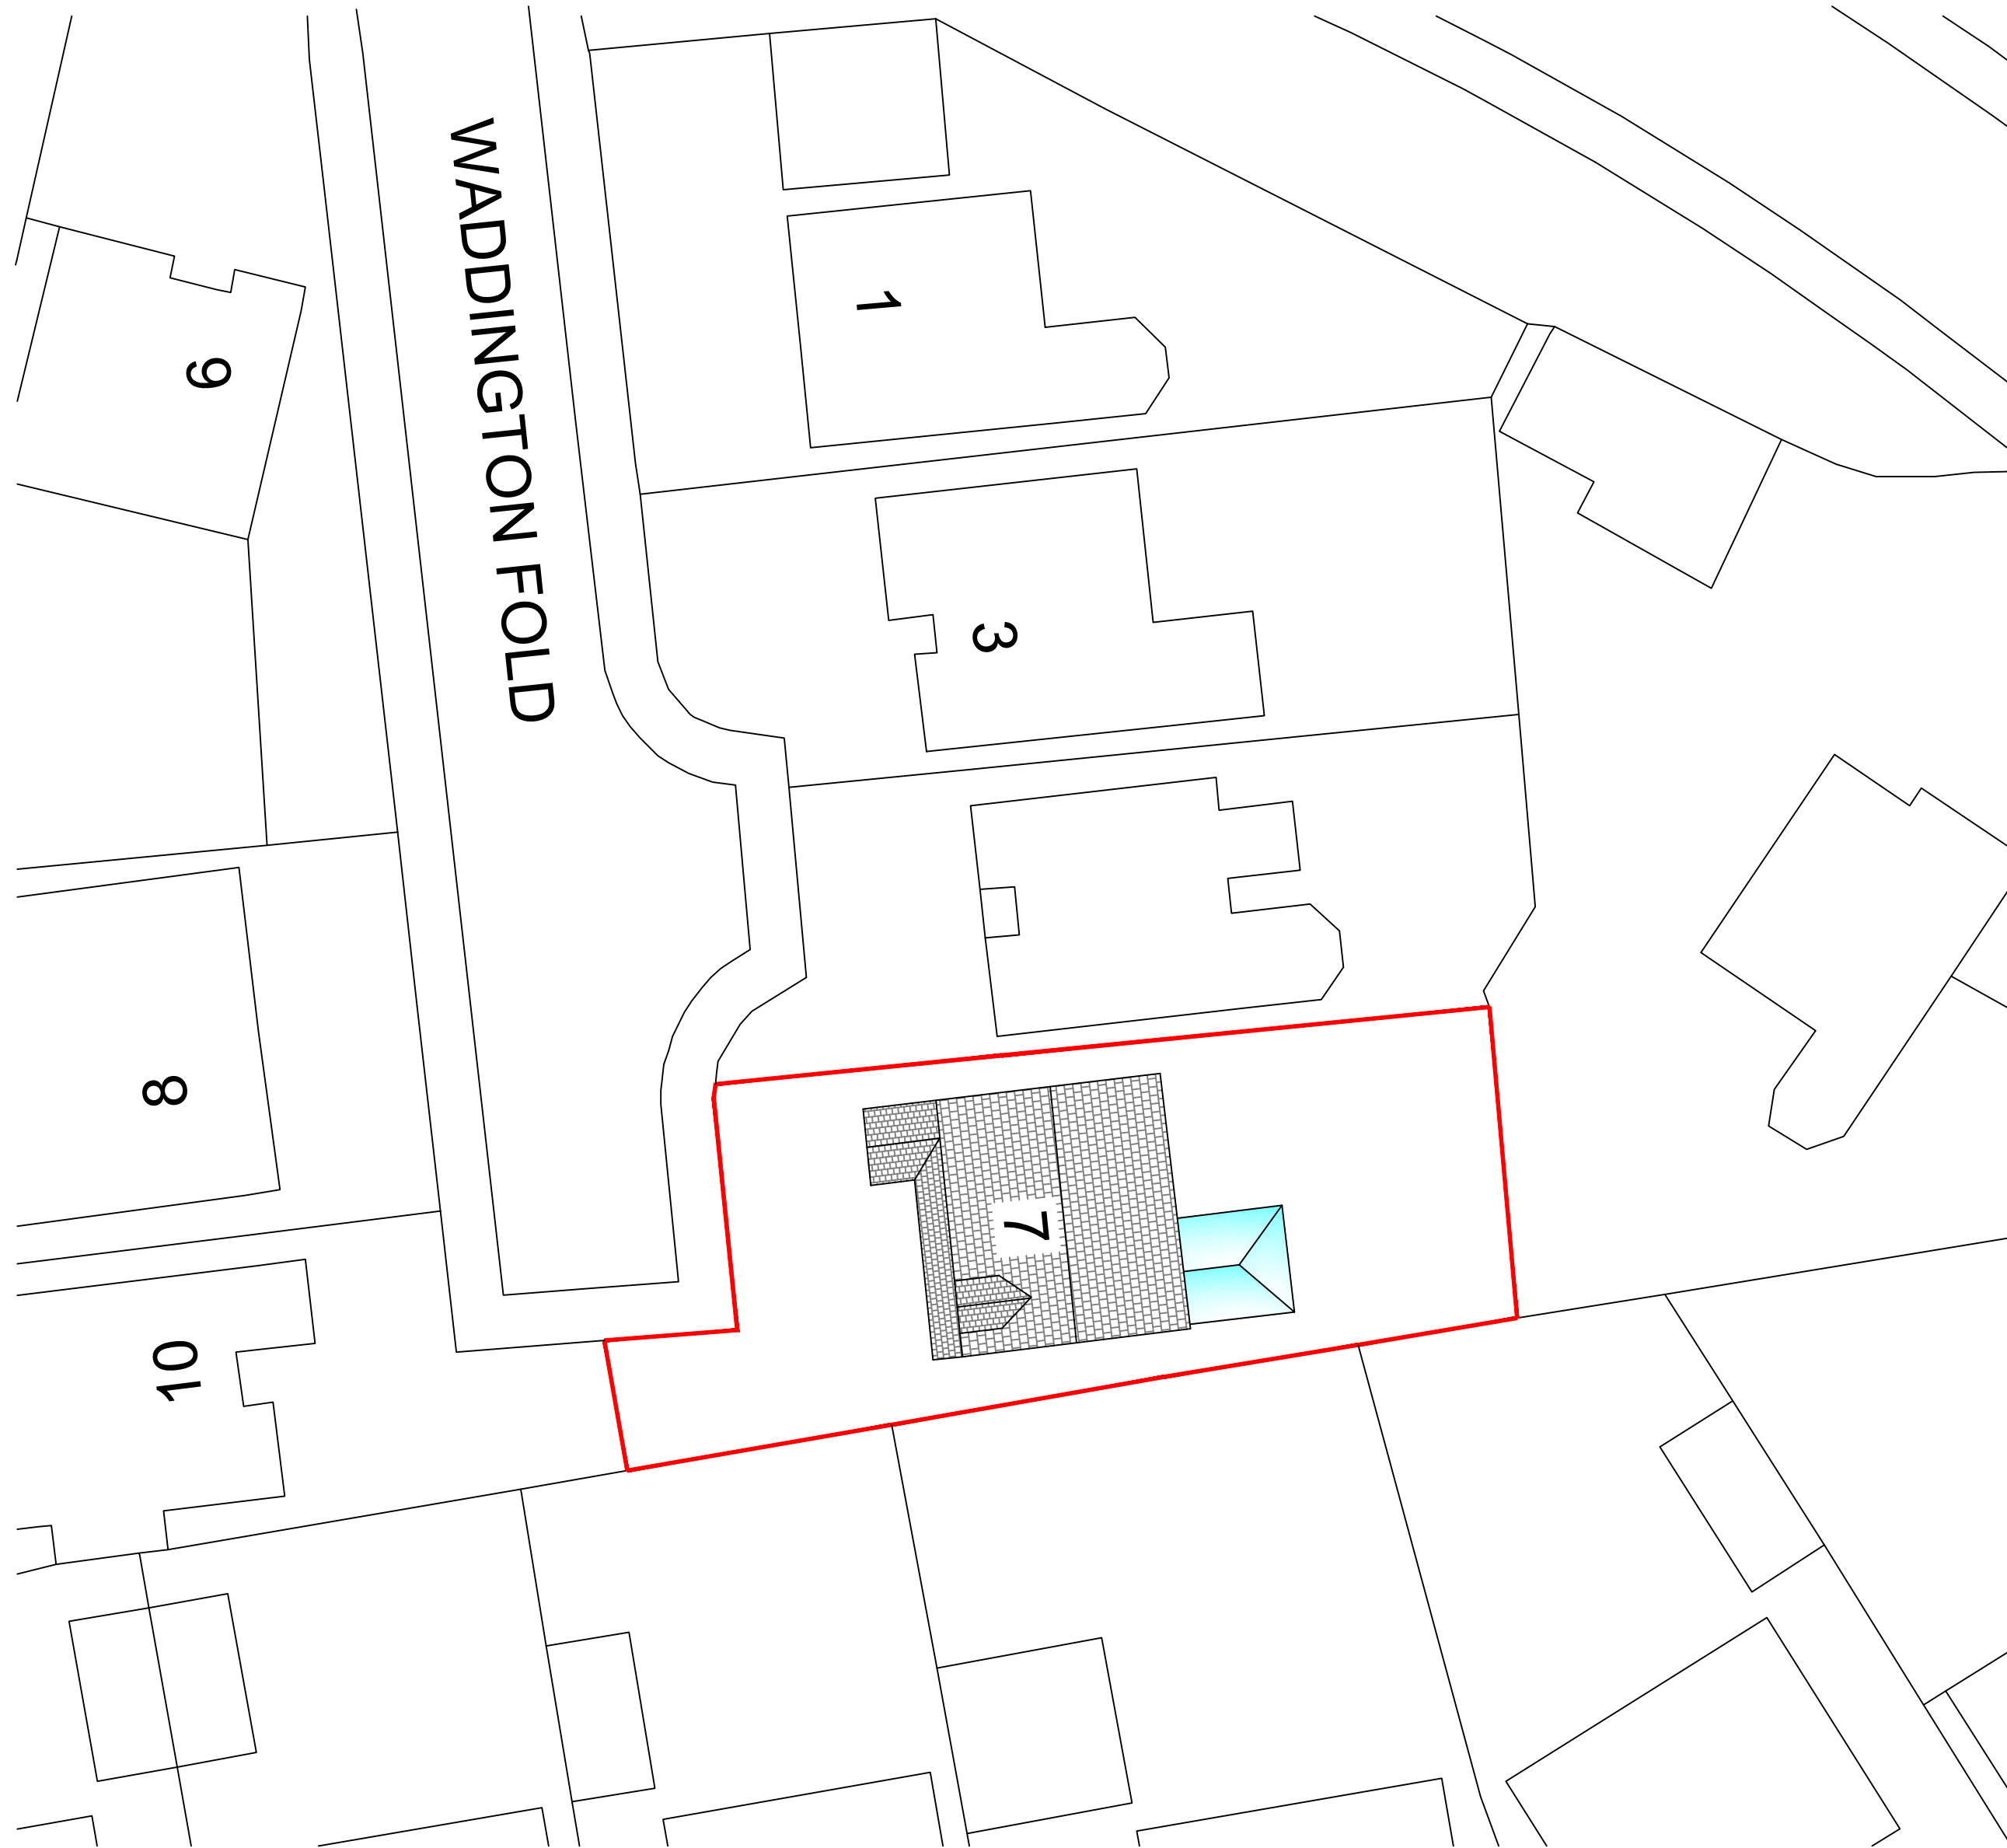

Existing Site Plan (1:200)

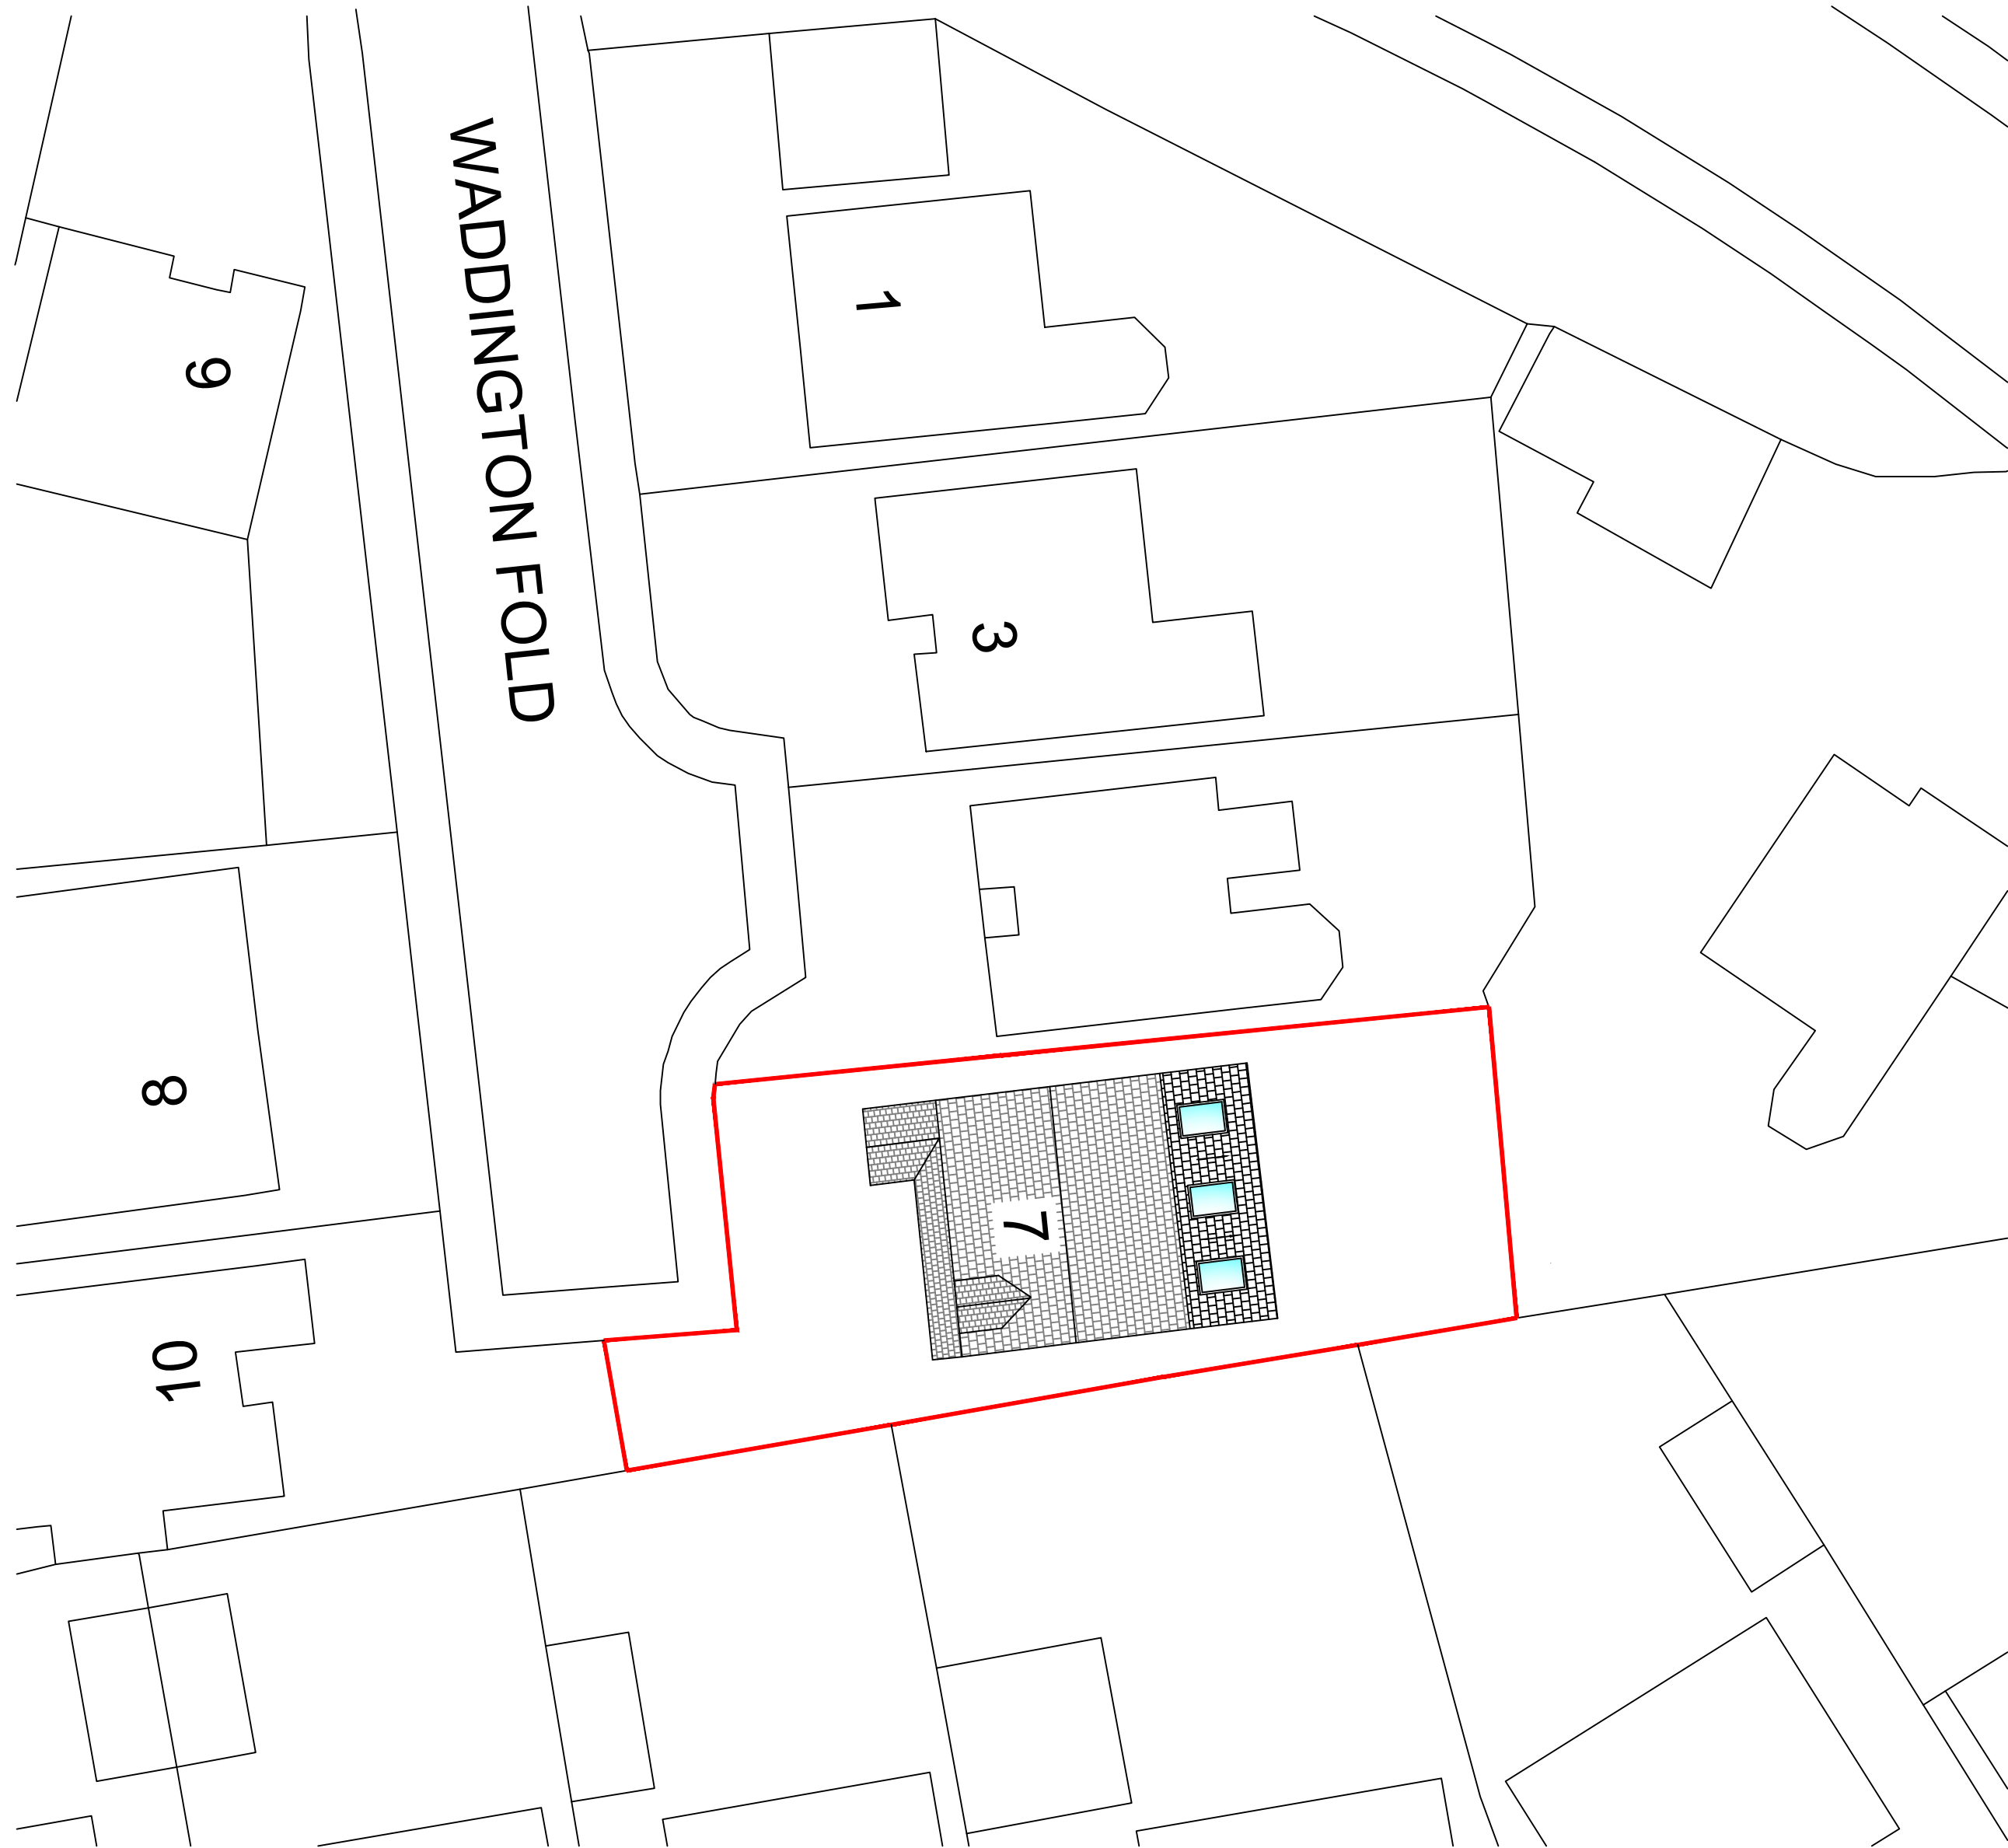

Proposed Site Plan (1:200)

- GENERAL NOTES**
- 1. All dimensions are in millimetres unless otherwise noted.
 - 2. This drawing is not to be copied or disclosed by or forwarded on to any unauthorised persons without prior written consent of Gamble King and Noone Limited.
 - 3. Do not scale from this drawing and is only to be used for Local Authority Approval purposes only.

Client			Mr. P. and Mrs. E. Wright		
Job			7 Waddington Fold, Rochdale OL16 4QB.		
Drg			Existing / Proposed Site Plans		
Drawn	Date	Scale			
S.King	Feb. 2024	As Shown			
Job No.		Drg No.			
D24.01.14		P03			
Gamble King and Noone Ltd					
Consulting Structural Engineers & Building Surveyors.					
5 Queen Street Oldham OL1 1RD Tel: 0161 652 1183 Mobile: 07756 902 604 07725 145 369		