


PROJECT REF
24070
DRAWING REF
220 B
SCALE
1:100 @ A1
DATE
DEC '24

CLIENT
MR S THOMAS
LAND @ LANGLEY LANE
MIDDLETON
MANCHESTER
M24 5AN

PROJECT
NEW BUILD PAIR OF
DETACHED HOUSES &
ASSOCIATED LANDSCAPING

DRAWING TITLE
PROPOSED SITE PLAN
PLANNING

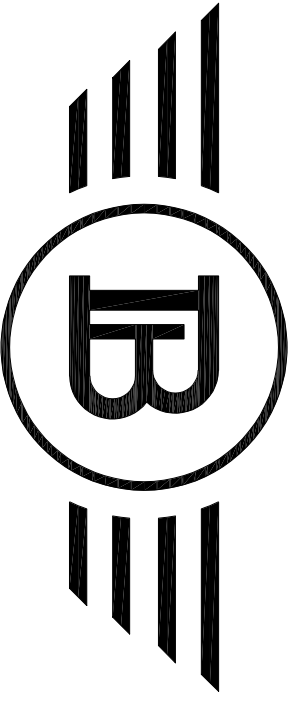



BLUECHIP ARCHITECTURE

07999 294 675

DESIGN@BLUECHIP-ARCHITECTURE.CO.UK
WWW.BLUECHIP-ARCHITECTURE.CO.UK
18 BOTANRY ROAD | WORSLEY | MANCHESTER | M20 8JS

B UPDATED WITH PROPOSED LANDSCAPING 12.02.25
A RED EDGE AMENDED 31.01.25
ISSUED FOR PLANNING APPROVAL 18.12.24

COPYRIGHT PROTECTED & ISSUED UNDER LICENCE TO THE CLIENT NAMED ABOVE. UNLESS OTHERWISE STATED, ALL RIGHTS ARE RESERVED. 12/24

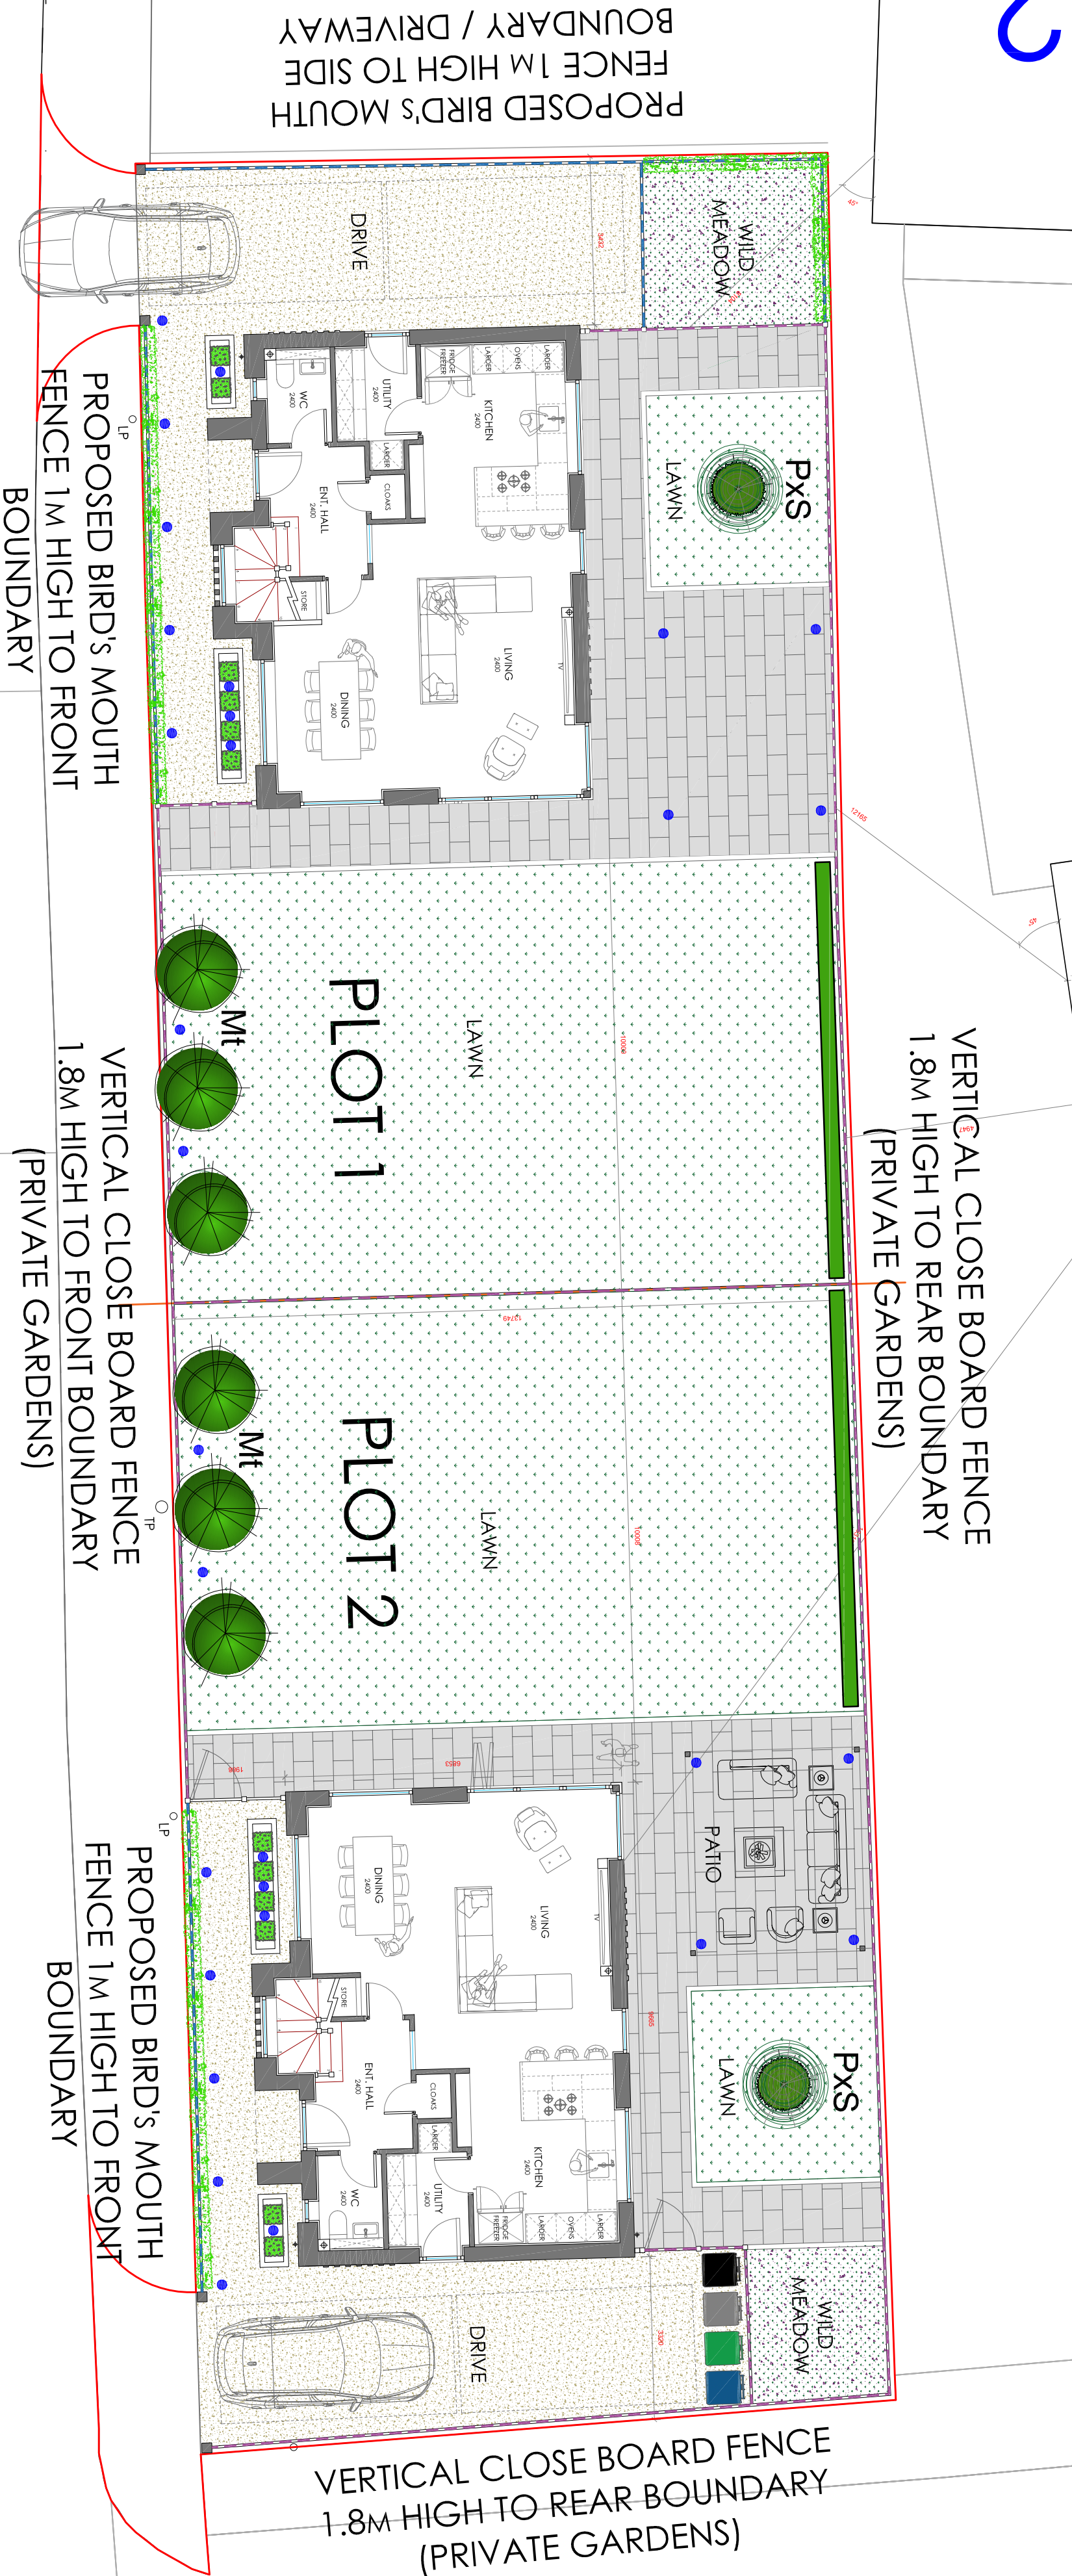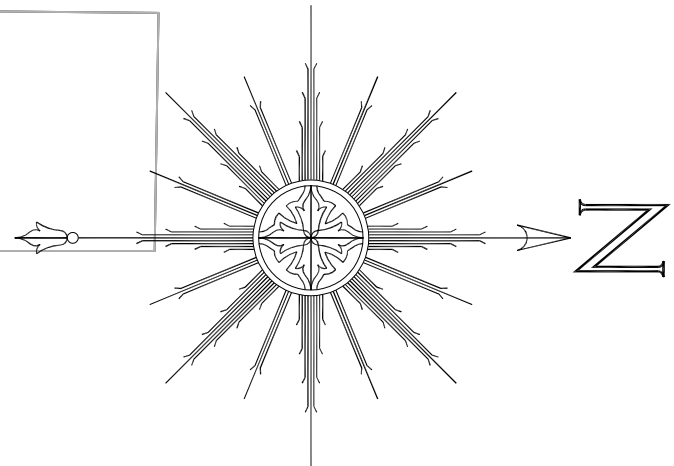

LANGLEY LANE