




1 NORTH EAST ELEVATION
1 : 200

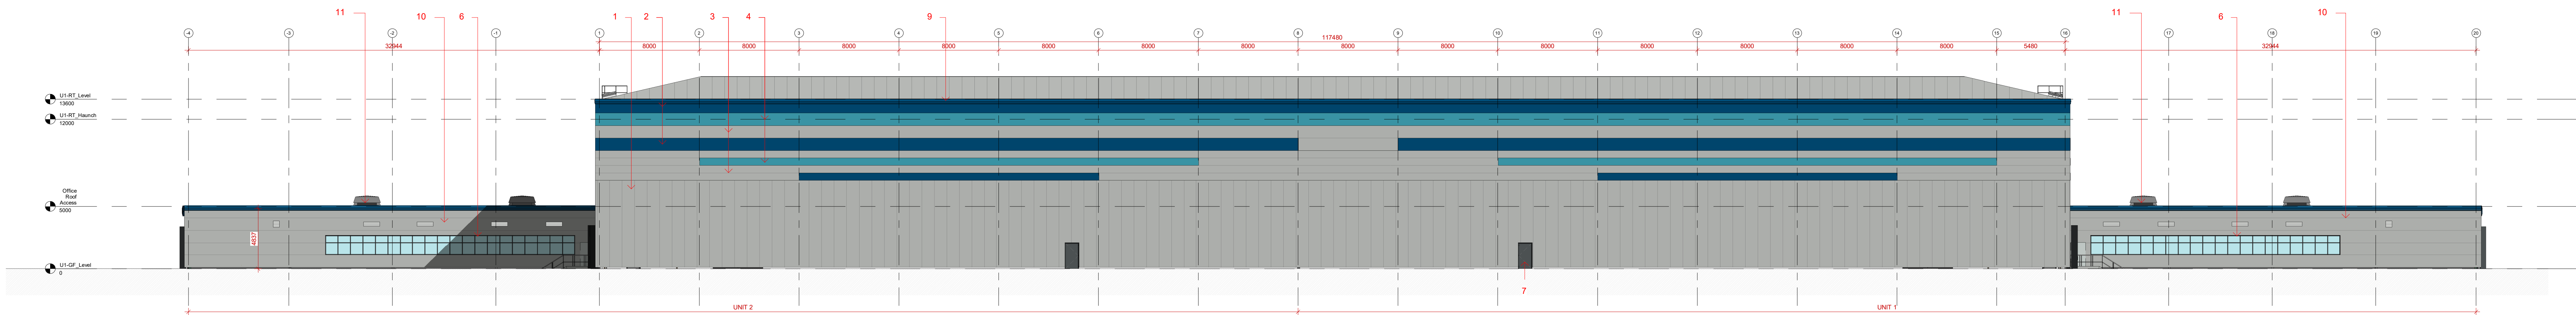

2 SOUTH WEST ELEVATION
1 : 200

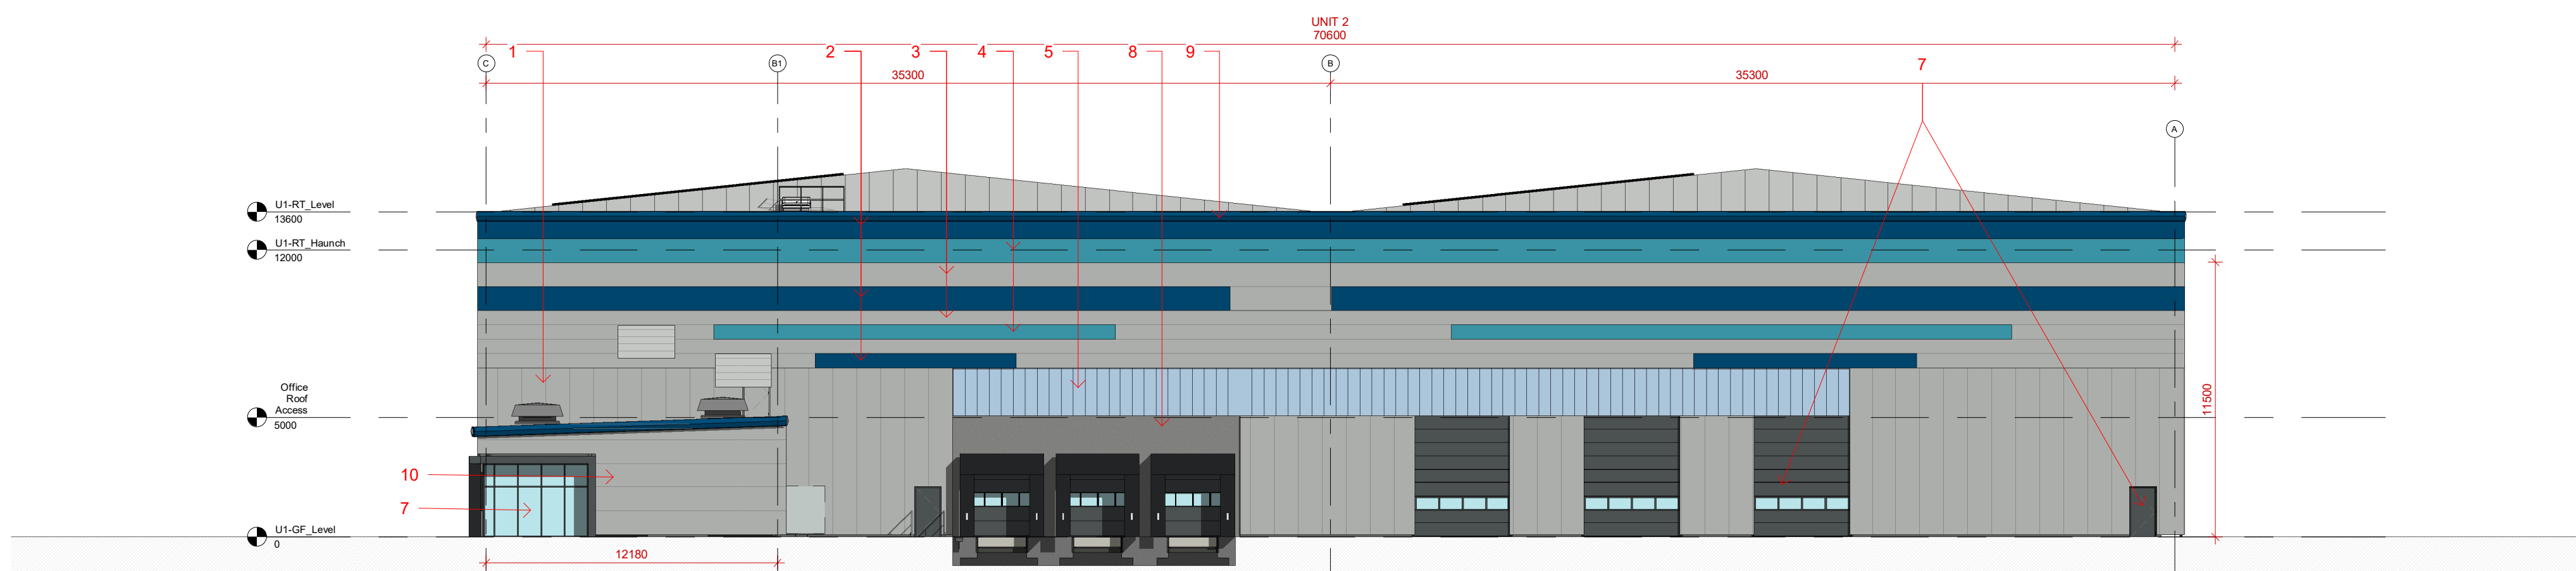

3 NORTH WEST ELEVATION
1 : 200

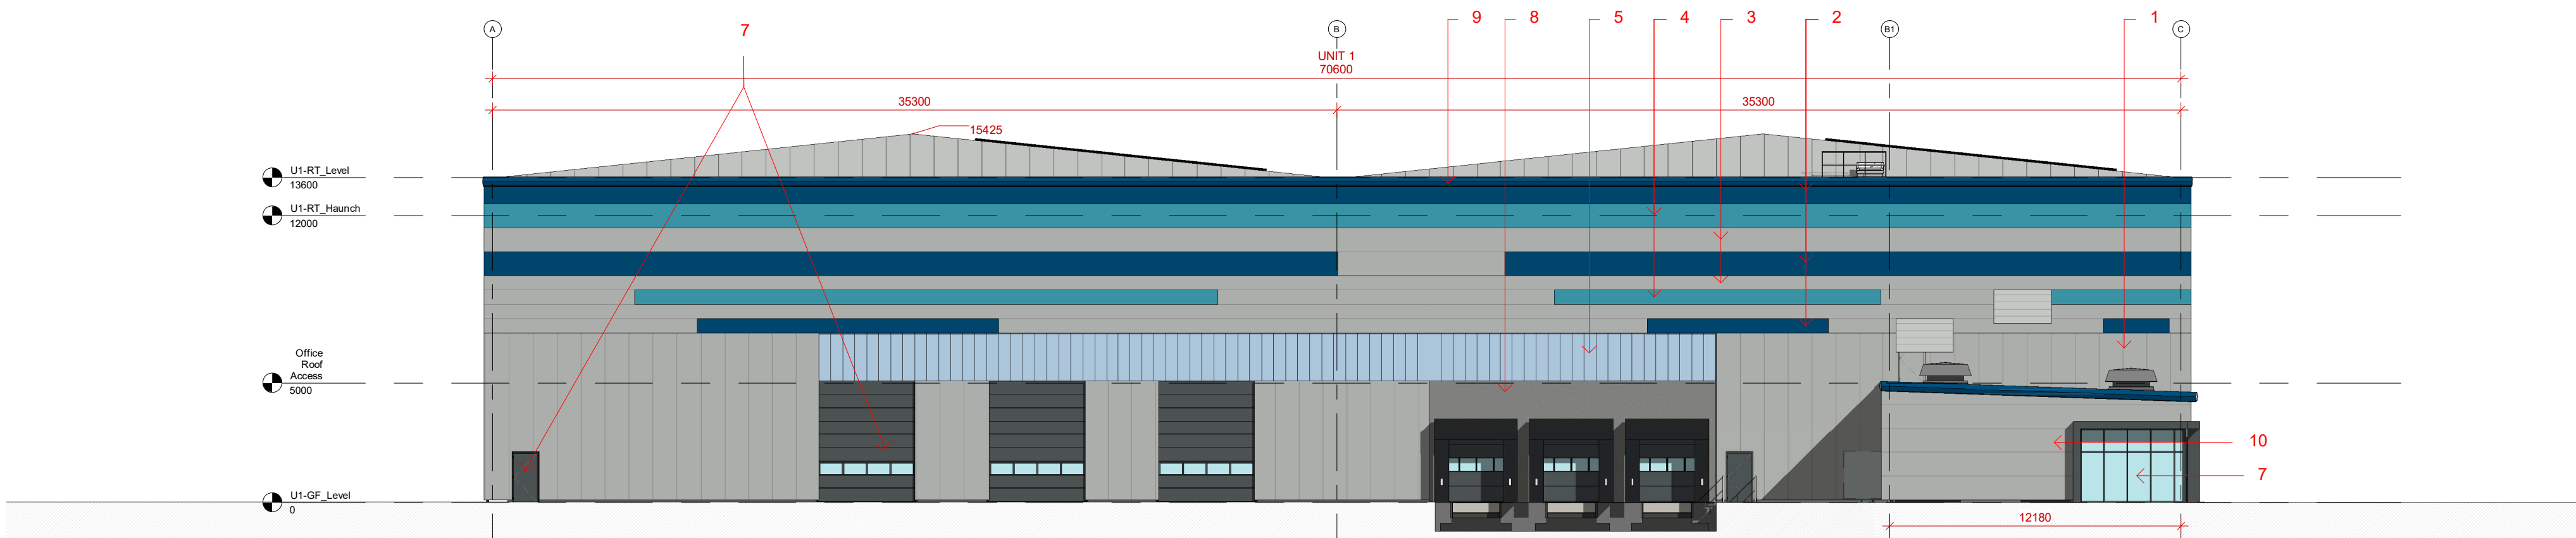

4 SOUTH EAST ELEVATION
1 : 200

- MATERIALS KEY**
- KINGSPAN KS1000RW PANEL - 73mm CORE THICKNESS - MOONSTONE RAL 7035. VERTICALLY LAID
 - KINGSPAN QUADCORE KS600/1000 AWP MICRORIB PANEL - 74mm THICKNESS - KYANITE RAL 5010. HORIZONTALLY LAID
 - KINGSPAN QUADCORE KS600/1000 AWP MICRORIB PANEL - 74mm THICKNESS - MOONSTONE RAL 7035. HORIZONTALLY LAID
 - KINGSPAN QUADCORE KS600/1000 AWP MICRORIB PANEL - 74mm THICKNESS - AZURITE BLUE GREEN. HORIZONTALLY LAID
 - KINGSPAN DAY-LITE ARCHITECTURAL TRANSLUCENT PANELS - OPAL WHITE
 - ALUMINIUM FRAMED GREEN TINTED (SAINT-GOBAIN CALUMEN - PARSOL GREEN 6mm / Argon 90% 16mm / PLANITHERMULTRA N II (PLANCLEAR 6mm T) GLAZED CURTAIN WALL WITH BRISE SOLEIL FRAME AND BRISE SOLEIL: BASALT GREY RAL 7012
 - DOCK DOORS, LEVEL ACCESS DOORS AND EXTERNAL DOORS: RAL 7012
 - PRECAST CONCRETE WALL
 - CAPPING, FASCIA AND GUTTER - KYANITE RAL 5010
 - KINGSPAN KS1000 AWP MICRORIB PANEL - 74mm THICKNESS - MOONSTONE RAL 7035. HORIZONTALLY LAID
 - ROOF MOUNTED VENTILATION SYSTEM

Do not scale this drawing
offices smith to be notified of discrepancies figured dimensions
Contractors must check all dimensions from this
This drawing is copyright and for use on this site only
This drawing is to be used solely for information as intended
For other information refer to the latest revision of any cross referenced drawing



LOCATION PLAN:

NOTES:

REV	DATE	DESCRIPTION
P00	20/02/23	AM02 Update: amendments to roof top from 2 bays to 1, Addition of roof mounted natural ventilation units to the offices, re orientation of bottom cladding to be vertical spanning
P08	08.03.23	Reference to signage removed
P07	16.12.22	Offices roof and external walls updated
P06	08.12.22	Size of sheet increased to A3
P05	24.10.22	Office roof changed to translucent panel at 6deg
P04	17.08.22	Division between units 1&2 relocated
P03	18.08.22	Offices and stairs arrangement revised
P02	16.08.22	Building walls retained by 2m
P01		Initial Drawing Issue

REV	DATE	DESCRIPTION
DE		
JA		
RR		
JA		
RR		
PC		
JA		
RR		
JA		
RR		
JA		
RR		

PROJECT TITLE			
MANCHESTER ROAD, HEYWOOD			
DRAWING TITLE			
PROPOSED ELEVATIONS UNITS 1&2			
REV	DATE	DESCRIPTION	REVISION
AD	As indicated	02/08/22	S3
21157 - ASA - 00 - EL.ZZ - D - A - 0013 (S3 - P09)			
21157-ASA-ZZ-ZZ-M3-A-0003 (S1-P19)			

CLIENT

TrammellCrowCompany

AshtonSmith
Beyond Design

Ashton Smith, Belvedere House, 2 Victoria Avenue, Harrogate, North Yorkshire, HG2 9LE
Tel: 01423 523882 Fax: 01423 561004
www.ashtonsmith.co.uk

21157