




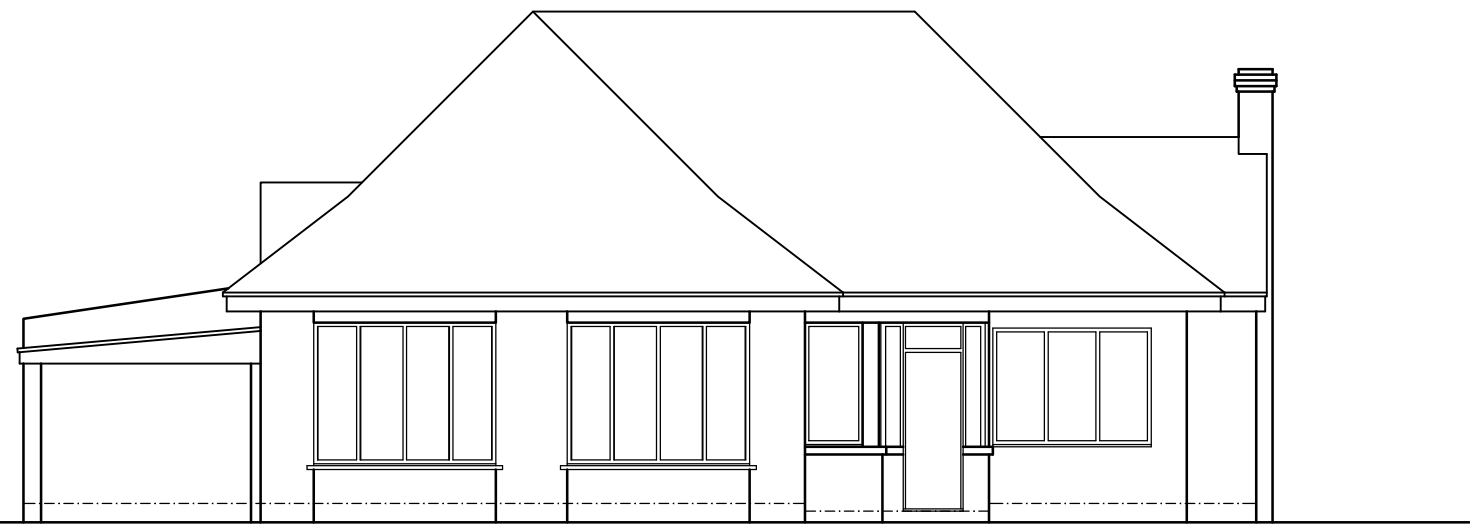


FRONT ELEVATION

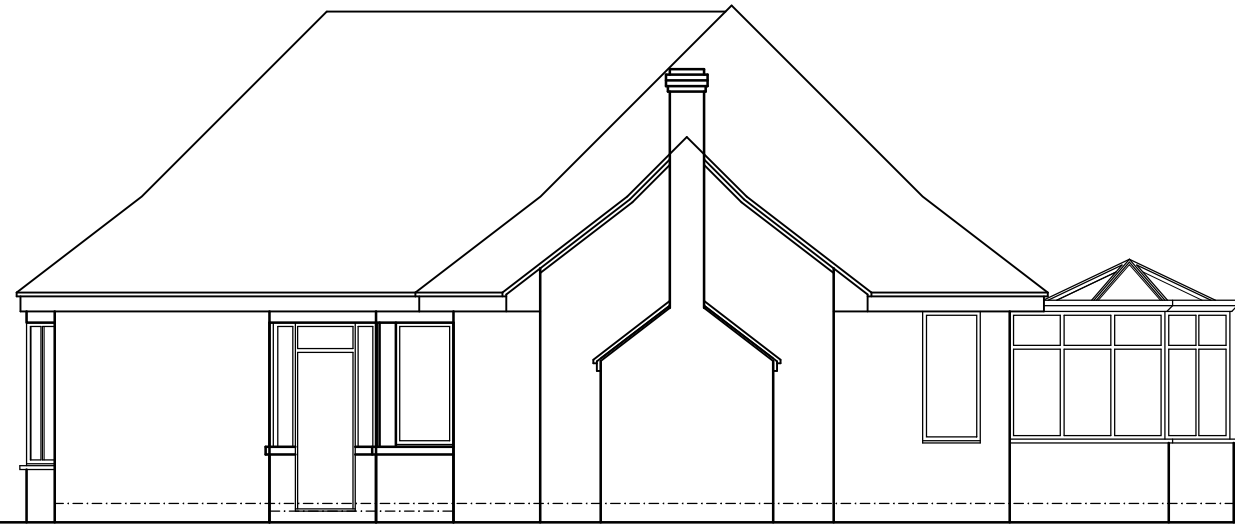

SIDE ELEVATION

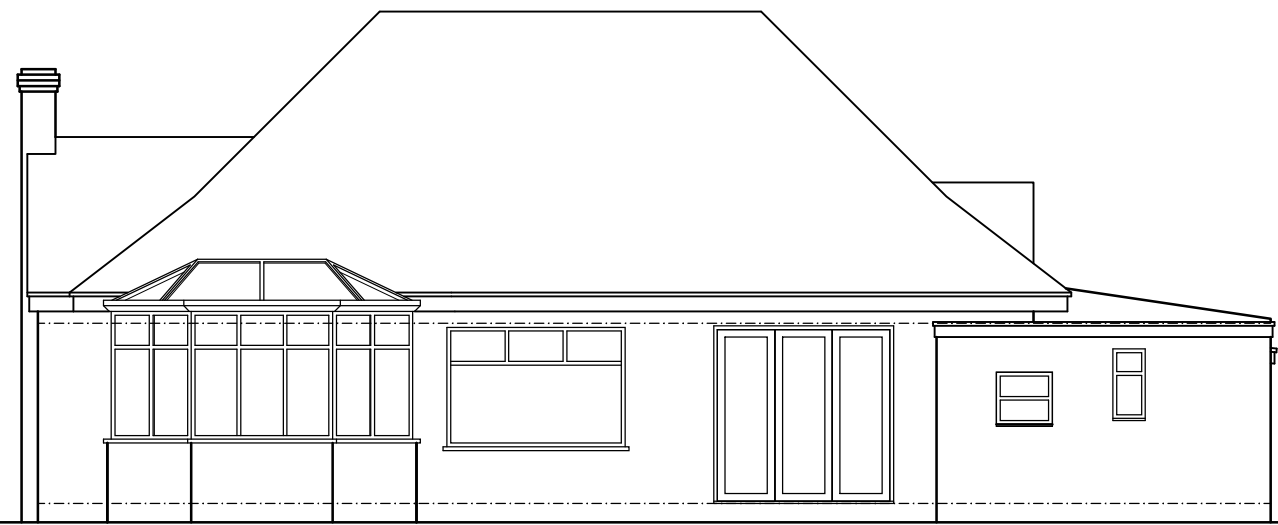


REAR ELEVATION

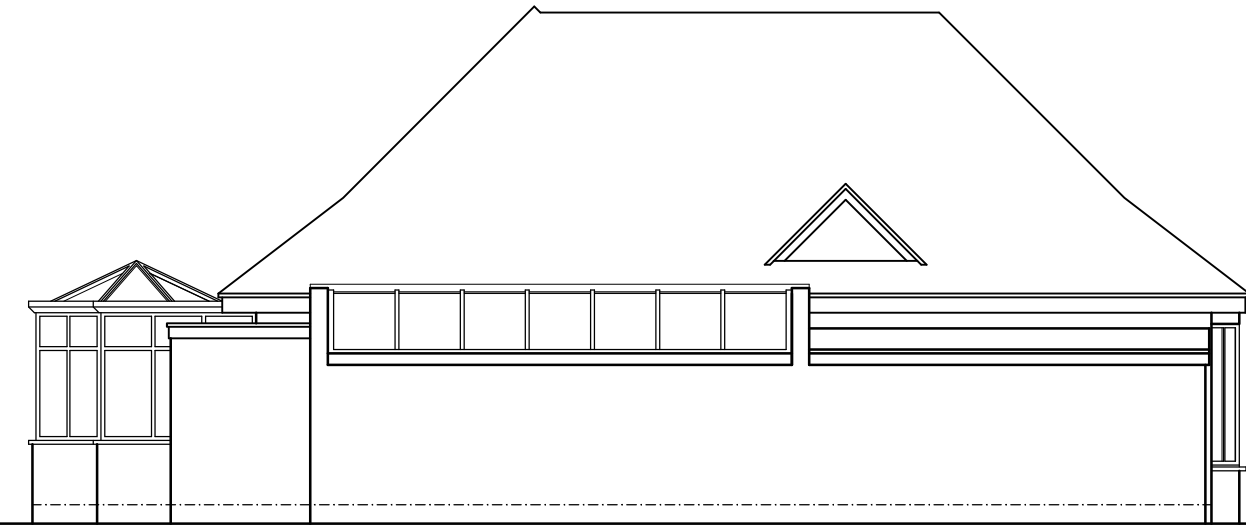


SIDE ELEVATION



GROUND FLOOR PLAN

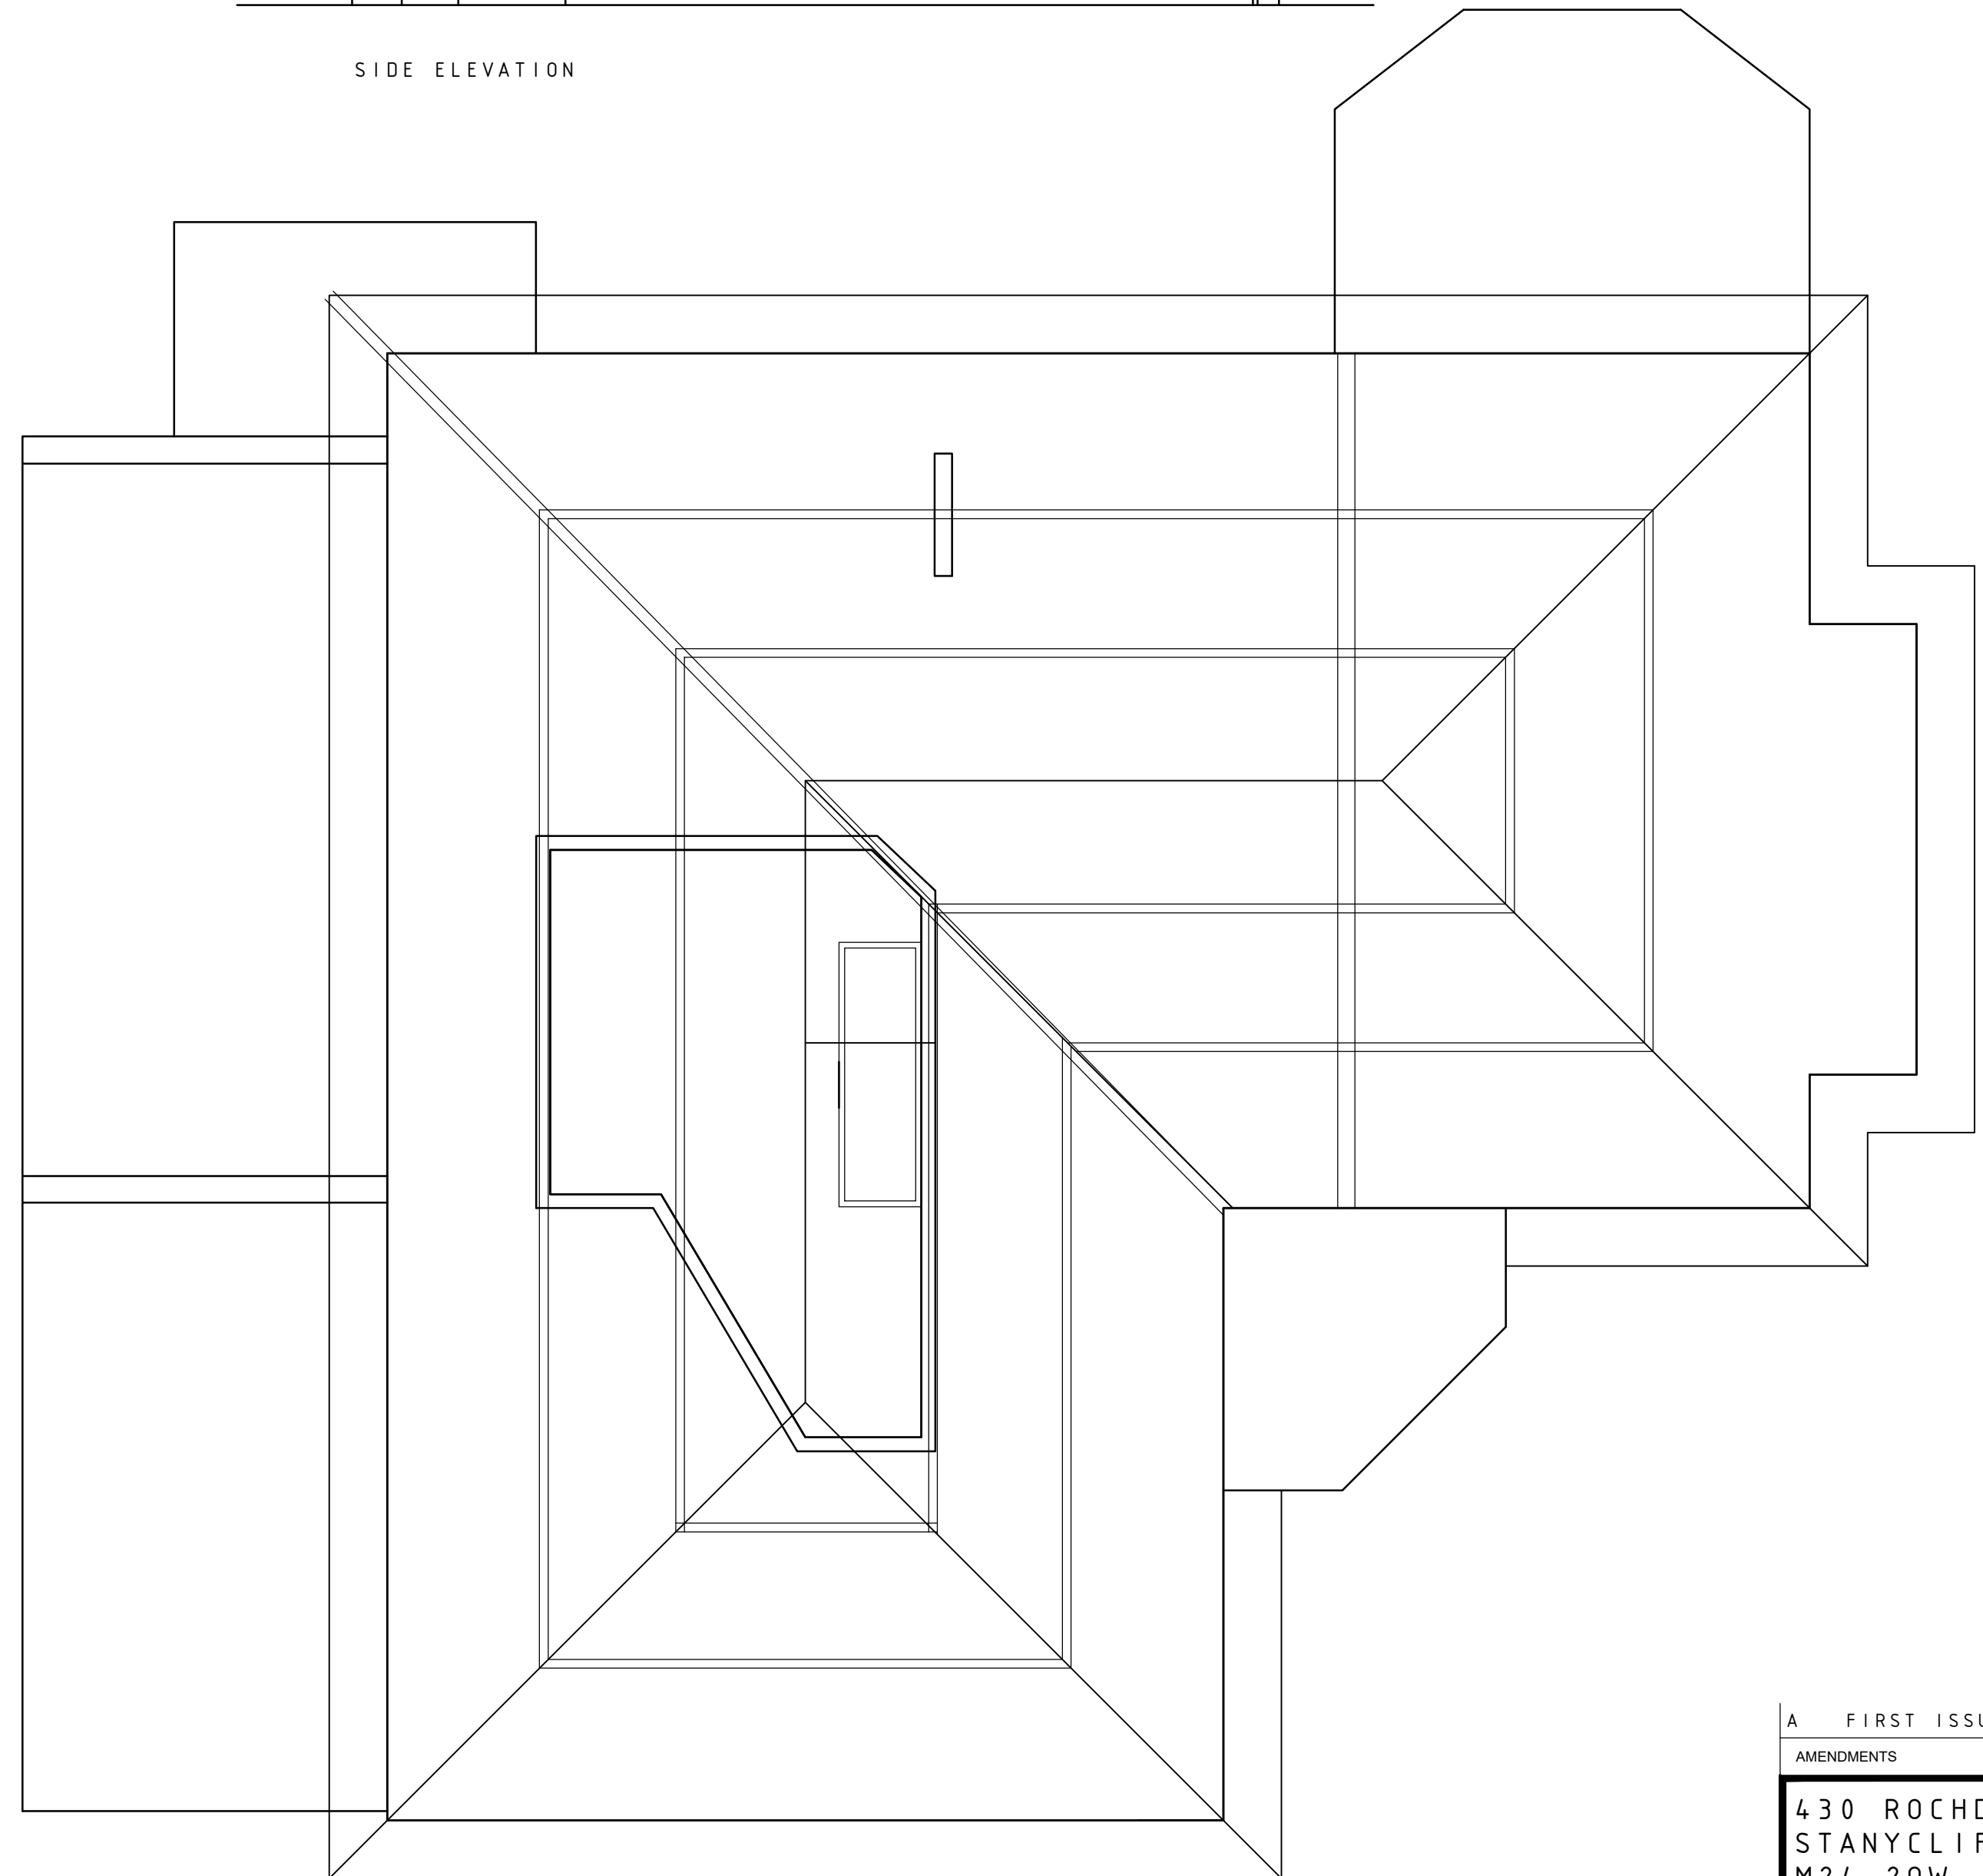

FIRST PLAN

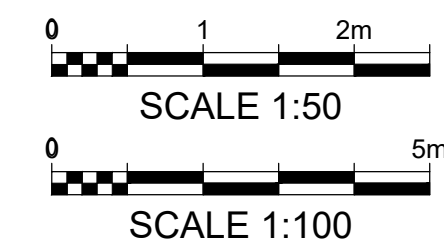

A	FIRST ISSUE	-	09.03.25
AMENDMENTS		I	DATE
430 ROCHDALE ROAD STANYCLIFFE M24 2QW			
EXISTING PLANS & ELEVATIONS	SUBJECT DATE 08.03.2022 SCALE 1:50 - PLANS 1:100 - ELEVATIONS		
JOB No. 0443	DRG No. 01	AMENDMENT A	