



15 broadhalth road Nordon Rochdale

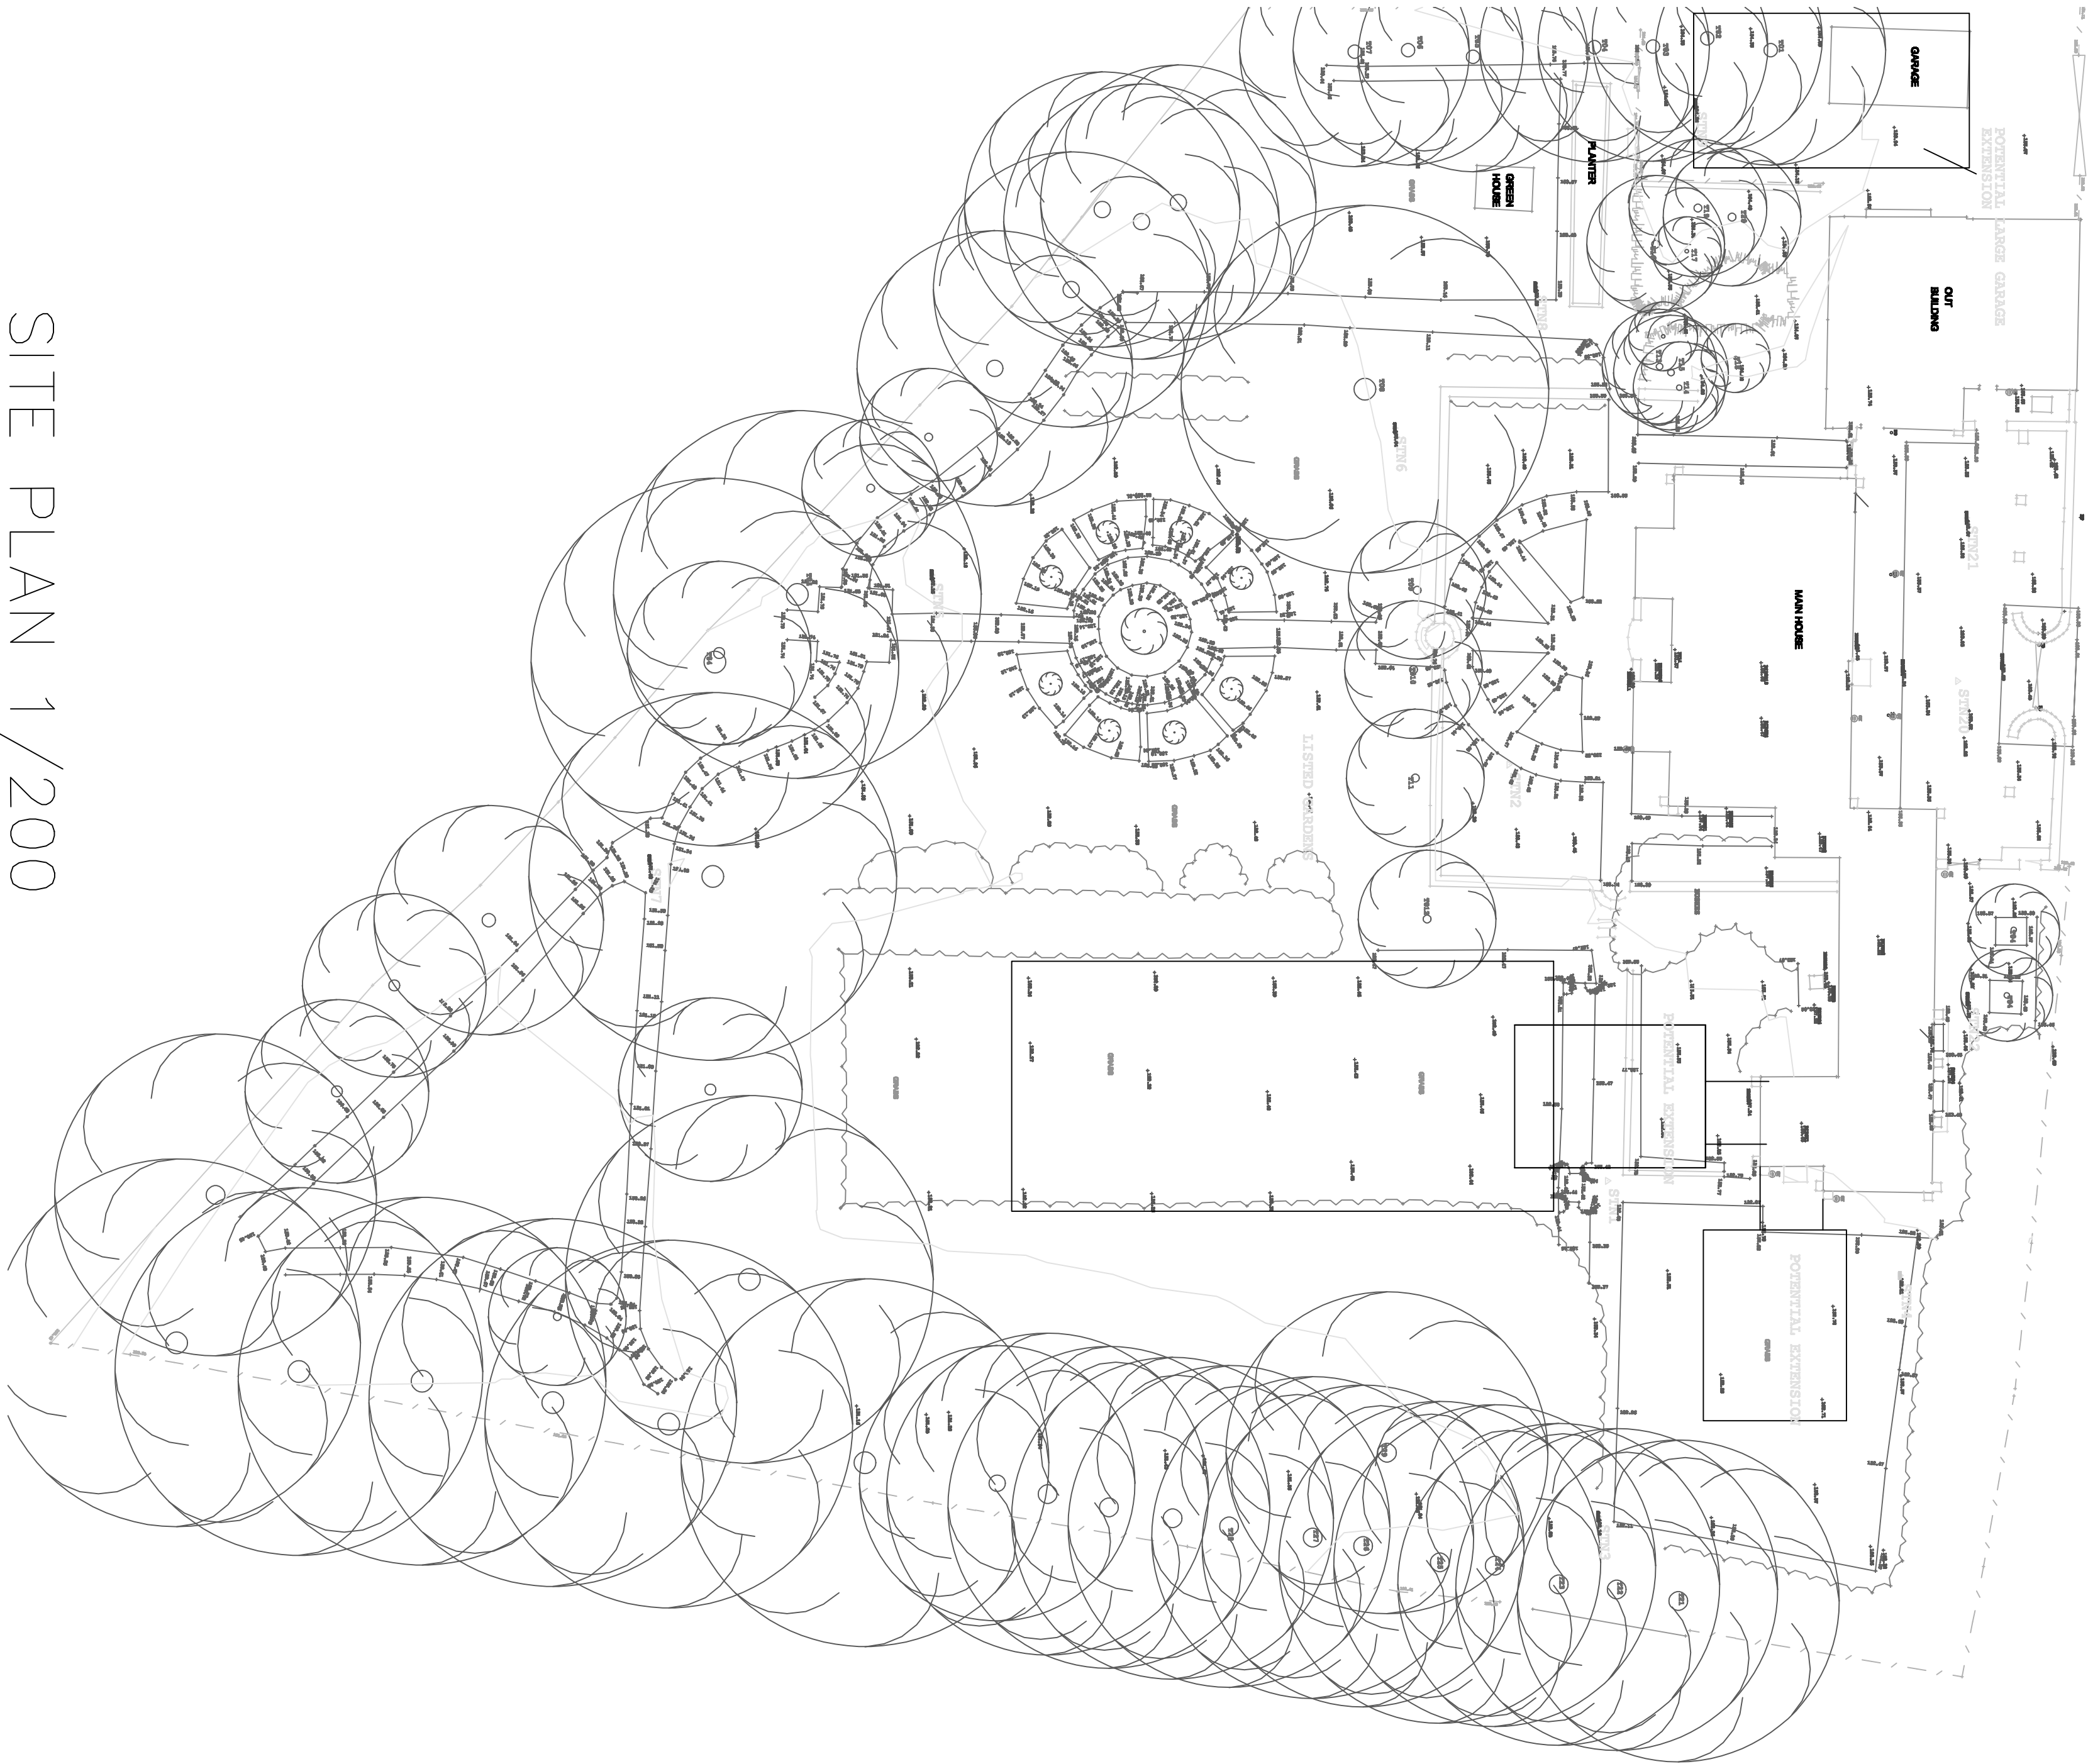




SITE PLAN 1/200

ISTING GARAGE PLANELEVATIONS 1/100

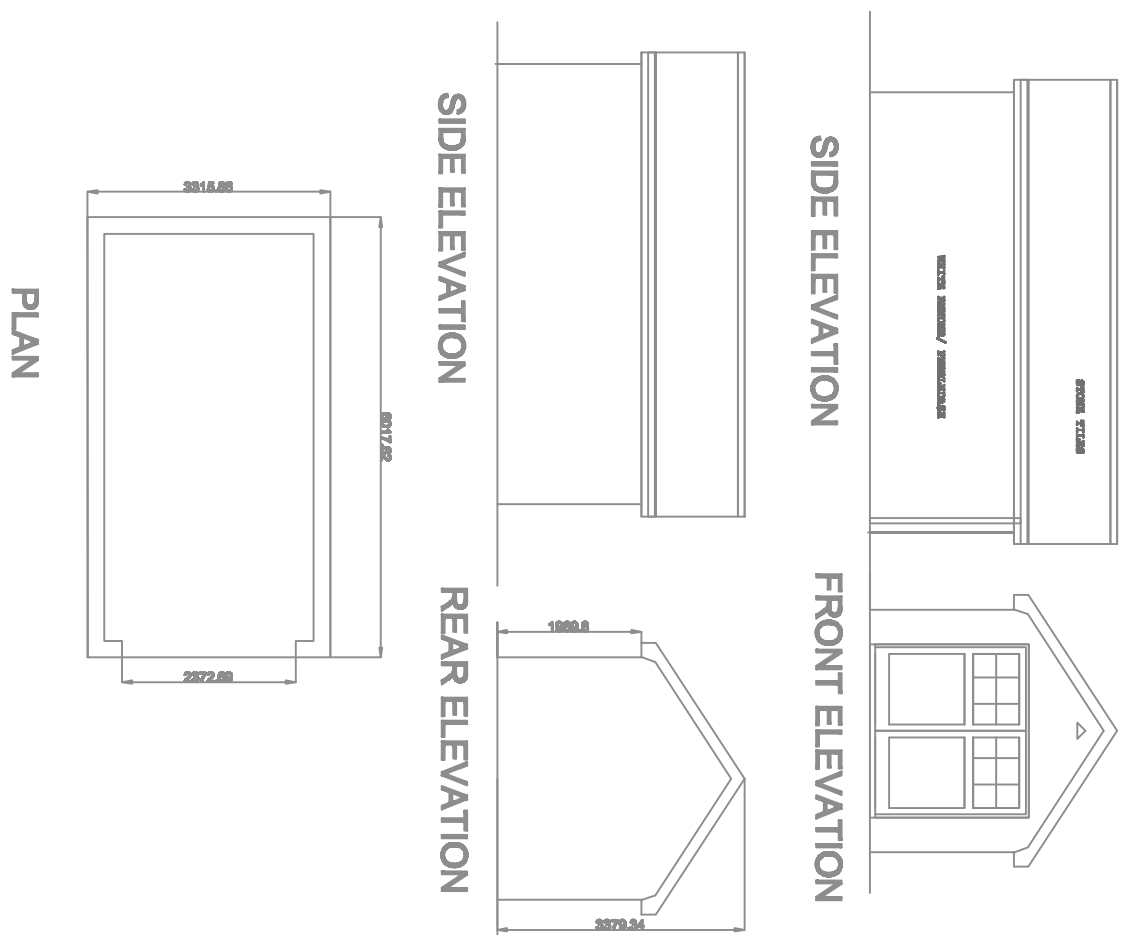


PLAN

EXISTING HOUSE ELEVATIONS 1/200

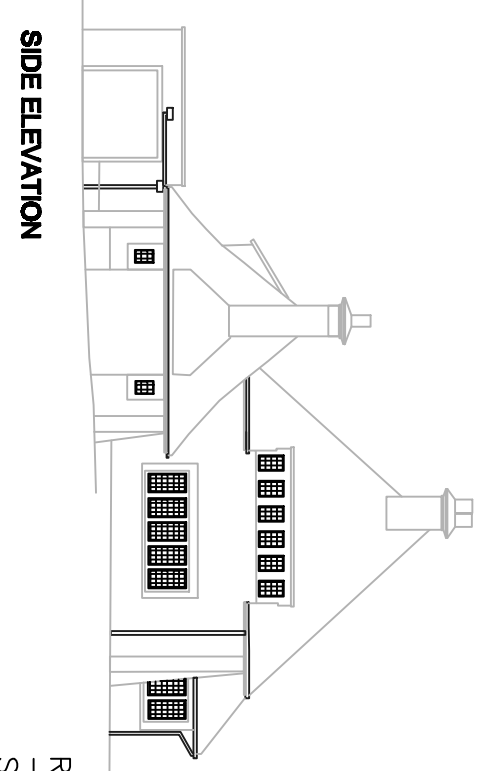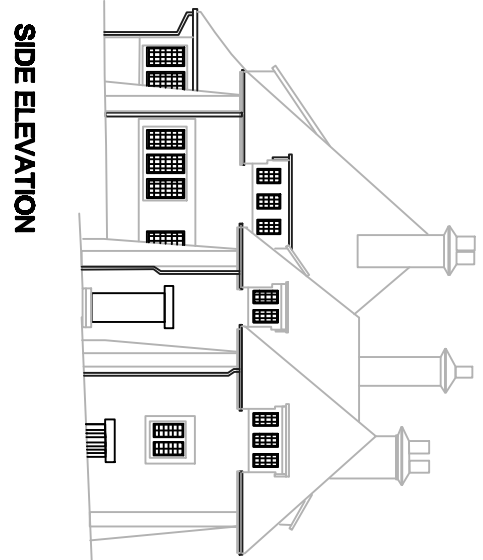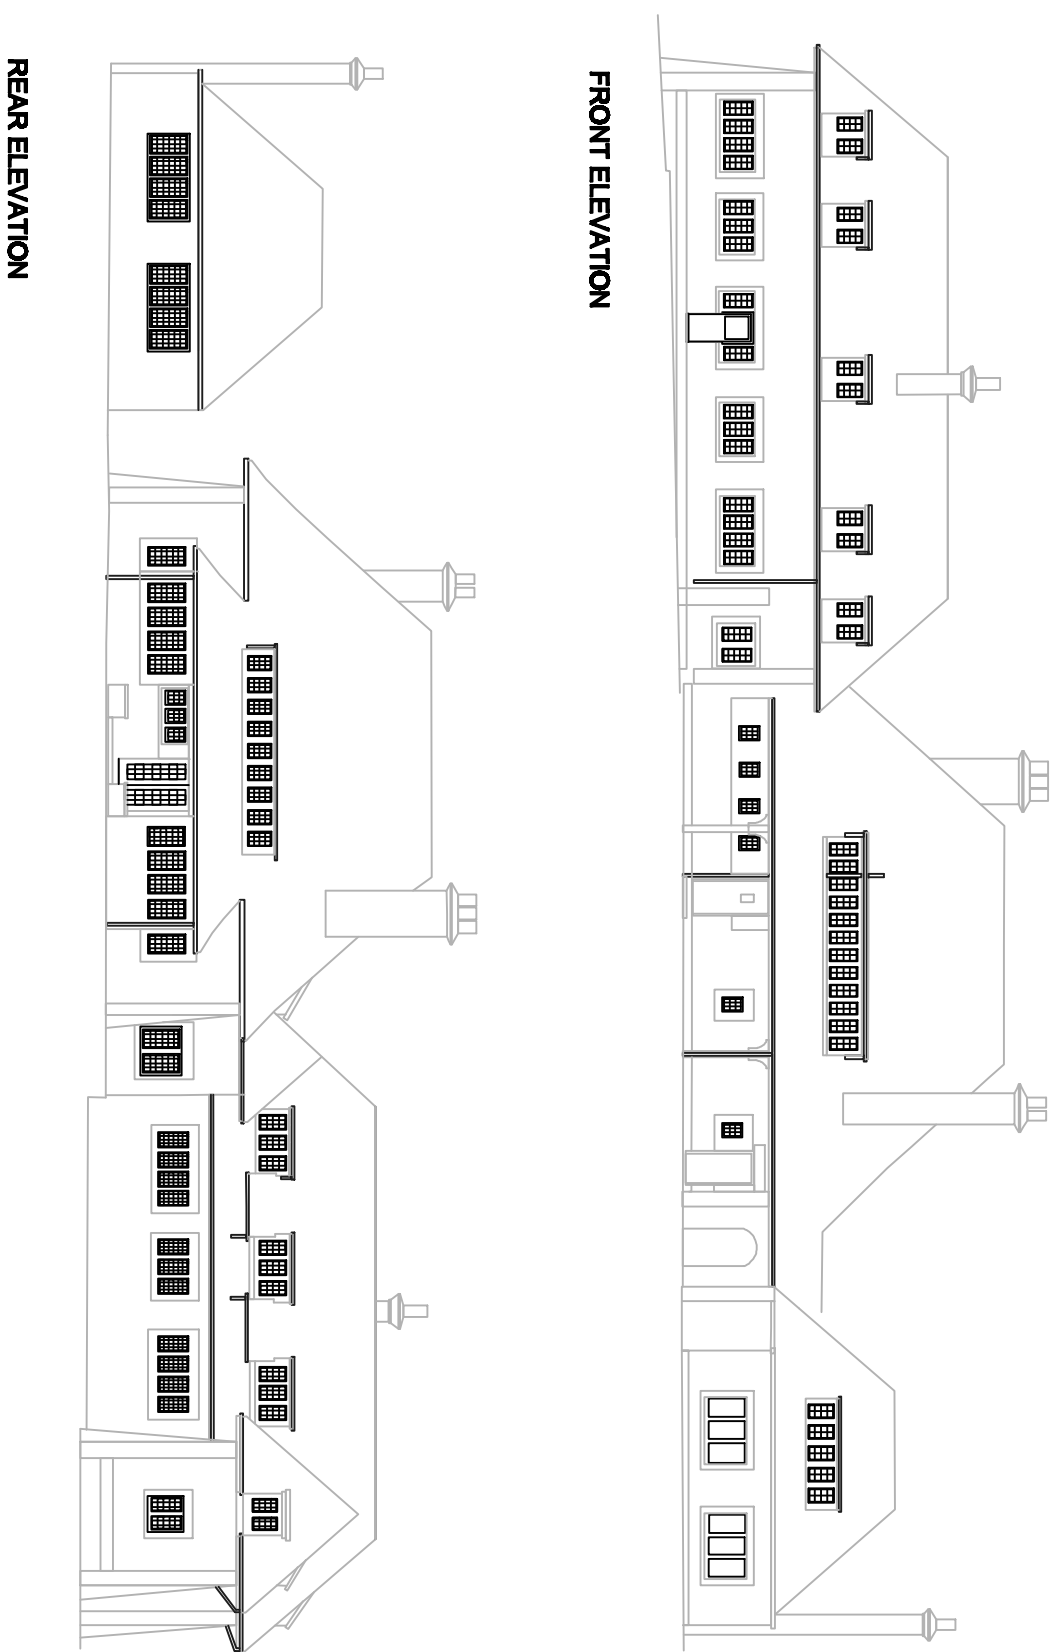

NOTES
DO NOT SCALE FROM THIS DRAWING
ALL DIMENSIONS TO BE CHECKED ON SITE.
COPYRIGHT PROTECTED.

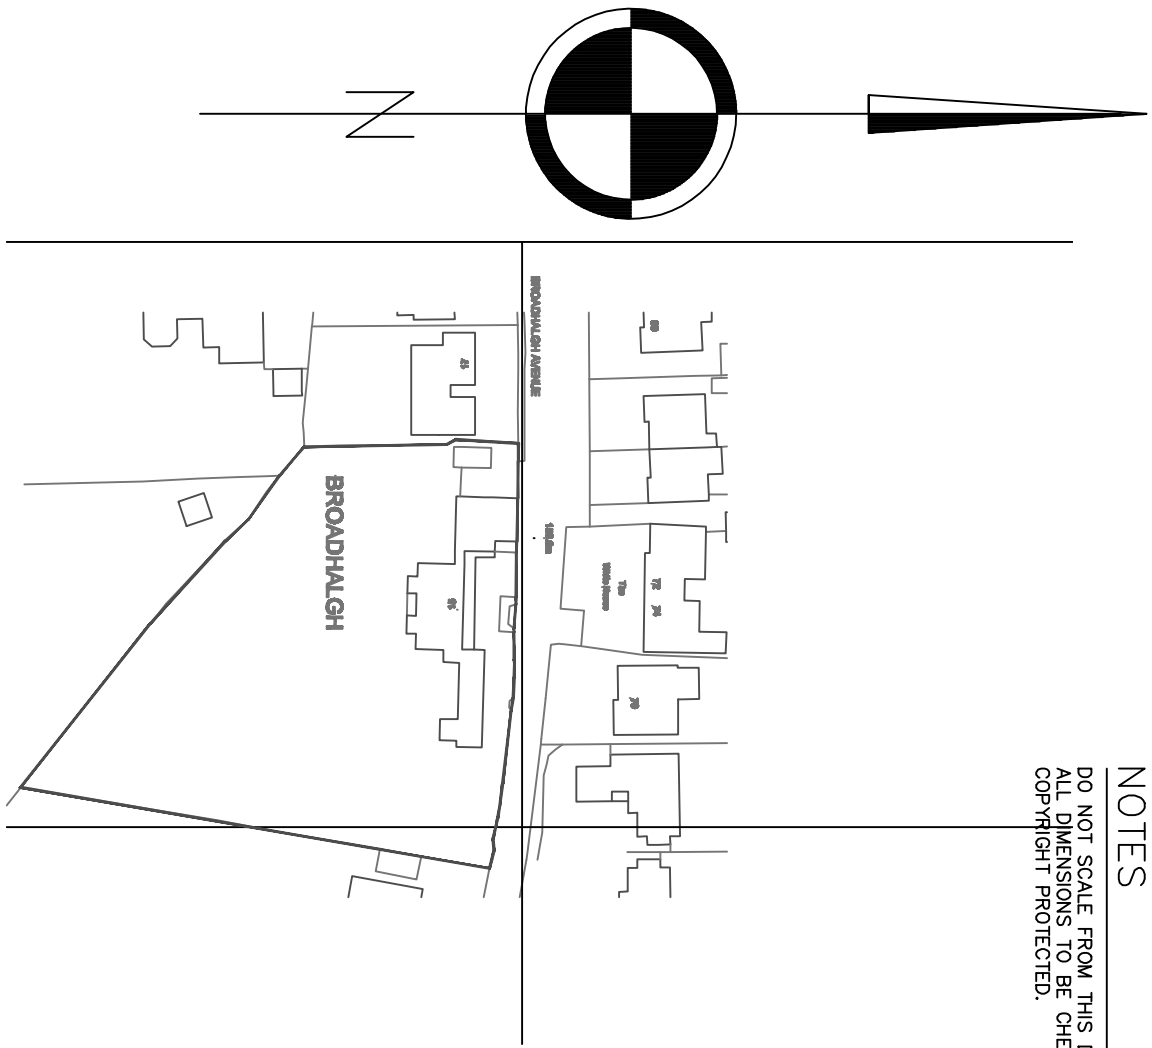

LOCATION PLAN 1/1250

REVISIONS			
SCALE	DATE	DRAWN	CHECKED
1/200	APRIL 2022		
CLIENT MR A MARSH			

TITLE
15 BROADHALTH AVENUE NORDON ROCHDALE
OL11BLW
PROPOSED GARAGE REPLACEMENT
HOUSE AND SITE AS EXISTING

DRAWING No. 0.01