


HILLBANK STREET SITE
BLOCK A

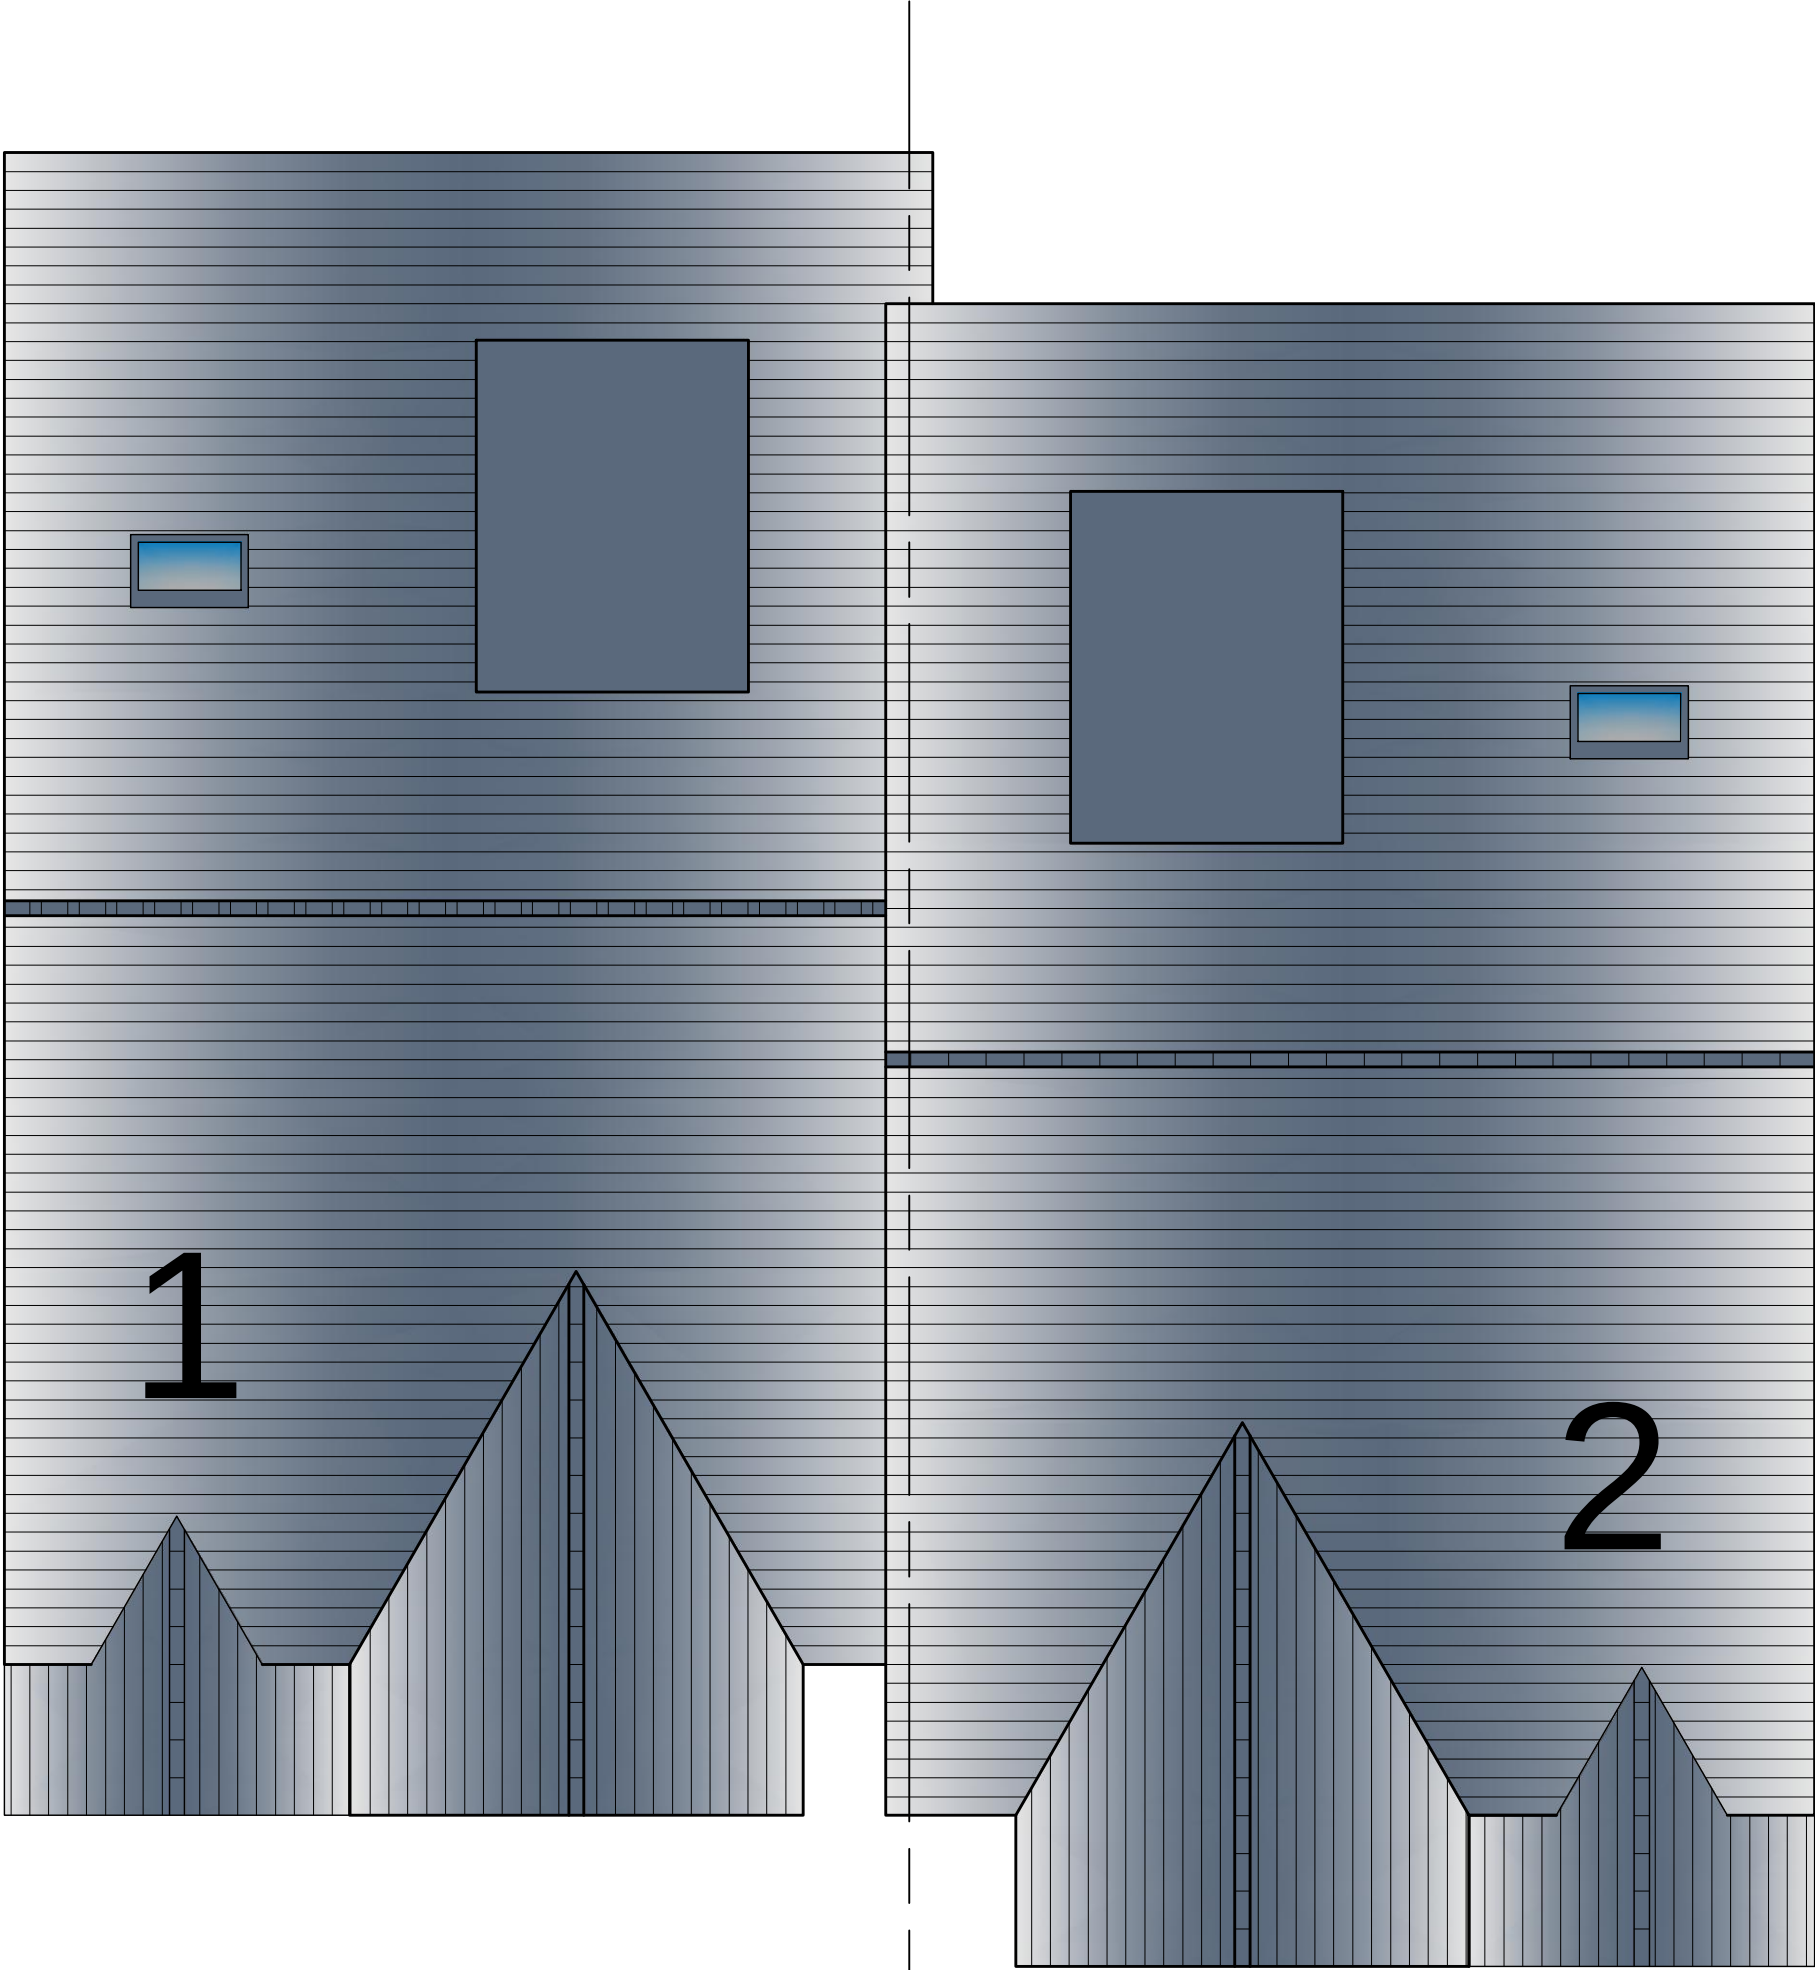

PROPOSED ROOF PLANscale 1:50

EXISTING

15x units of garages

Total existing garage area: 205m2

PROPOSED

4x 2 storey dwellings with basement

Each dwelling internal: 208m2

Total new dwellings area: 832m2

