

Studio Seventeen LTD

Studio N, Basecamp  
49 Jamaica Street  
Liverpool  
L1 0AH

george.barr@studiosvnt.co.uk  
07496 834461  
www.studiosvnt.co.uk

Notes

1. This document and all drawings are copyright of Studio Seventeen and may not be reproduced without their specific permission.
2. All dimensions to be site verified by contractor before construction.
3. All dimensions are to structure unless noted otherwise.
4. All dimensions are in millimeters unless noted otherwise.
5. Studio Seventeen shall be notified in writing of any discrepancies.

Revisions

| REV | DATE | DRAWN | NOTES |
|-----|------|-------|-------|
|-----|------|-------|-------|

project north  
not to scale



status: Planning

client:

Private Client

project:

2 Botanical Close

title:  
Proposed Rear Elevation

revision:

drawn by: Author


date:

job no: SVNT-308

scale: 1 : 50

drawing no:

502

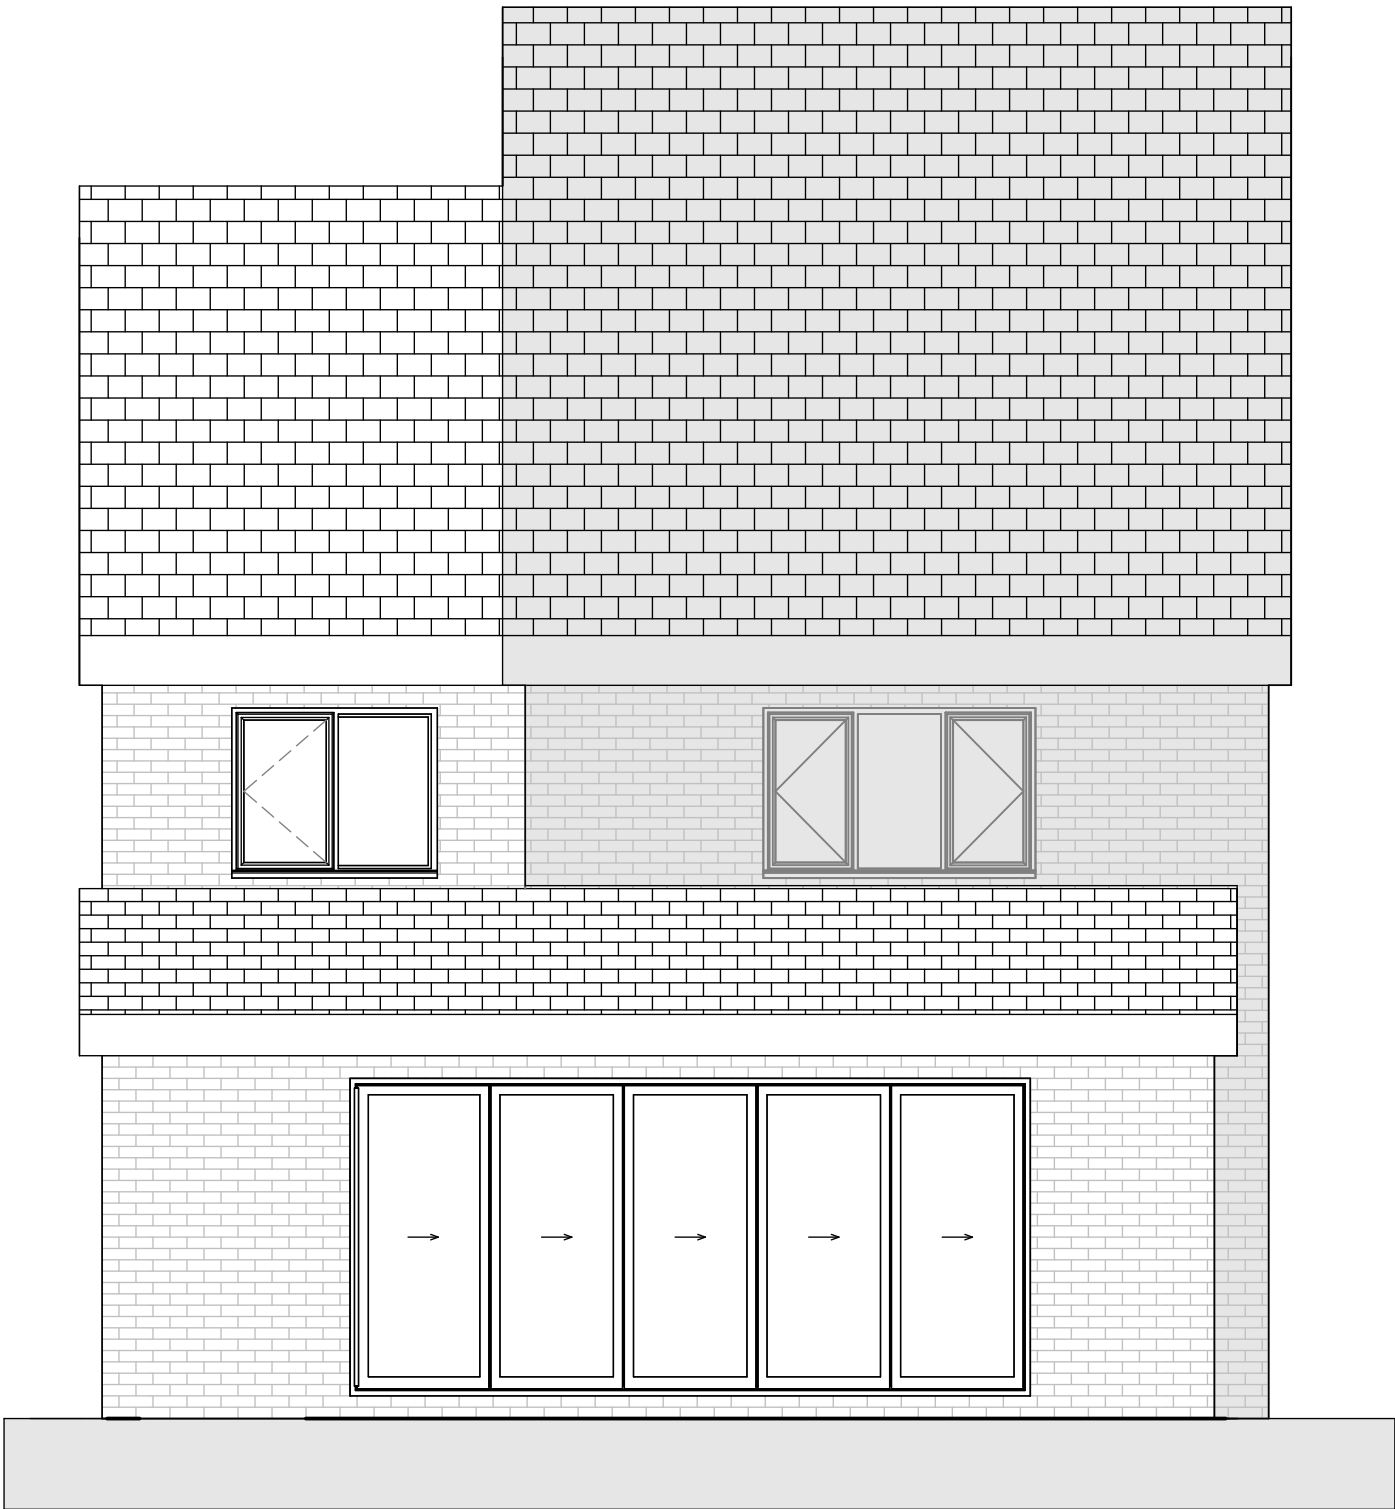

1

Proposed Rear

1 : 50