



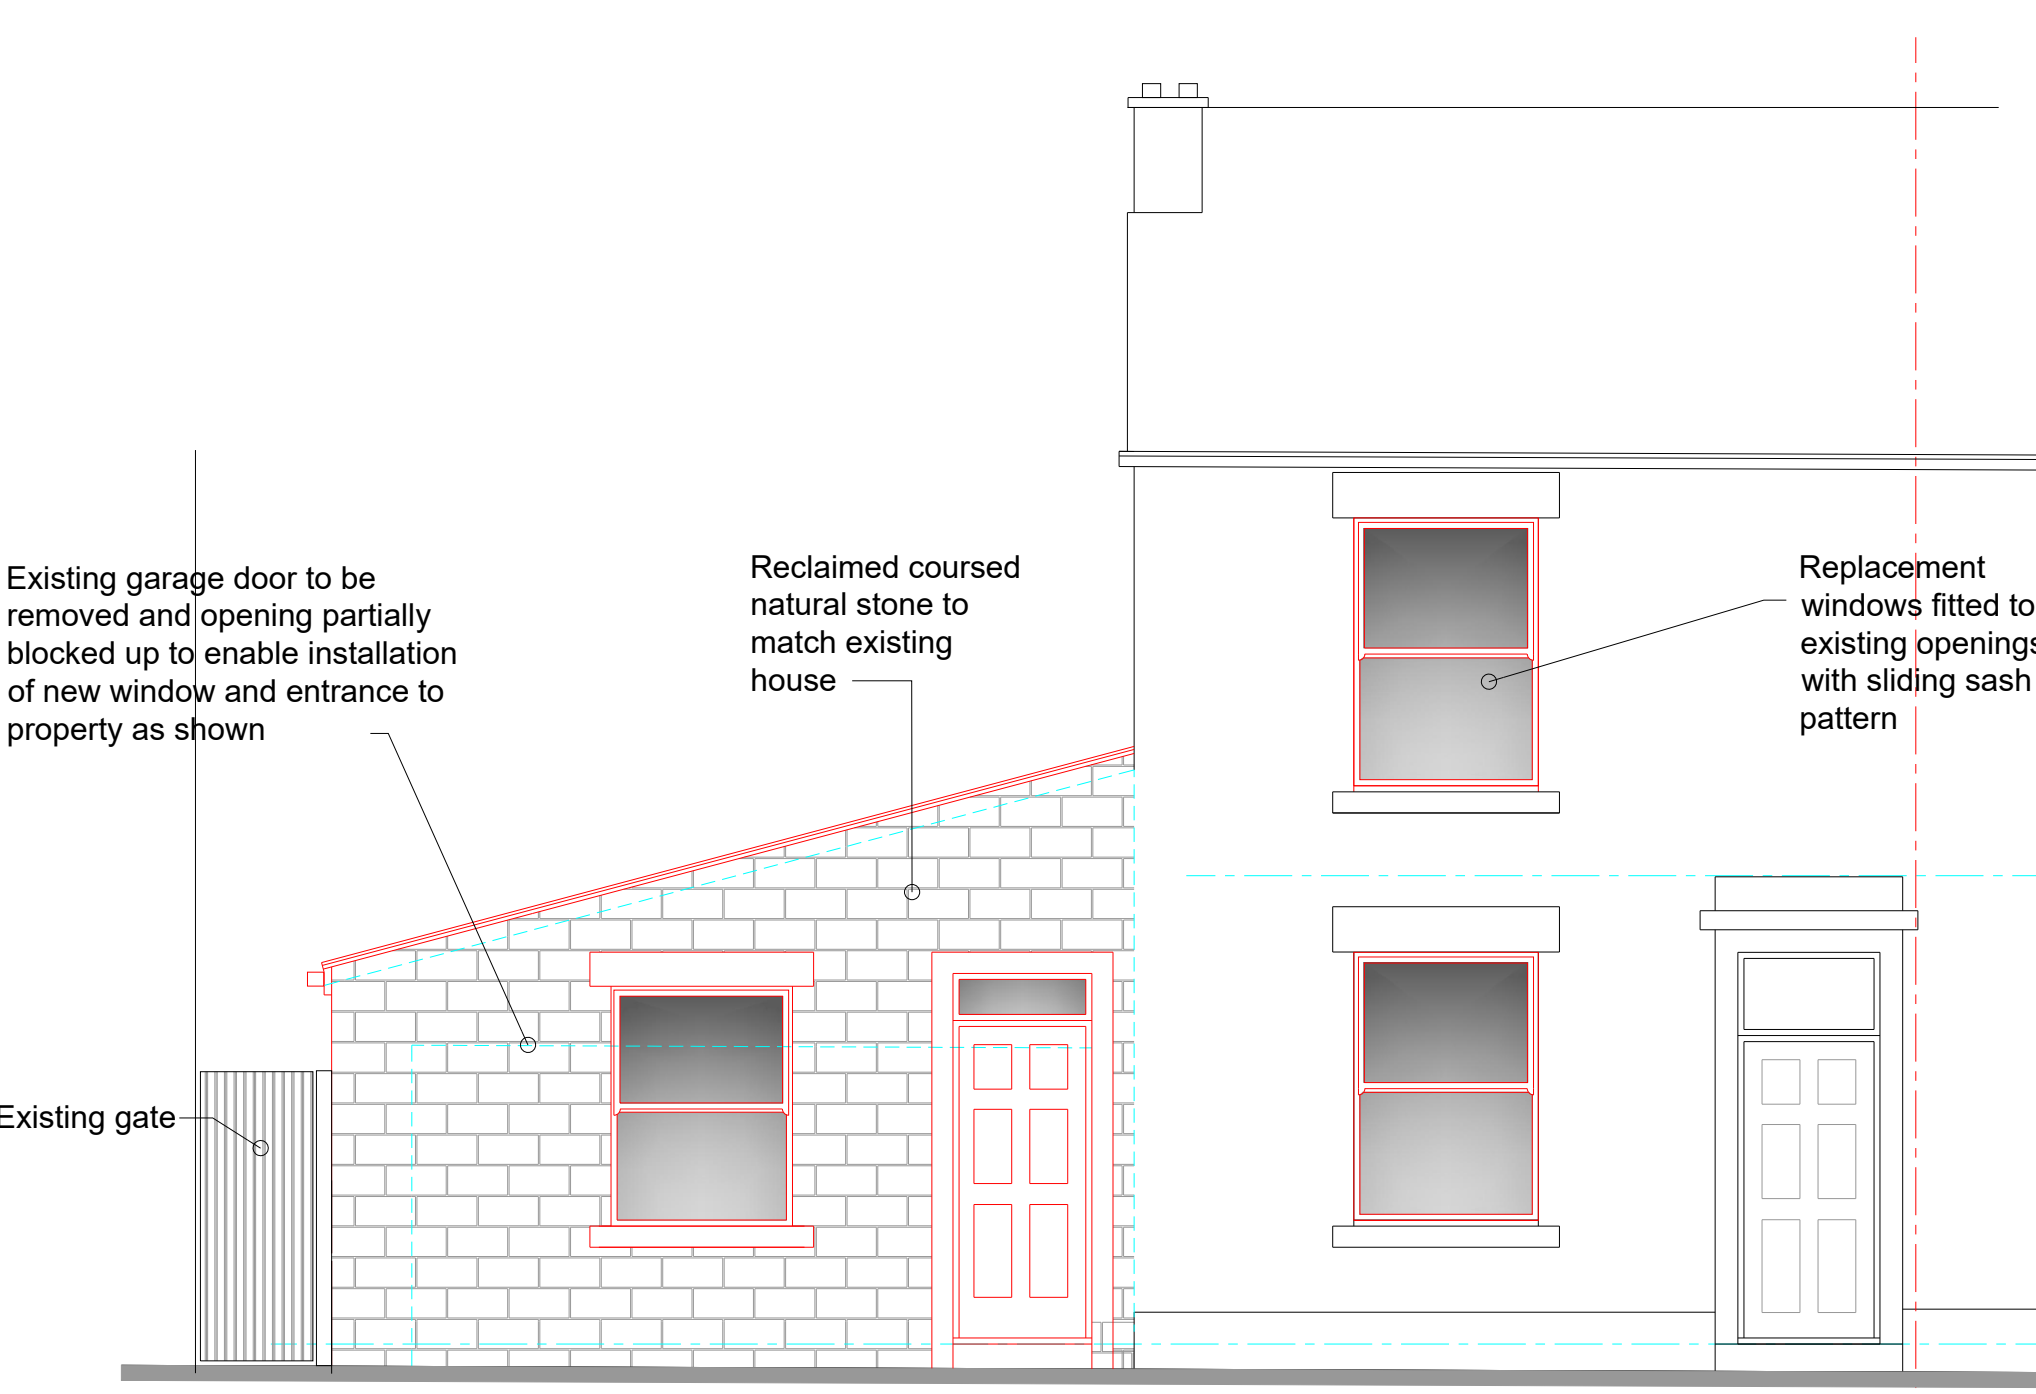


Front Elevation


Note: opening lights to new window to be fitted with restrictors due to location adjacent footpath to building regulations part K section 6 - alternatively open inwards

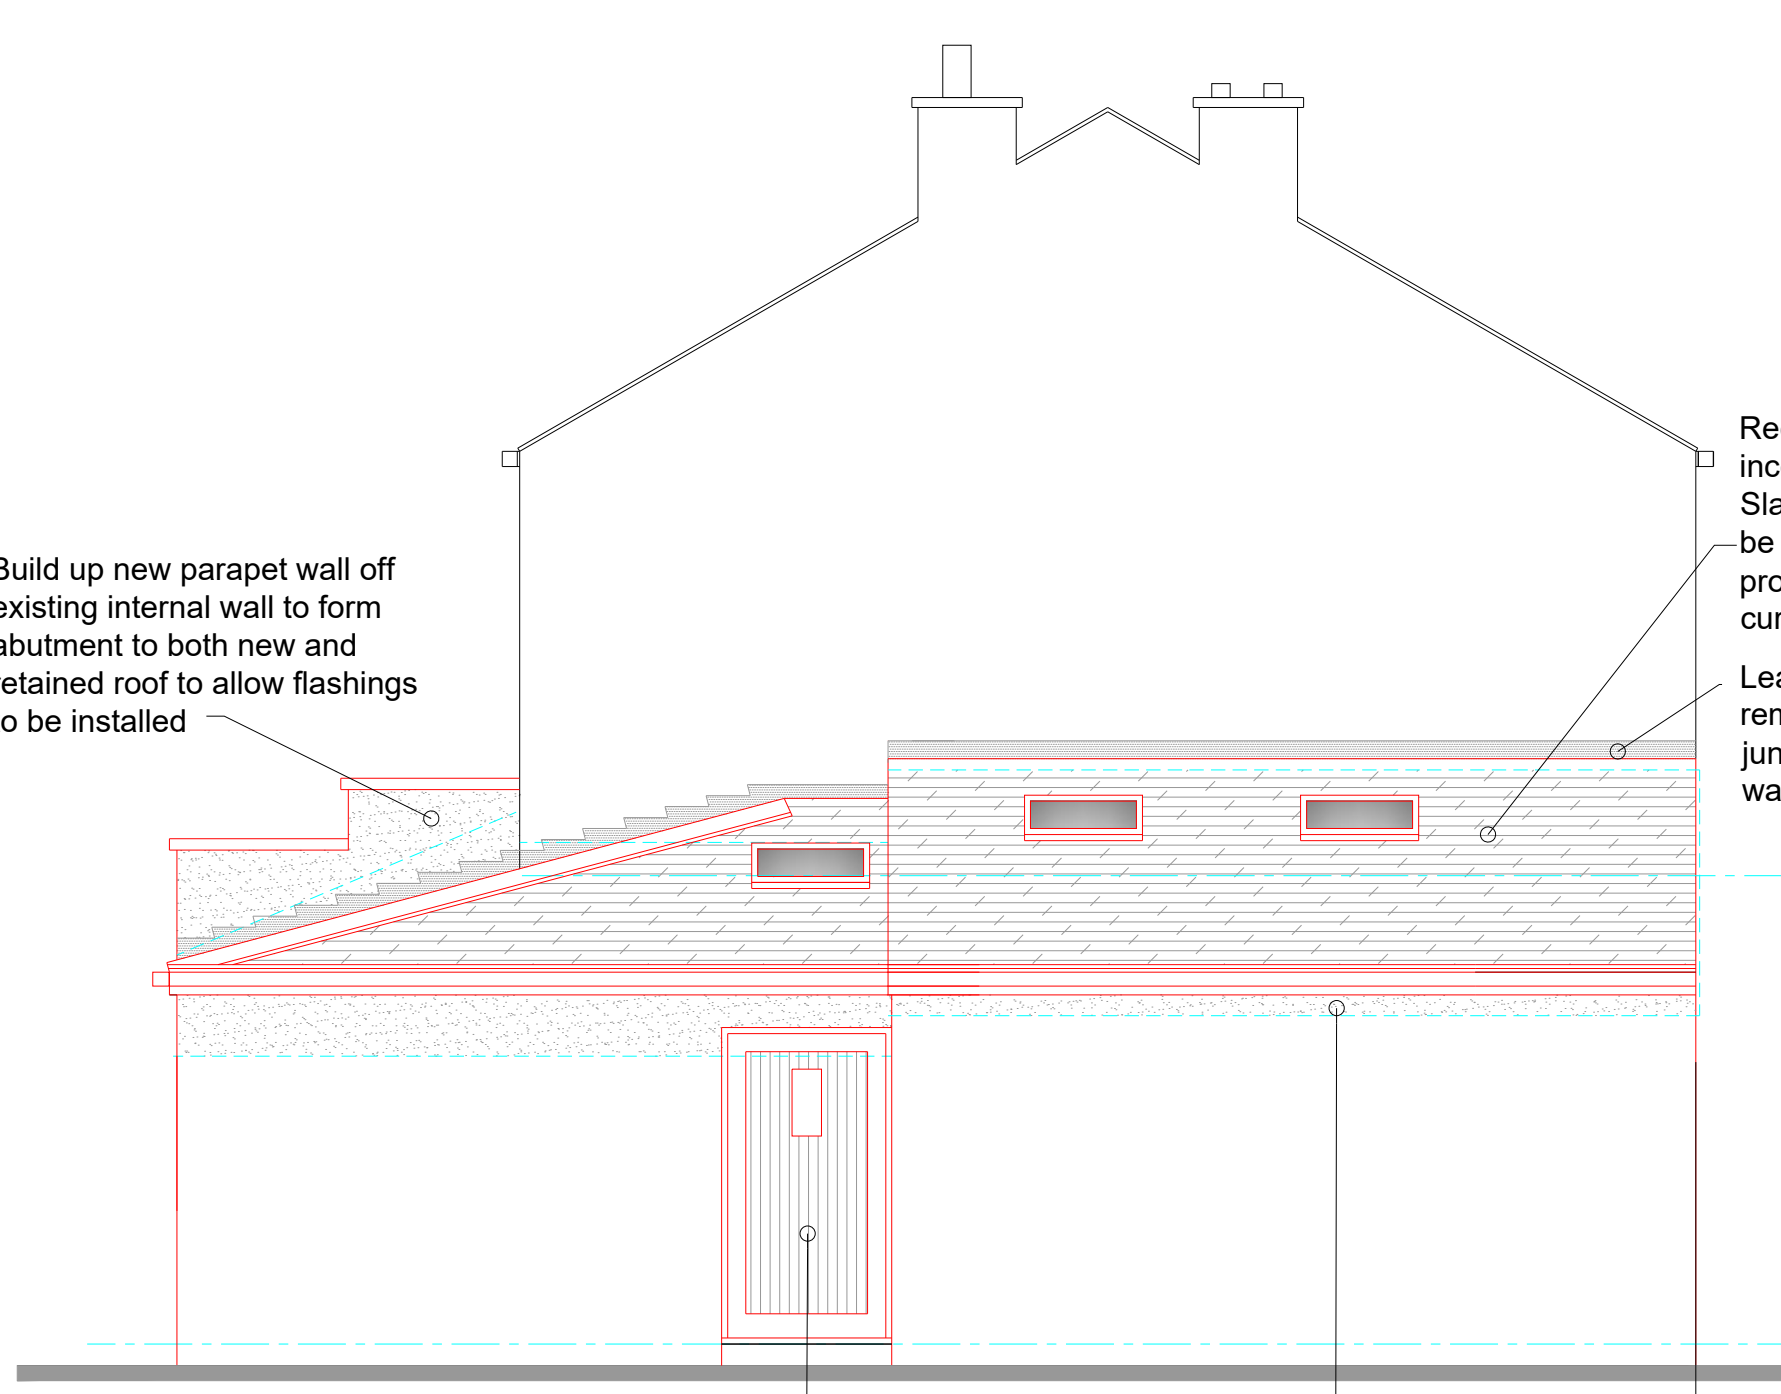


Side Elevation

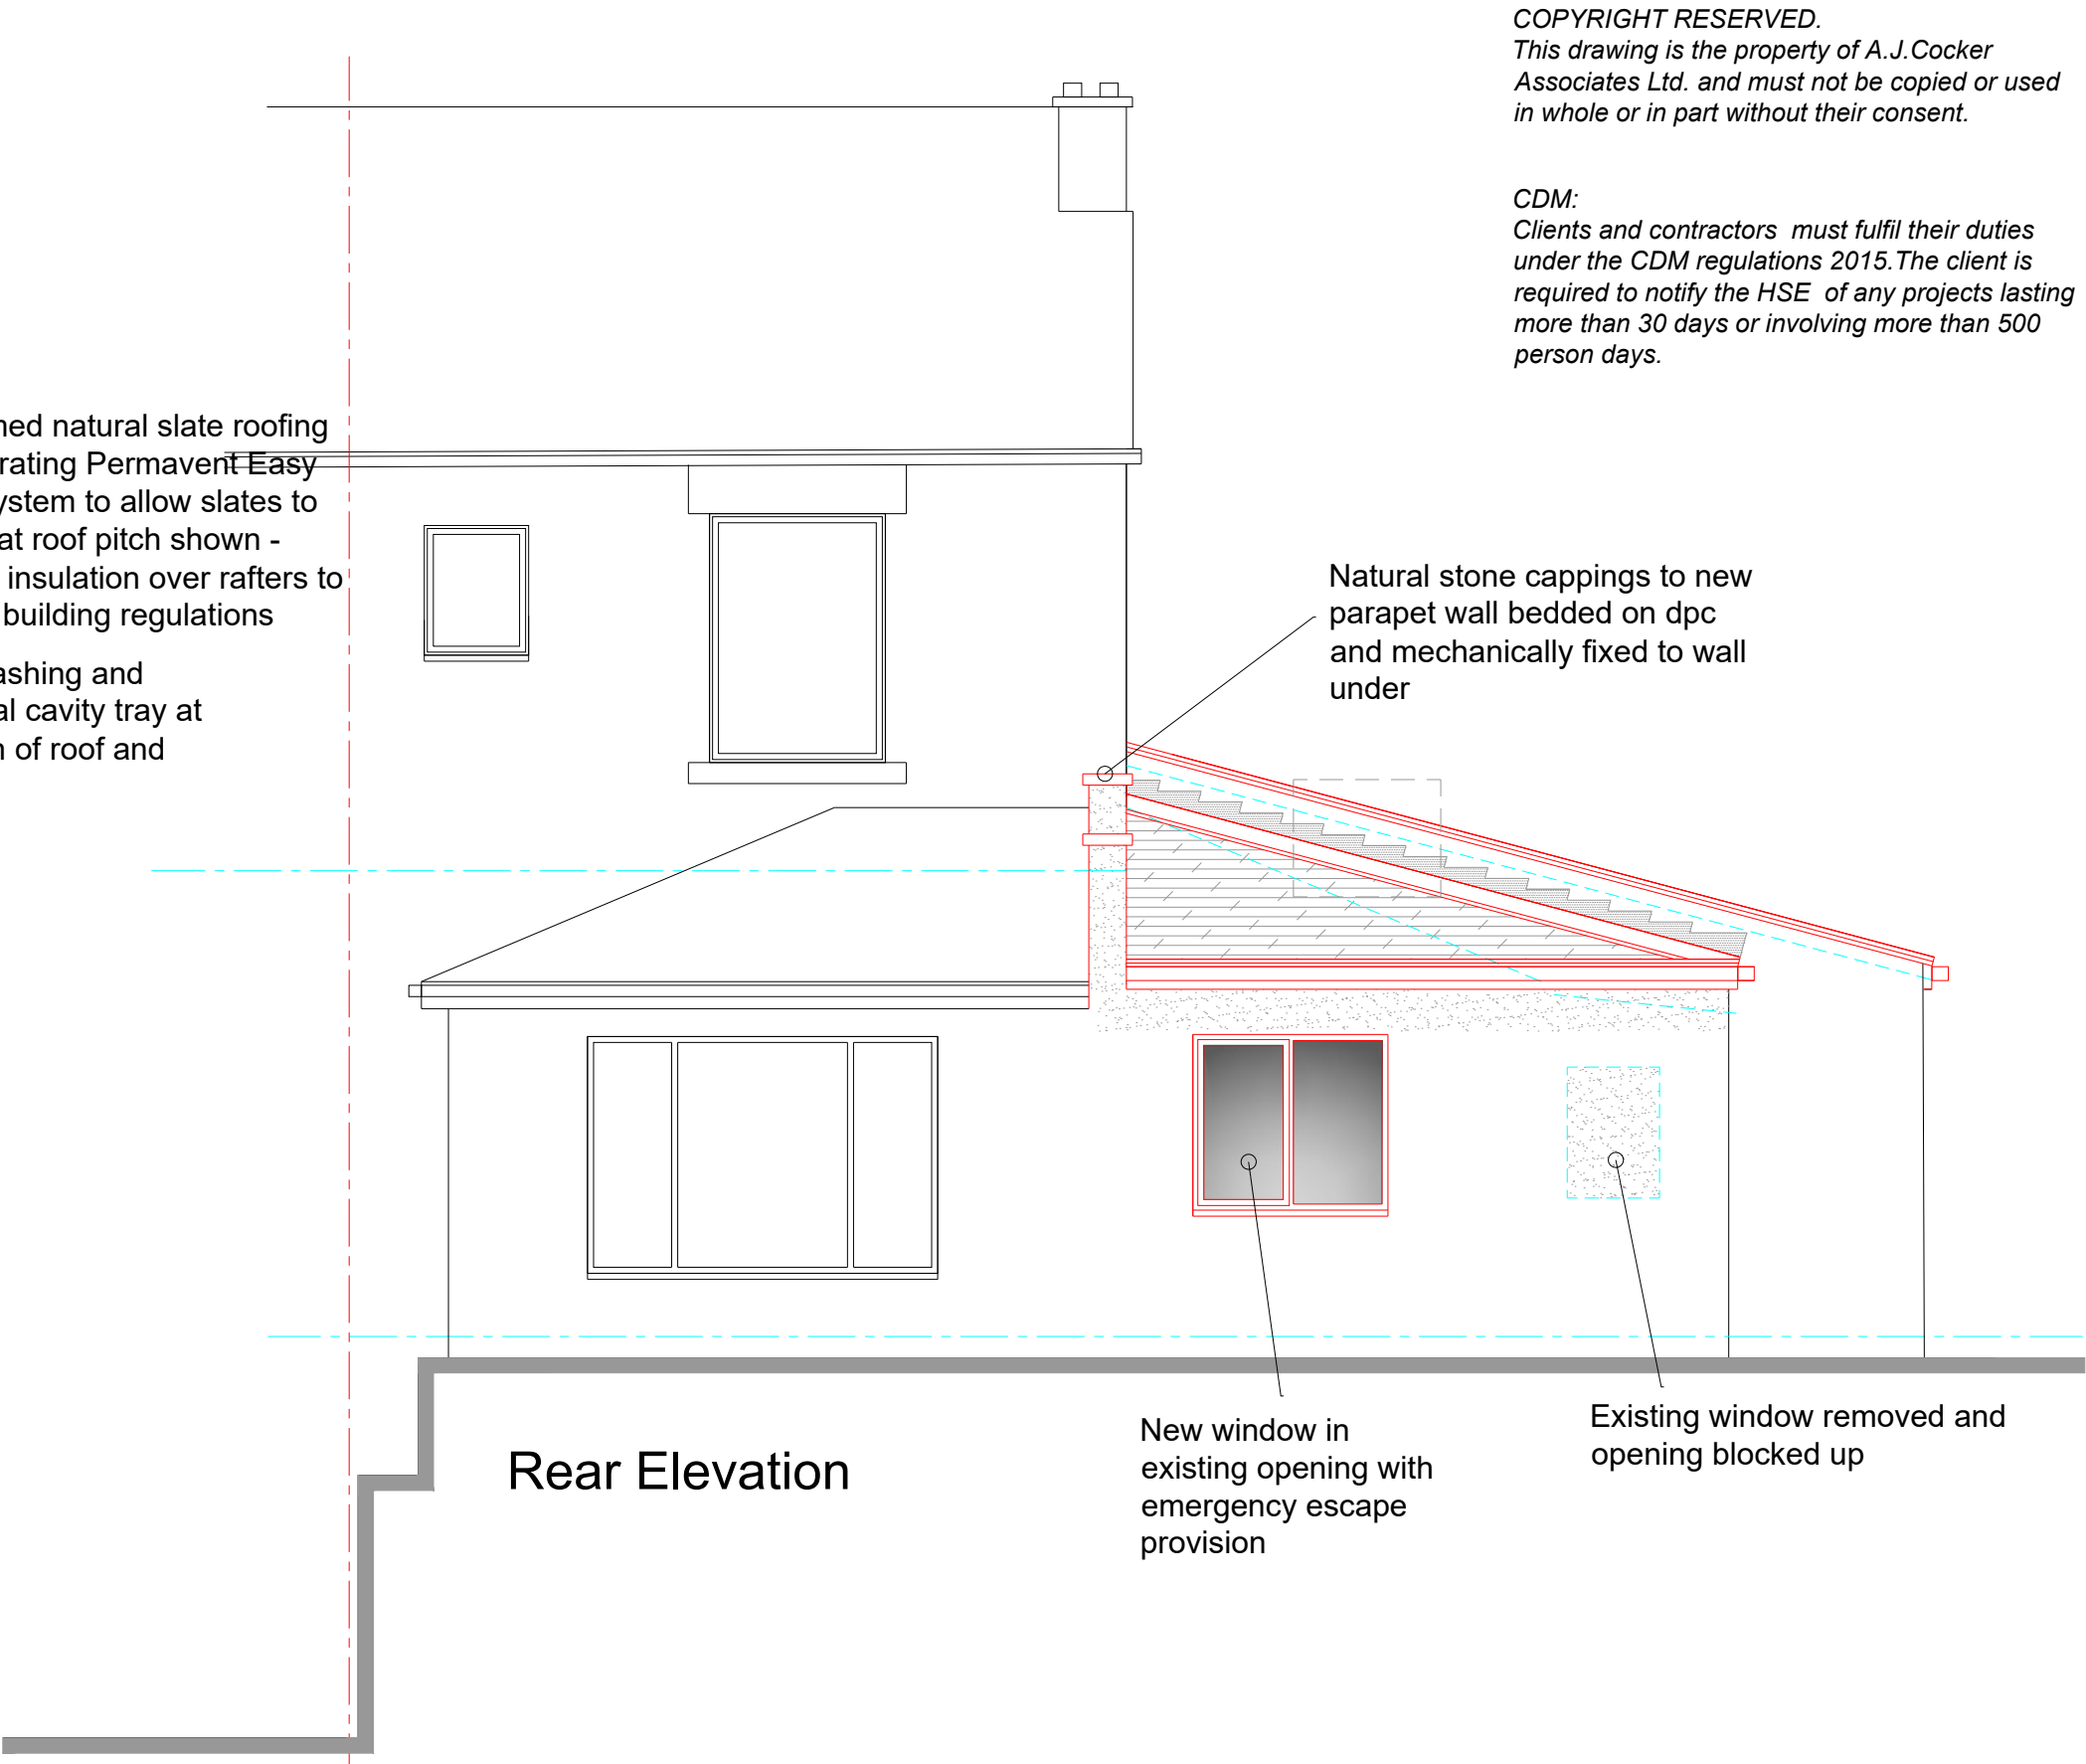

Rear Elevation

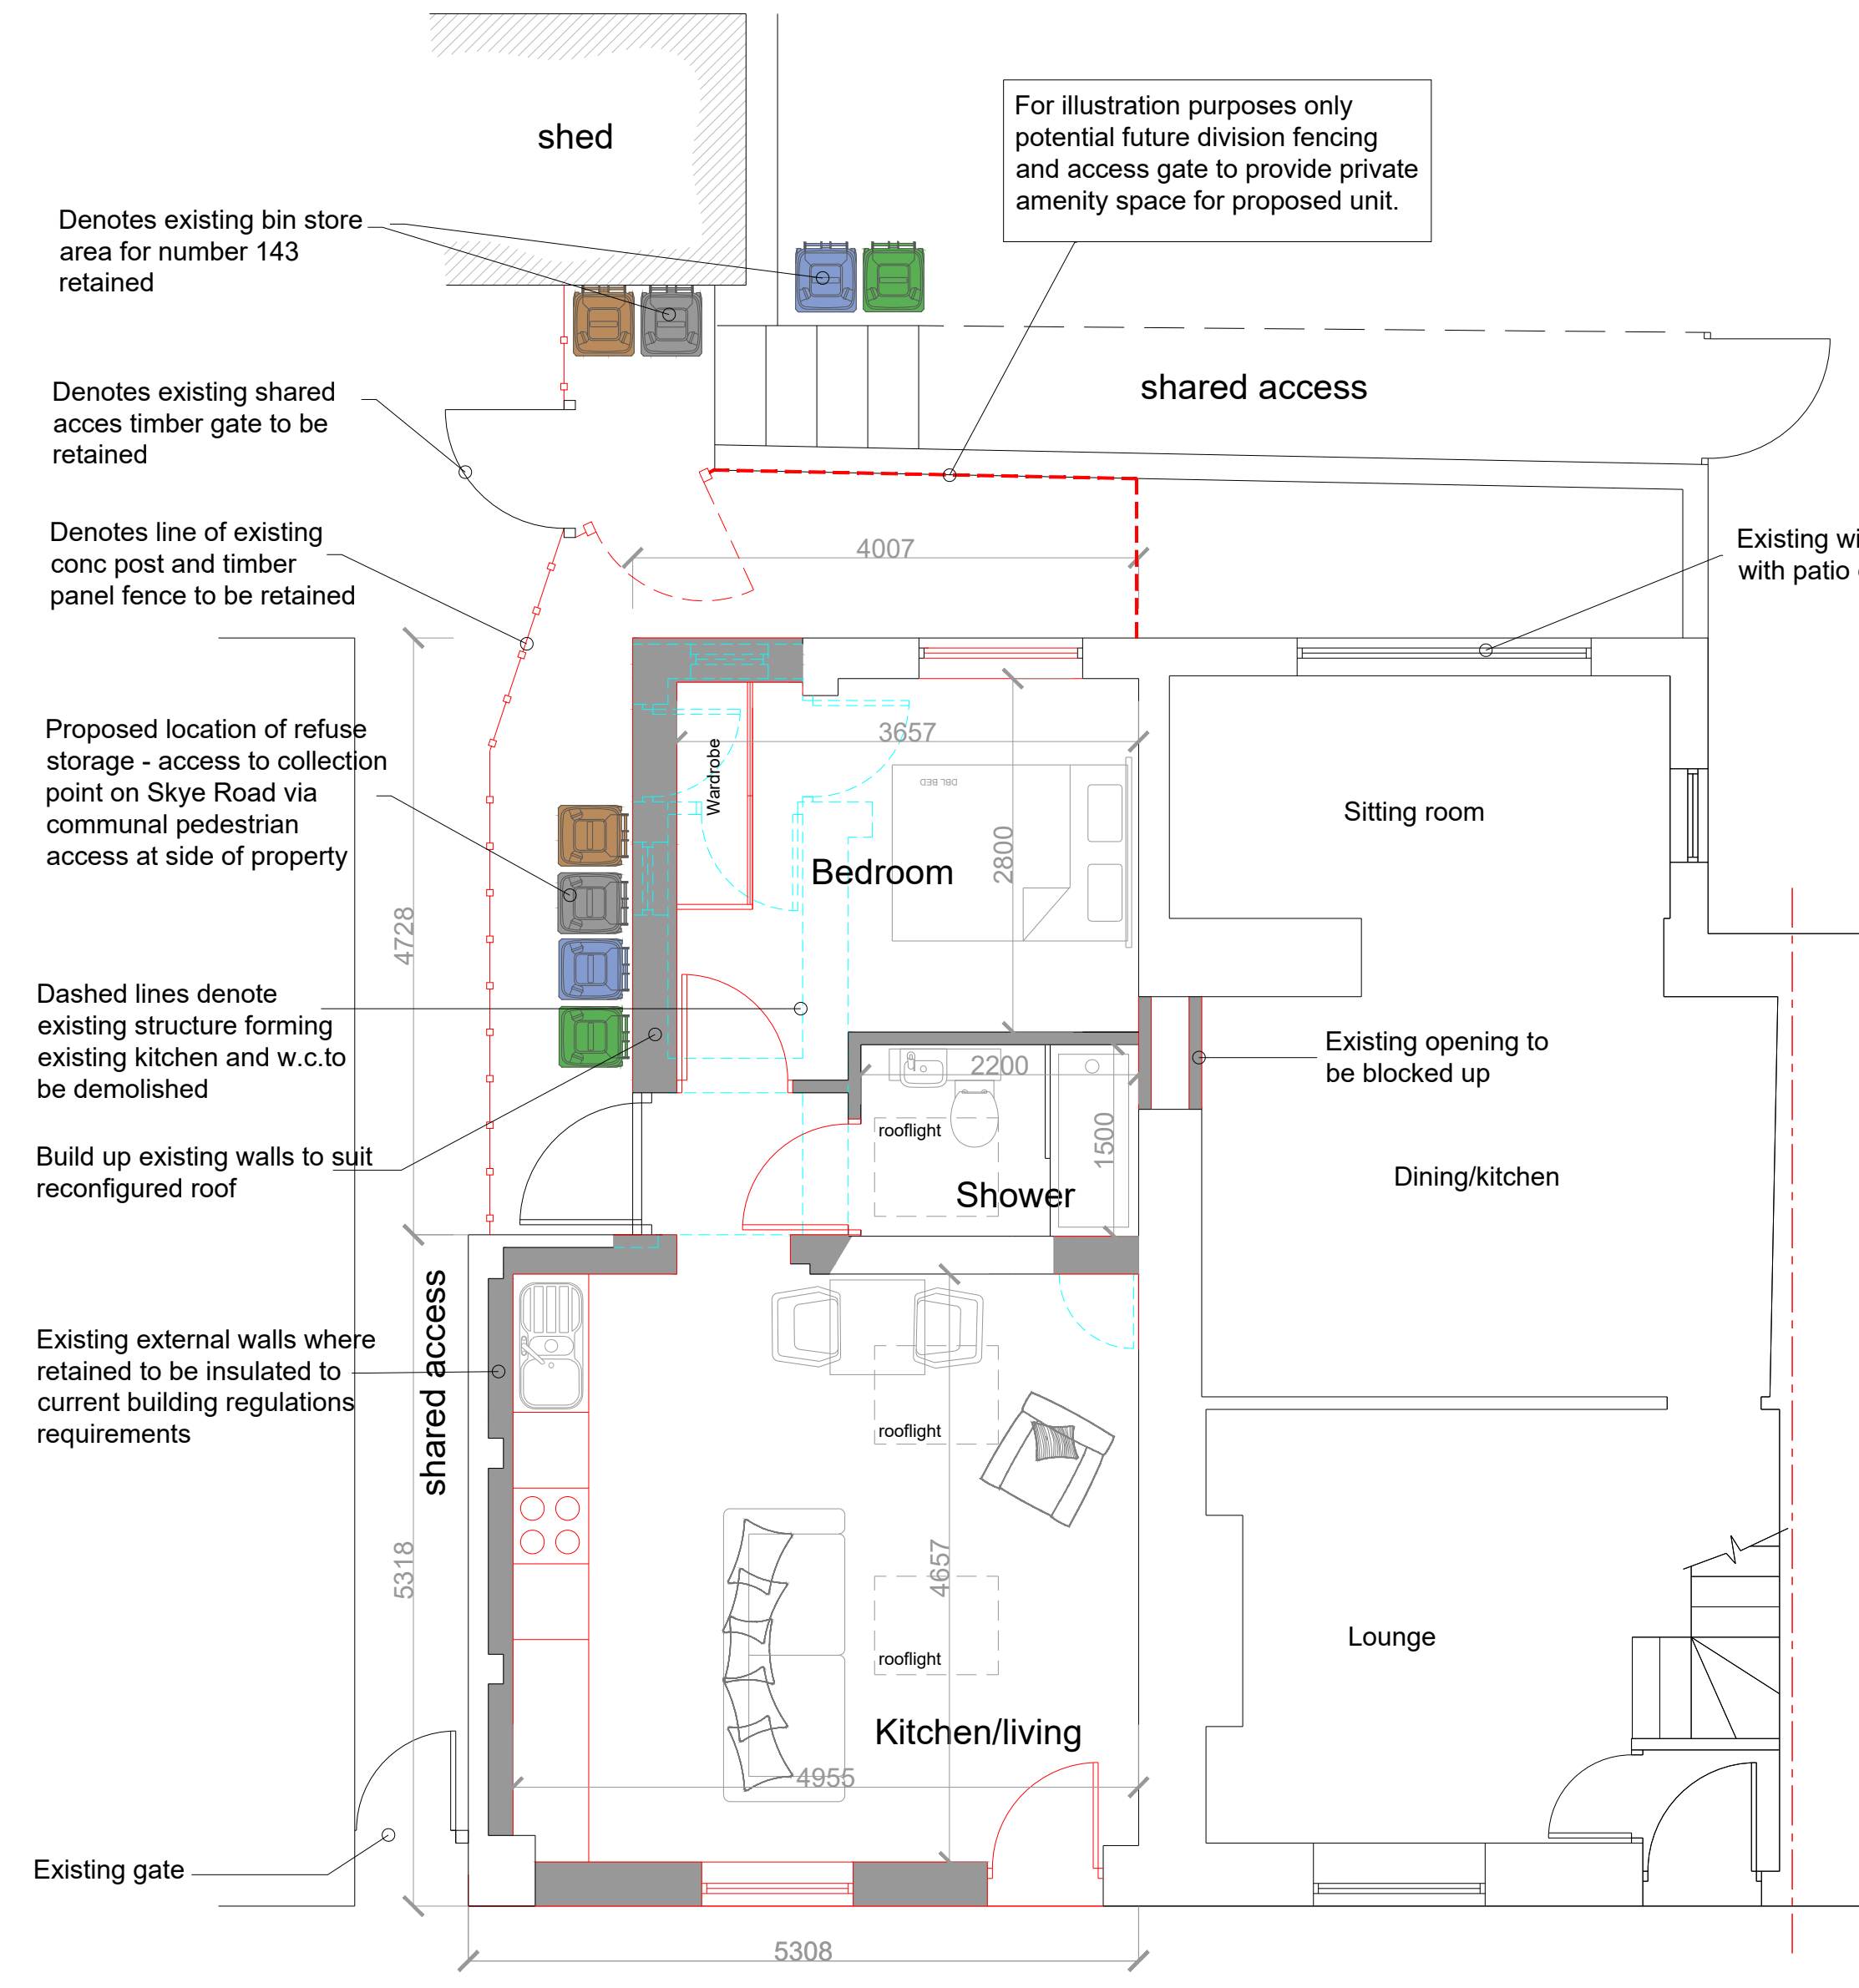

Ground Floor Plan

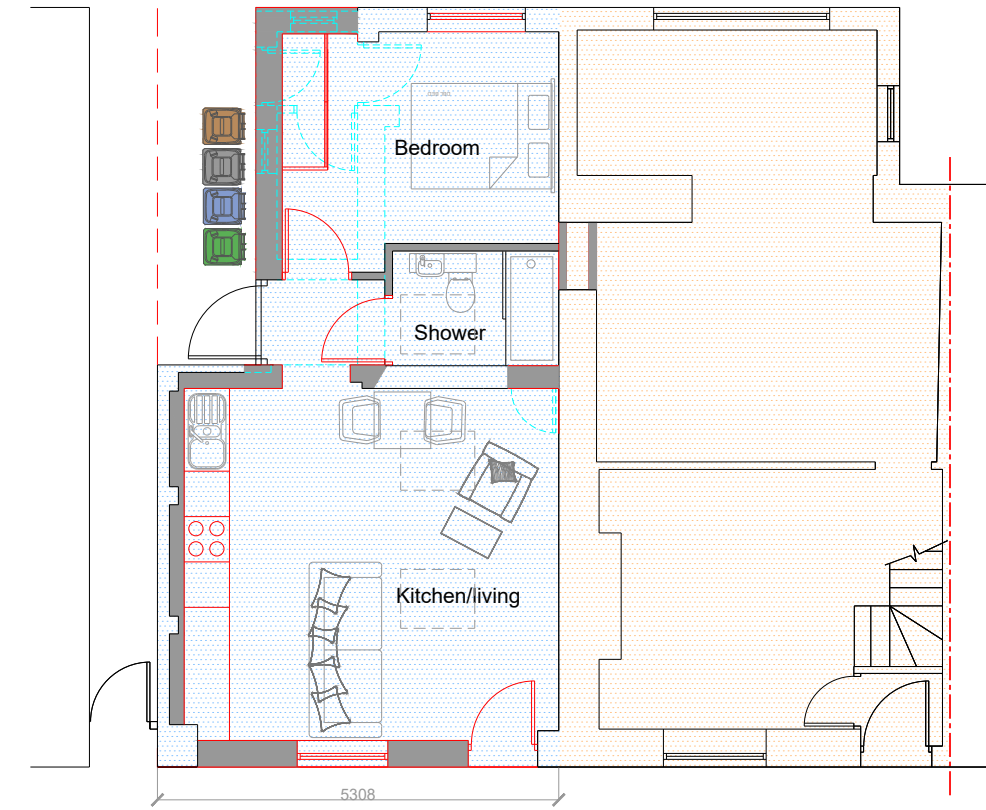


Key Plan 1:100 scale



Site Plan 1:200 scale



Location Plan 1:1250 scale

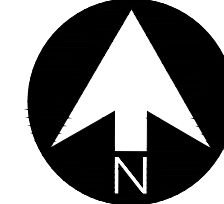

D	16-5-25	Details of existing and proposed access arrangements, refuse storage, and boundary treatments indicated.
C	23-4-25	Application boundary revised following neighbor communication.
B	13-2-25	Location and site plans updated
A	19-12-24	Client revisions
rev:	date:	description



New Century House
176 Drake Street
Rochdale
OL16 1UP
Tel: 01706 764880
Fax: 01706 764881
www.ajcockerassociates.co.uk
mail@ajcockerassociates.co.uk



Project: 143 Syke Road Rochdale	scale: 1:50/as shown
Proposed	date: Oct. 24
Client: Ms. L.Taylor	drawn: NL
	Dwg. Nr. T263-02-D