


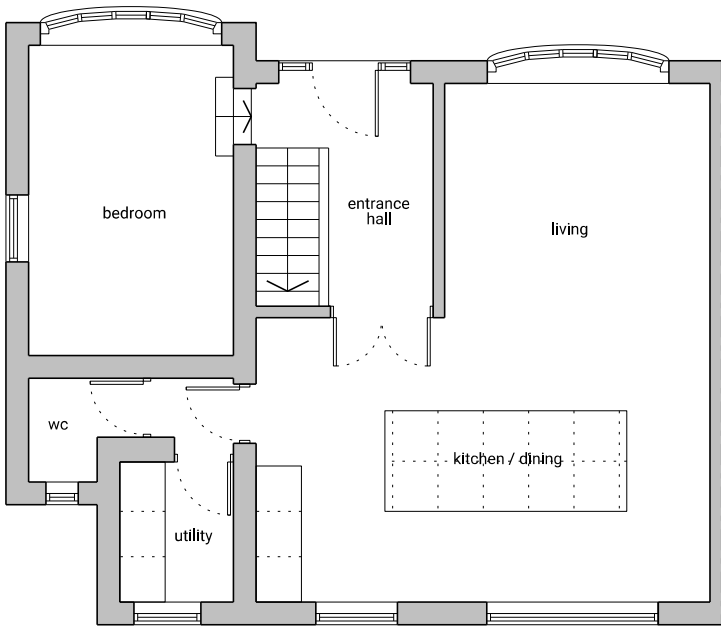


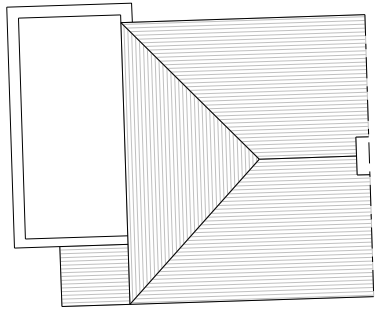



GROUND FLOOR PLAN
scale 1:100

 


ROOF PLAN
scale 1:200

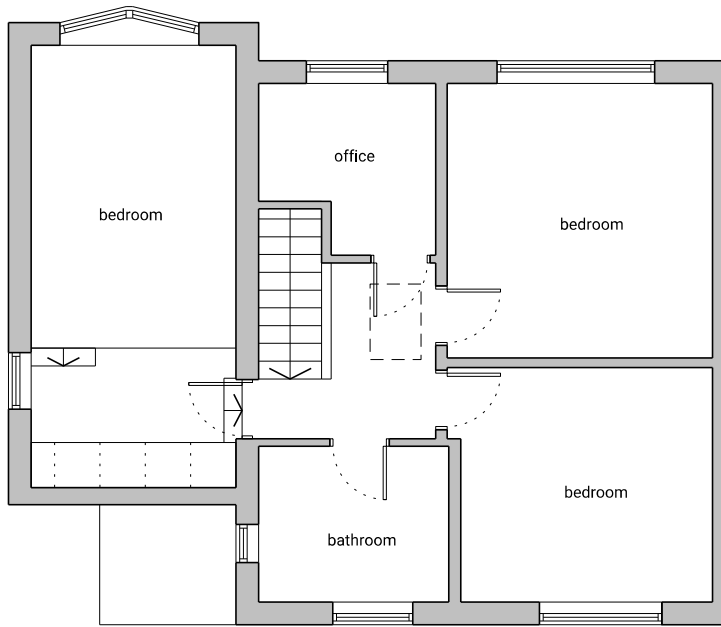


FIRST FLOOR PLAN
scale 1:100

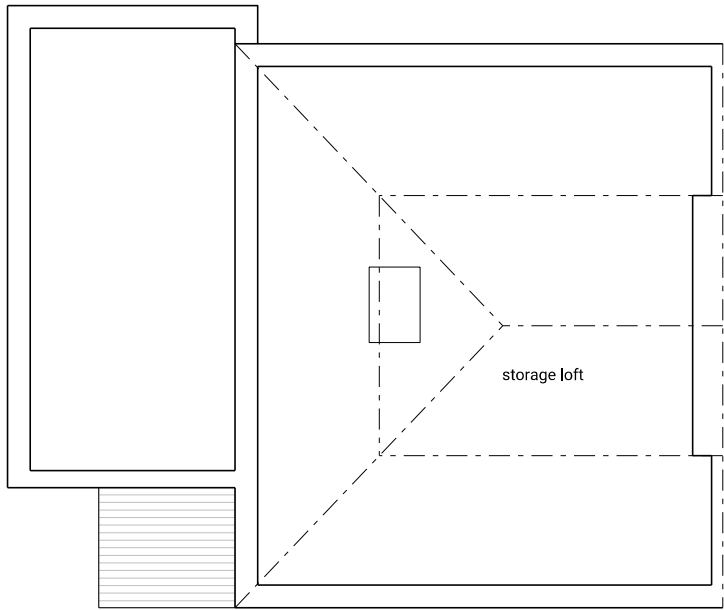 

LOFT PLAN
scale 1:100

 

revision: P01
date: 20231211
note: planning

 

project
roof extension to house at 18 lake drive, middleton
job no.
150
title
existing floor plans
scale
as noted @ A3
drawing no.
al(05)0010