




PLANNING

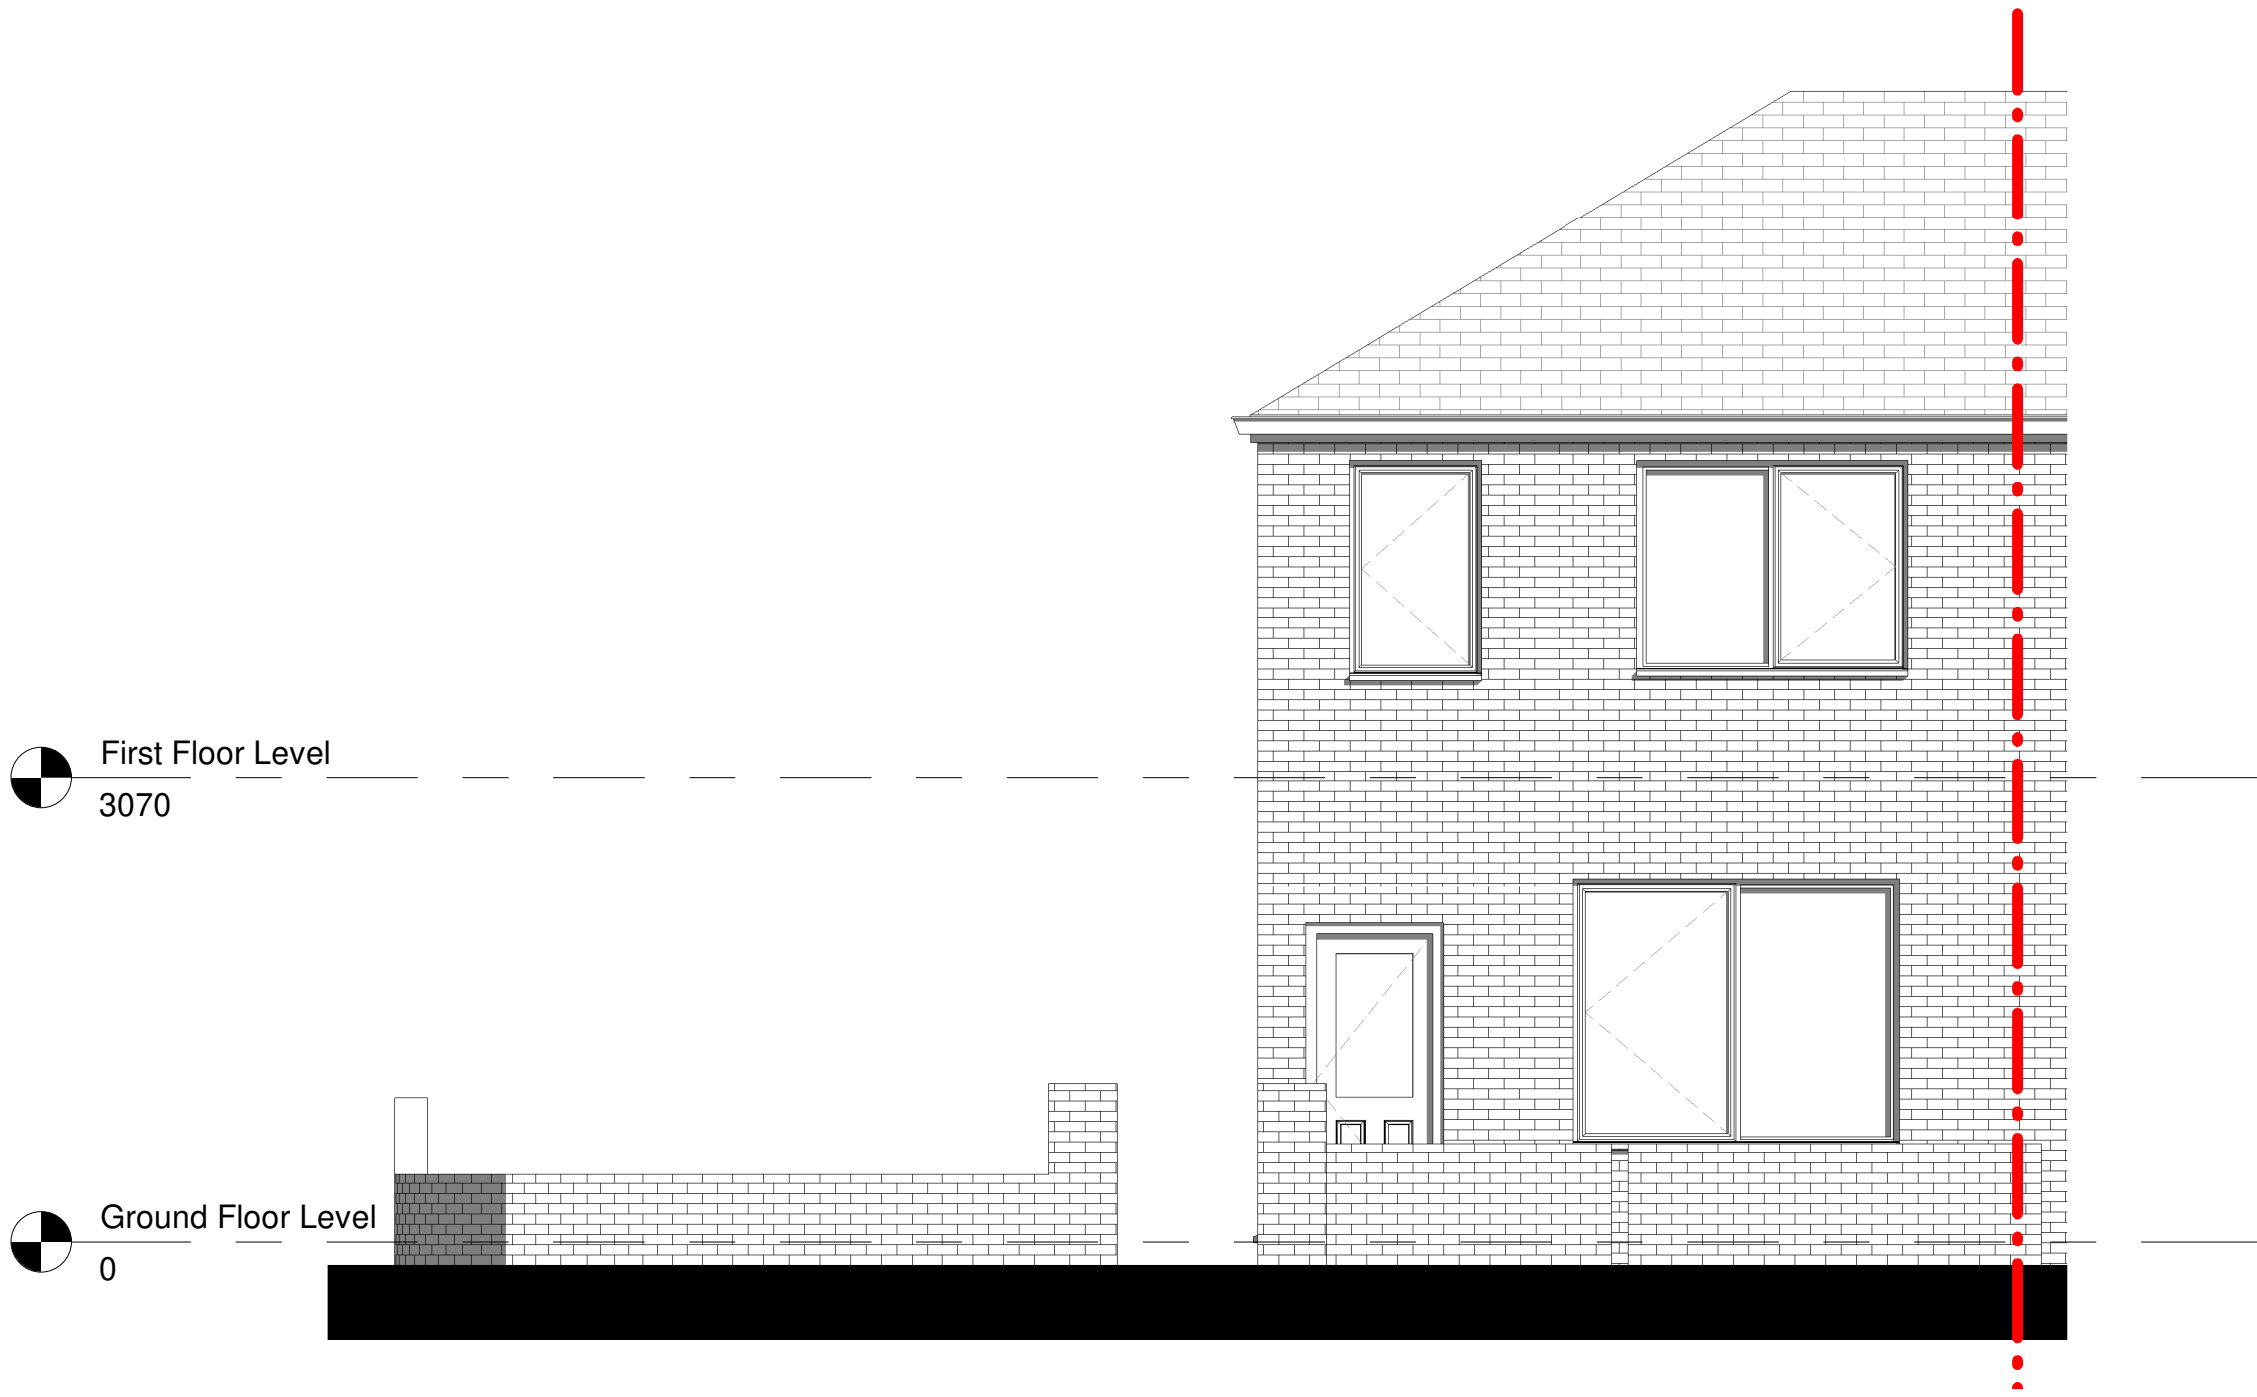

Existing Front Elevation - Boundary Treatment
Scale 1 : 50

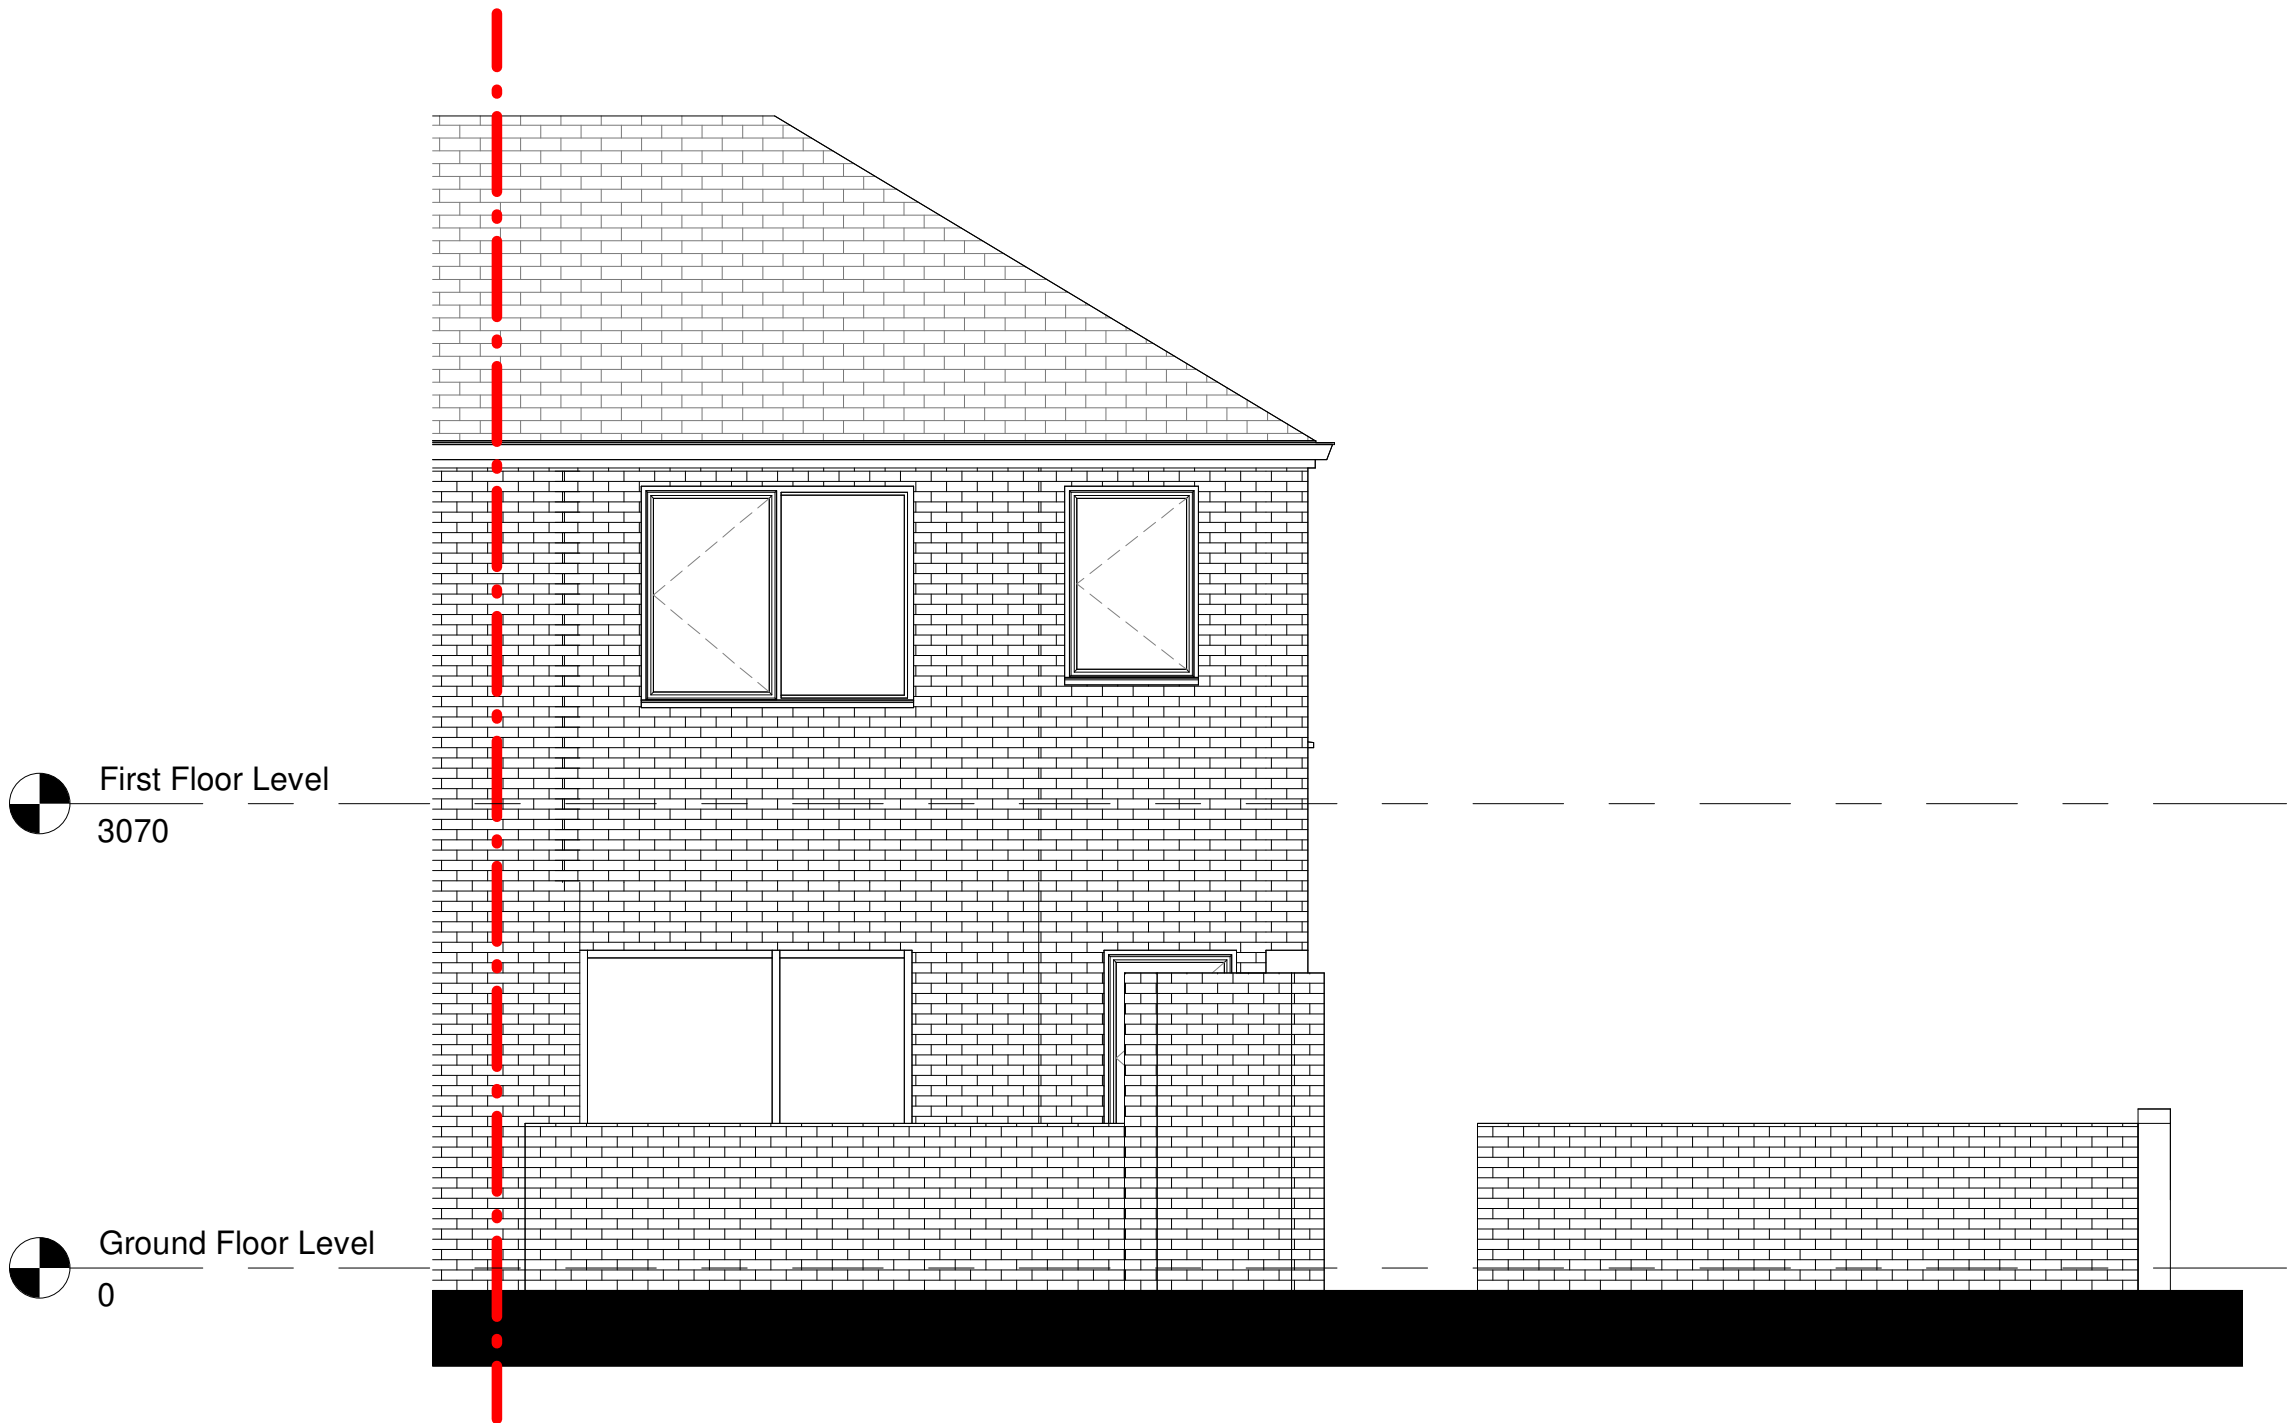

Existing Rear Elevation - Boundary Treatment
Scale 1 : 50

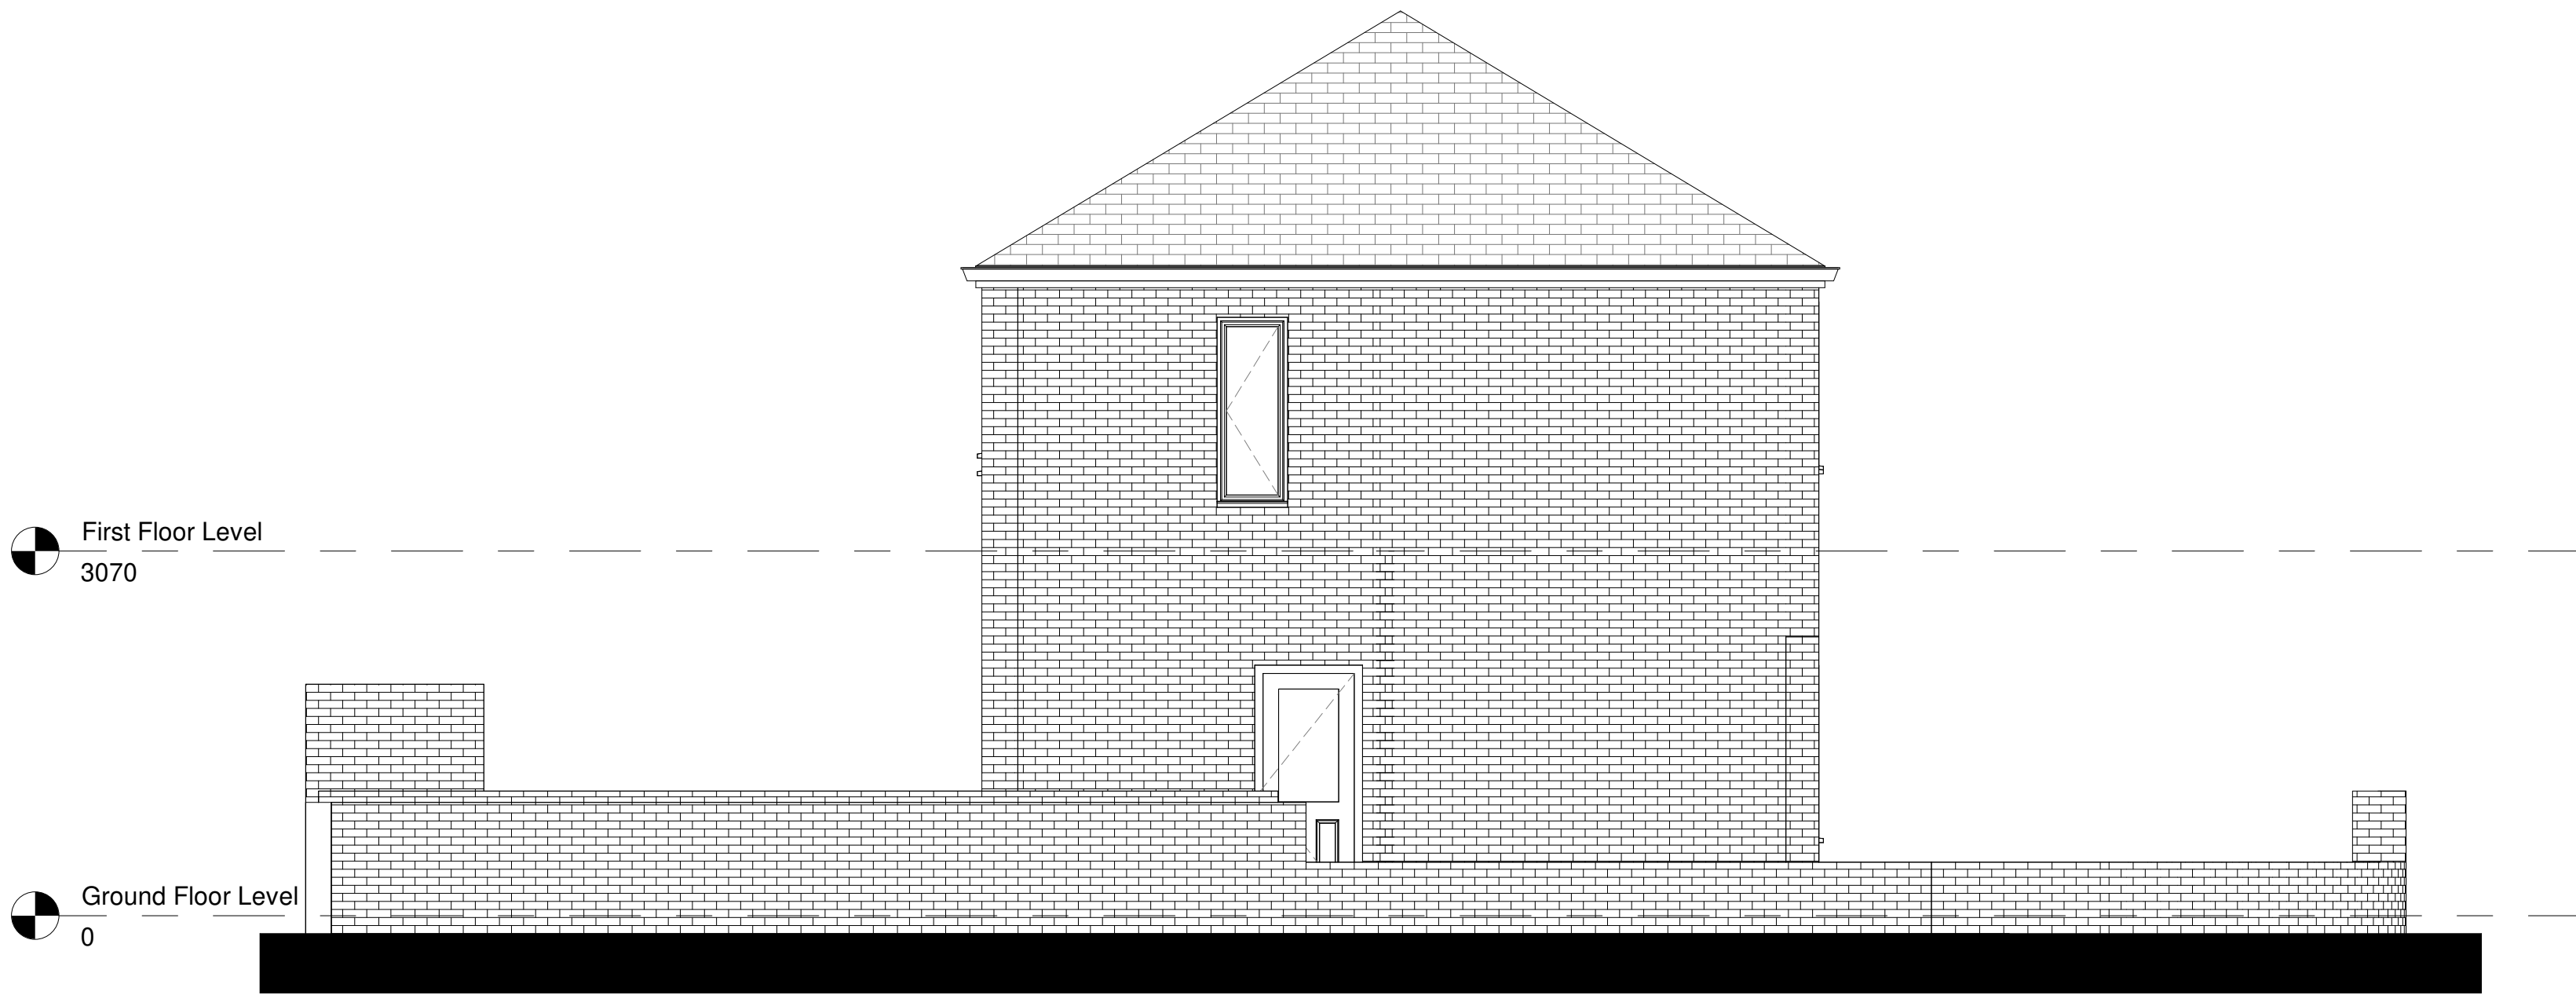

Existing Side Elevation - Boundary Treatment
Scale 1 : 50

Rev	Description	by	Chk by	Date
Project: Residential Extension 1 Clifton Road				
Title: Existing Boundary Treatment Elevations				
Client: Mr C Bailey				
Drawn By: TM Checked By: TM on Feb 2024				
Original Size: A1 Project Number: TMA-1124				
Drawing Number: B1-ZZ-DR-A-1020				
Building: Level: Type: Discipline: Drawn No: REV				