


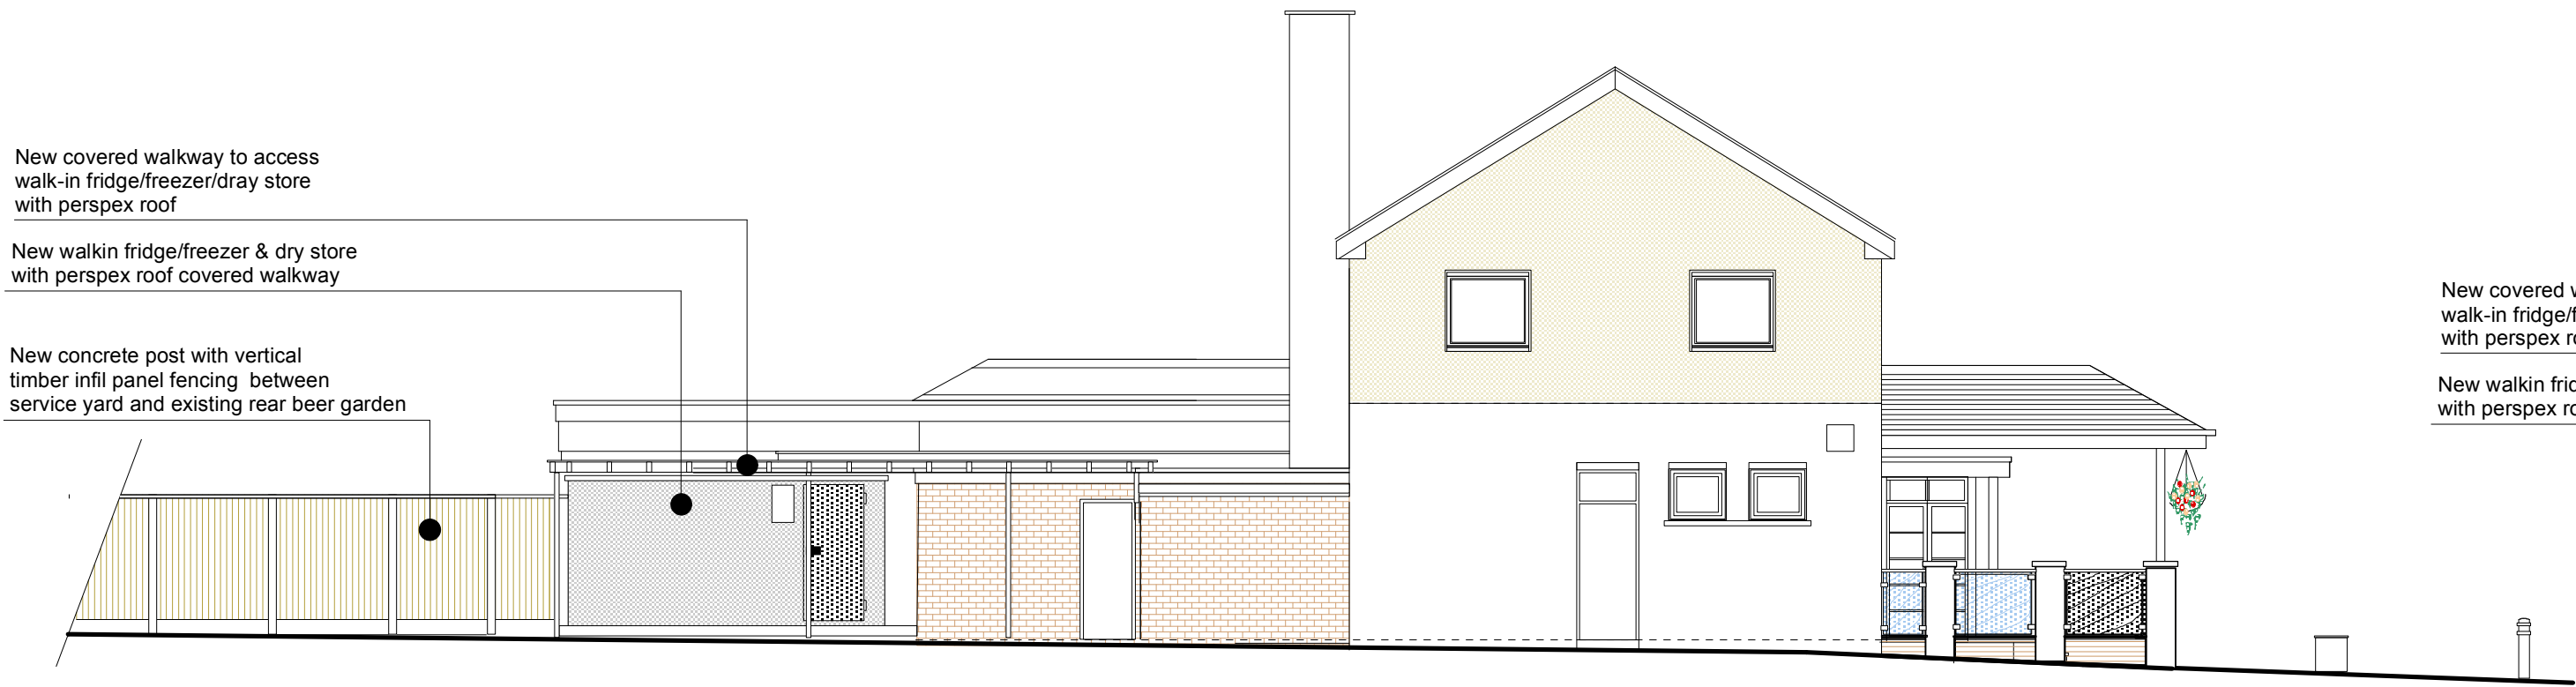


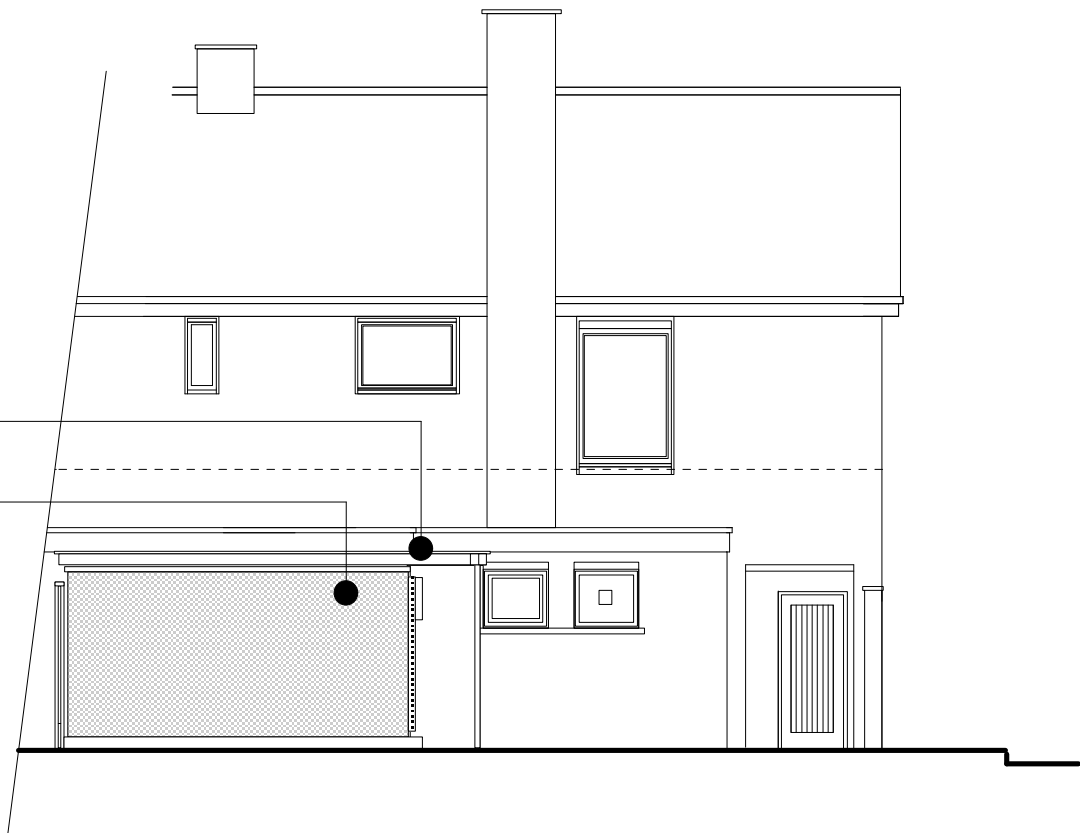

PROPOSED FRONT ELEVATION OF WALK-IN FRIDGE/FREEZER/DRY STORE
FROM SERVICE YARD Scale 1:100

 

PROPOSED SIDE ELEVATION OF
WALK-IN FRIDGE/FREEZER/DRY STORE
FROM SERVICE YARD Scale 1:100

 

Under the conditions of engagement the copyright in all drawings, specifications and documents prepared by the designer and in the work executed form them shall remain the property of the designer unless otherwise agreed. Prior to commencement of any works all dimensions are to be checked and verified by the relevant contractor
DO NOT SCALE FROM THIS DRAWING

REVISION

CLIENT
Joseph Holt Ltd
The Brewery
Empire Street
Manchester
M3 1JD

PROJECT
Thornberries
179A Kirkway
Middleton
Manchester
M24 1LW

DRAWING
Proposed elevations
Walk-in Cold room freezer
and dry store

DRAWING NO
PL 2371.007A

DRAWN
AAL

DATE
14.12.2023

SCALE
1:100@A1

design306

design306
306 Milnrow Road
Rochdale
OL16 5BQ
Tel 07794 332098
email alex@design306.co.uk