



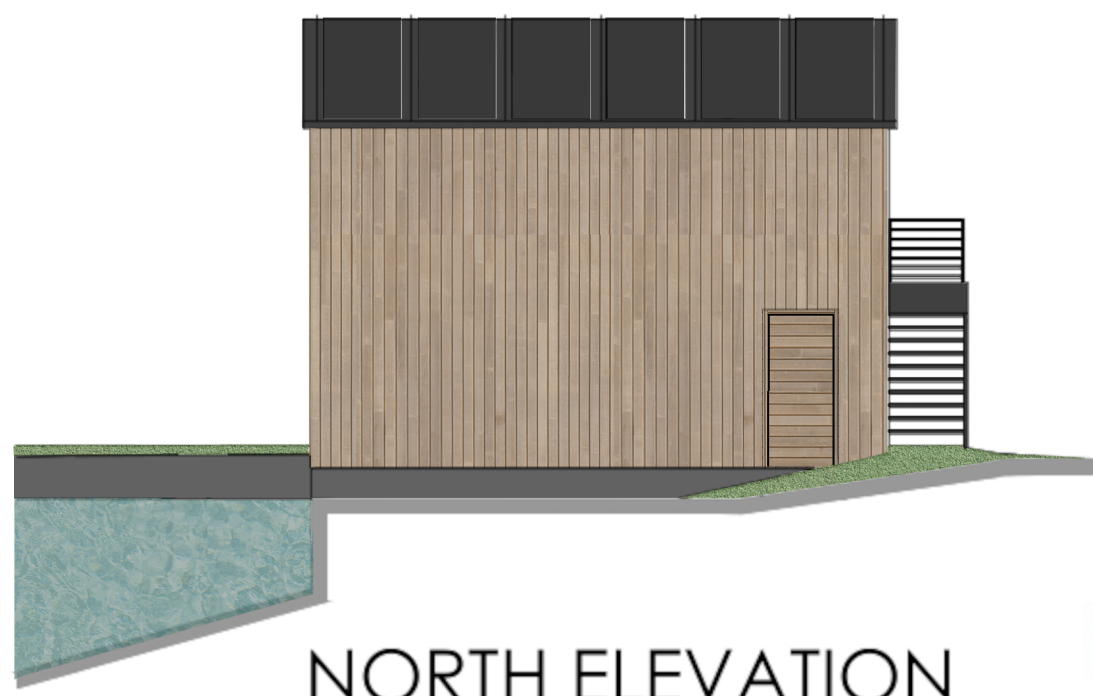


NORTH ELEVATION

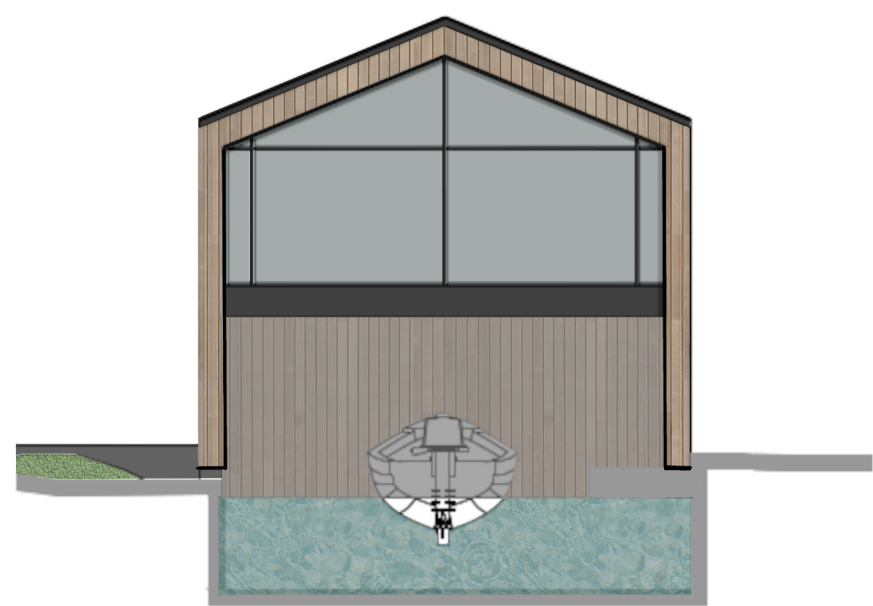


EAST ELEVATION




SOUTH ELEVATION

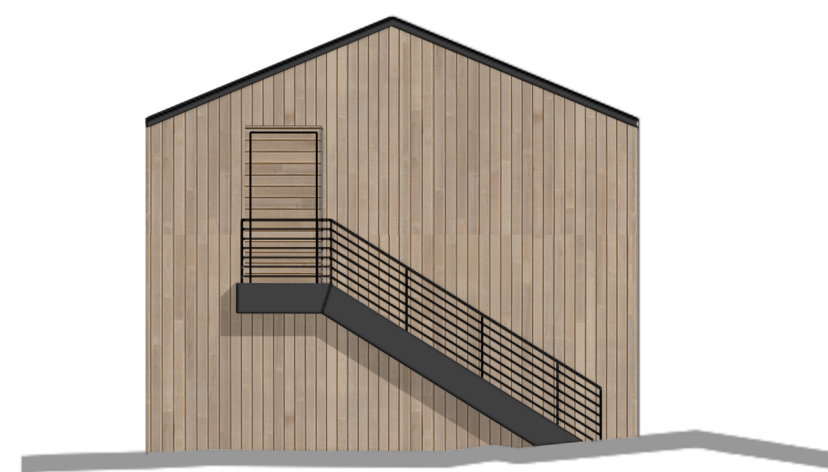


WEST ELEVATION

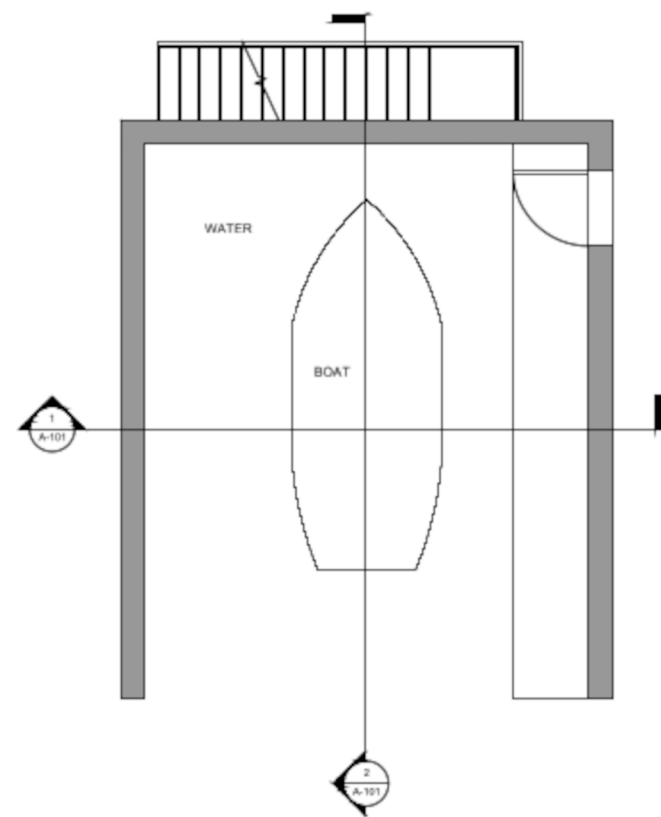

GROUND FLOOR PLAN




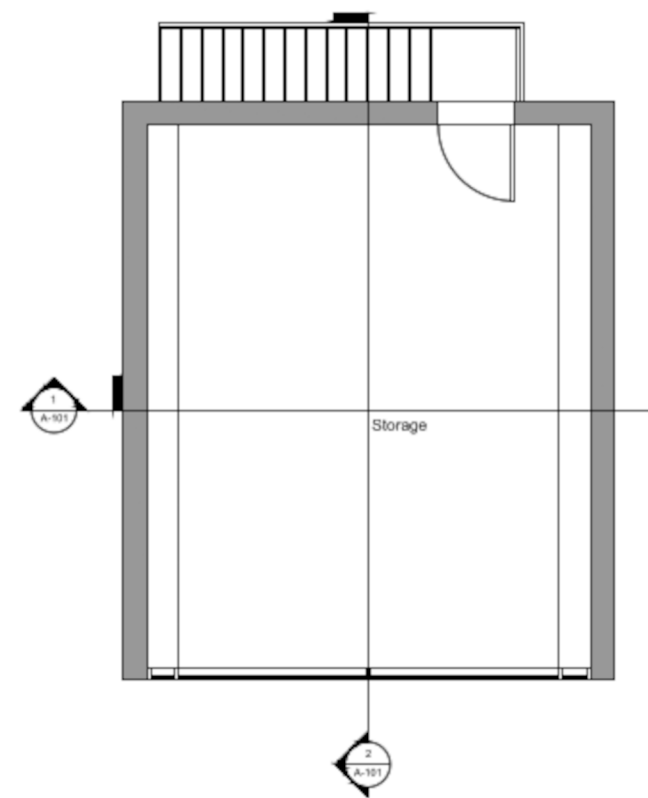


FIRST FLOOR PLAN

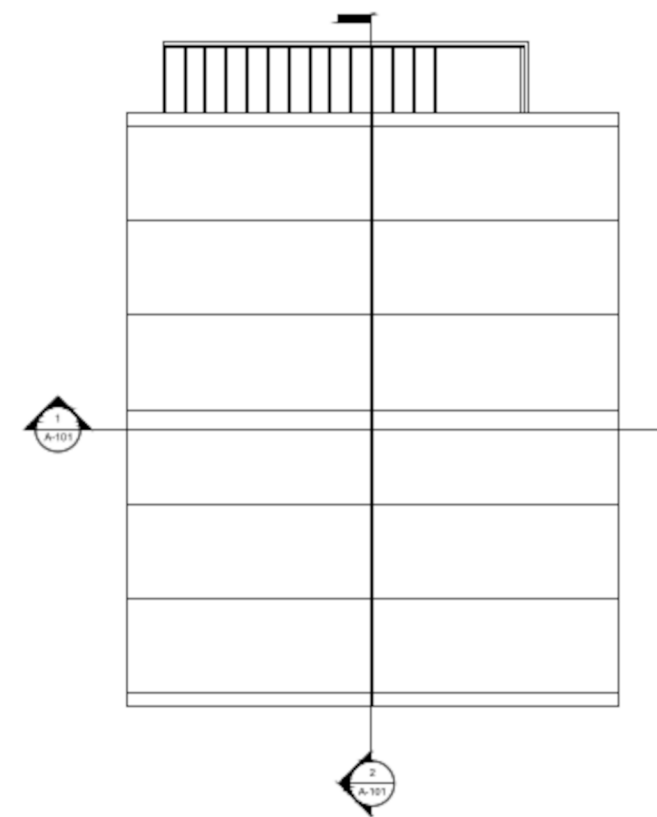

ROOF PLAN

MATERIAL SCHEDULE
Walls: timber cladding
Pitched roofs: grey standing seam zinc
Windows: grey powder coated aluminium
Doors: timber
Rainwater goods: grey powder coated aluminium

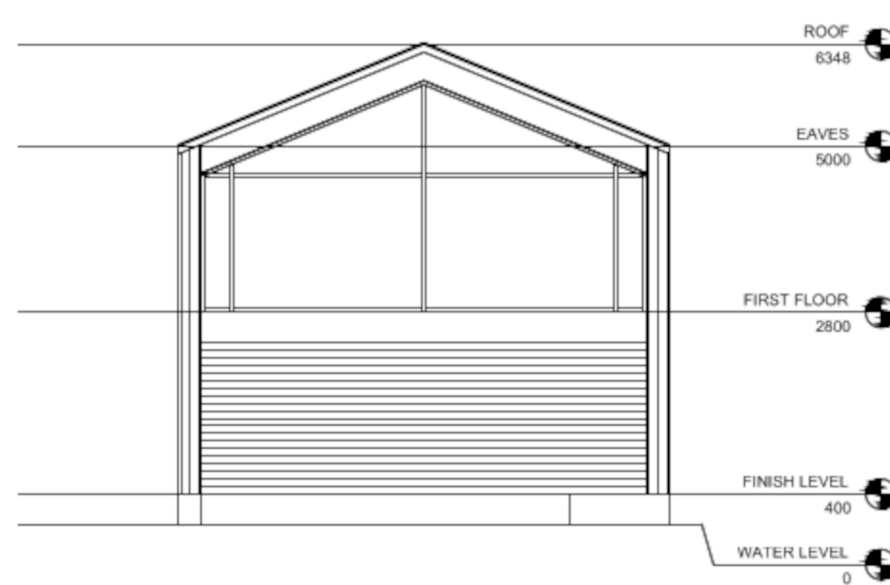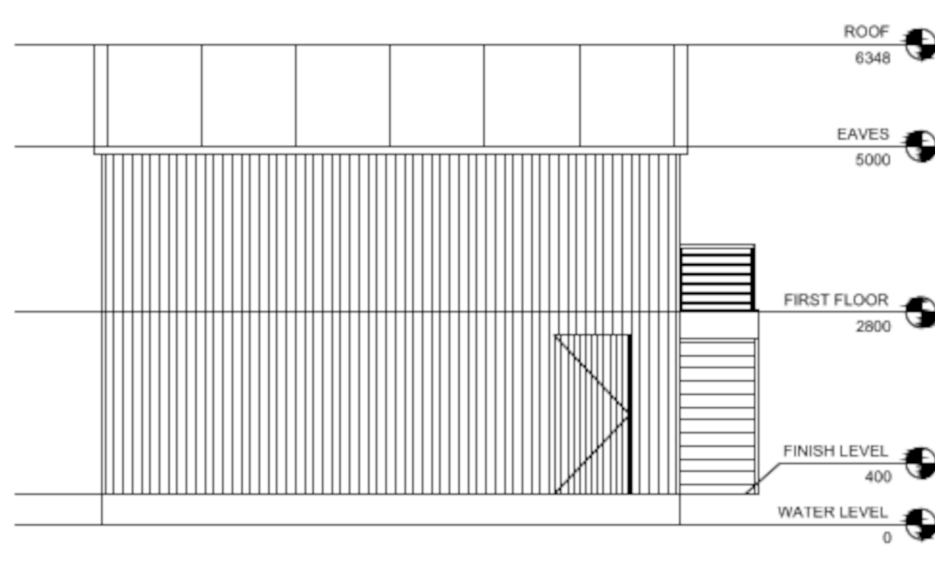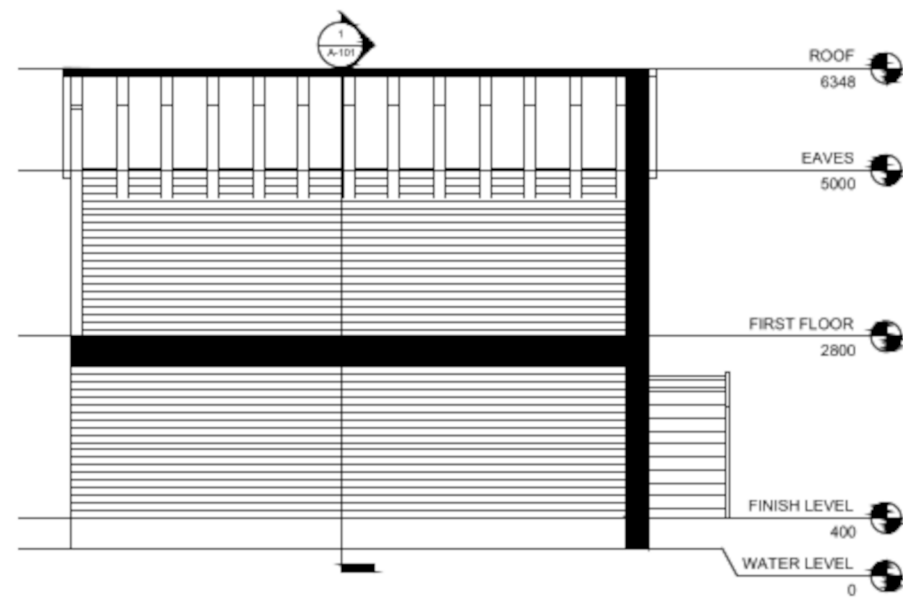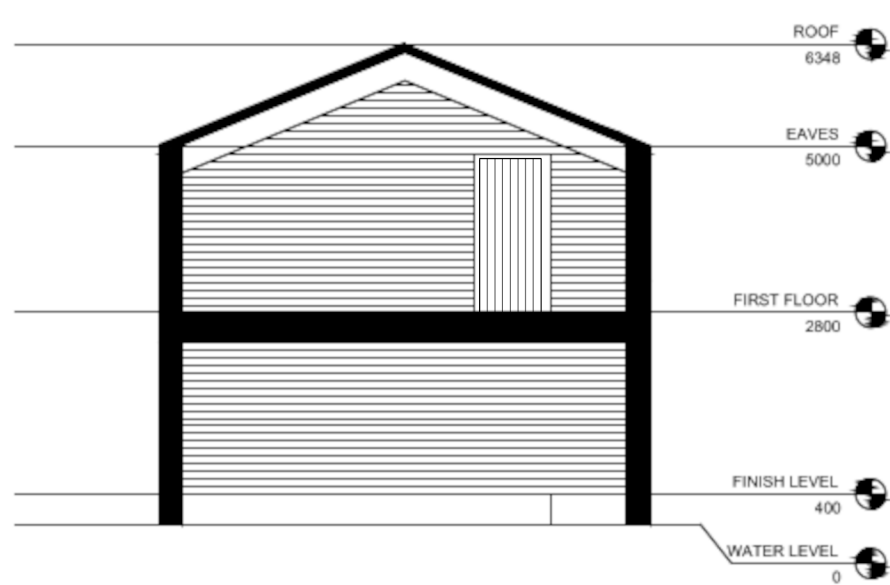

AS PROPOSED

Revision	Amendment	Date
----------	-----------	------

A TEL I E R
 architecture & design ltd
 The Studio, 6 Marsworth Wharf, Tring
 Bucks, HP23 4BW, tel 01442 828201
 www.atelier-architects.co.uk

Project:
 Pillsworth Lake
 Cafe Shop & Boat House
 I & I Patel
 Drawing Title:
 Boat House Plans, Sections & Elevations
 Scale: 1:100 @ A1
 Date: 23.03.24

Drawing No:	544 / TP / 008	Rev:
-------------	----------------	------

copyright reserved