
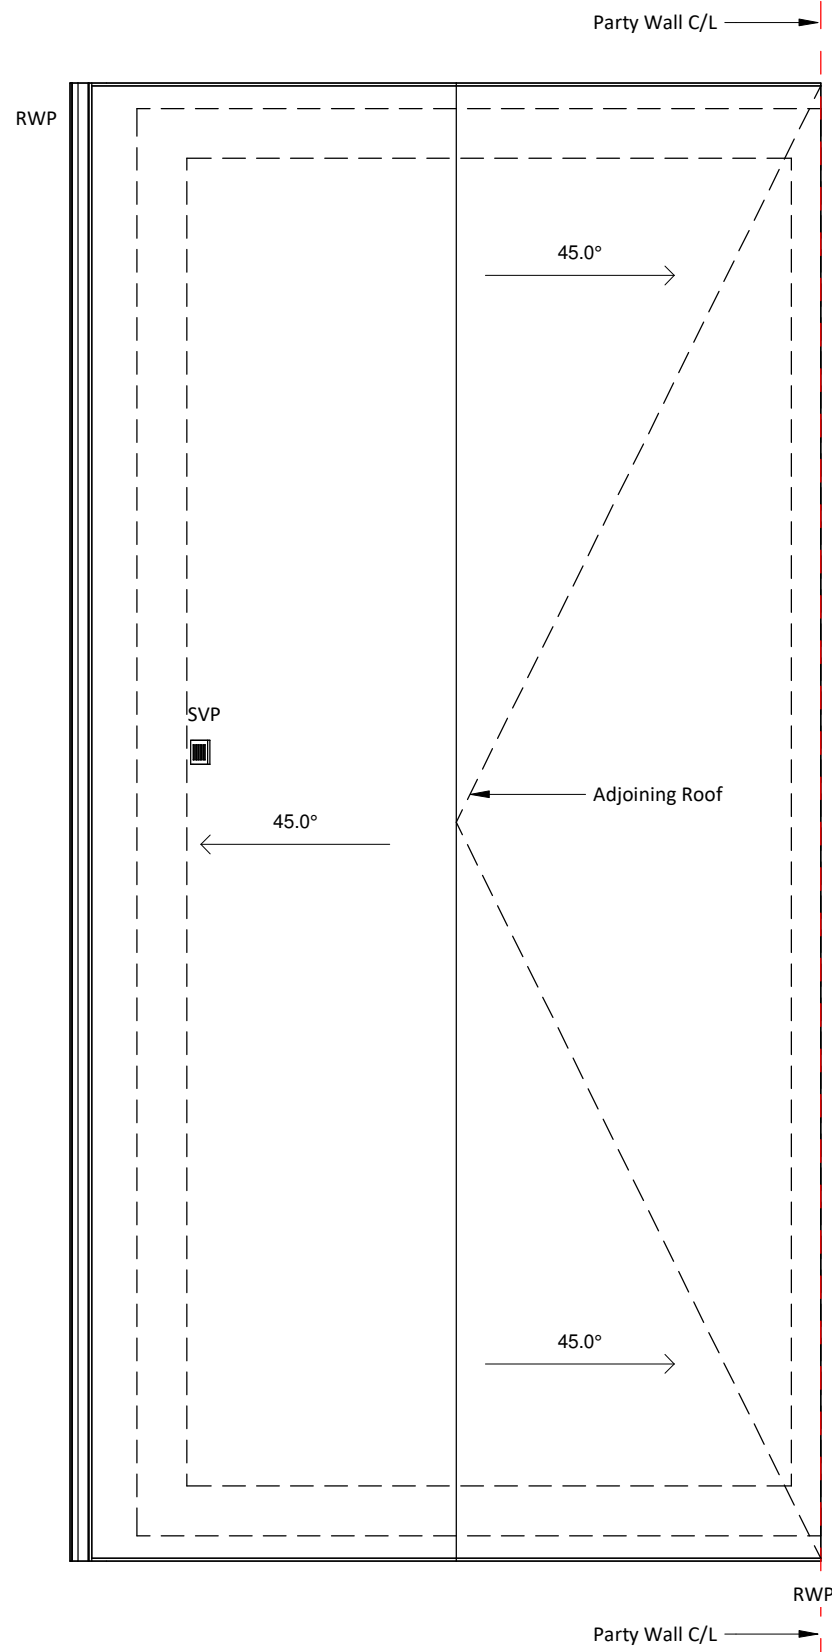
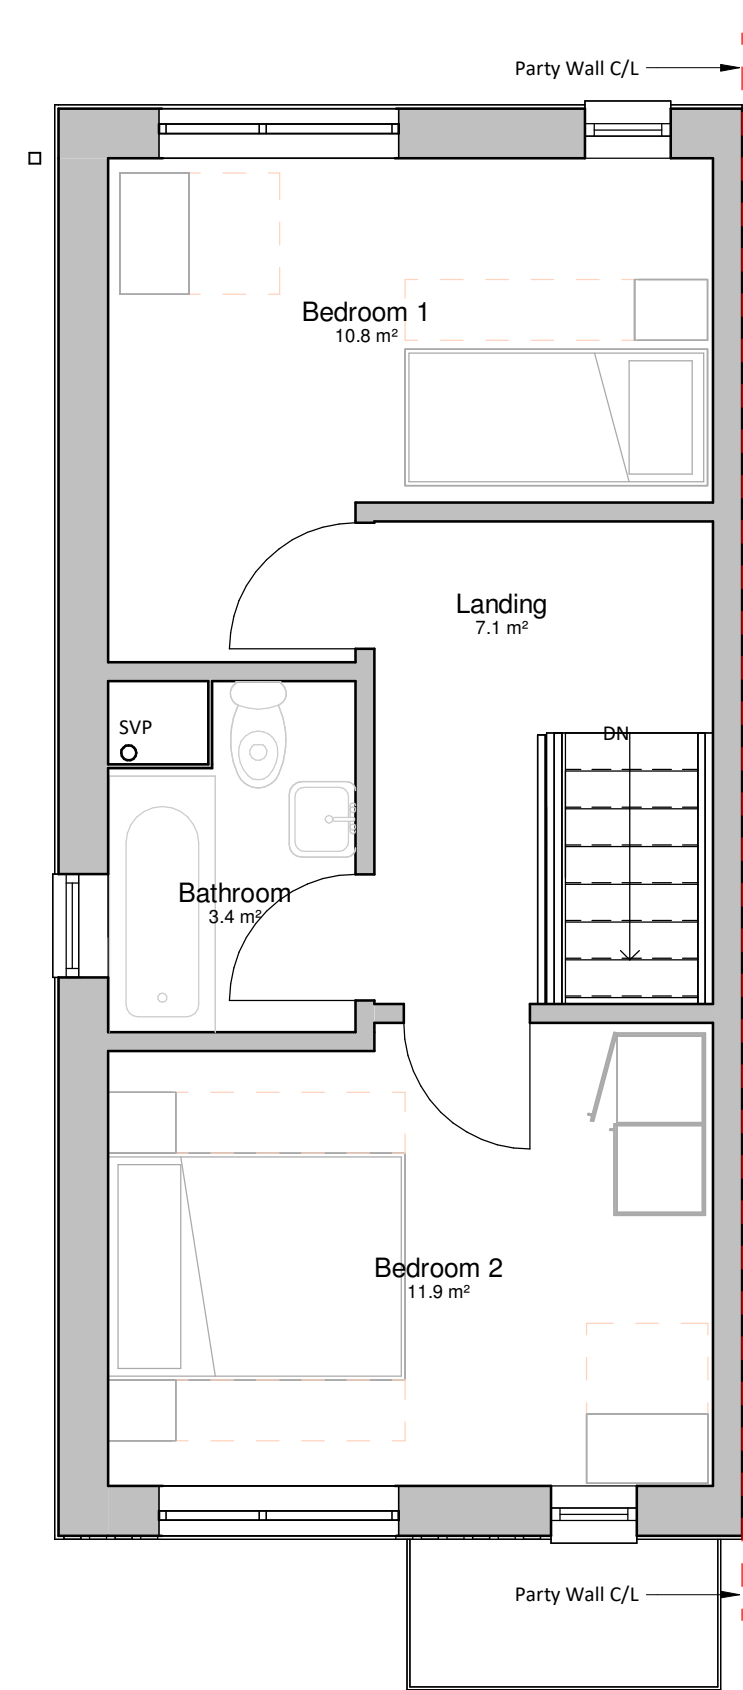


This drawing is copyright Bernard Taylor Partnership Ltd and must not be copied or disclosed by or to any unauthorised persons without the prior written consent of Bernard Taylor Partnership Ltd

Do not scale from this drawing. Do not take measurements from the CAD base. Any discrepancies are to be reported to the architect for clarification.

All dimensions are to be checked on site prior to construction, manufacture of any components and ordering of materials and equipment.

All materials and workmanship to be in accordance with the current British Standards and codes of practice.

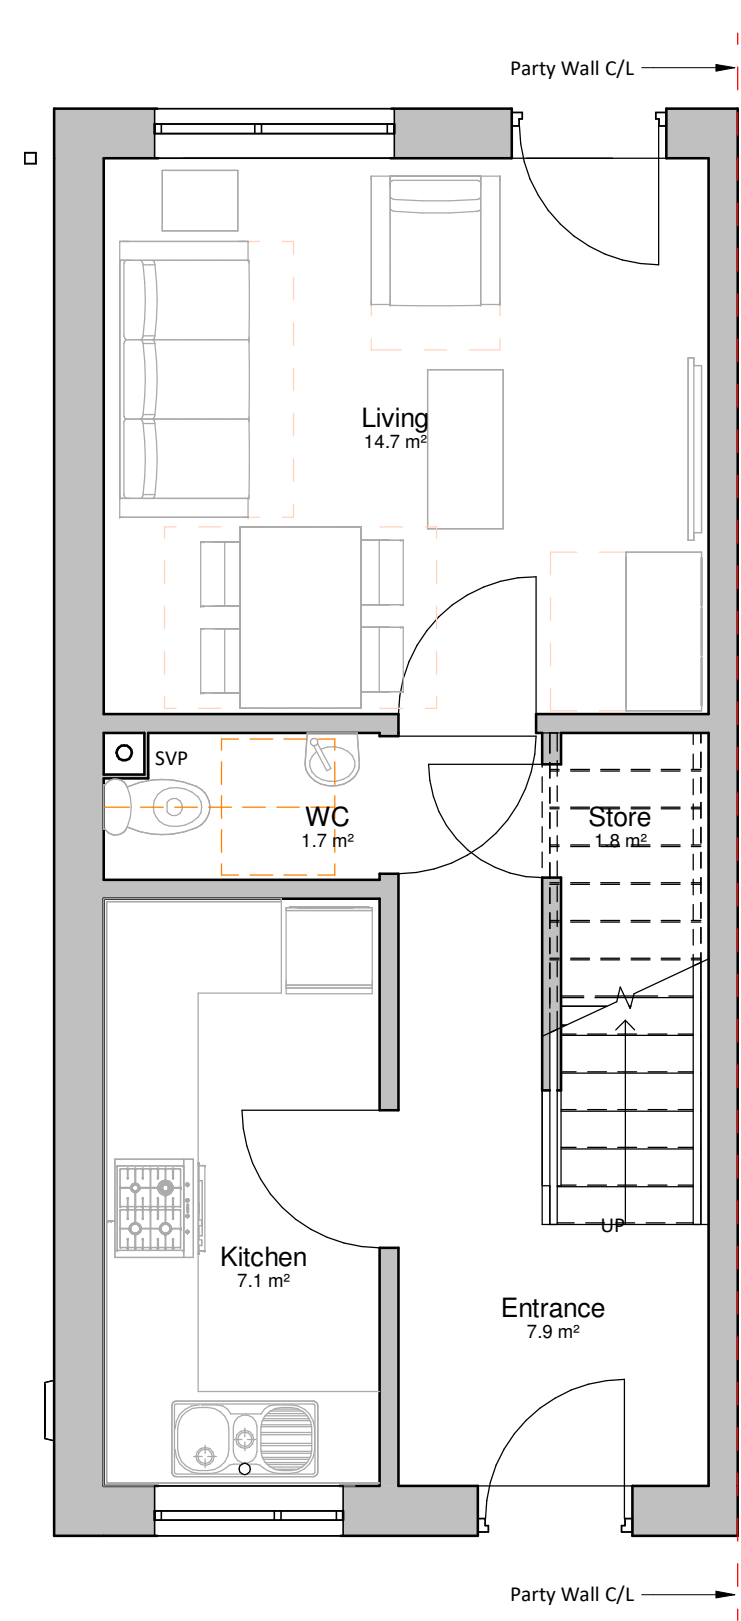

Rev	Date	Int	Description
-----	------	-----	-------------

btp
ARCHITECTS

RIBA
Chartered Practice

CLIENT:

Built Development Ltd

PROJECT:

Bury Old Road, Heywood

DESCRIPTION:

2B3P House T2 Proposed Floor Plans

PURPOSE OF ISSUE:

Planning

DRAWN BY: CHECKED DATE: SCALE @ A2:

ED VJS 28.06.24 1 : 50

JOB NO: STATUS CODE: DRAWING NO: REV

4299 S2 113

FILE IDENTIFIER:

BR-BTP-02-ZZ-DR-A-4299_113

Elizabeth House 486 Didsbury Road Heaton Mersey Stockport SK4 3BS
0161 443 1221 info@bernardtaylor.co.uk www.btparchitects.co.uk

