



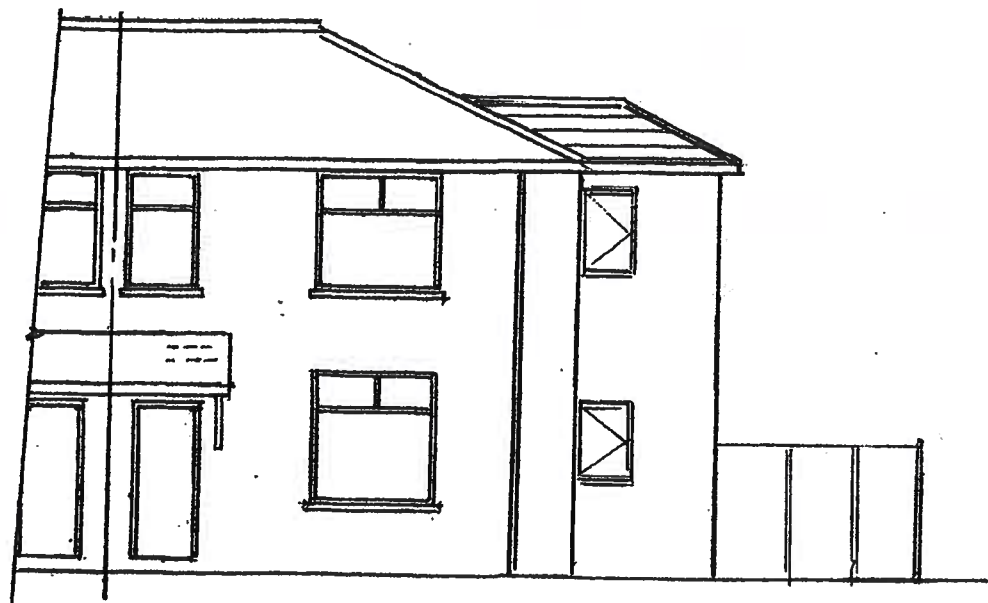


PROPOSED FRONT ELEVATION

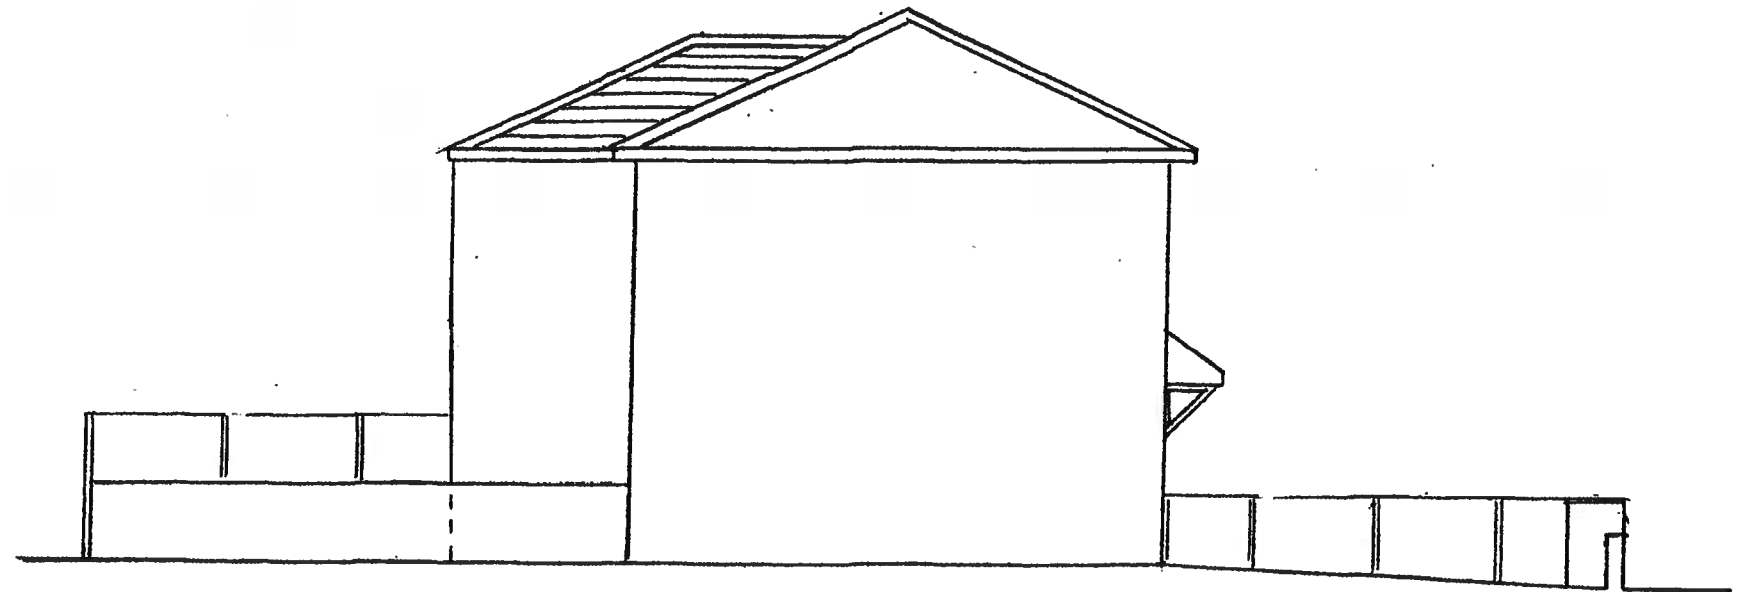

PROPOSED SIDE ELEVATION



PROPOSED REAR ELEVATION

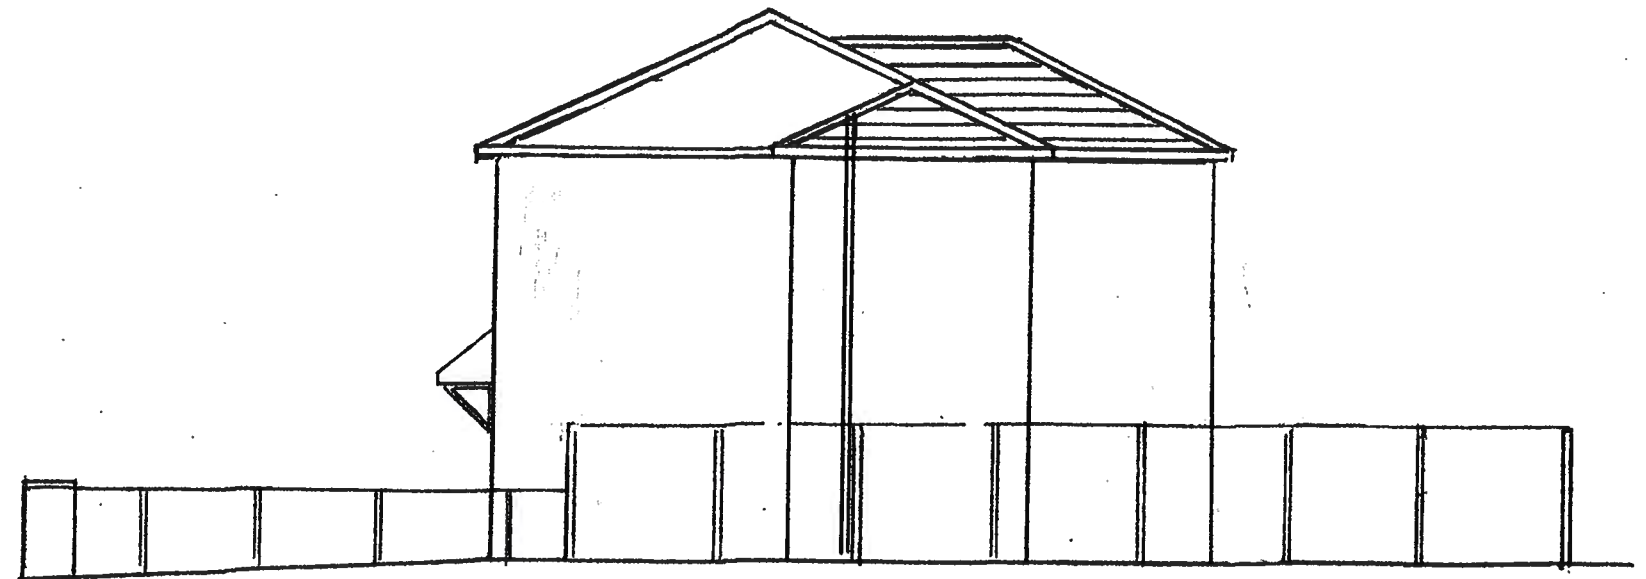

PROPOSED SIDE ELEVATION

REV 2

Thompson Designs Tel 0161 705 1458 Mob 07884 318634
Sheet 3 Proposed Elevations 151 Bellshill Crescent Rochdale OL16 2TU Scale 1 : 100 @ A3 Date November 2020.