



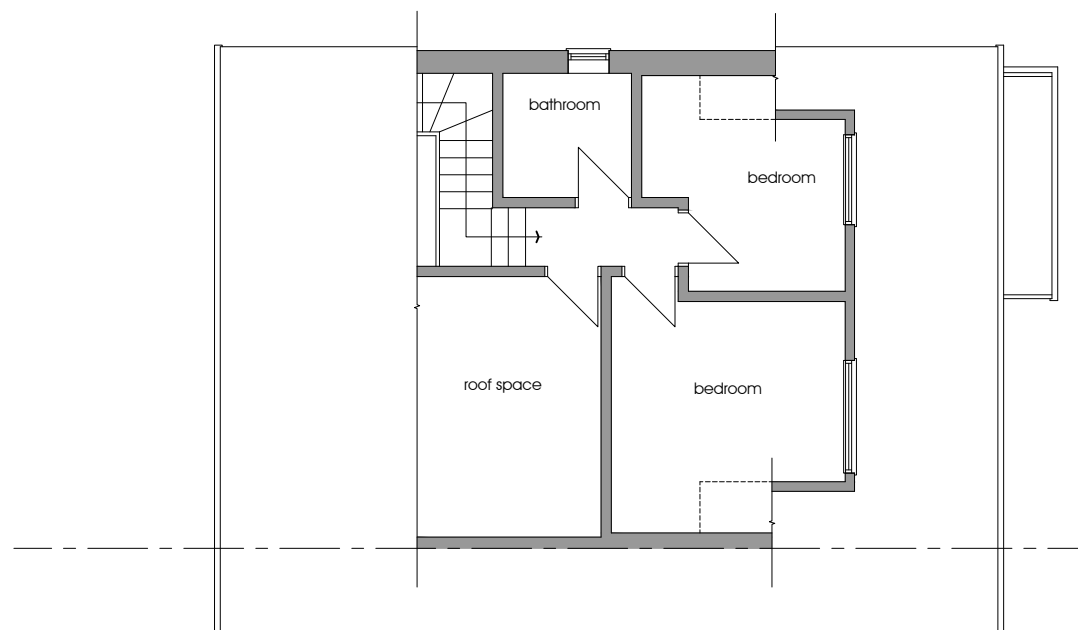

1 existing first floor plan
Scale: 1:100

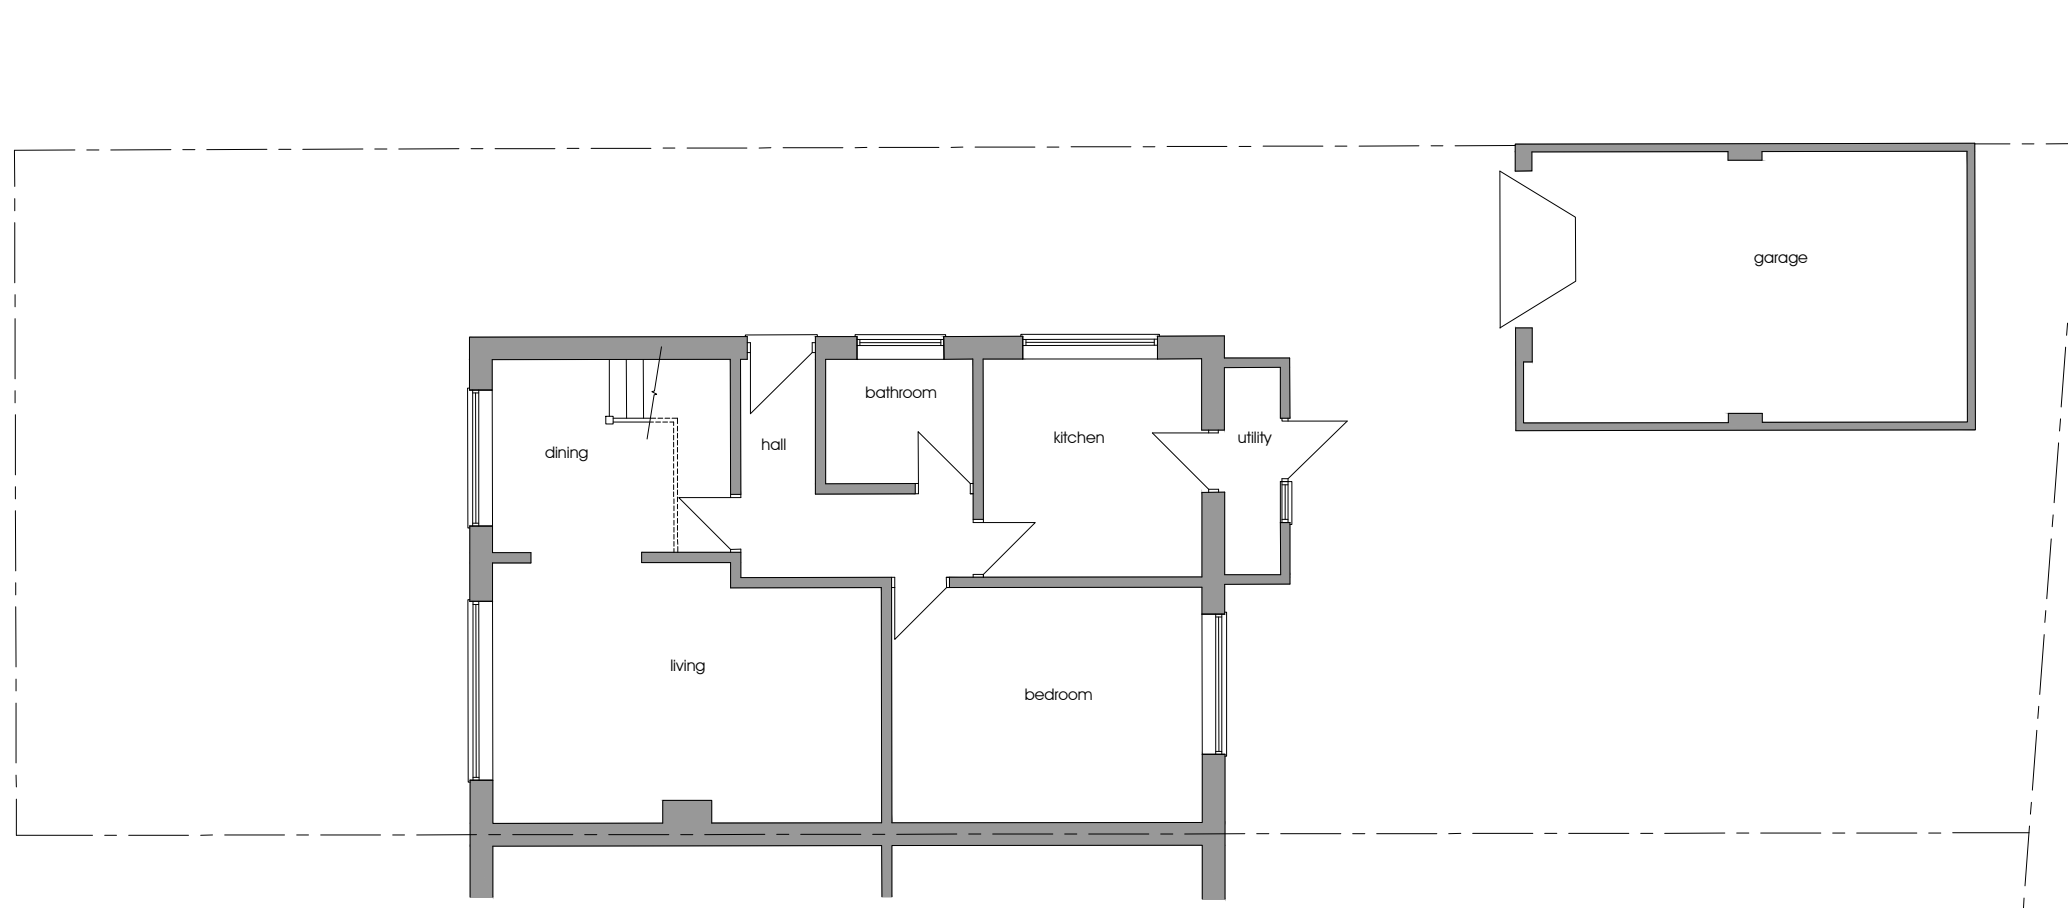

0 existing ground floor plan
Scale: 1:100

PROJECT
proposed extensions
11 piethorne close,
newhey
TITLE
existing plans

CLIENT
mr d padron

DRAWN dph
DATE may 2024
SCALE 1:100 @ A3

DWG No.

03