



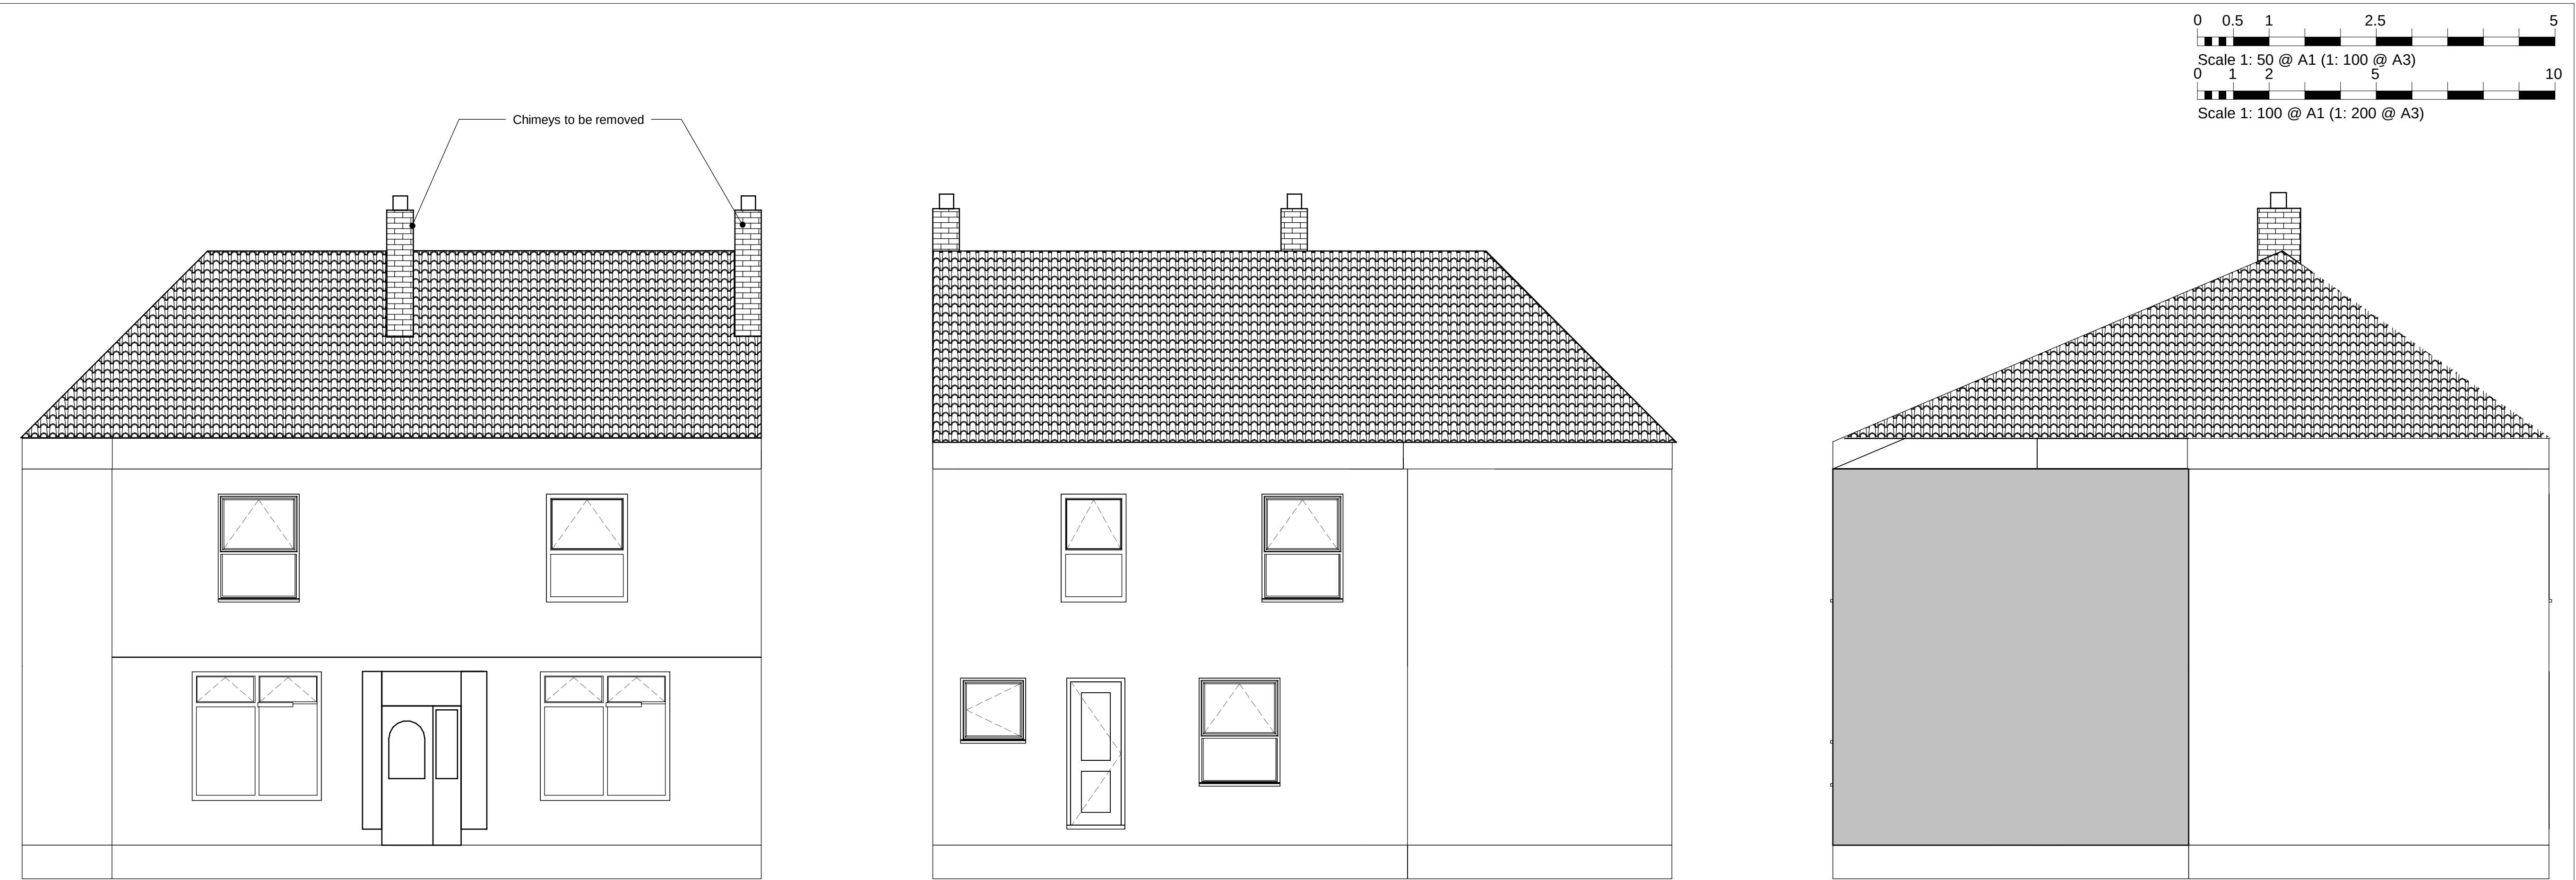


1 Existing Front Elevation
1 : 50

2 Existing Rear Elevation
1 : 50


3 Existing Side Elevation
1 : 50

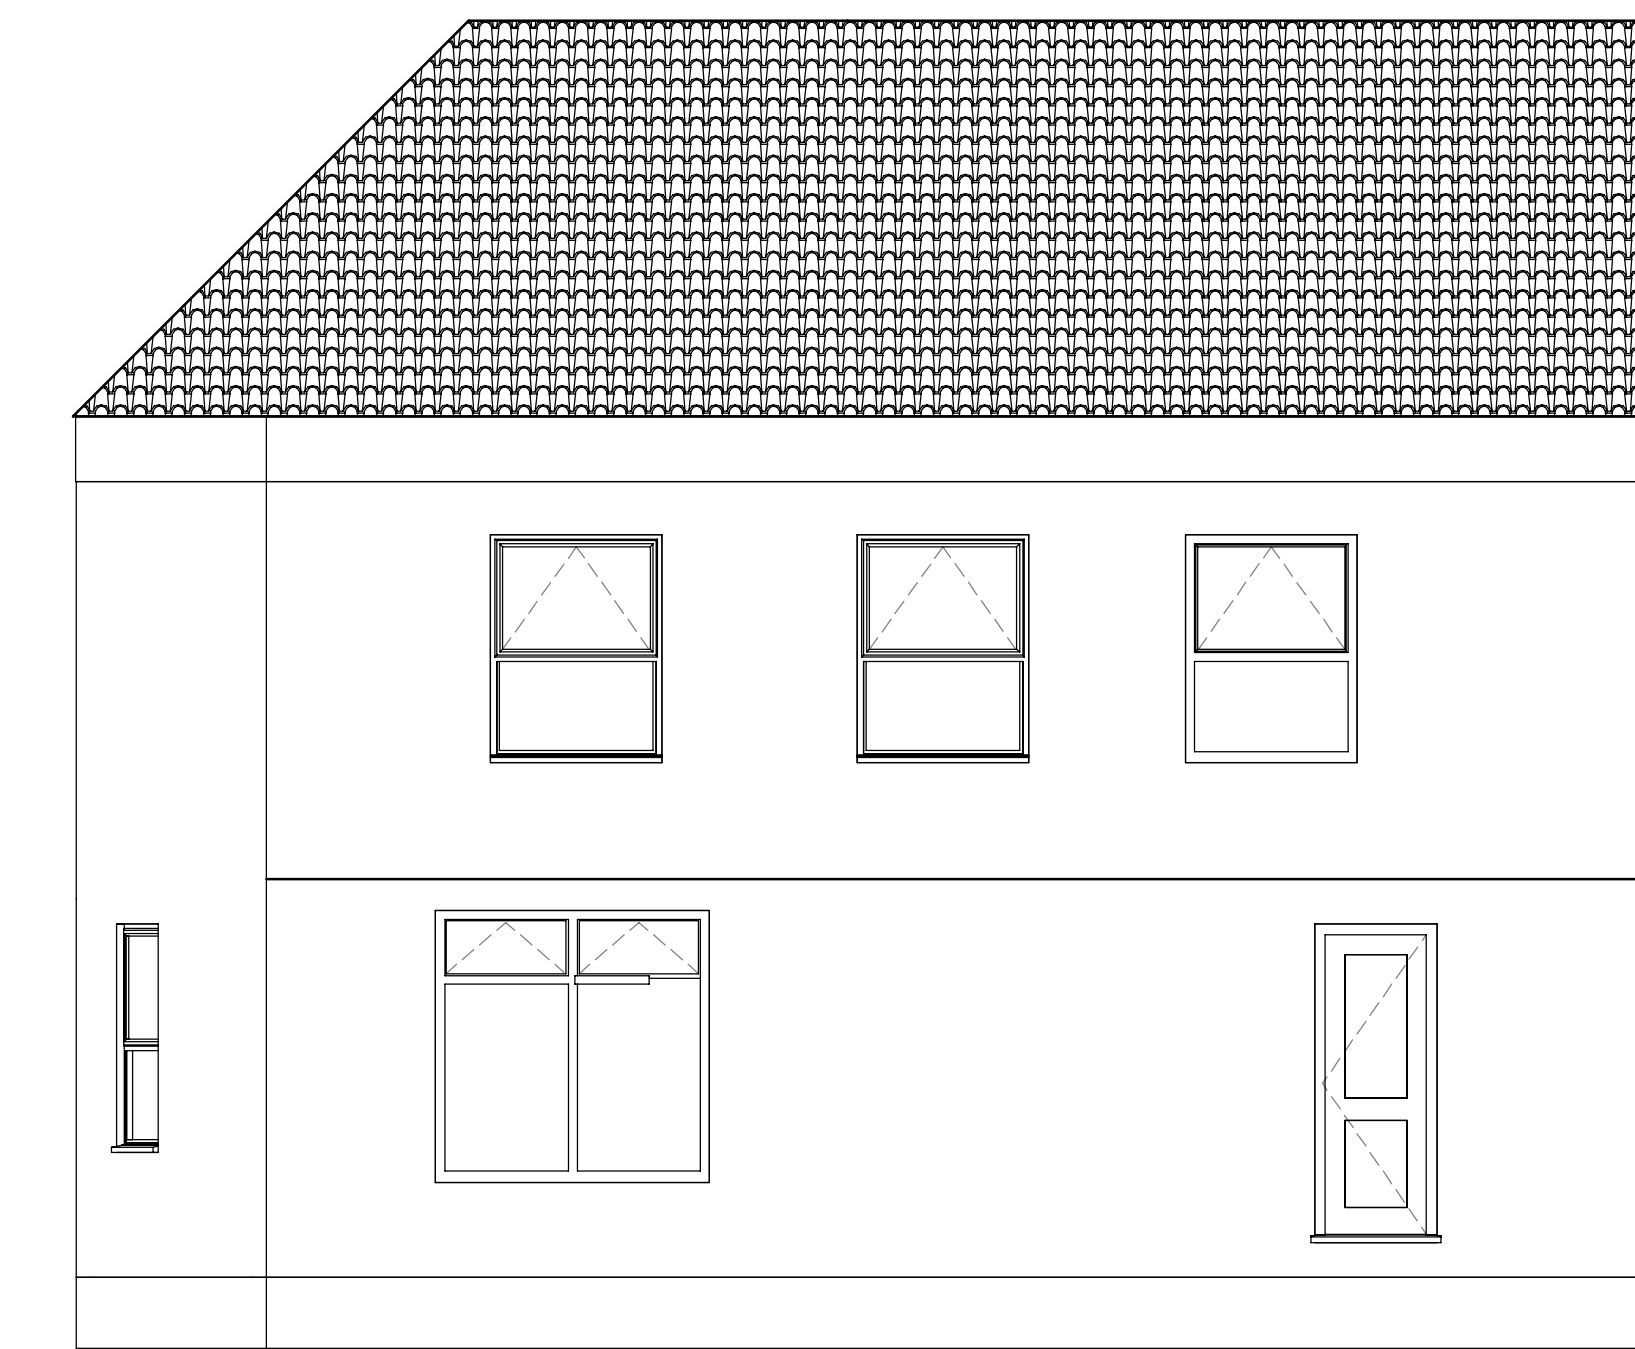

4 Proposed Front Elevation
1 : 50

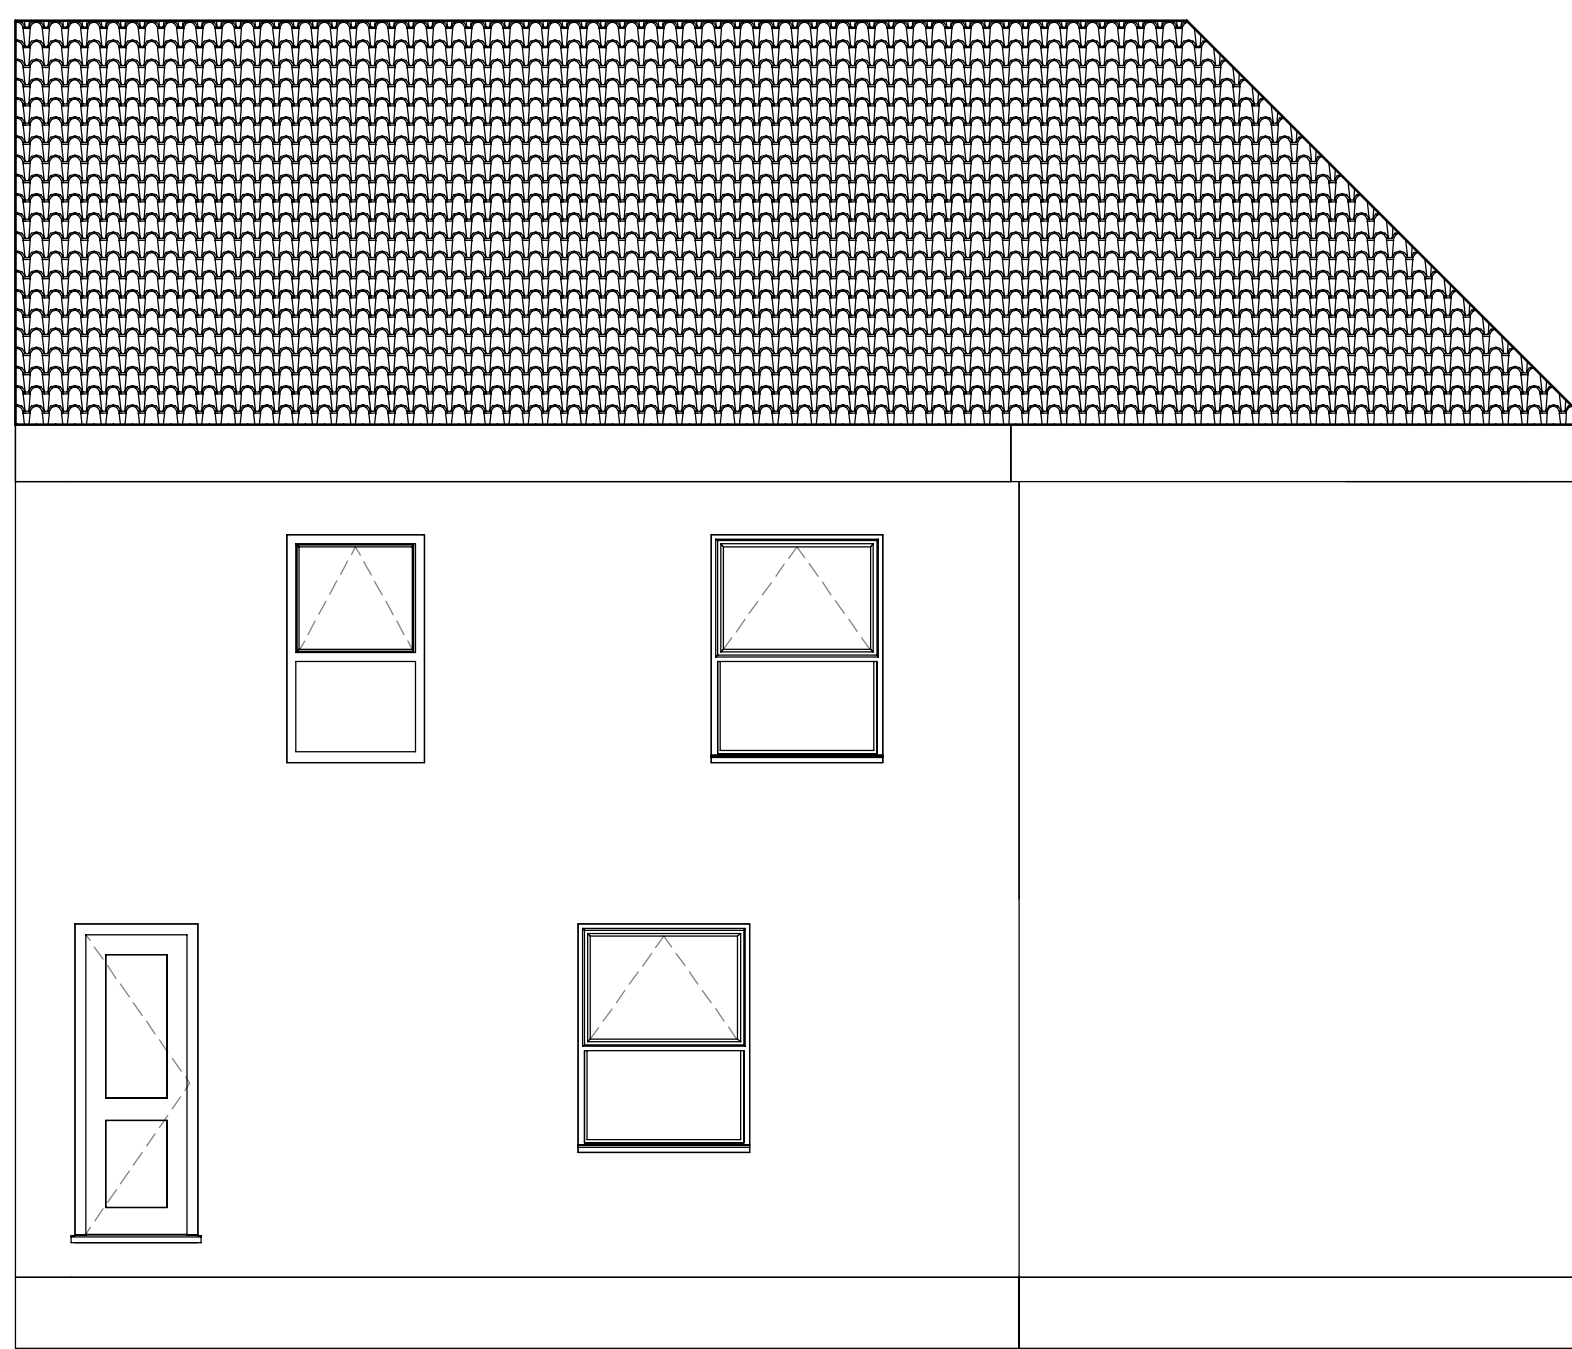

5 Proposed Rear Elevation
1 : 50

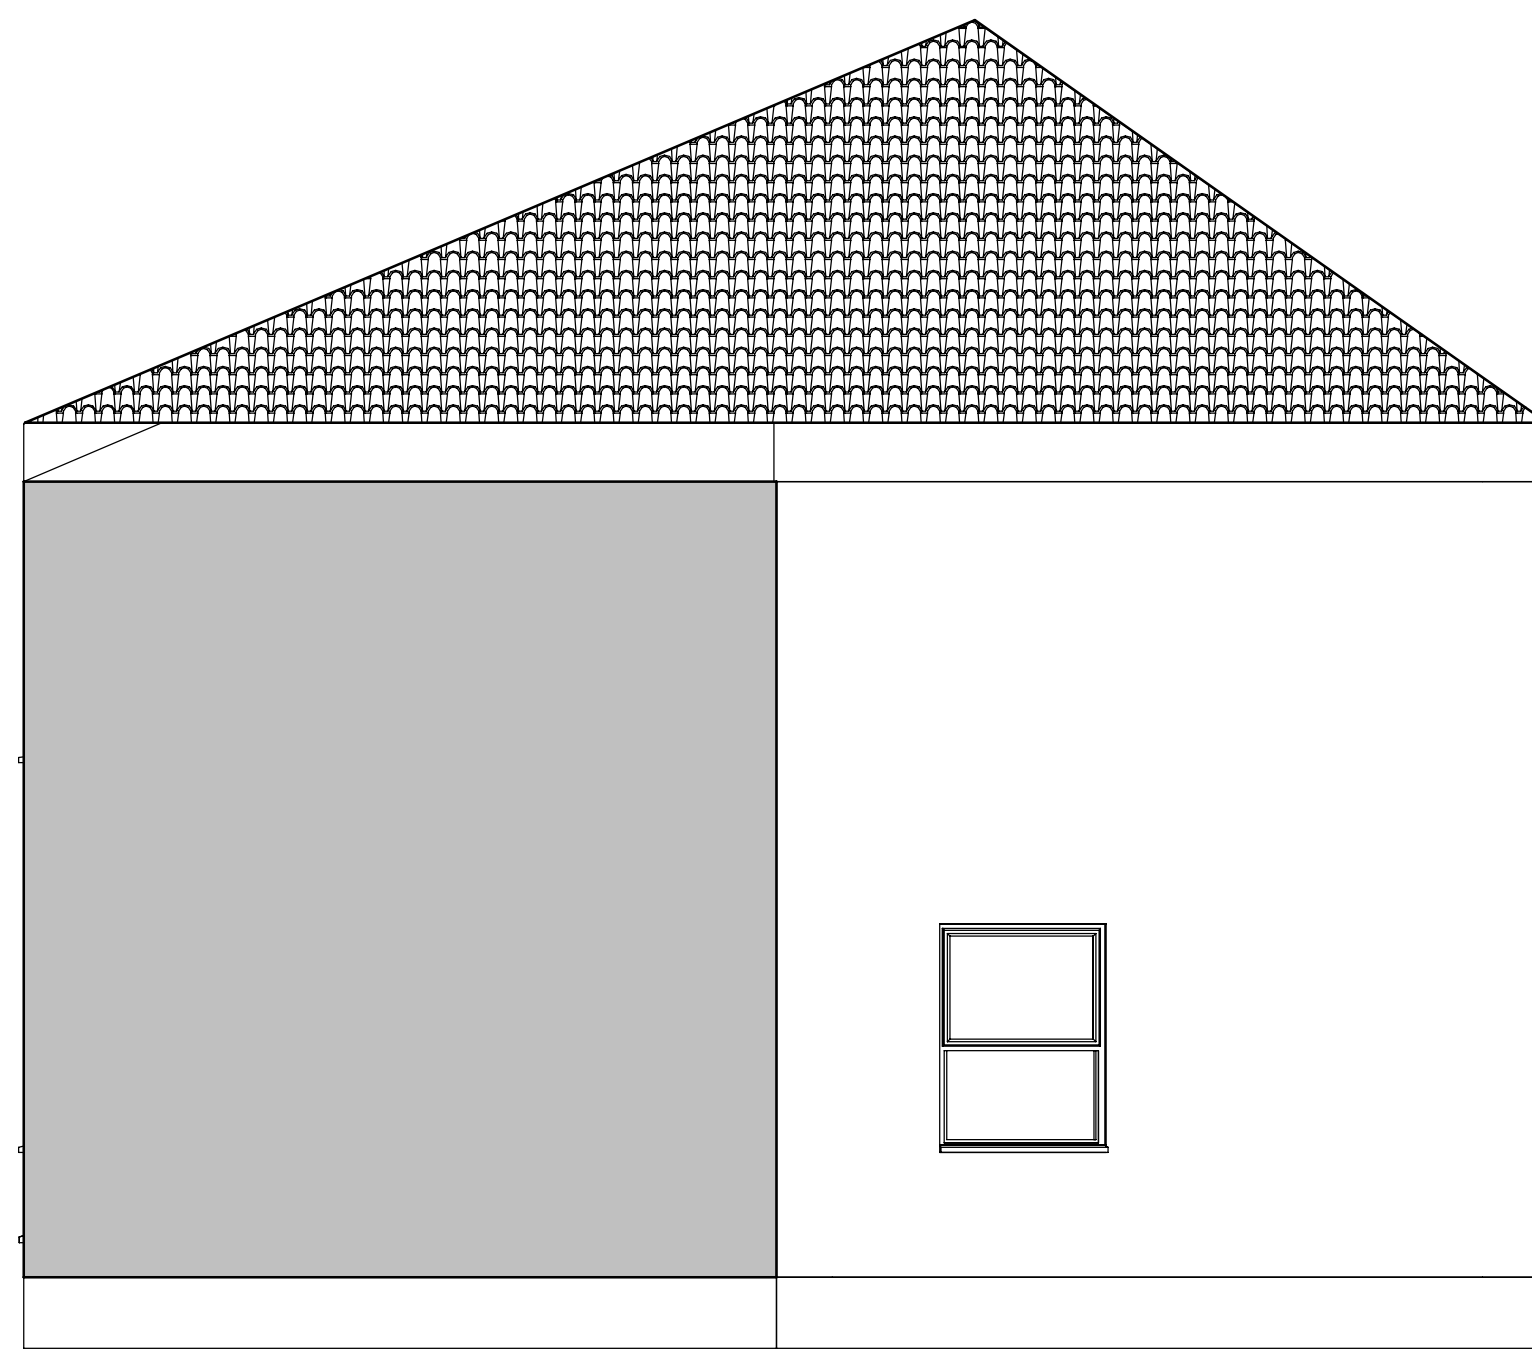


6 Proposed Side Elevation
1 : 50

Notes

Drawing intended for Planning purposes only.
All dimensions are to be checked prior to
construction work and any discrepancies are to
be identified to the Architect.

Revisions

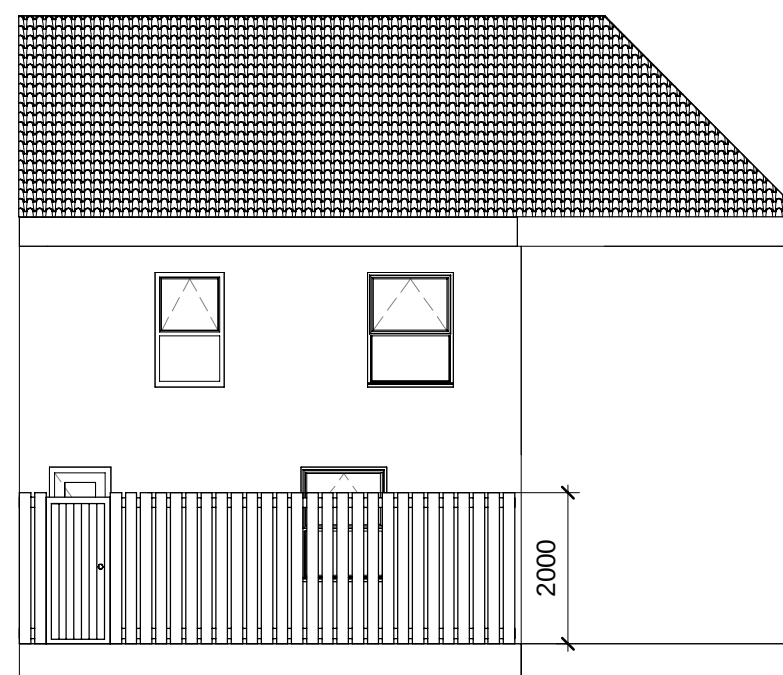

Proposed Rear Elevation 1:100
Fence Detail -Wooden Panelled Fence



Status
Client Residencia Properties
Project 344-346 Bury Rd, Rochdale, OL11 4EB
Title Existing & Proposed Elevations
Scale As indicated
Size A1
Date 14.08.24
Drawn MP
Checked AV