




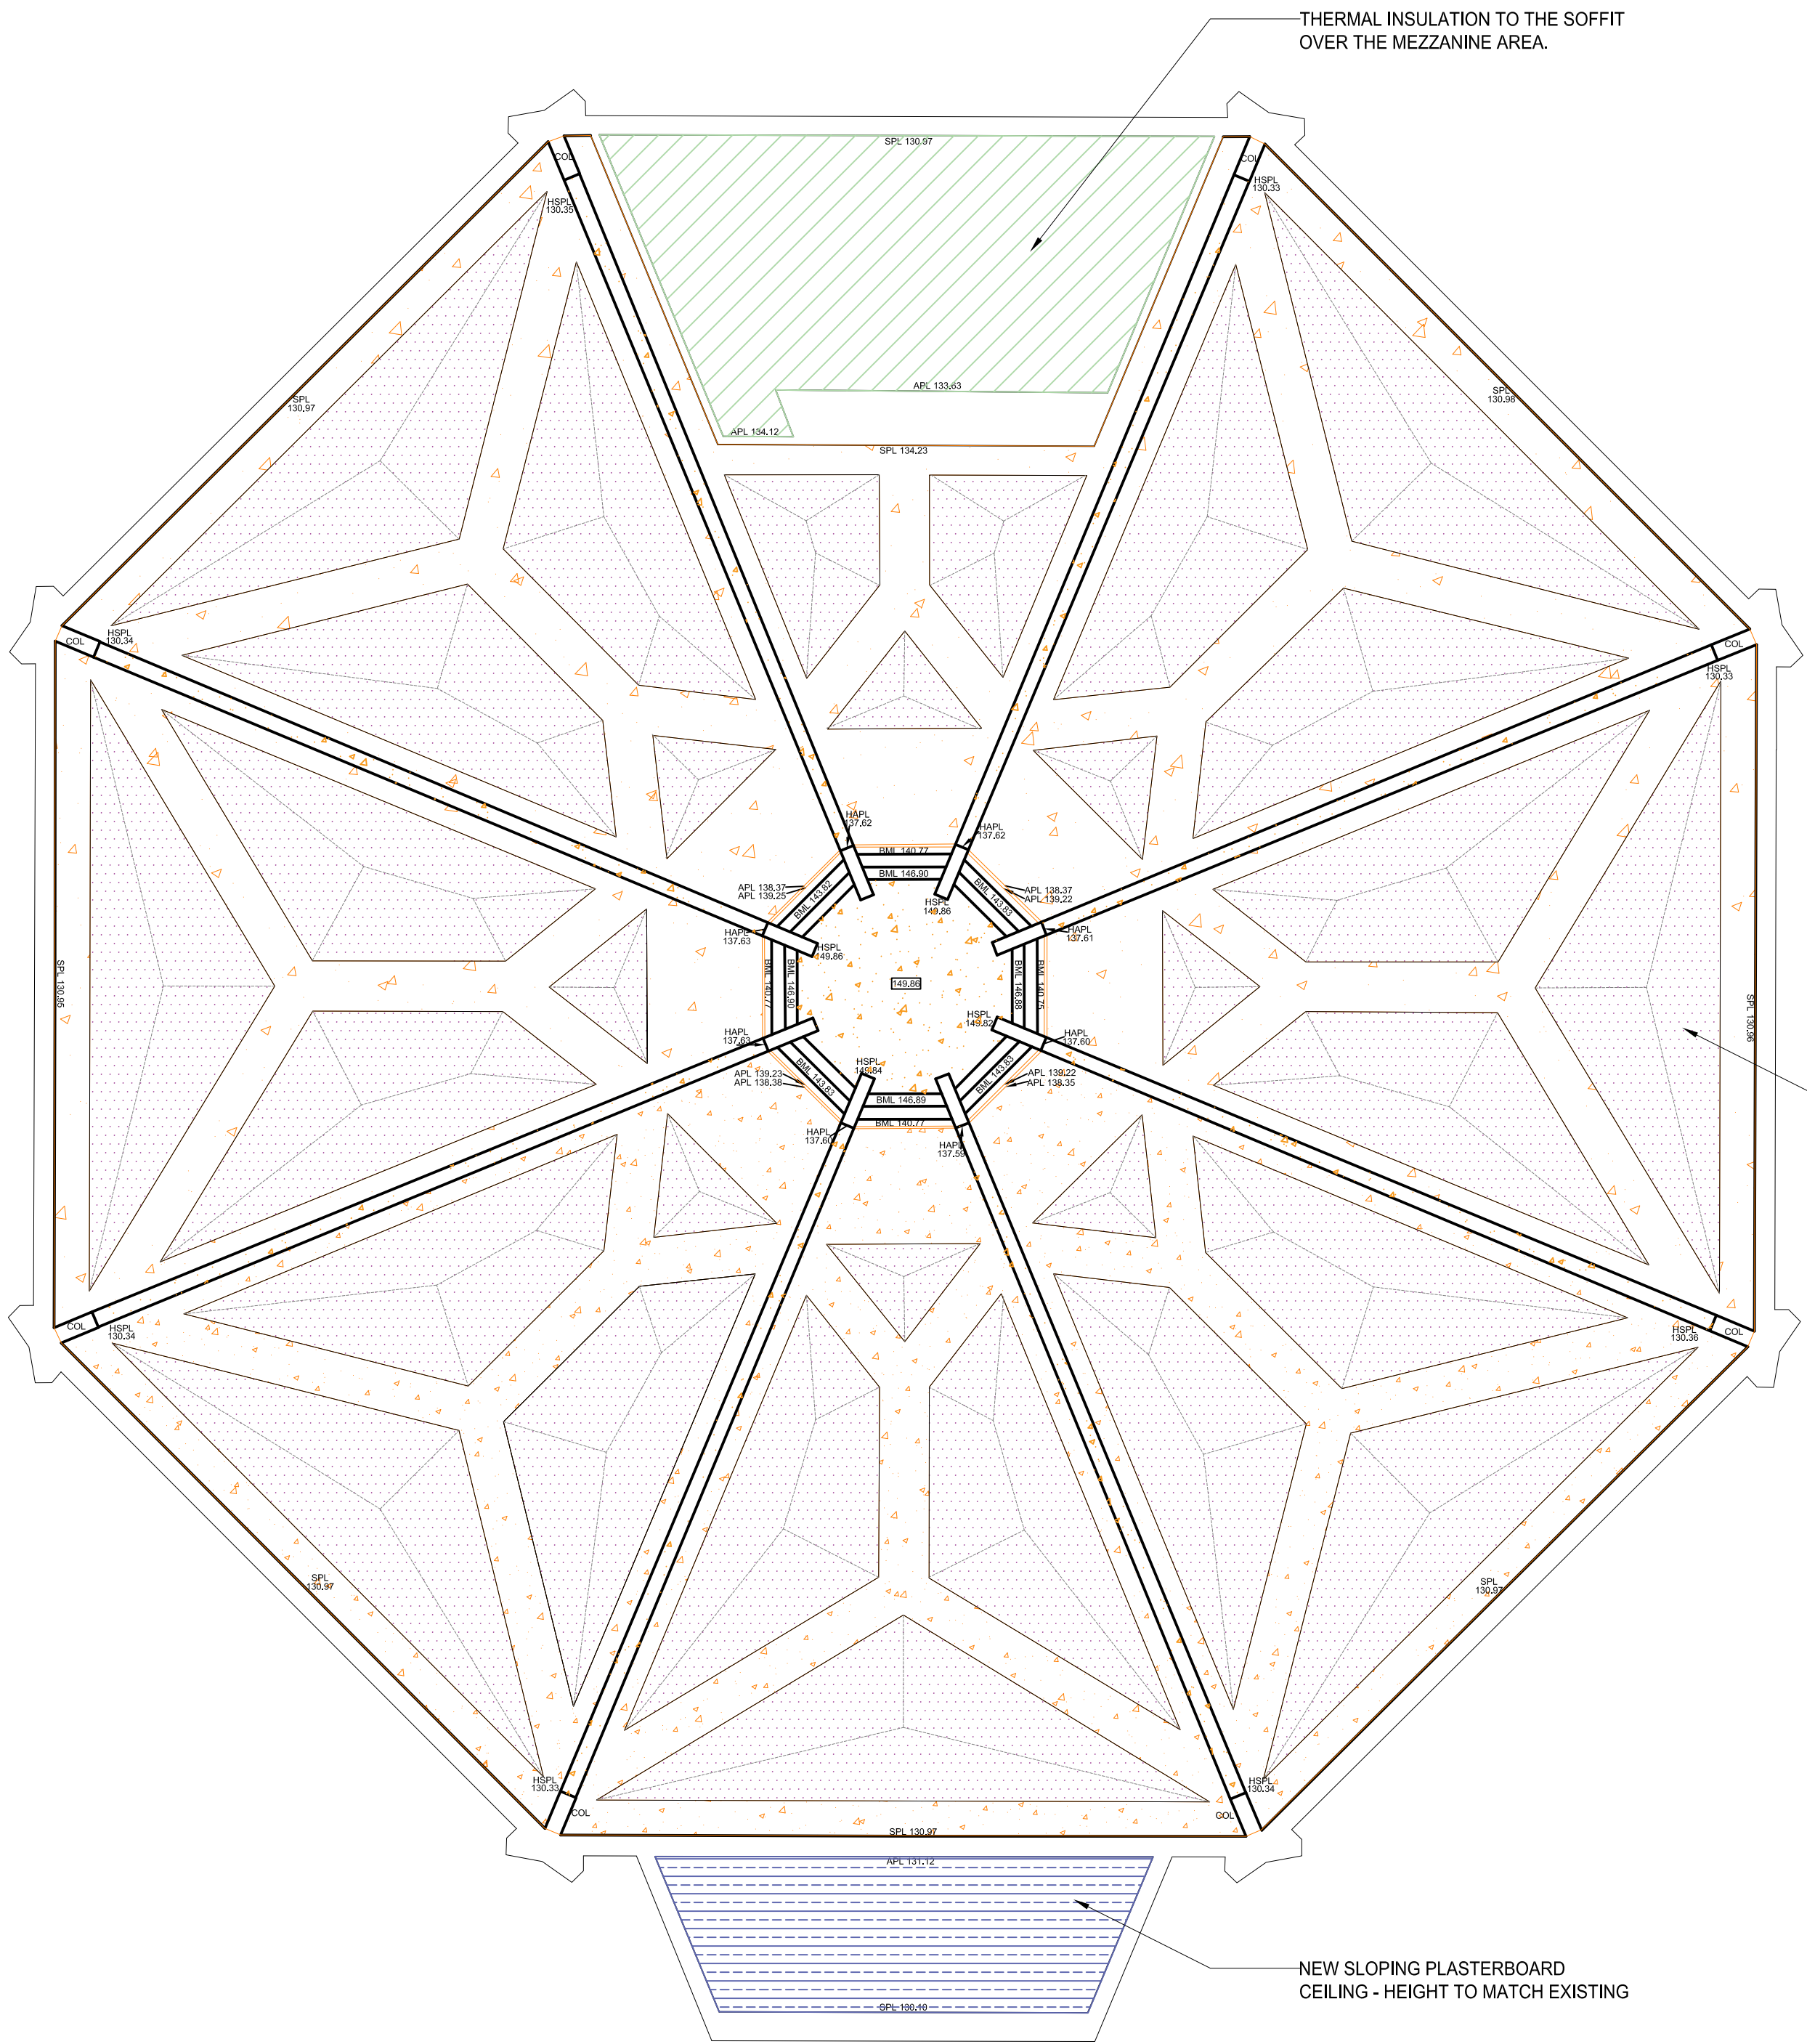

Proposed Reflected Ceiling Plan - Main Chapel

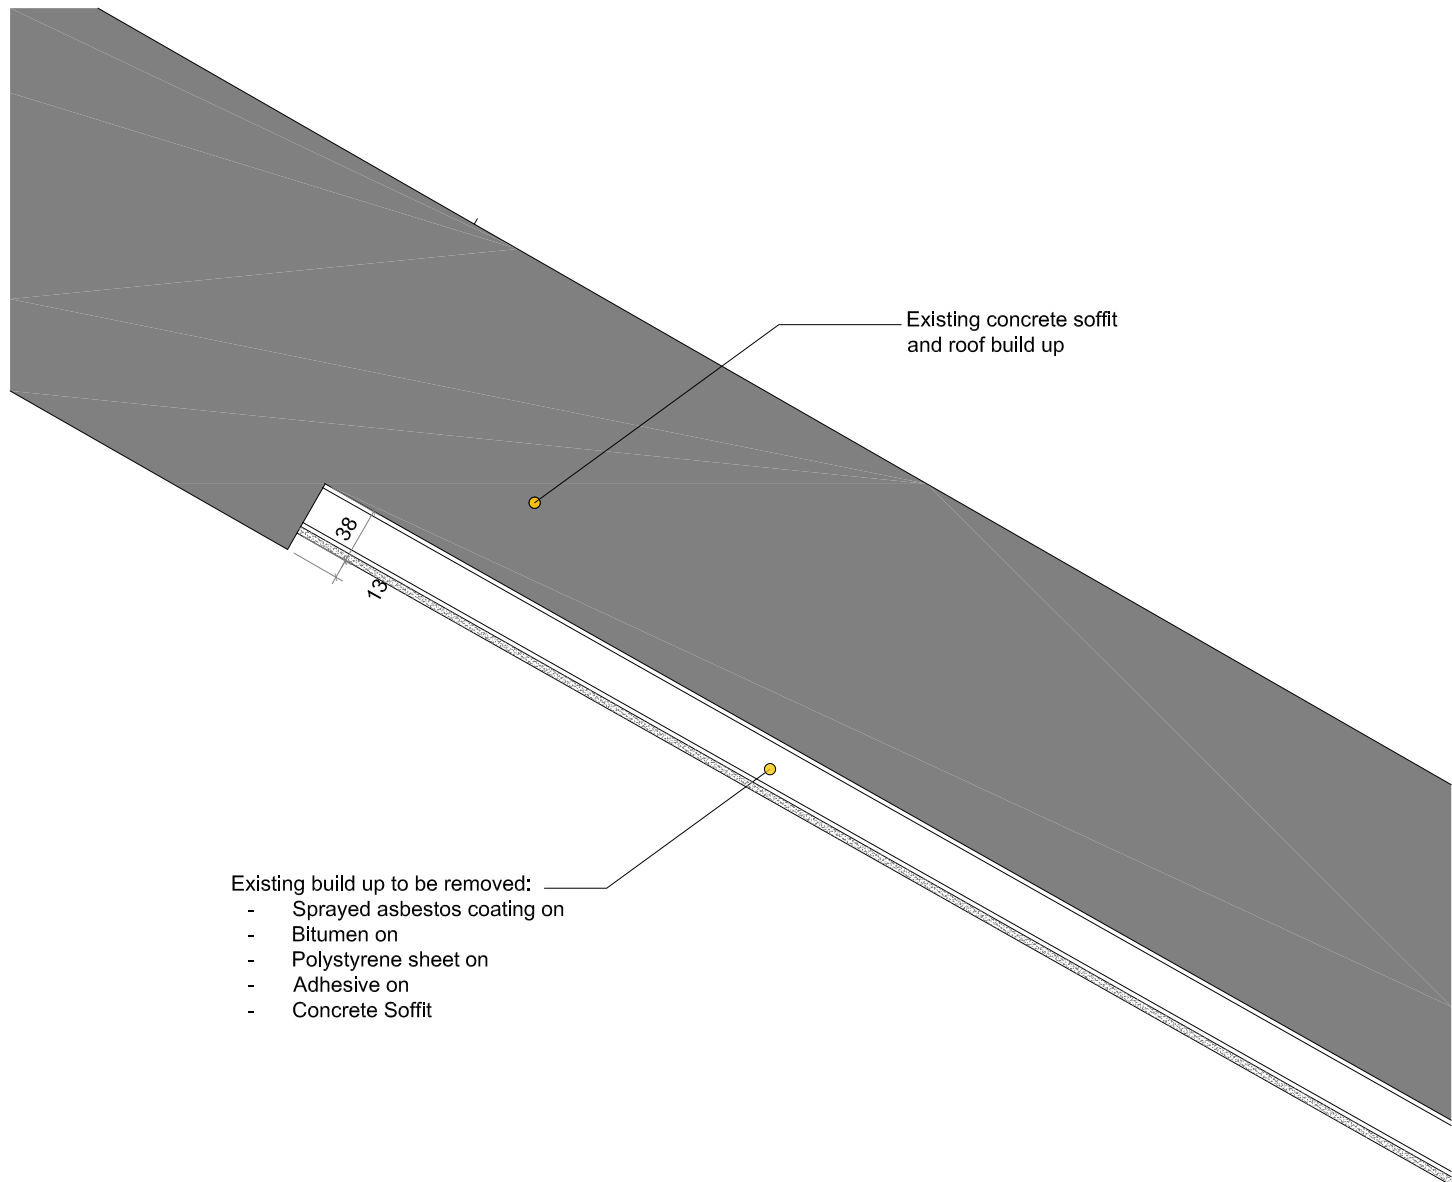

EXISTING SOFFIT DETAIL (1:5)

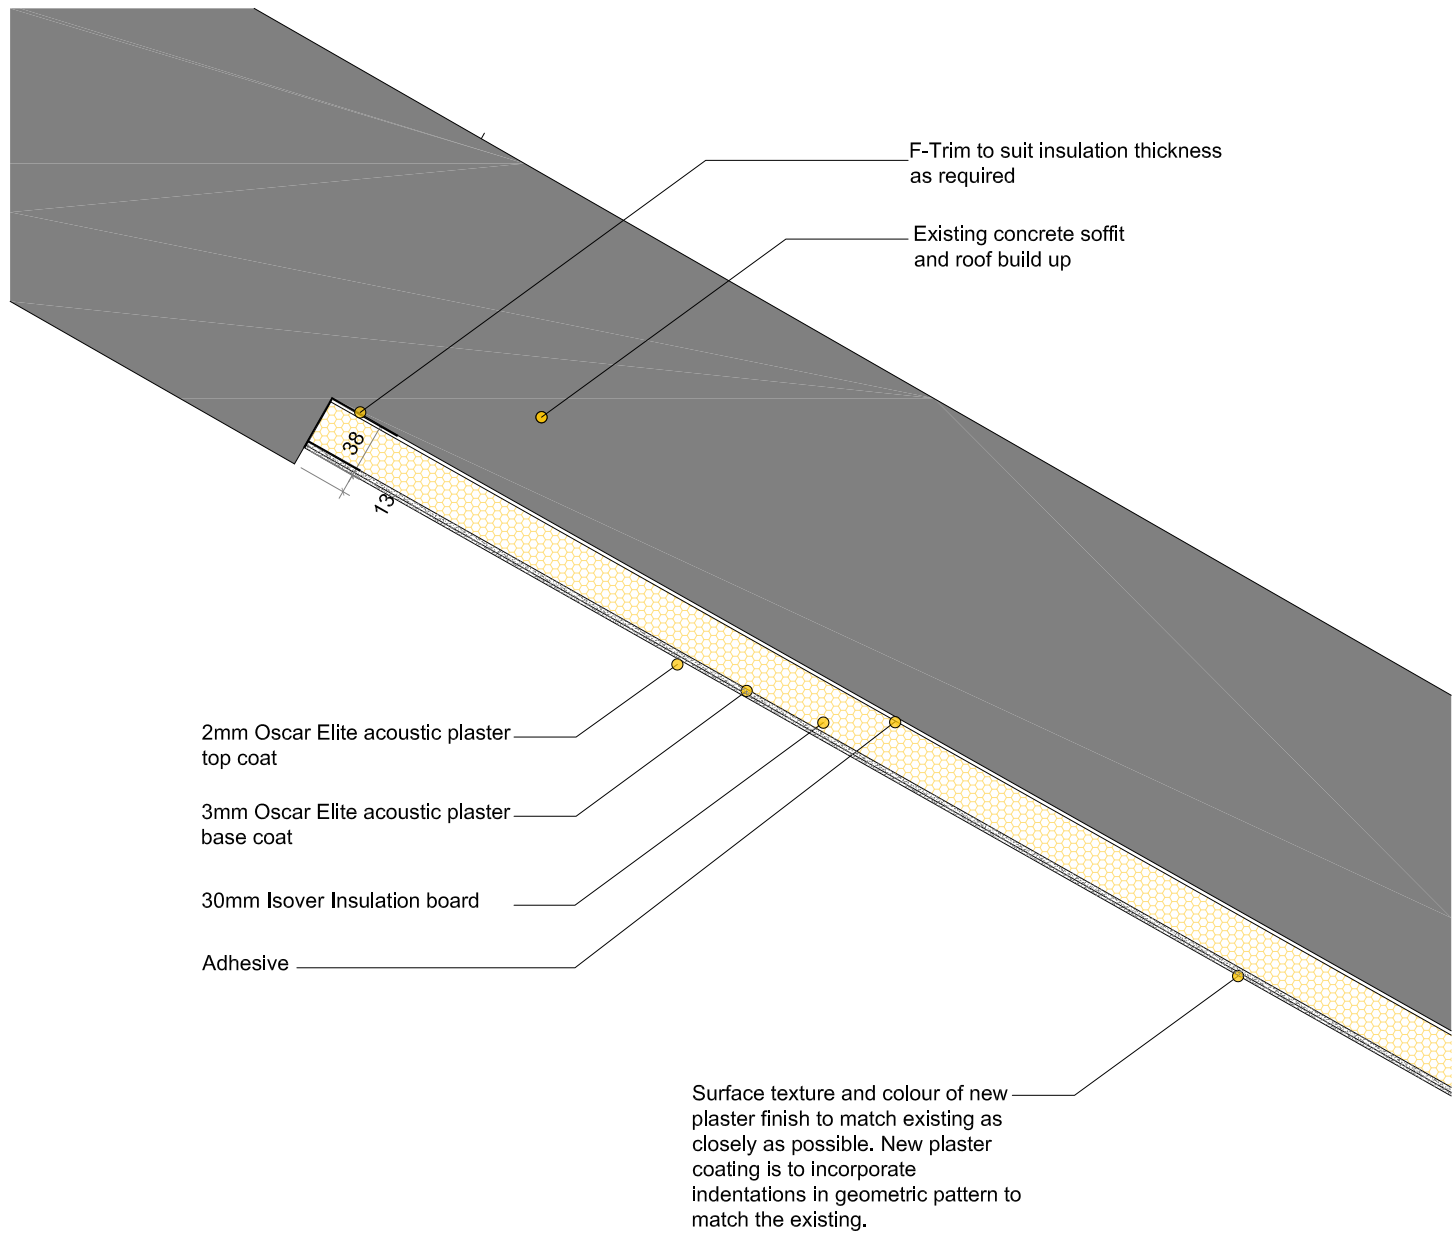


PROPOSED SOFFIT DETAIL (1:5)

**COPYRIGHT RESERVED:**  
The Contractor shall verify and be responsible for all dimensions. DO NOT scale the drawing - any errors or omissions shall be reported to Seven Architecture without delay. The Copyrights to all designs and drawings are the property of Seven Architecture. Reproduction or use for any purpose other than that authorised by Seven Architecture is forbidden.

- GENERAL NOTES:**
1. For the purposes of construction the drawing must not be scaled and only written or calculated dimensions
  2. Any queries or doubts, drawing error or divergences should be referred to the originator.
  3. All dimensions to be checked on site.
  4. All architectural drawings are to be read in conjunction with the relevant architectural specifications and outline specification sheets.
  5. All the details and setting-out drawings to be read in conjunction with the relevant consultants and subcontractor drawings.

| REV. | DESCRIPTION:   | DATE:      | DRAWN: | CHECK: |
|------|----------------|------------|--------|--------|
| P01  | Planning Issue | 23/10/2024 | RS     | RS     |

DRAWING SCALE: 1:100 / 1:5 @A1

 

KEY PLAN (NTS):

CLIENT:  
Hopwood Hall College



PROJECT TITLE:  
HCO Millnrow Chapel Conversion

PROJECT NO:  
20765

DRAWING TITLE:  
Proposed Reflected Ceiling Plan - Main Chapel

DRAWING NO:

| PROJECT | ORIGIN | ZONE | LEVEL | TYPE | ROLE | NO.#  | REVISION |
|---------|--------|------|-------|------|------|-------|----------|
| HCO     | SEV    | ZZ   | 00    | DR   | A    | 00523 | P01      |

SUITABILITY DESCRIPTION (S2) Suitable for Information

REVISION DESCRIPTION PLANNING

**seven.**

SEVENARCHITECTURE.CO.UK

Studios at :

Unit 1.3 Wauk Mill  
51 Bengal St  
MANCHESTER  
M4 6LN  
t : 0161 236 5655

Clarendon House  
Victoria Avenue  
HARRINGTON  
HE1 1JD  
t : 01423 709 807

Y Neuadd Llyrd  
Dolwyddelan  
CONWY  
LL25 0SJ  
t: 01286 875120