


COPYRIGHT OF THIS DRAWING IS VESTED IN BM ARCHITECTURAL, AND IT MUST NOT BE COPIED OR REPRODUCED WITHOUT THE WRITTEN CONSENT. FIGURED DIMENSIONS ONLY ARE TO BE TAKEN FROM THIS DRAWING. DO NOT SCALE OFF THIS DRAWING. — IF IN DOUBT, GO TO THE SOURCE. — ALL CONTRACTORS MUST VISIT THE SITE AND BE RESPONSIBLE FOR TAKING AND CHECKING ALL DIMENSIONS RELATIVE TO THEIR WORK. — TO THE AVOIDANCE OF ANY AMBIGUITY BETWEEN DRAWINGS AND SITE CONDITIONS, ELECTRONIC DATA DRAWINGS ISSUED AS READ ONLY AND SHOULD NOT BE INTERFERED FOR MEASUREMENT. ALL DIMENSIONS AND LEVELS SHOULD BE READ ONLY FROM THESE VALUES STATED IN TEXT, ON THE DRAWINGS.

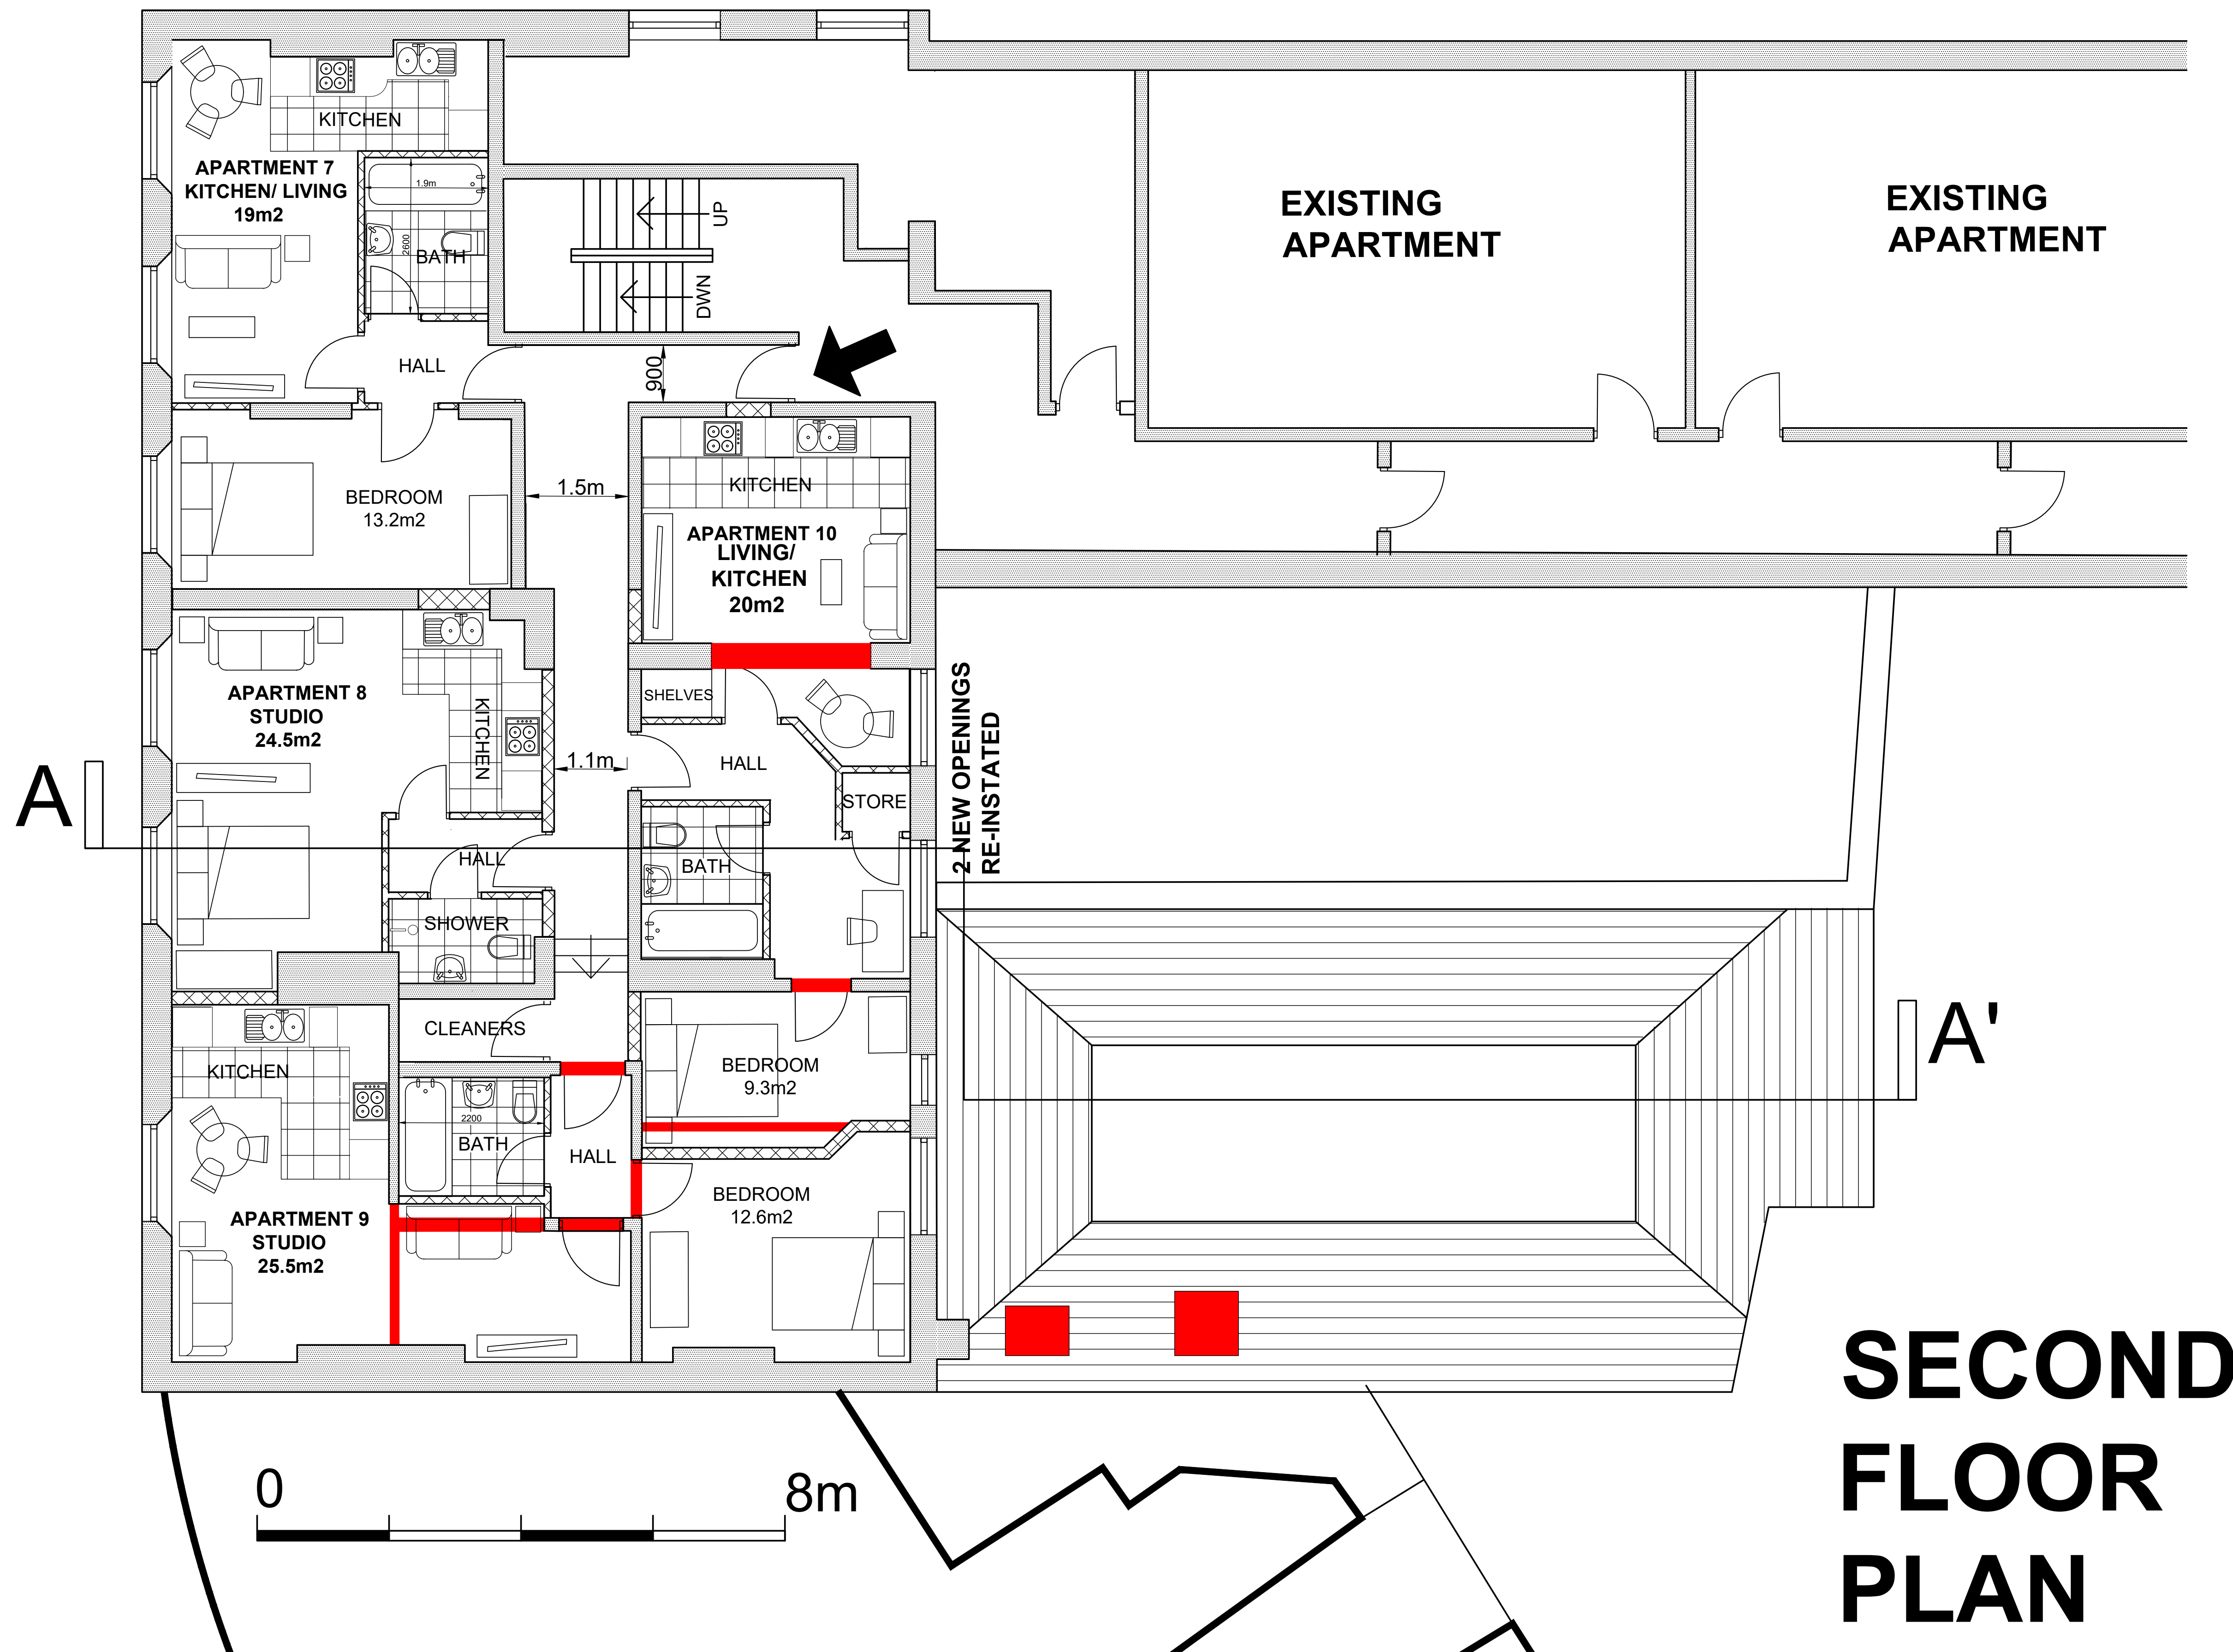

AREA SCHEDULE SECOND FLOOR	
GROSS INTERNAL AREA =	205m ²
APARTMENT 7 =	41m ²
APARTMENT 8 =	31m ²
APARTMENT 9 =	46m ²
APARTMENT 10 =	45m ²

CONSTRUCTION KEY

EXISTING WALLS RETAINED



NEW PARTITIONS



EXISTING WALLS REMOVED



SECOND FLOOR PLAN

REV: | DATE: | DETAILS: |
BM ARCHITECTURAL DESIGNS
APARTMENT 8
224 GREAT CLOWES STREET
MANCHESTER M7 2ZS
TEL: 07415 493002
PROJECT: PROPOSED APARTMENTS AT
1 DRAKE STREET,
ROCHDALE OL16 1RE
CLIENT: CASSEL AND FLETCHER PROPERTY
MANAGEMENT LTD.
TITLE: PROPOSED 2ND FLOOR PLAN
REMOVALS
SCALE: 1:50@A1 DATE: 01/ 2025
STATUS: PLANNING DRAWN: BM
DRAWING: BM/0125/DRAKE/ PL14 REV :