

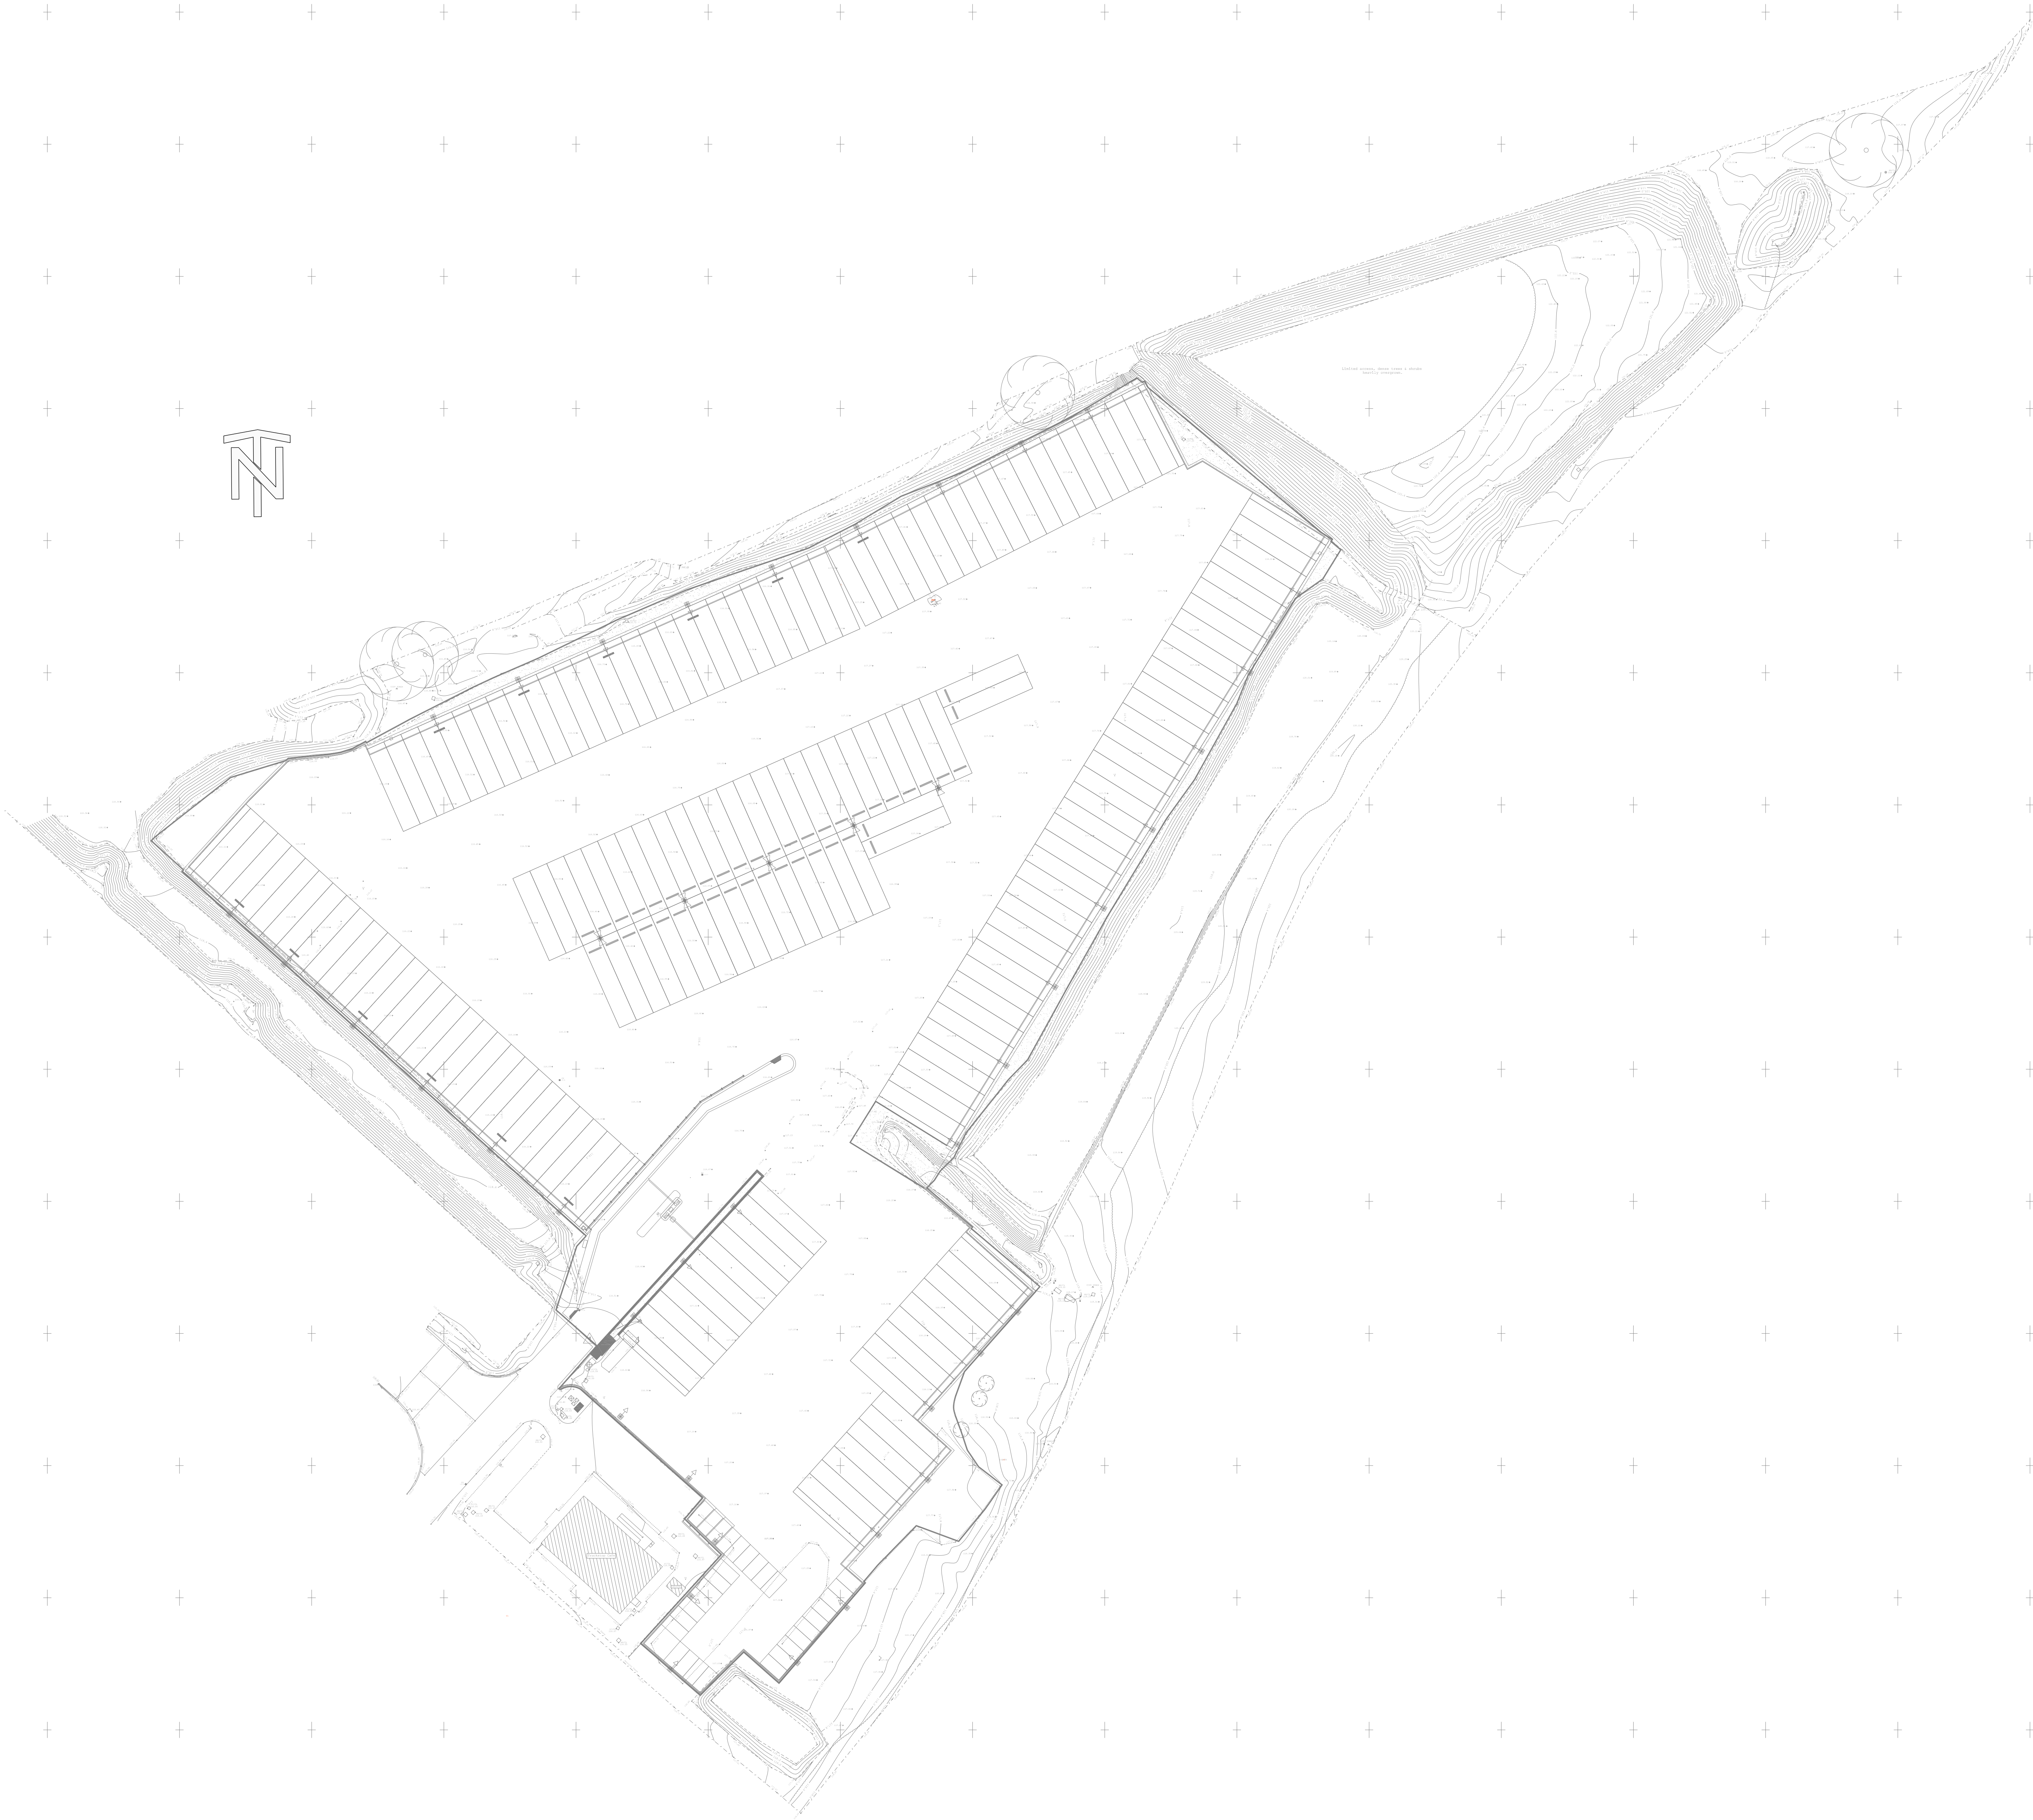
 


A Existing Site Plan
102 SCALE 1:500

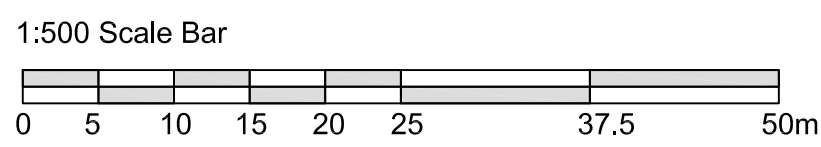

meller
Meller,
The Lace Mill,
42-44 Derby Road,
Draycott, Derby,
DE72 3NJ
Tel: 01599 670036
Website: www.mellerltd.co.uk

 

This drawing and its contents, on paper and as the originating data file,
remain the copyright of Meller & Co. meller 2024

drawn by	Martin Brower	checked by	July 2024
project	HGV Charging Points	scale	1:500
title	Existing Site Plan		

240503 | P-102 | 1.0 | Preliminary