

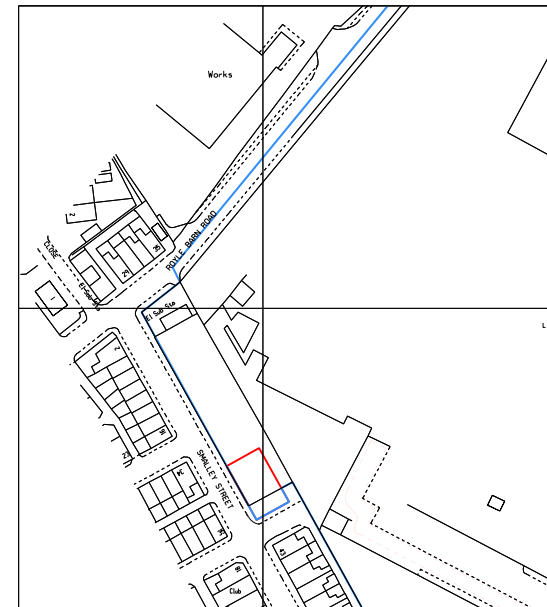


Site Plan 1:200

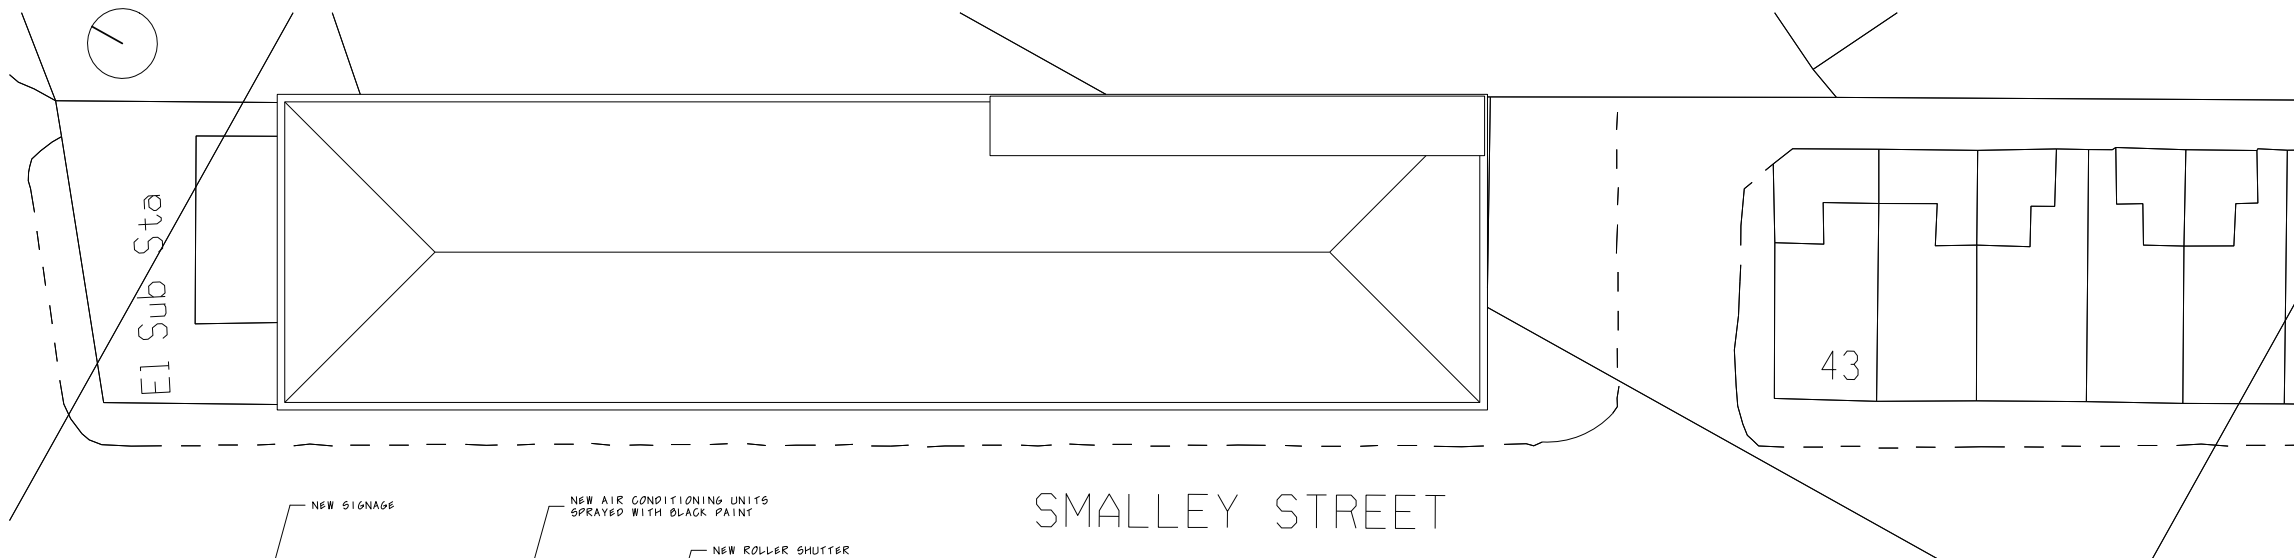


Location Plan 1:1250



Elevations 1:100
S-E

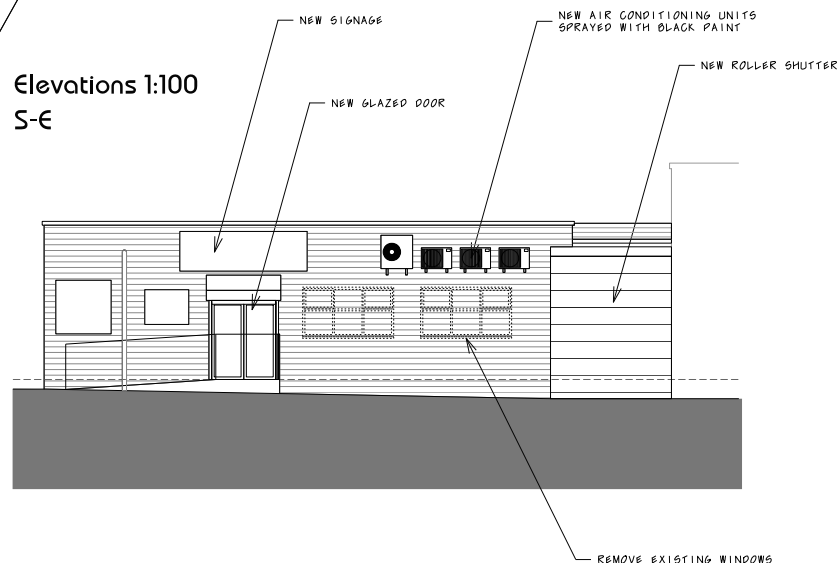

Partial S-W

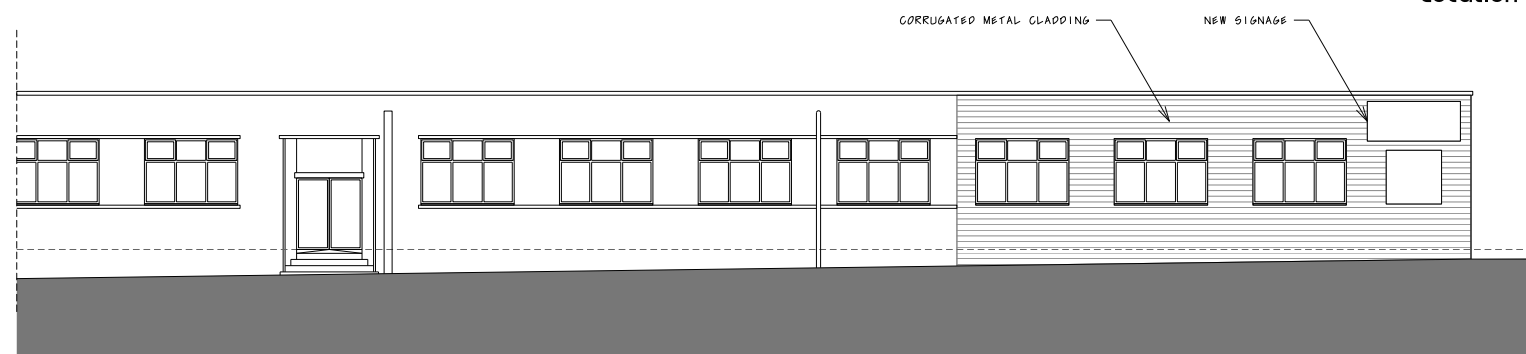

Ground Floor 1:100

 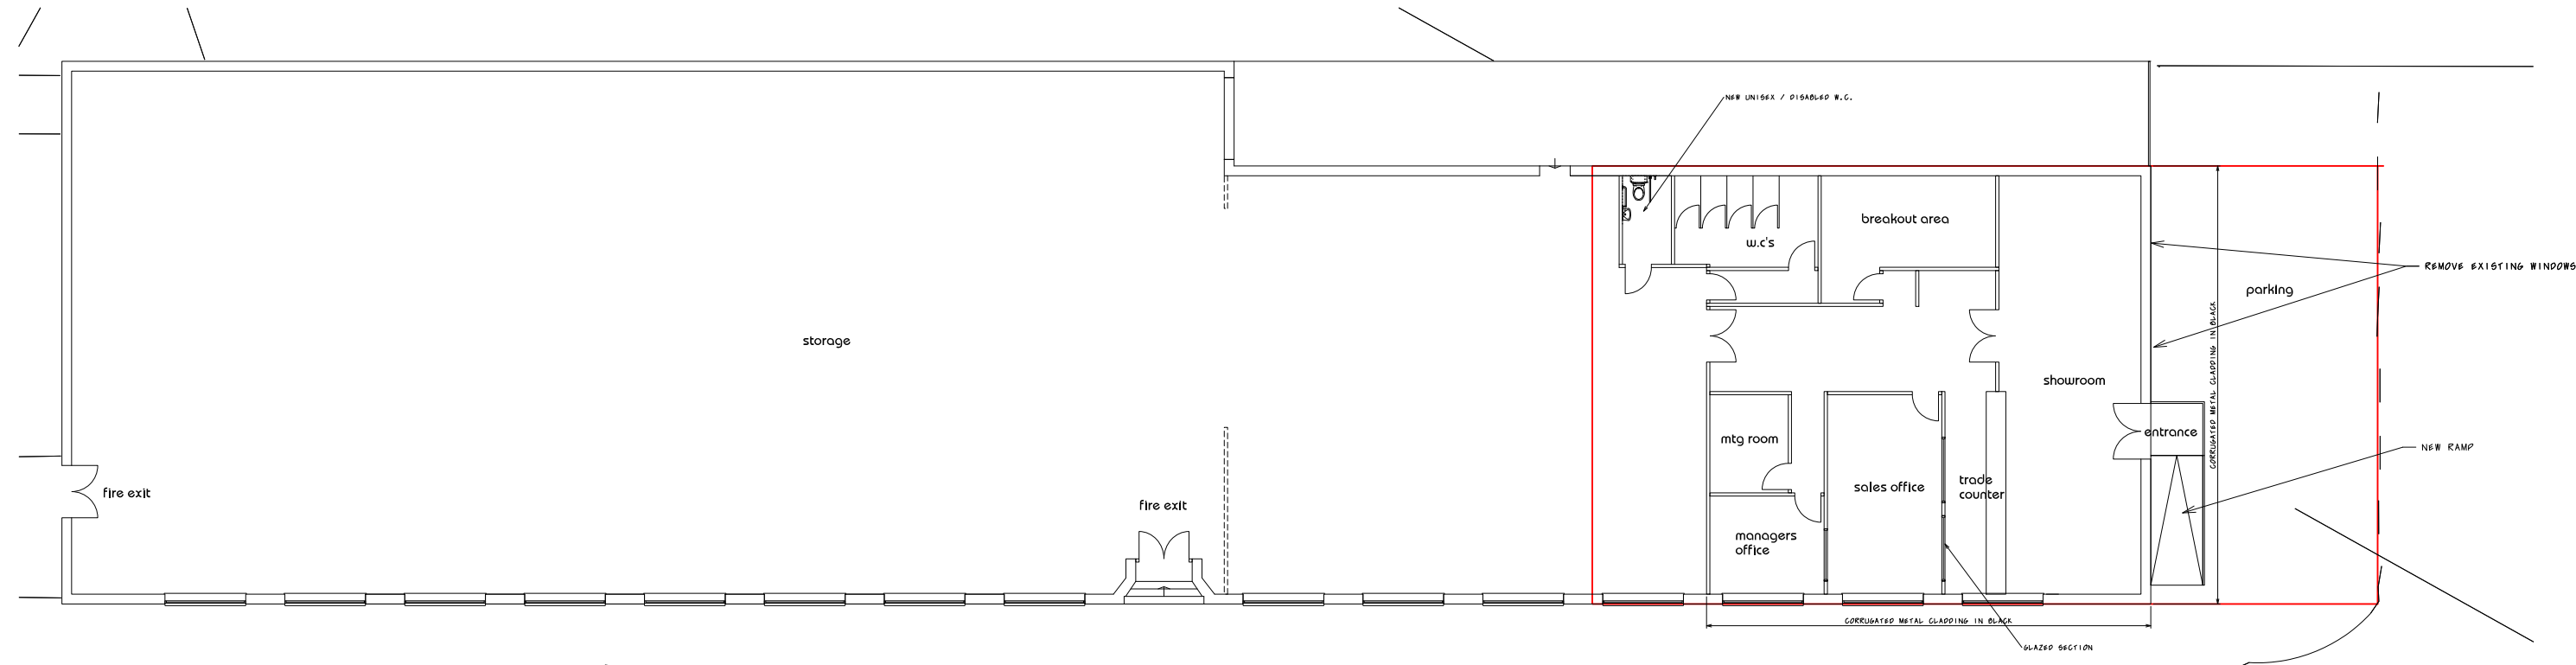

Scale 1:100 @ A1
10mm = 1m

linberg design associates limited Suite 10 Unit 10 Century Park, Croydon Road, Wokingham, Hampshire, RG40 3PL 01300 400 9855 info@linberg.co.uk www.linberg.co.uk		Proj Title: Proposed Plan, Elevations, Site and Location Plan	
Project Title: Showroom, storage and trade counter 5 Smalley Street Rochdale, OL11 3DX	Proj No.: PP01	Revision: A	Drawn By / Date: JL
Scale: 1:100	@ A1		