


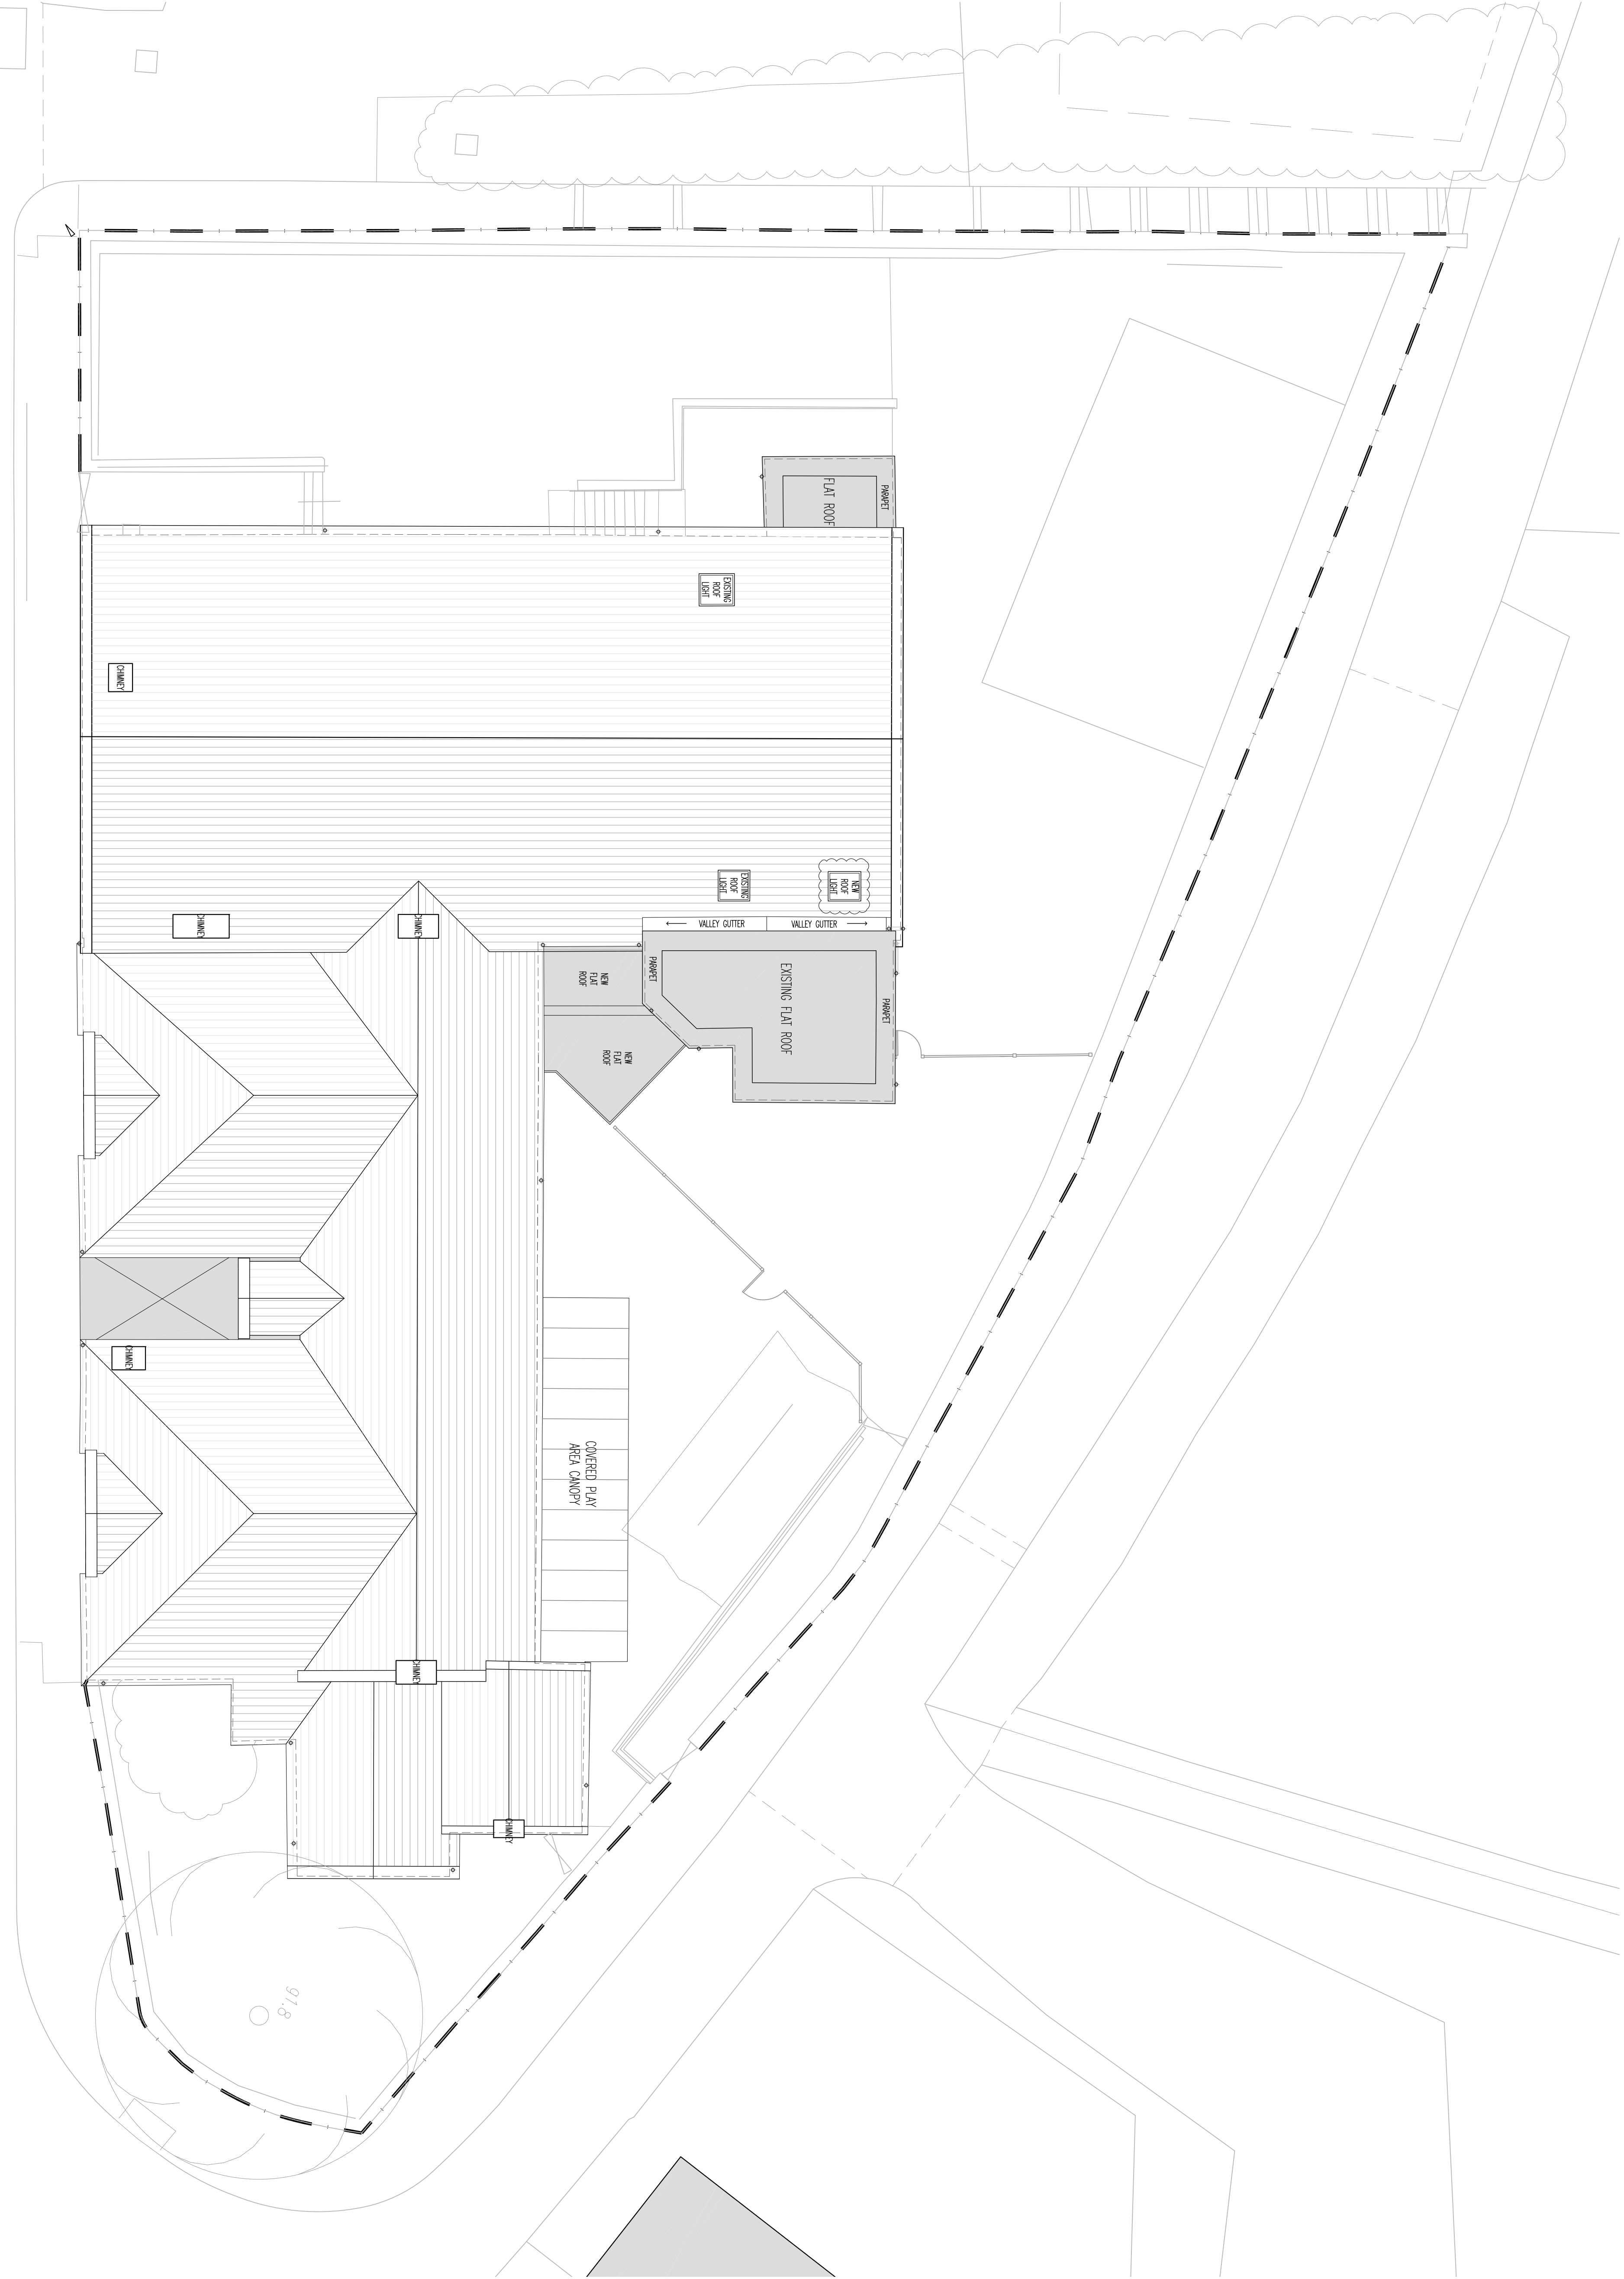

01 Proposed Roof Plan

Scale 1:100 @ A1

bateandtaylor

architects

macintosh house
cambridge street
manchester m1 5gg
tel: 01 61 236 0999
fax: 01 61 236 0404
mail@bate-taylor.co.uk
www.bate-taylor.co.uk

Drawing No.

Revision

MH1393-11

D

Scales

Date

1:100 @ A1

SEPT 23

Drawn

Checked

SM

MDM

This drawing is the copyright of the Architect and may not be reproduced without licence.
DO NOT scale from this drawing.