



IMPORTANT

- All dimensions to be checked on site
- Positions of existing services to be confirmed prior to proceeding


NOTES

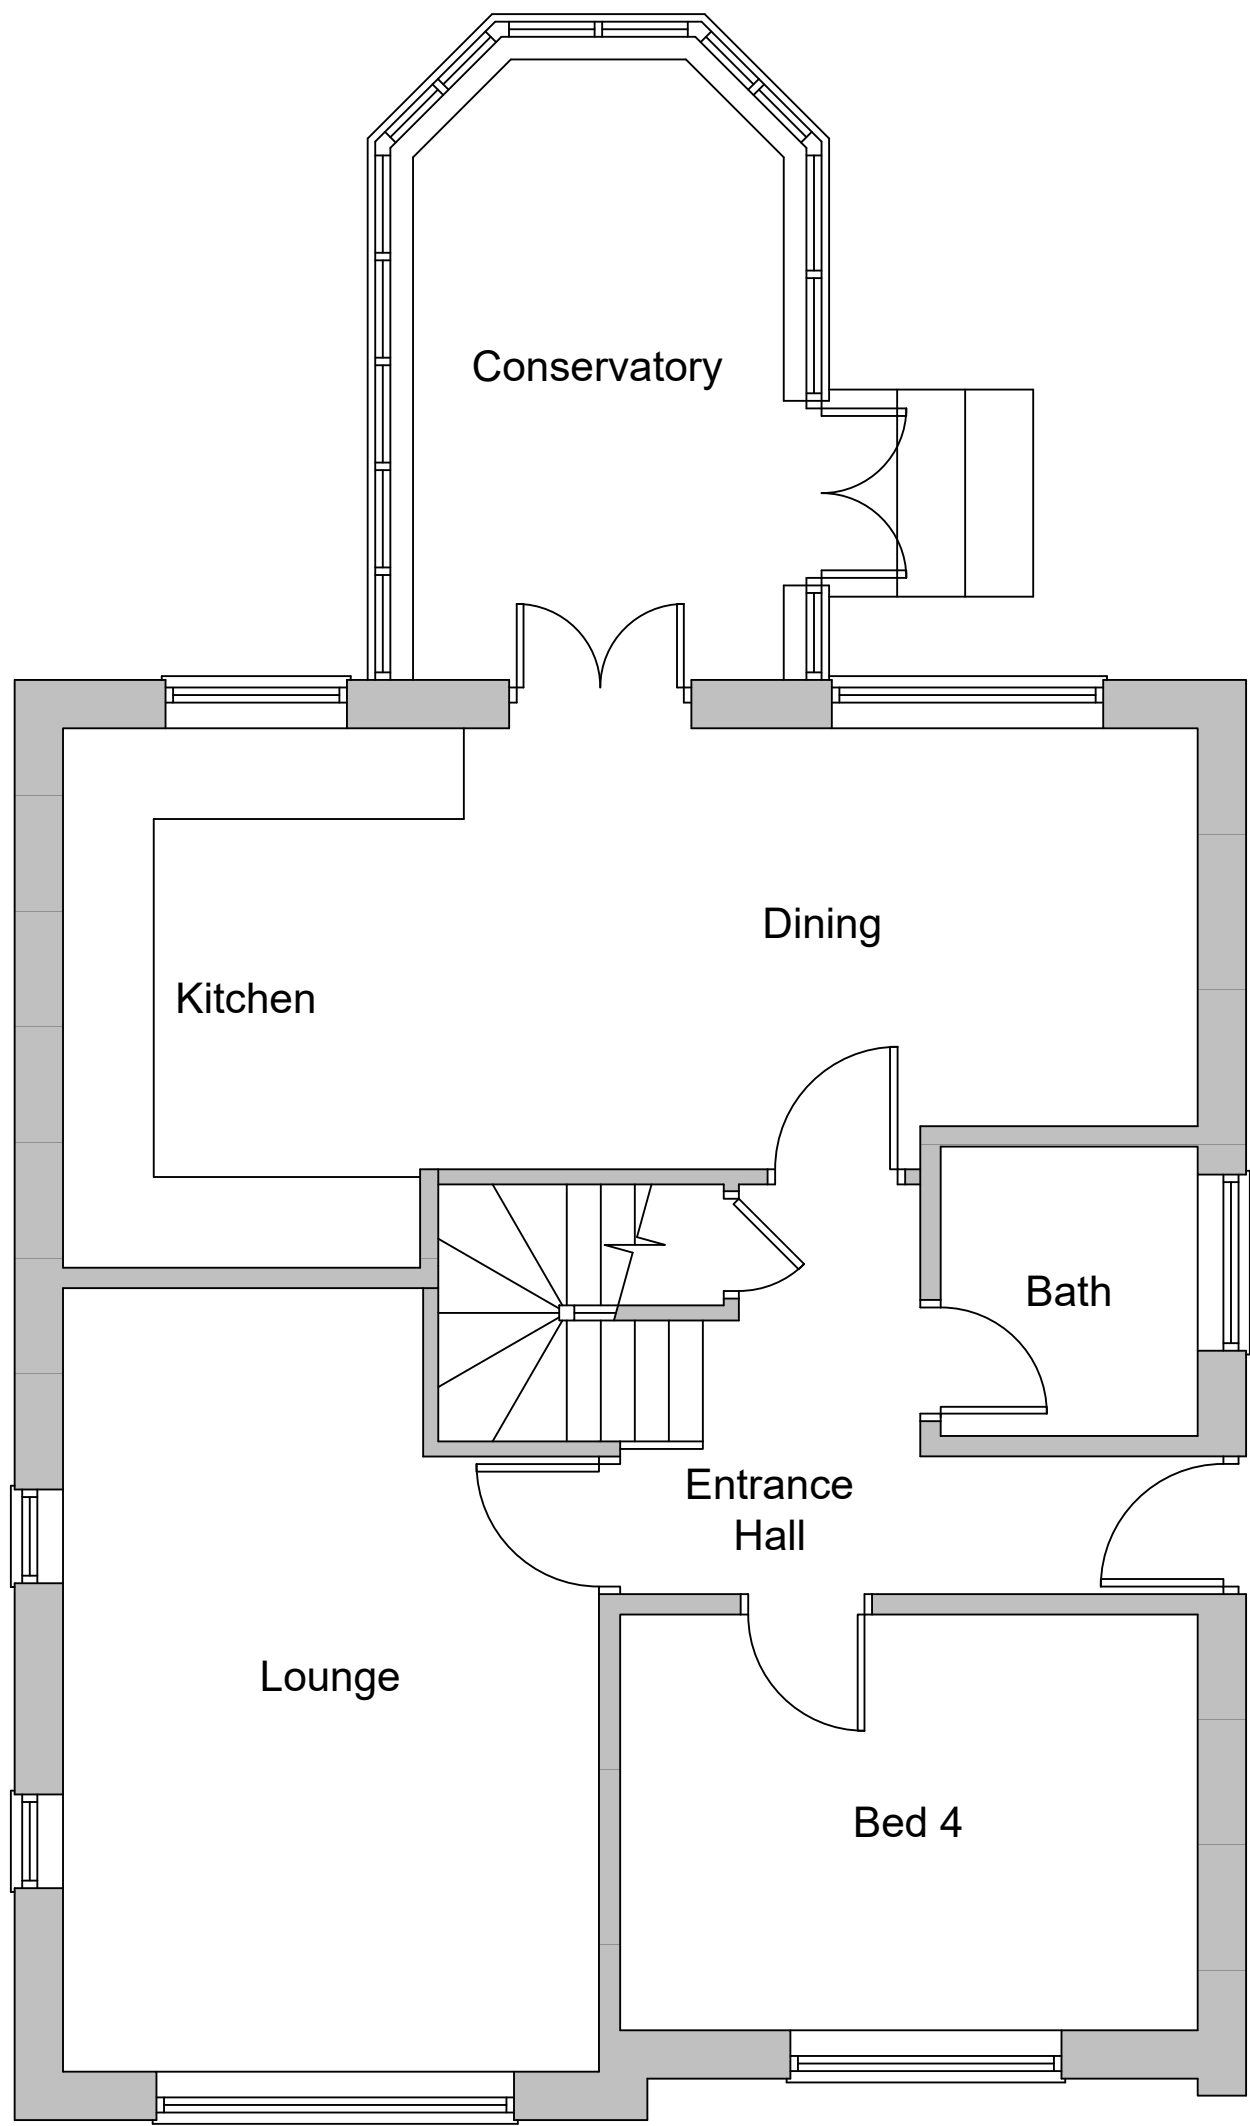

Proposed Ground Floor Plan

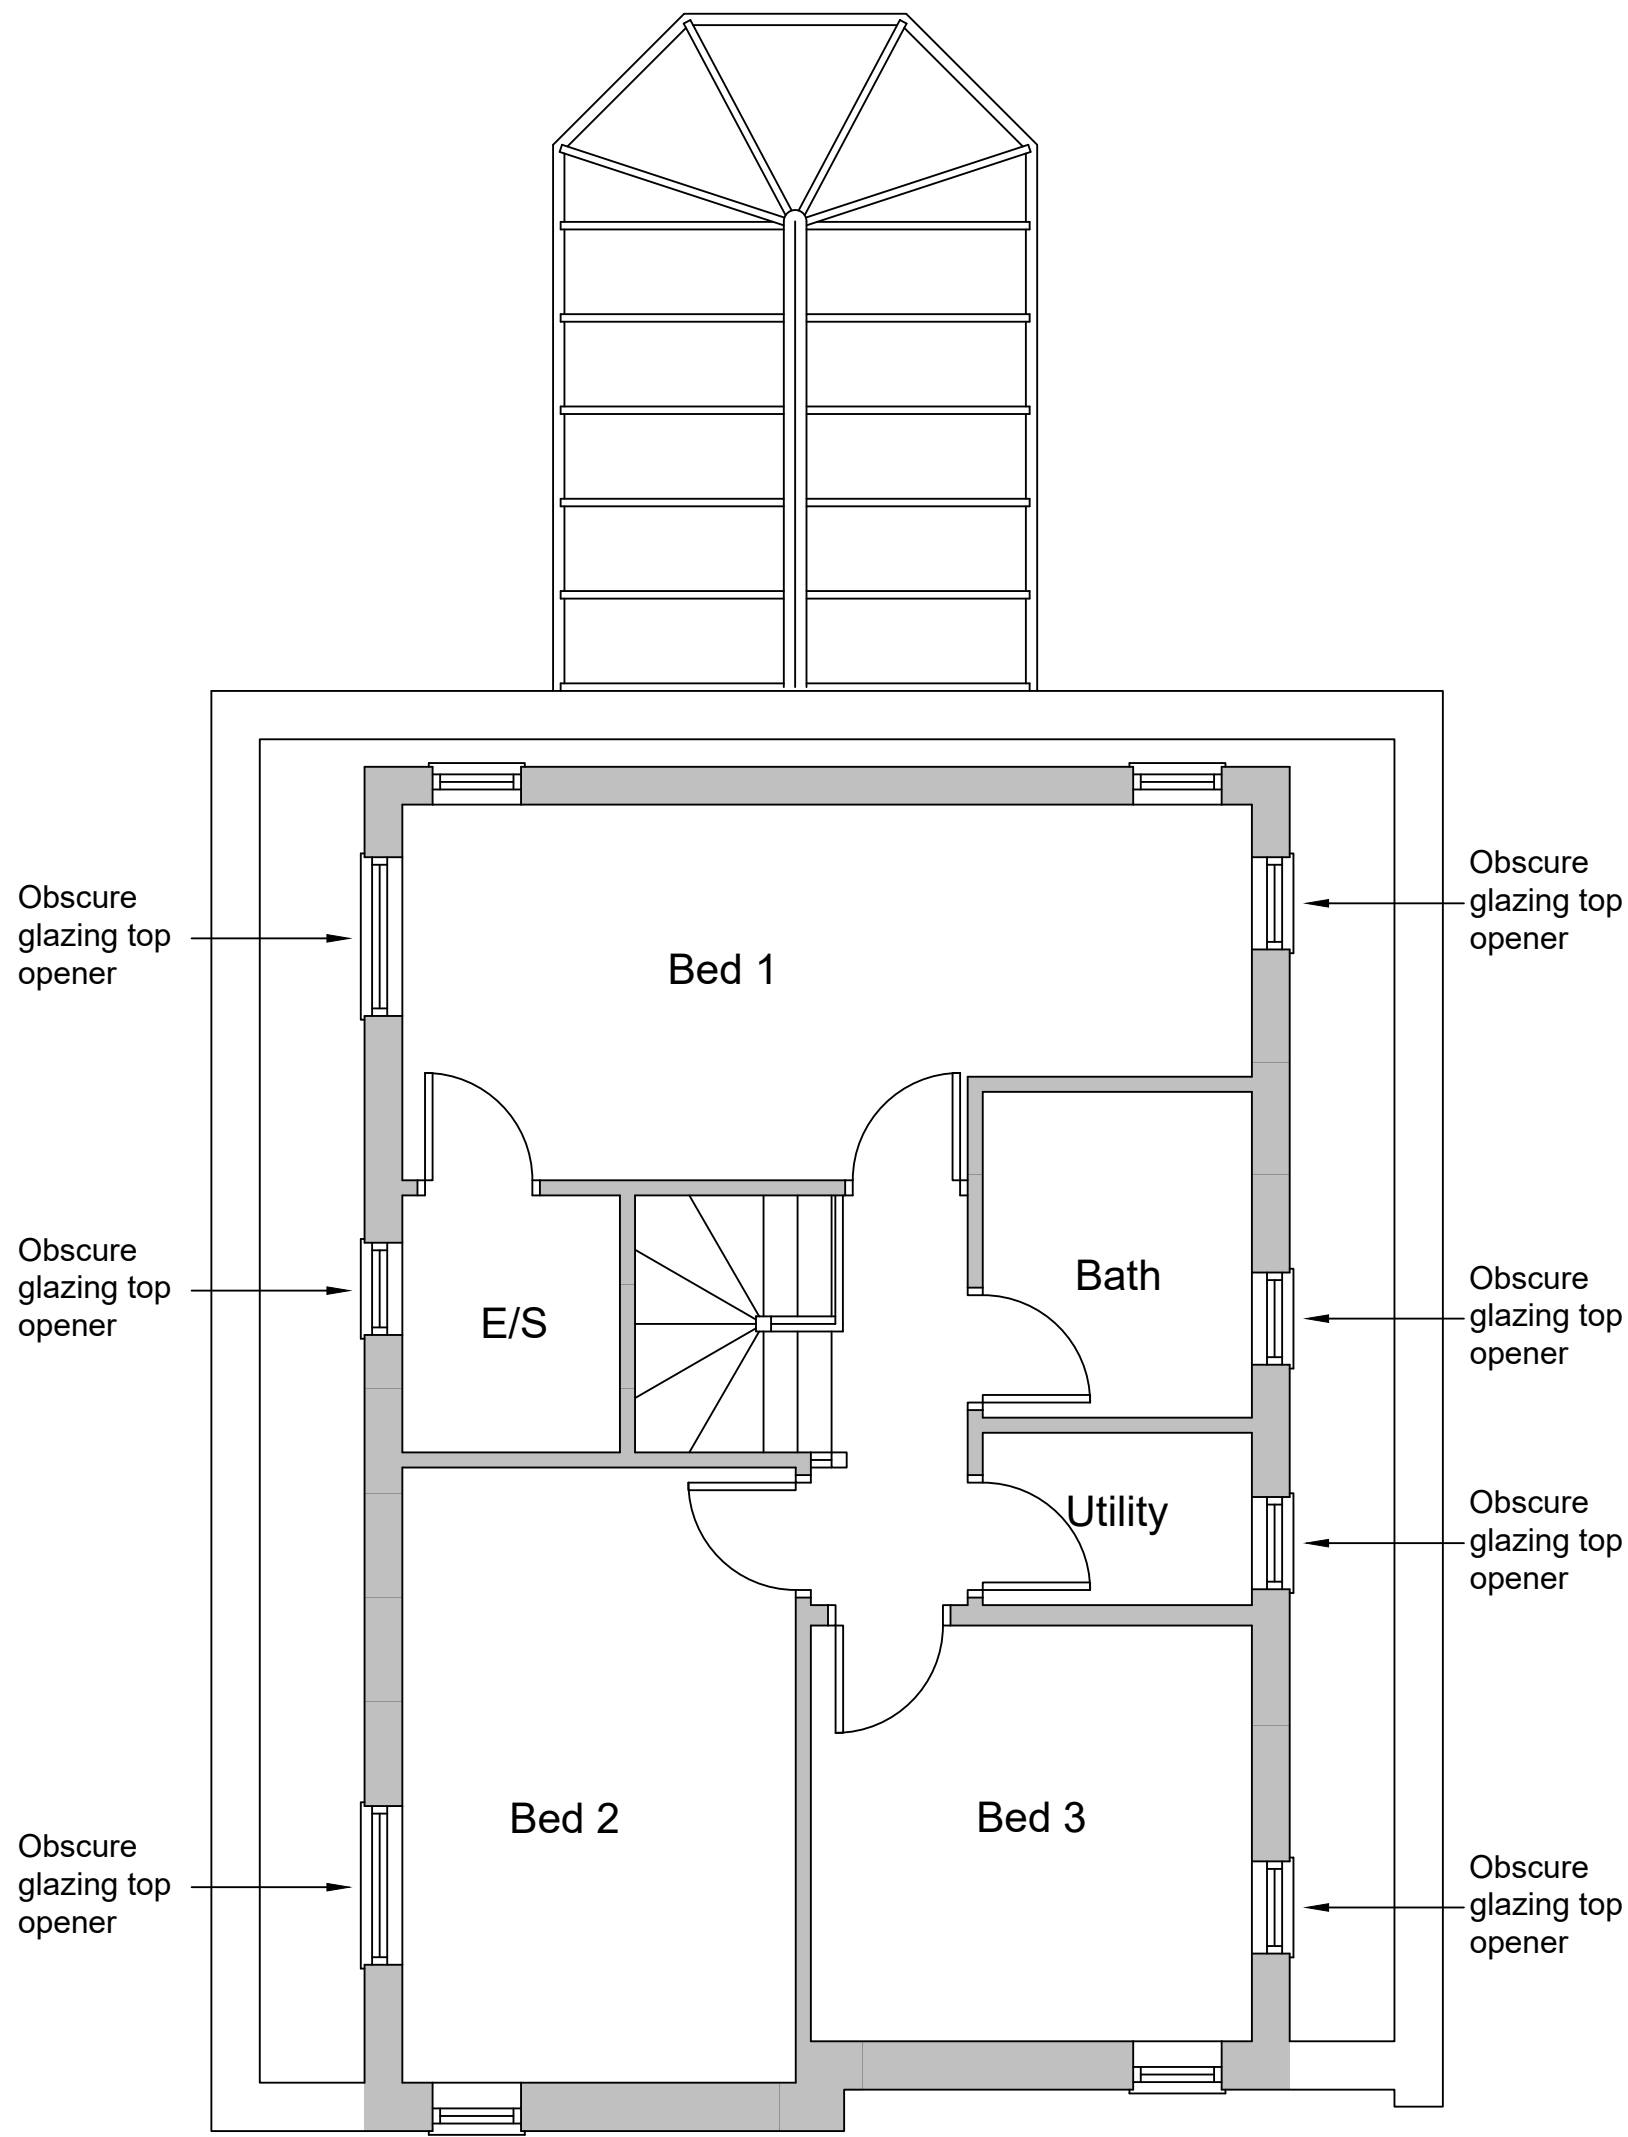

Proposed First Floor Plan

 

REVISION	DATE	DESCRIPTION
----------	------	-------------

PROJECT
Proposed Alterations
4 Severn Drive, Milnrow, Rochdale

DRAWING TITLE
Proposed Floor Plans

SCALE	DATE	DRAWN	CHECKED
1:50@A2	July 2023	RS	RS

DRG NO.	REVISION
Prop_001	