

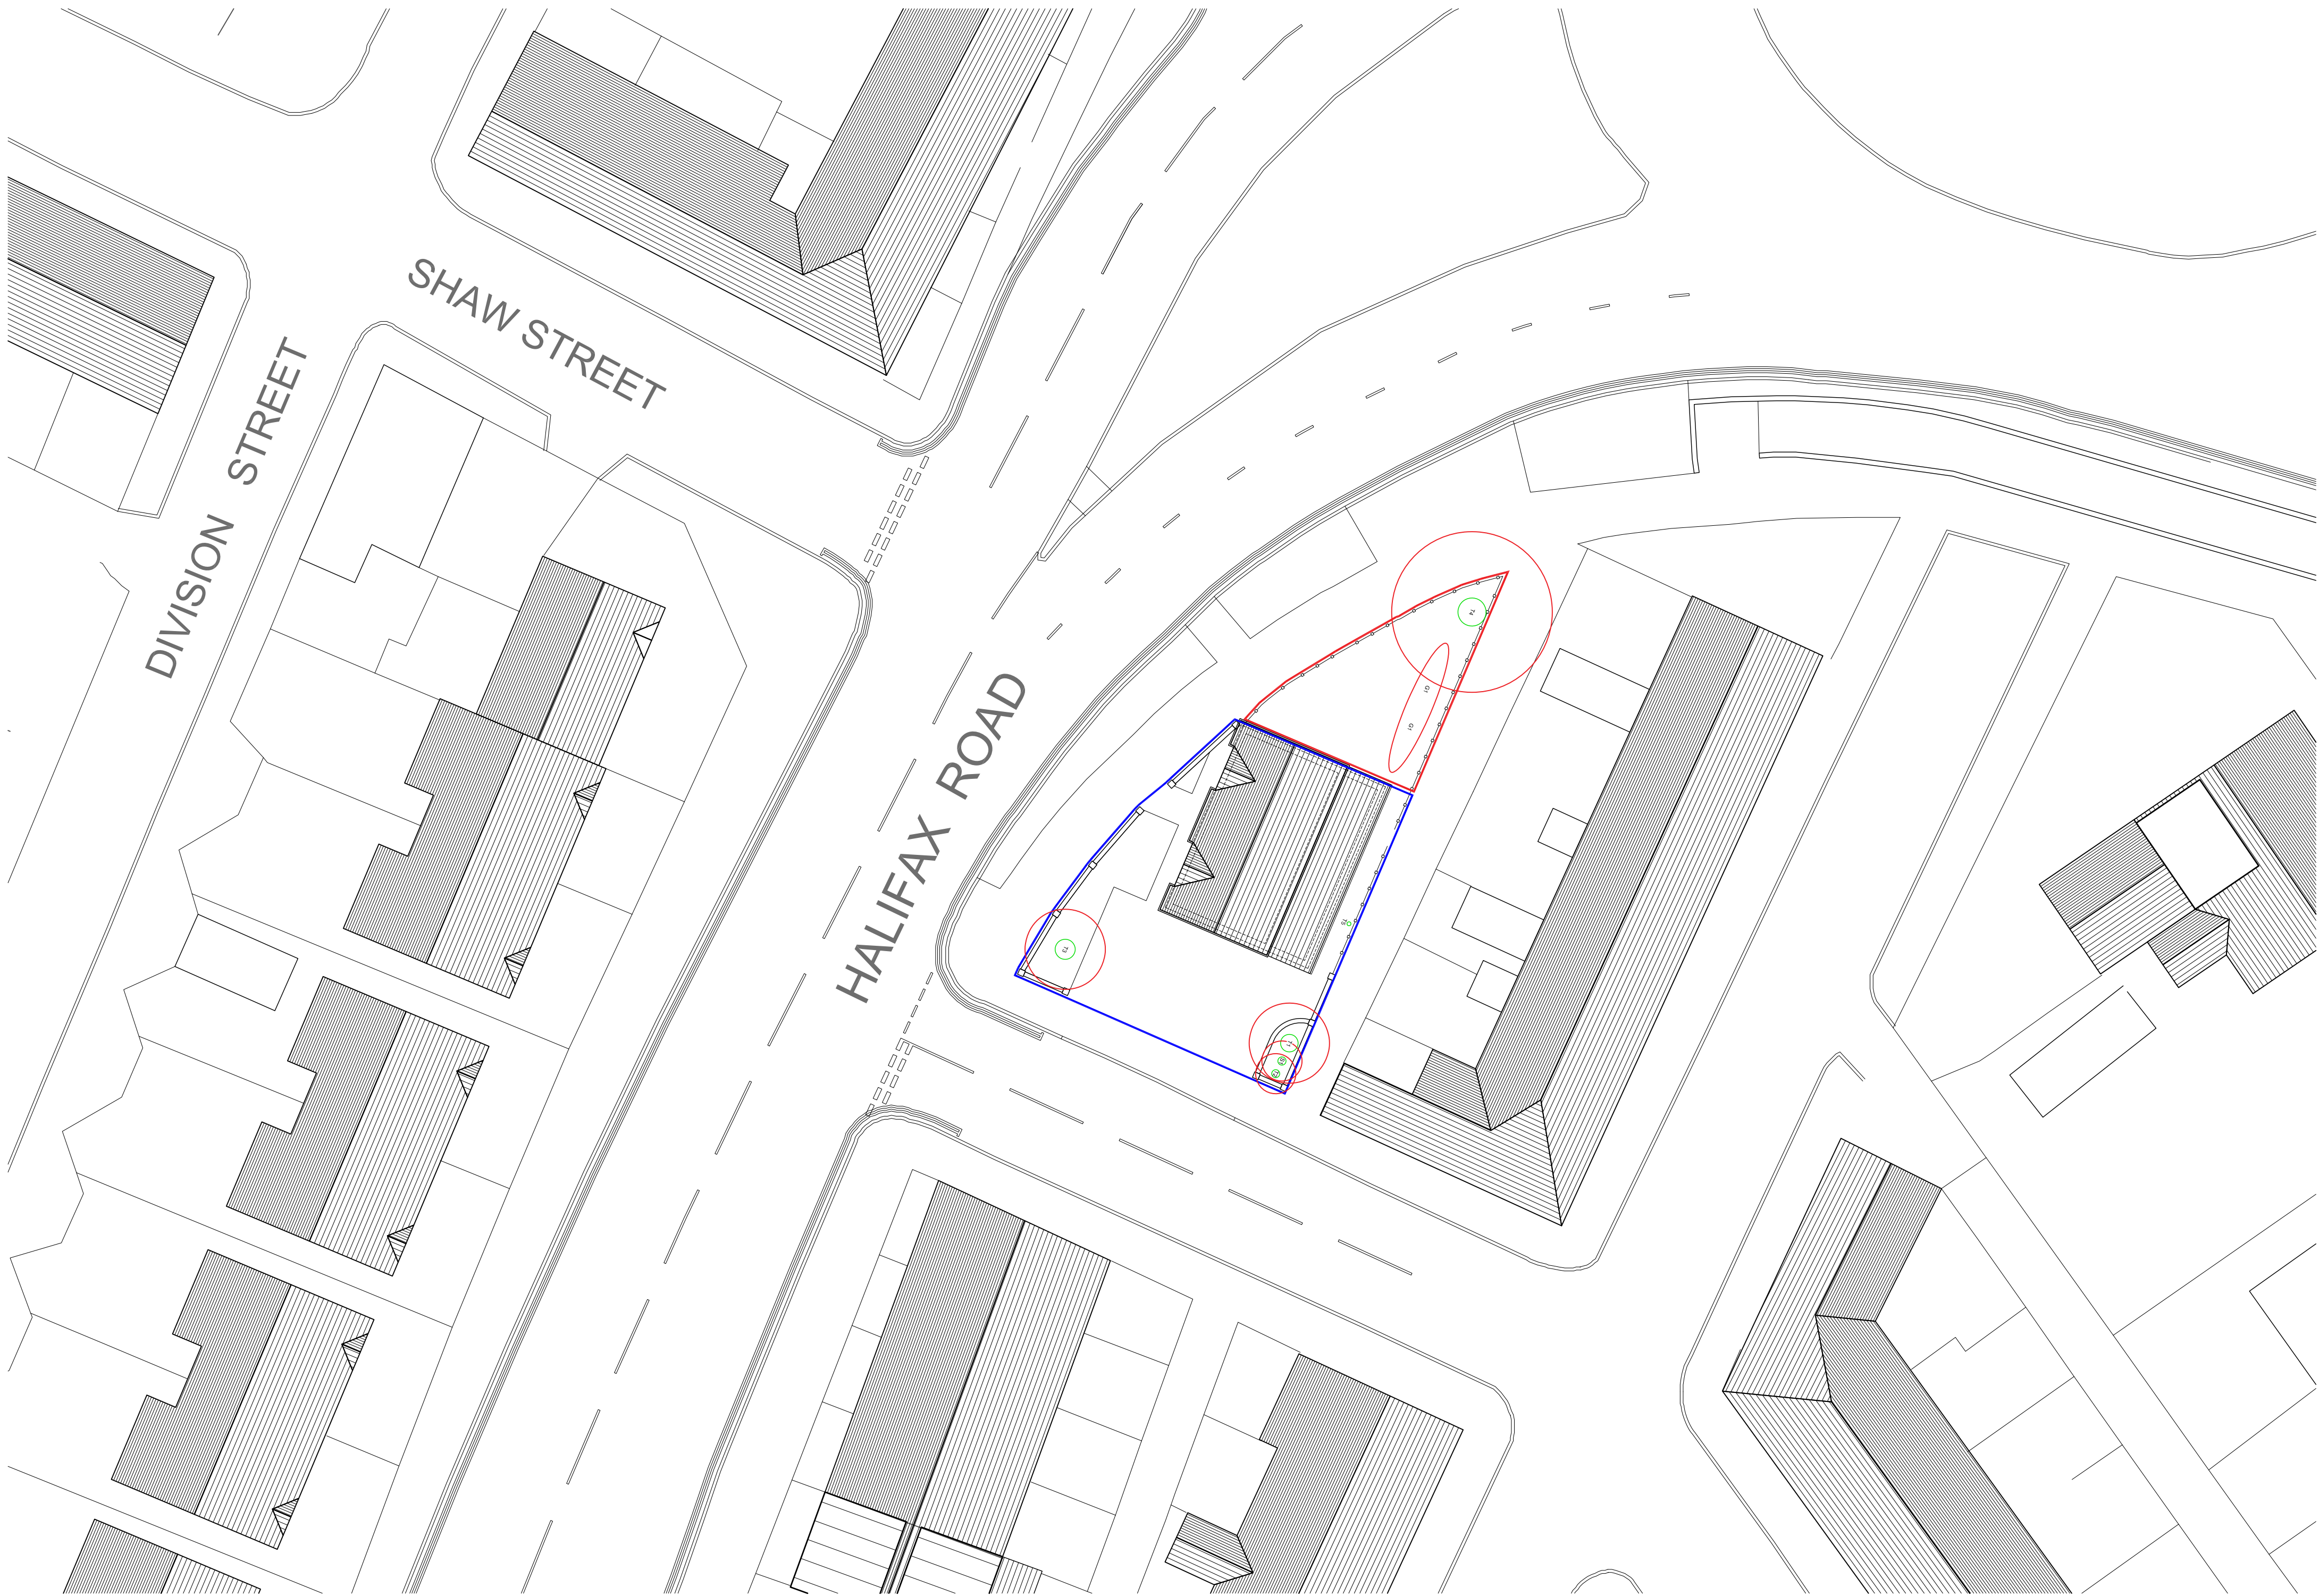


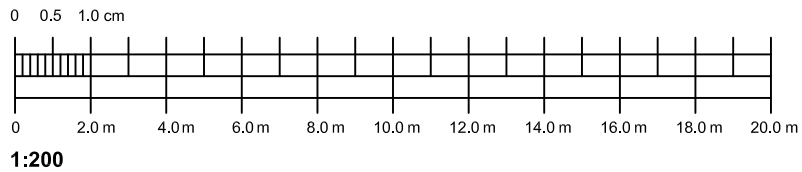

01 EXISTING SITE PLAN
Scale 1:200 @ A1

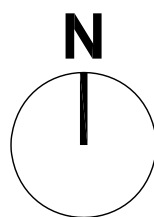

©
DO NOT SCALE. Use figured dimensions only. Contractor is to check all dimensions before commencement of works. This drawing is copyright. This data to be used as a guide only - not as the data. This drawing must only be used for the purpose for which it is supplied.

STATUS
FOR PLANNING PERMISSION

- KEY**
- Land Ownership Boundary
 - Proposed works

- EXISTING**
- Existing Tree

Refer to Arboricultural Impact Assessment and Method Statement for more details for existing trees and vegetation

A	21/02/25	FOR PLANNING PERMISSION	MH
/	27/12/24	FOR PLANNING PERMISSION	MH
no.	date	revision details	by
address 178 HALIFAX ROAD, ROCHDALE, GREATER MANCHESTER. OL16 2NJ			
job title 178 HALIFAX ROAD NEW BUILD DWELLING			
drawing title EXISTING SITE PLAN			
drawn by MH		date 21/02/25	
scale 1:200	drawing no. 001	revision no. A	