


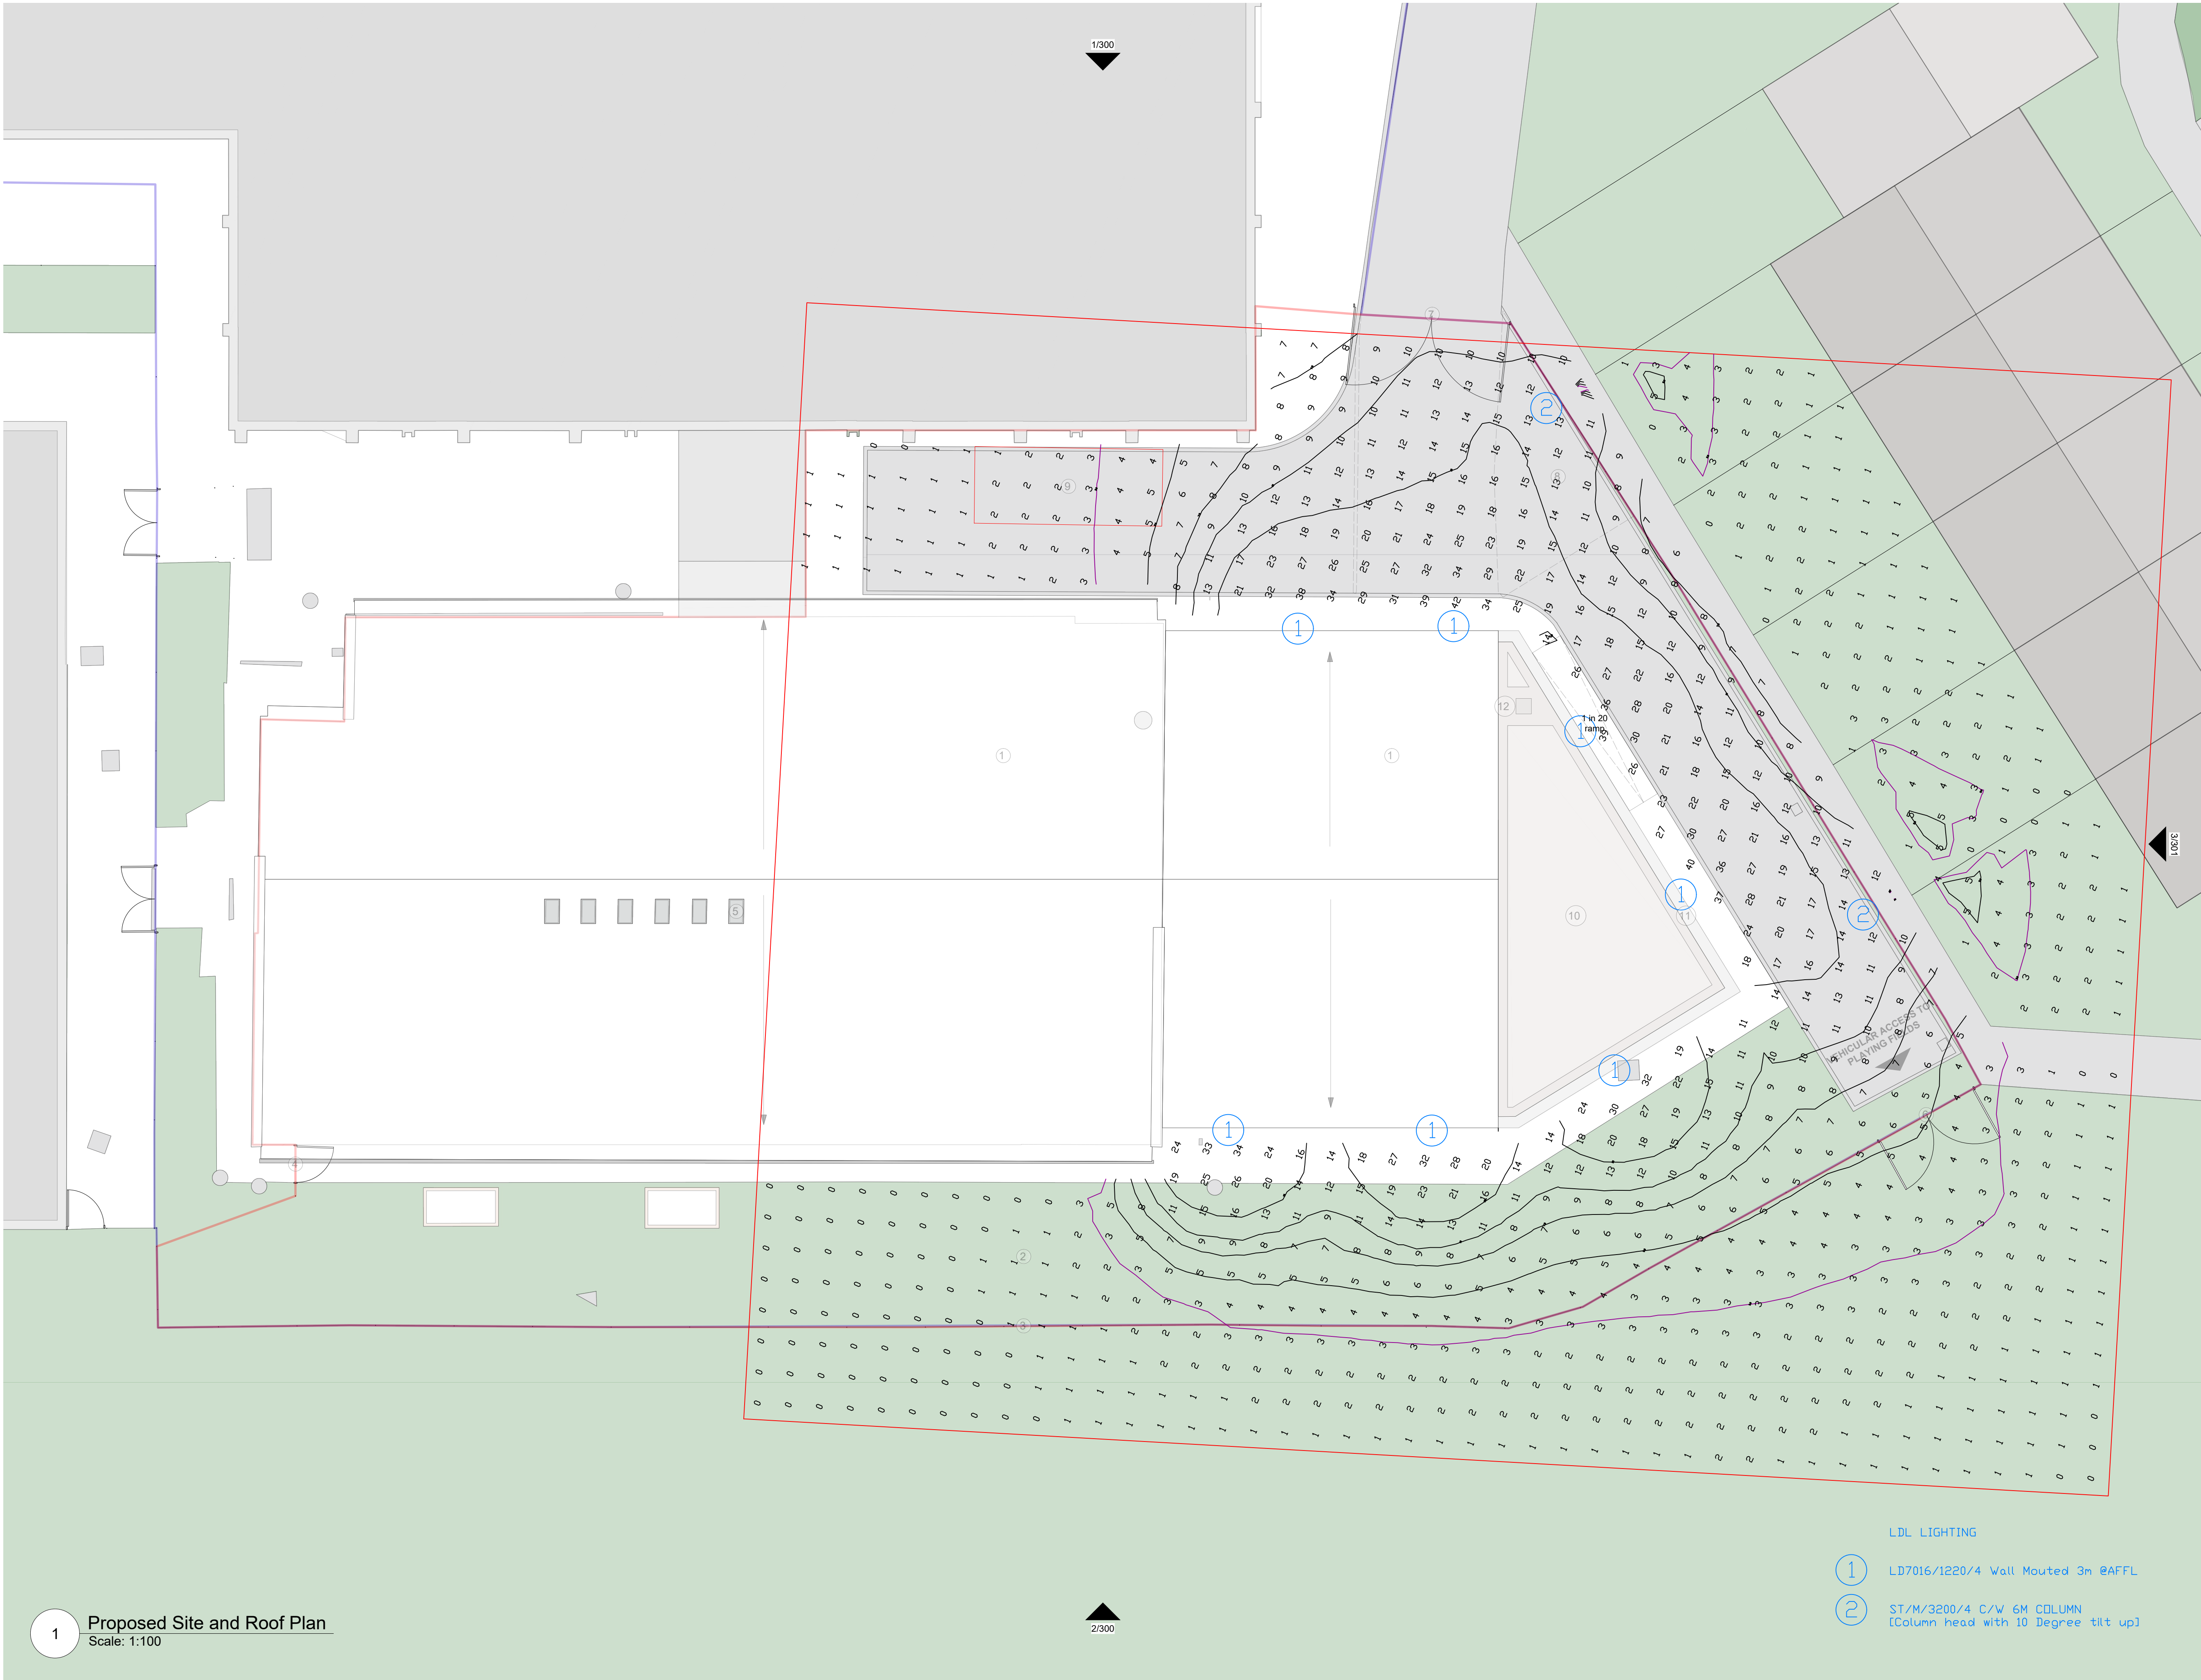


© Copyright
Define Architects Ltd

0 1 2 3 4 M

1:100 @ A1

A1

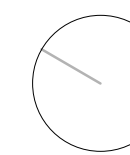

NOTES:

DO NOT SCALE. USE FIGURED DIMENSIONS ONLY.
All dimensions to be checked on site.

Drawing to be read with all relevant Architectural, Interiors, Structural, M&E, Drainage/Public Health, Landscape, Civils and Interiors drawings and specifications. Any discrepancies between consultant's drawings to be reported to the Architect before any work commences.

The Contractor's attention is drawn to the Health & Safety matters identified in the Health & Safety plan as being potentially hazardous.

These items should not be considered as a full and final list.

The Work Package Contractor's normal Health & Safety obligations still apply when undertaking constructional operations both on and off site. Define Architects take no responsibility for the location of legal boundaries indicated on this drawing and advise a separate drawing be completed by a specialist surveyor in order to establish exact boundaries.

DWG files provided for information only. Refer to PDF record.

The copyright of this drawing is held by Define Architects Ltd. Not to be used for any purpose without consent.

1. 2.4m High Mesh Security Fencing
2. Relocated Vehicular Gates
3. Tarmac
4. Storage Container Unit Relocated
5. Green Roof With 300mm Gravel Maintenance Strip
6. PPC Aluminium Parapet Coping
7. Roof Cowl For Attenuated Extraction Fan

— Site of proposed development
— Other land owned by applicant

DEFINEARCHITECTS.CO.UK

Unit 2E
Beehive Mill
Jersey Street
Manchester
M4 6JG

+44 (0)161 528 9492
mail@definearchitects.co.uk

PROJECT

Wardle Academy - Anderson Suite Extension

DRAWING TITLE

Proposed Site and Roof Plan

REV	DATE	NOTES
P01	12/12/2022	ISSUED FOR PLANNING

DRAWN BY
AM

CHECKED BY
GW

JOB NO.
052

STATUS
PLANNING

DRAWING NO.

REV

LDL LIGHTING

① LD7016/1220/4 Wall Mounted 3m @AFFL

② ST/M/3200/4 C/W 6M COLUMN
[Column head with 10 Degree tilt up]