


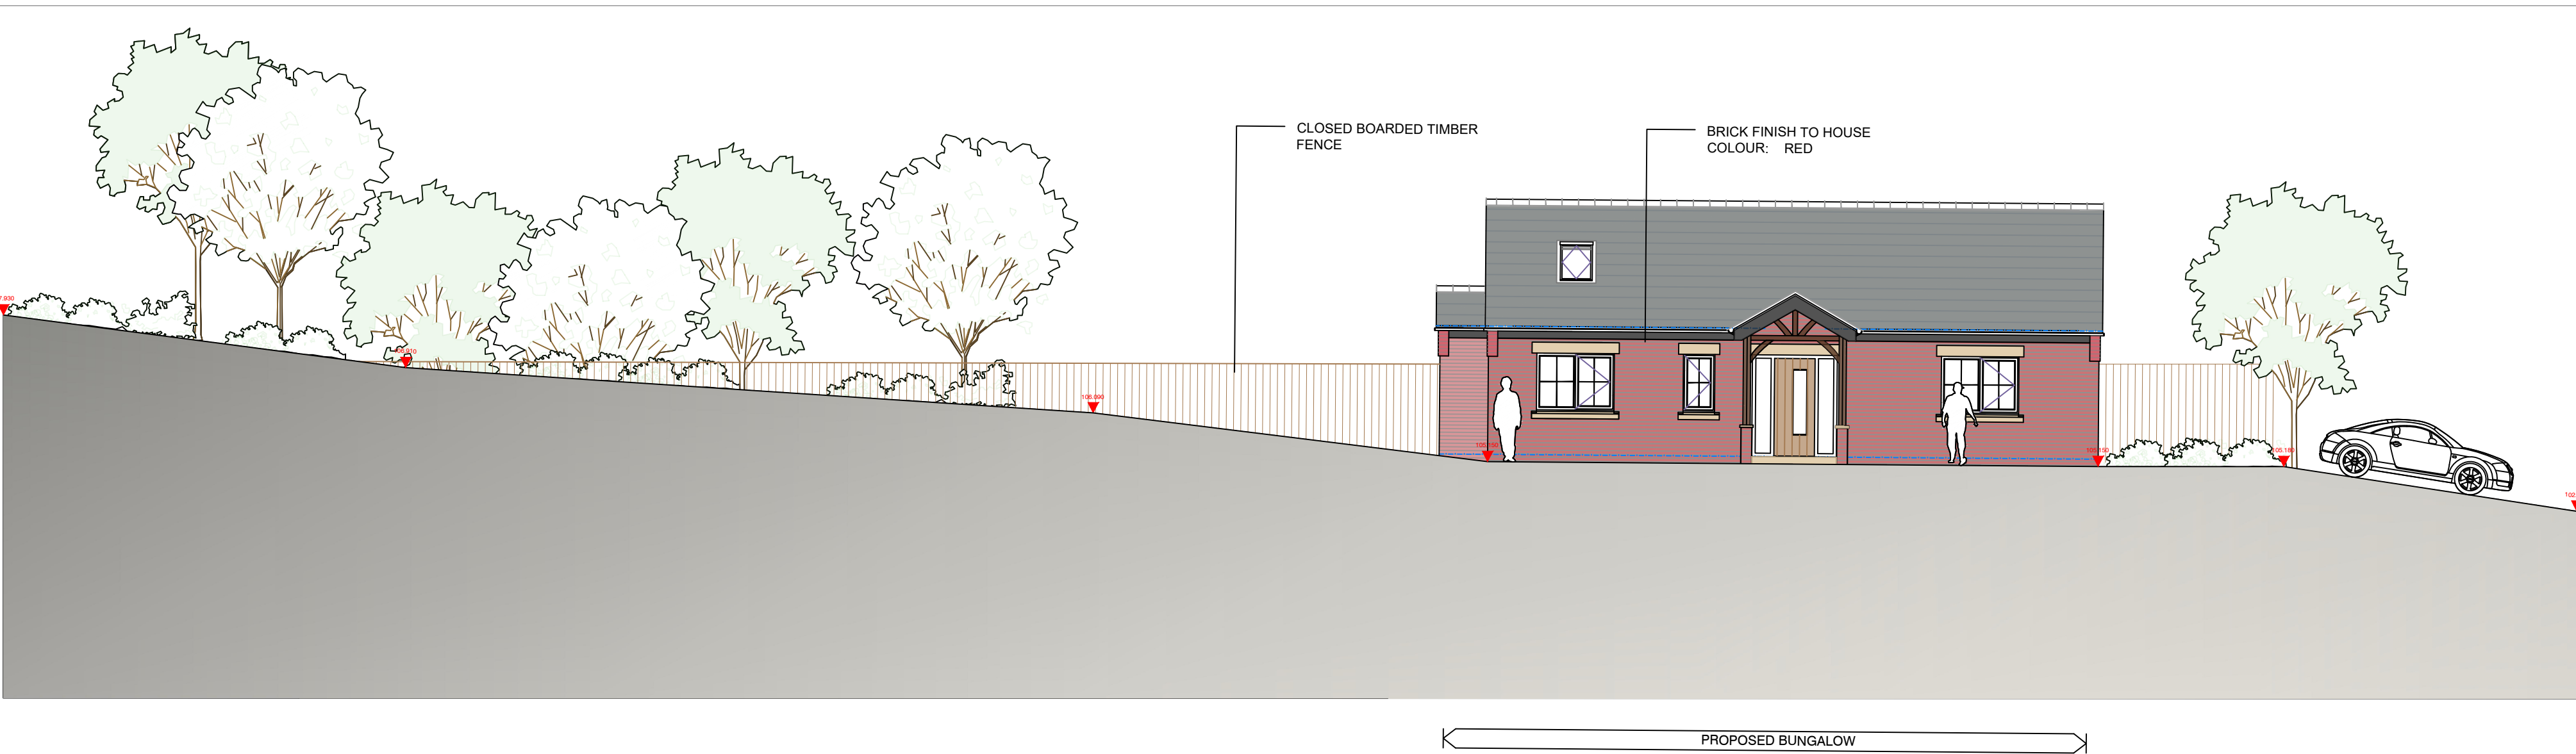


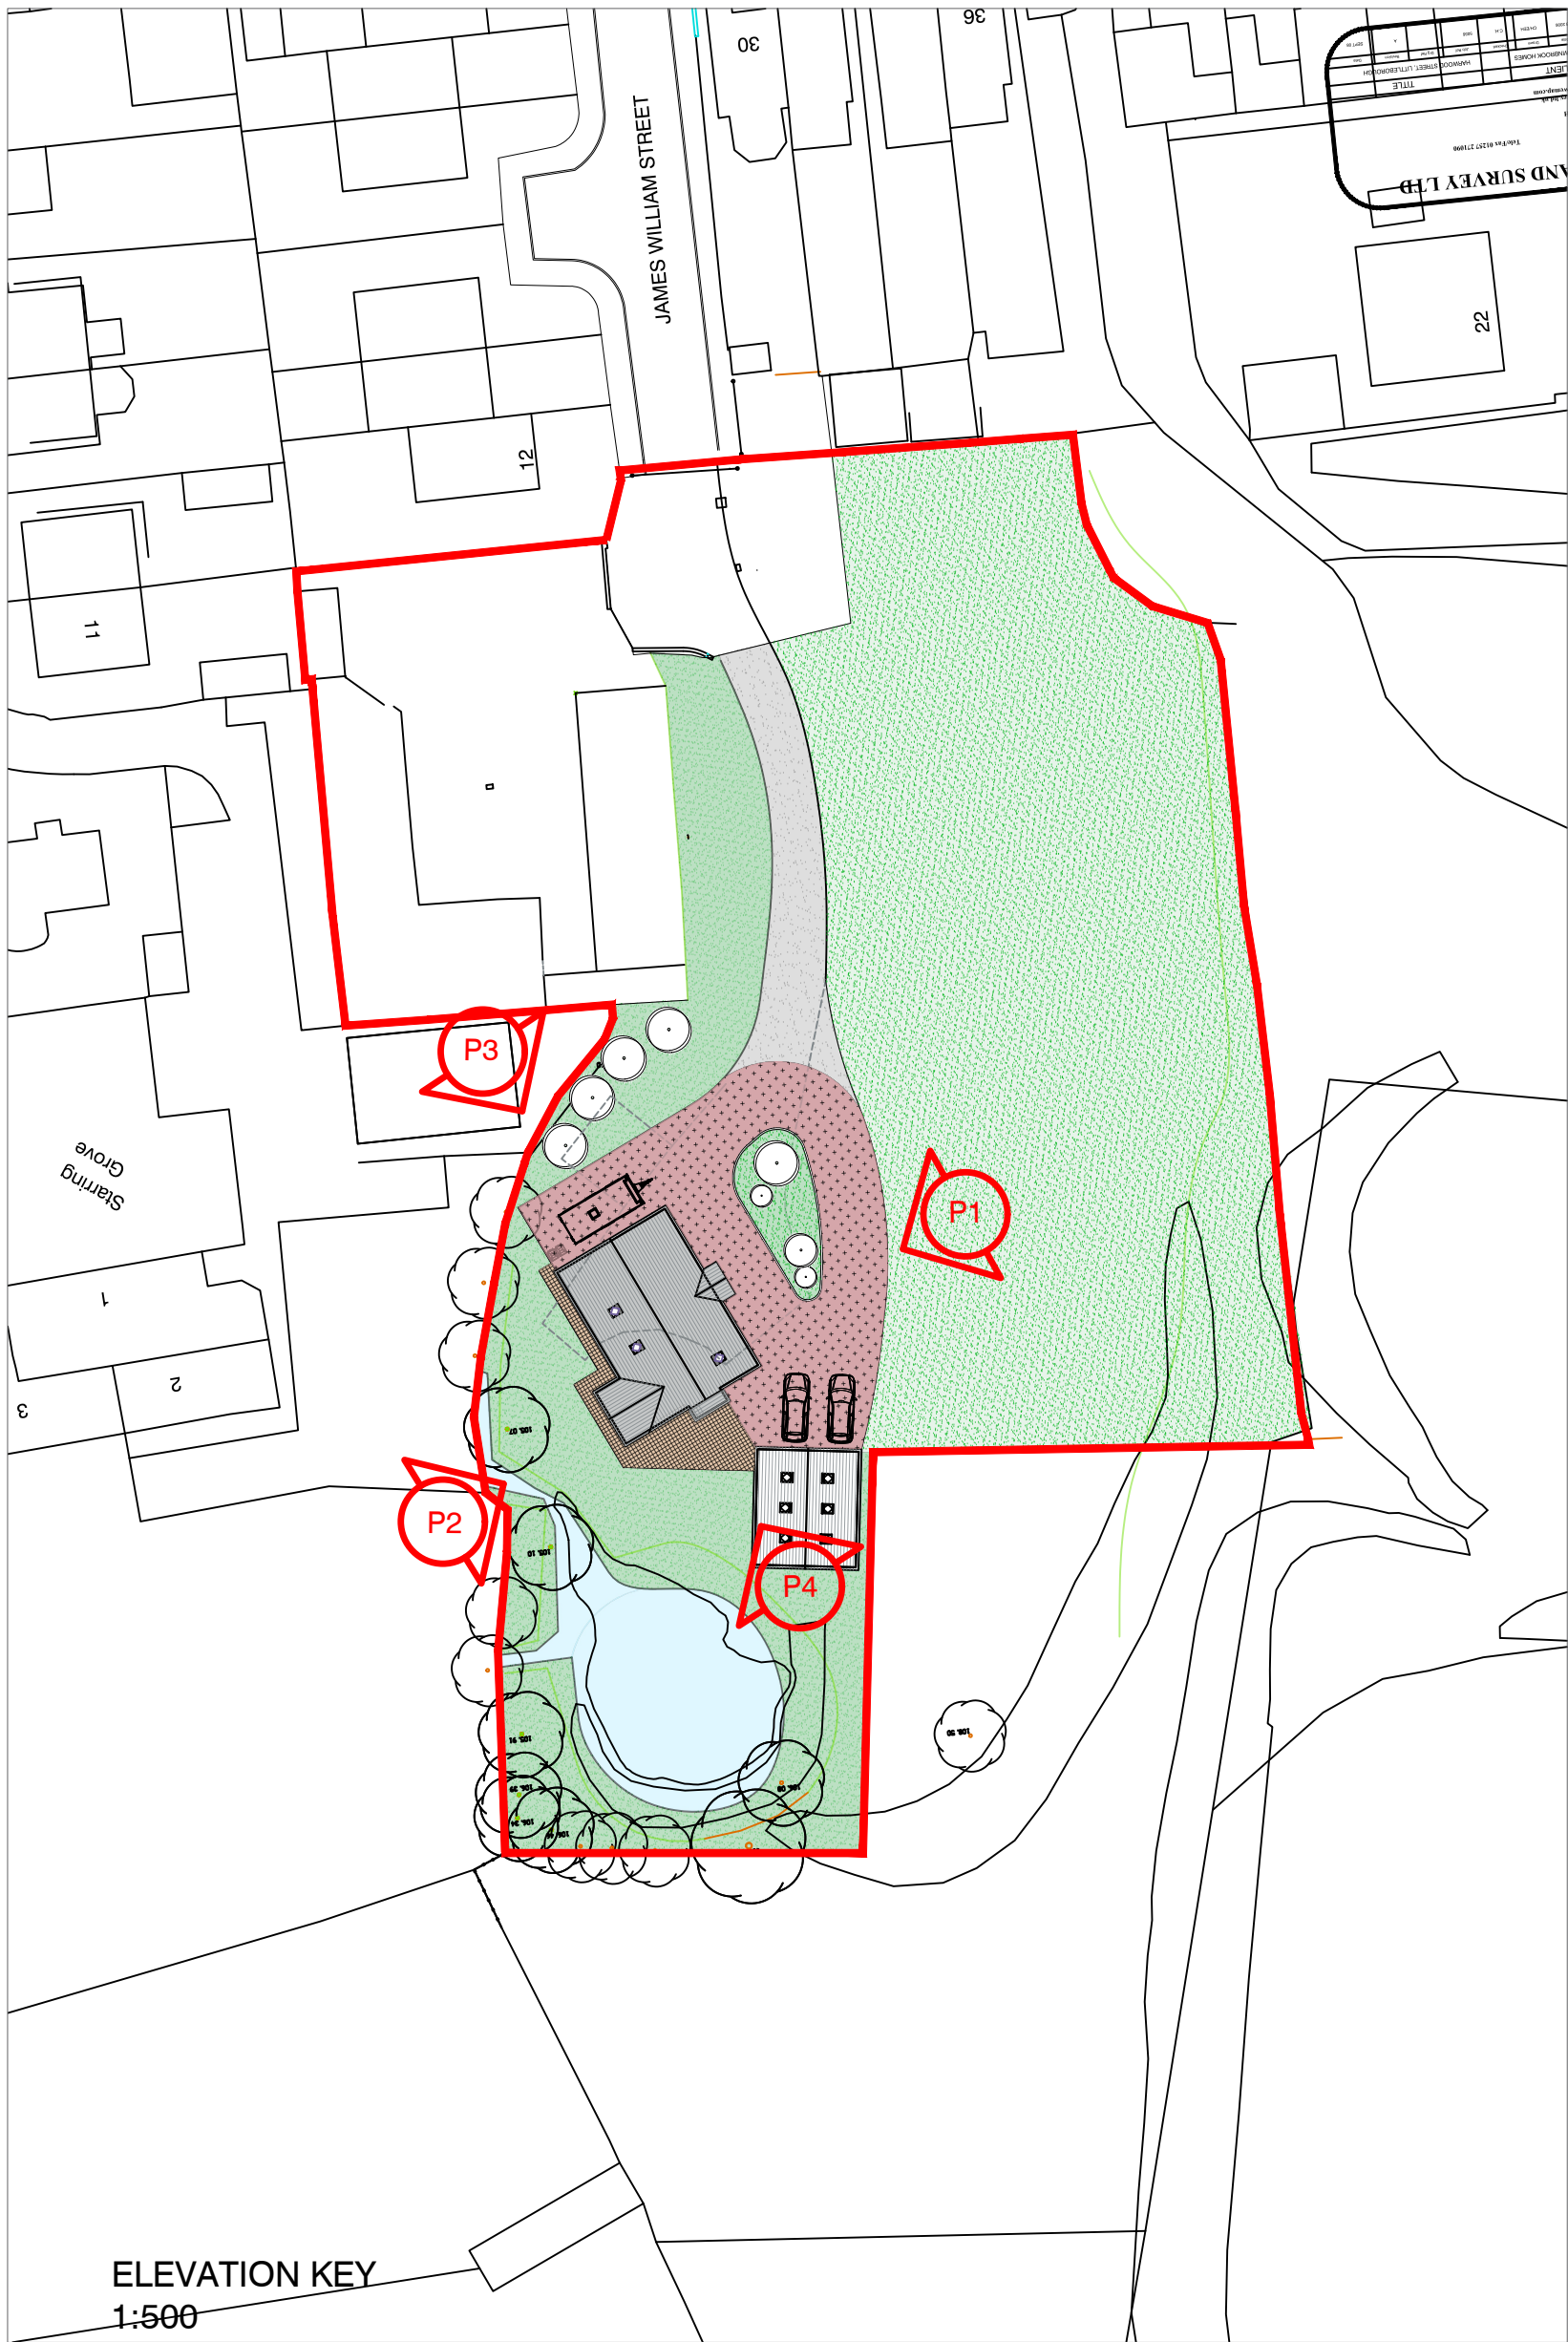


P1 PROPOSED FRONT ELEVATION
1:100

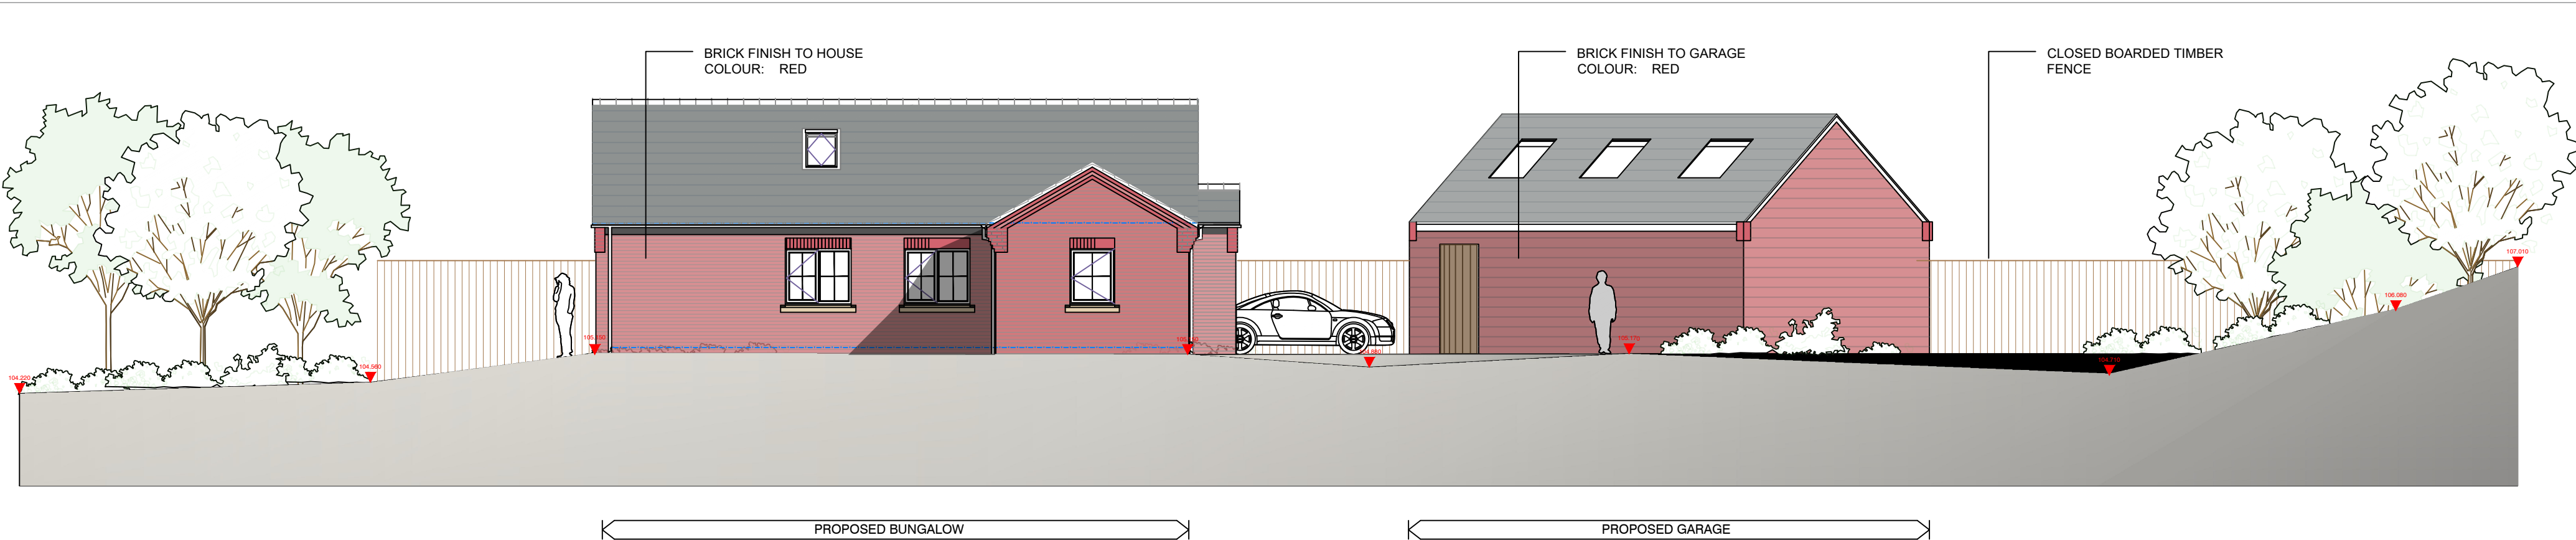

P2 PROPOSED SIDE ELEVATION
1:100

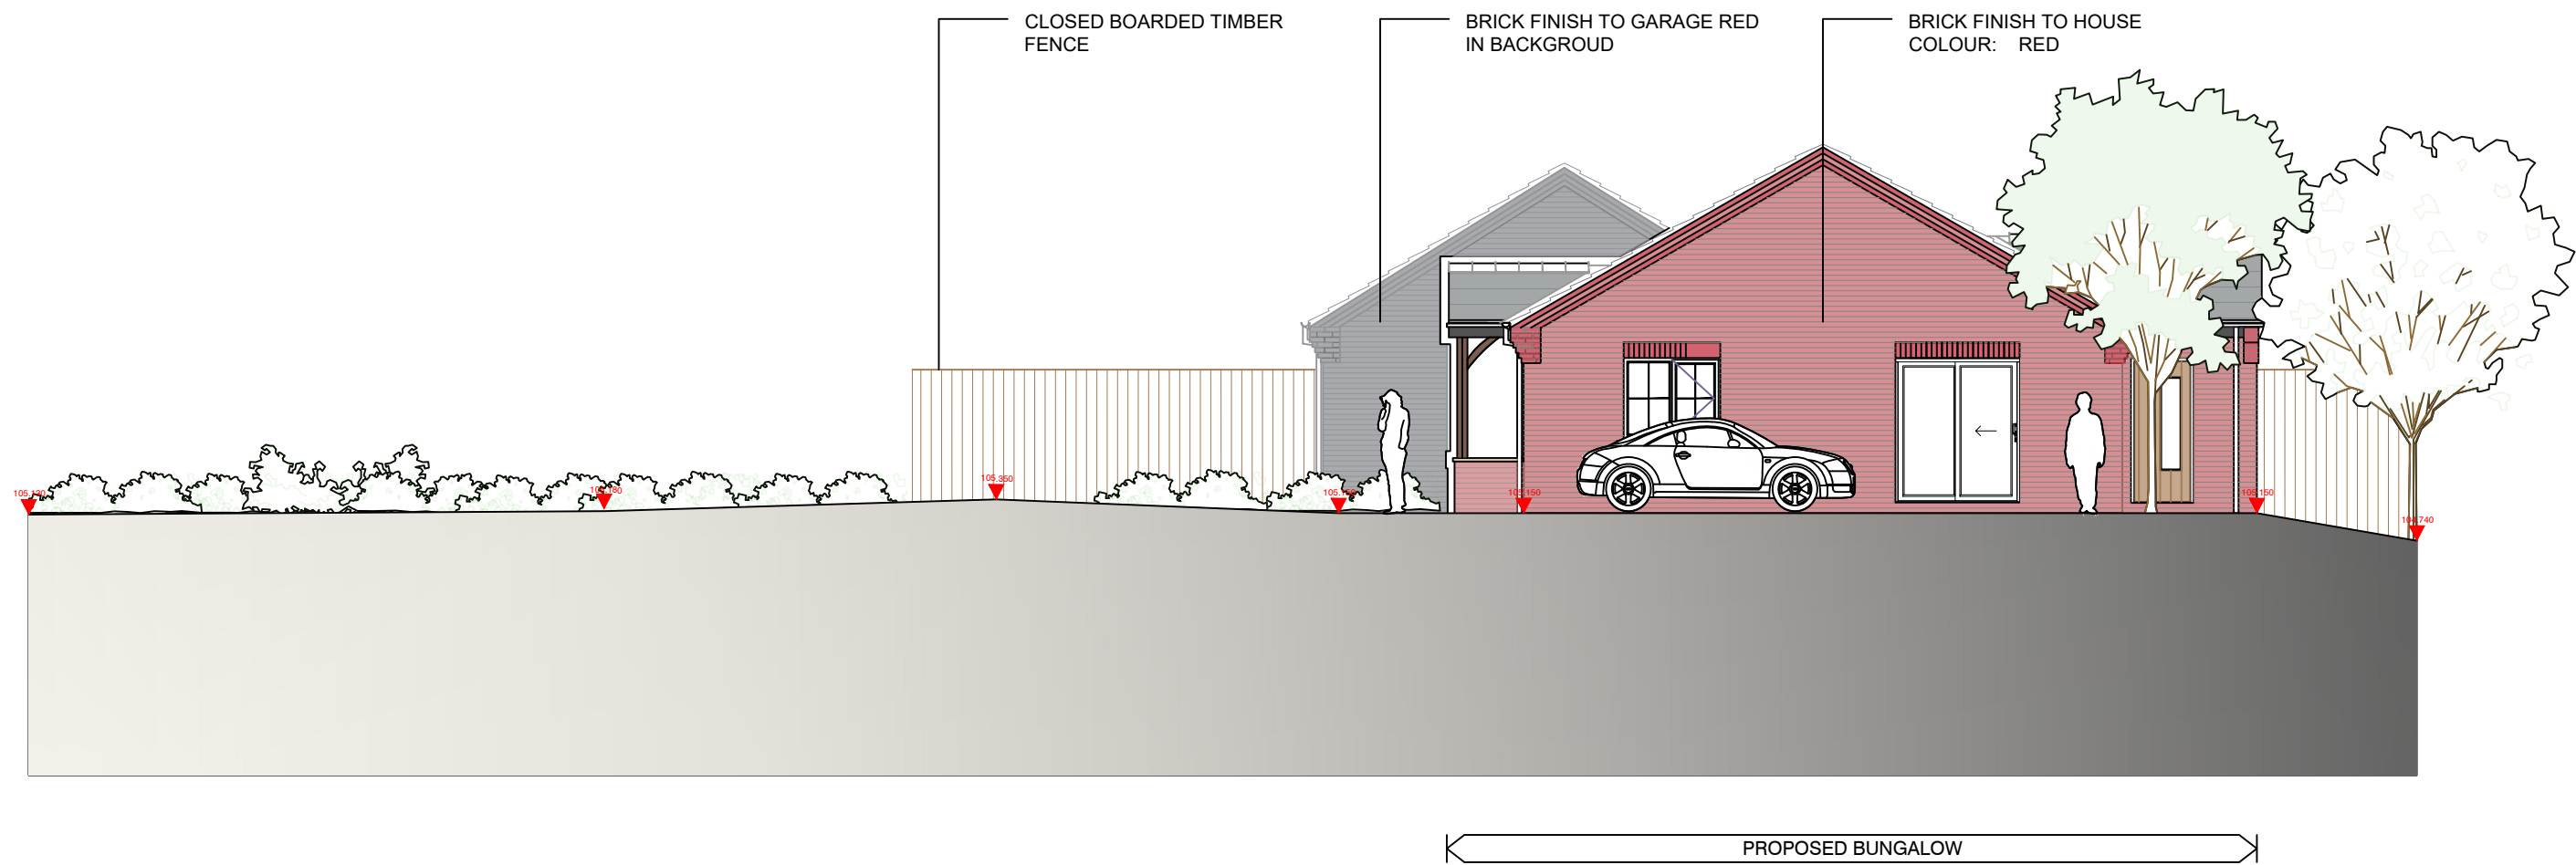

P3 PROPOSED SIDE ELEVATION
1:100

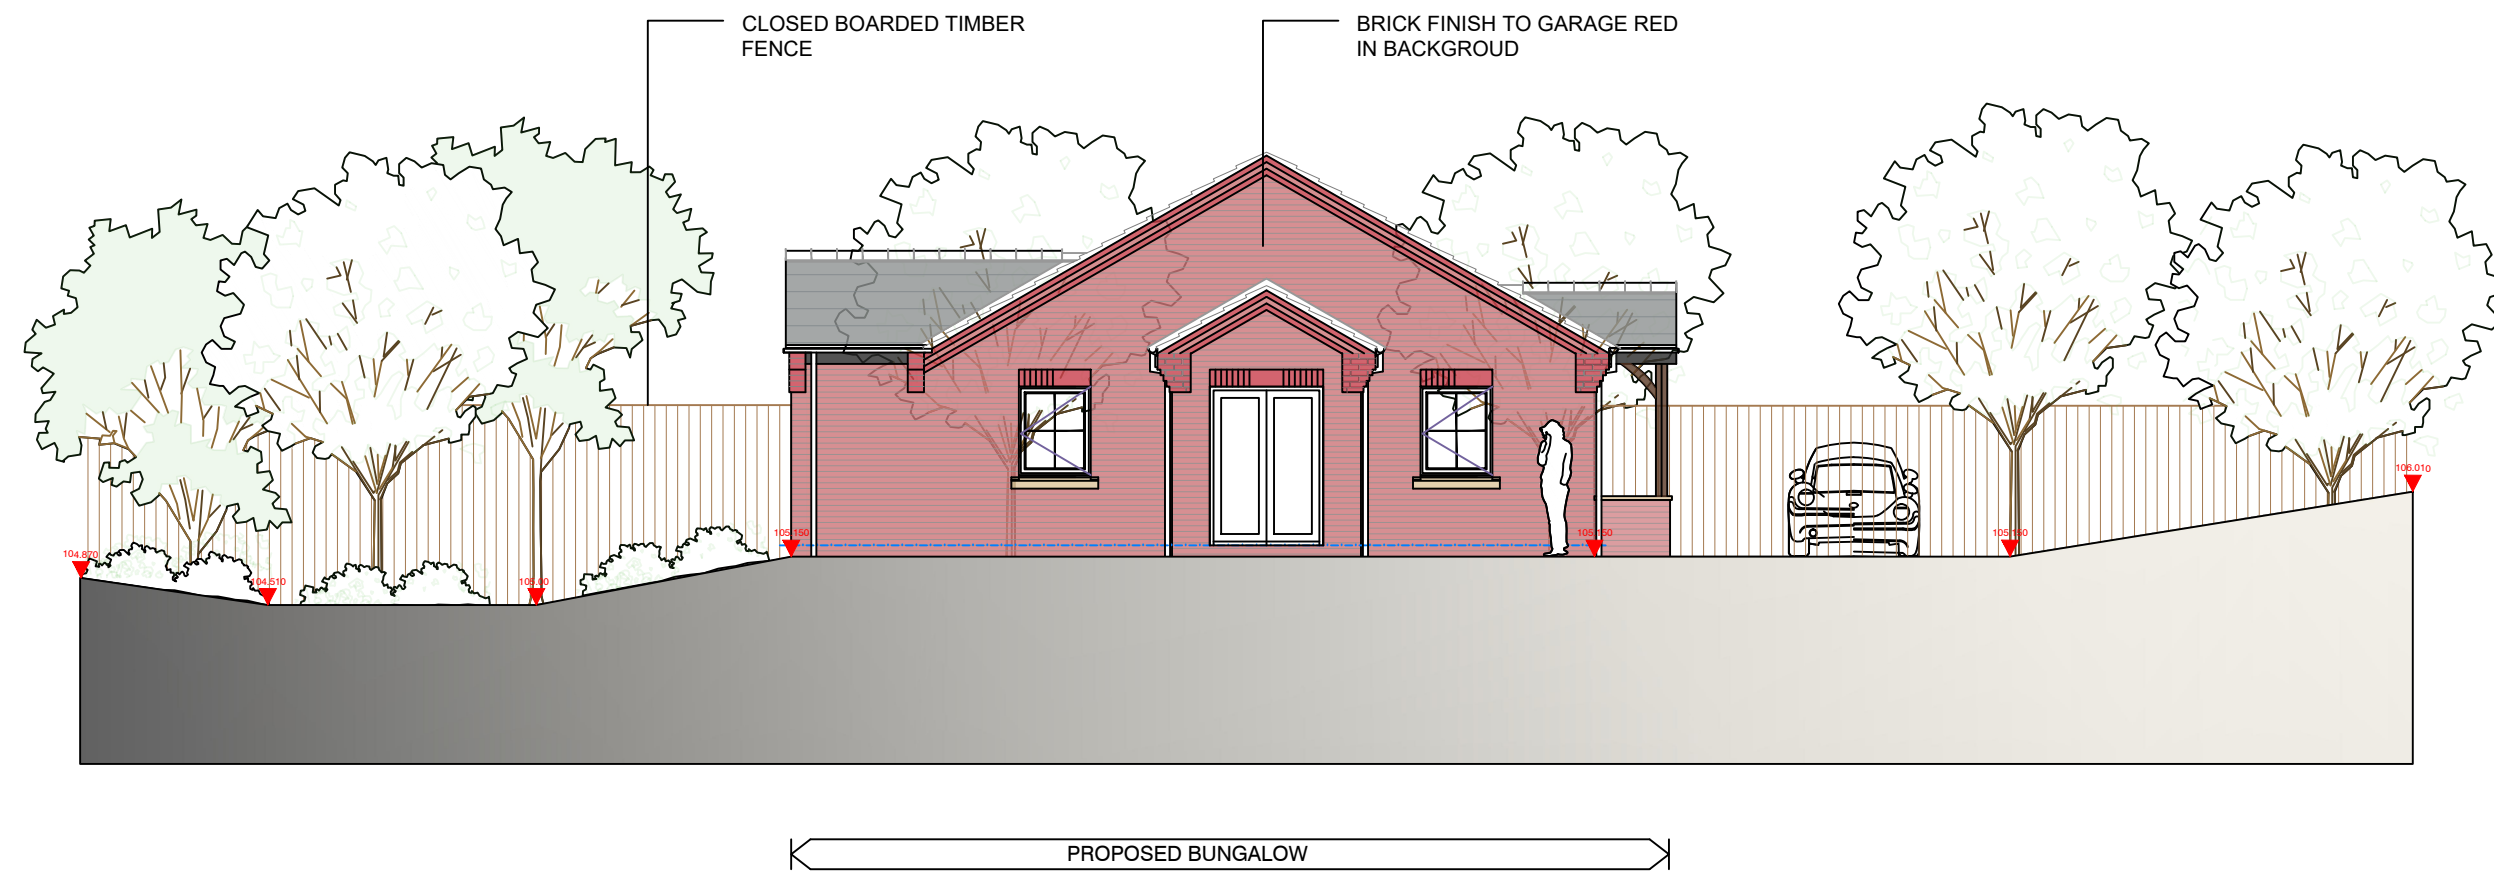

P4 PROPOSED REAR ELEVATION
1:100

PLEASE NOTE

- DO NOT scale from this drawing, use figured dimensions only.
- All dimensions to be checked on site by the contractor.
- Please report any discrepancies to JHA Ltd immediately.
- All setting out dimensions are approximate. To be marked out on site for approval by JHA Ltd prior to construction.

NOTES:

Ref	Date	Revision	Initial
*	**/**/**	Description of Revision	***

Project / Client:

PROPOSED RESIDENTIAL DEVELOPMENT
TO LAND OFF JAMES WILLIAM STREET
FOR
MR & MRS ROGERSON

Issue:

PLANNING ISSUE

Drawing Title:

PROPOSED
SITE ELEVATIONS

jha
PULMANN

JHA Pulmann,
18A Bridge Street
Milnrow, Rochdale,
OL16 3ND

T 01302 364565
E enquiries@j-h-a.co.uk
W www.j-h-a.co.uk

Scale:

1:200

Drawn By:

JW

Drawing No:

M24-27-104

Date:

JULY 2024

Checked By:

JA

Sheet Size:

A1