


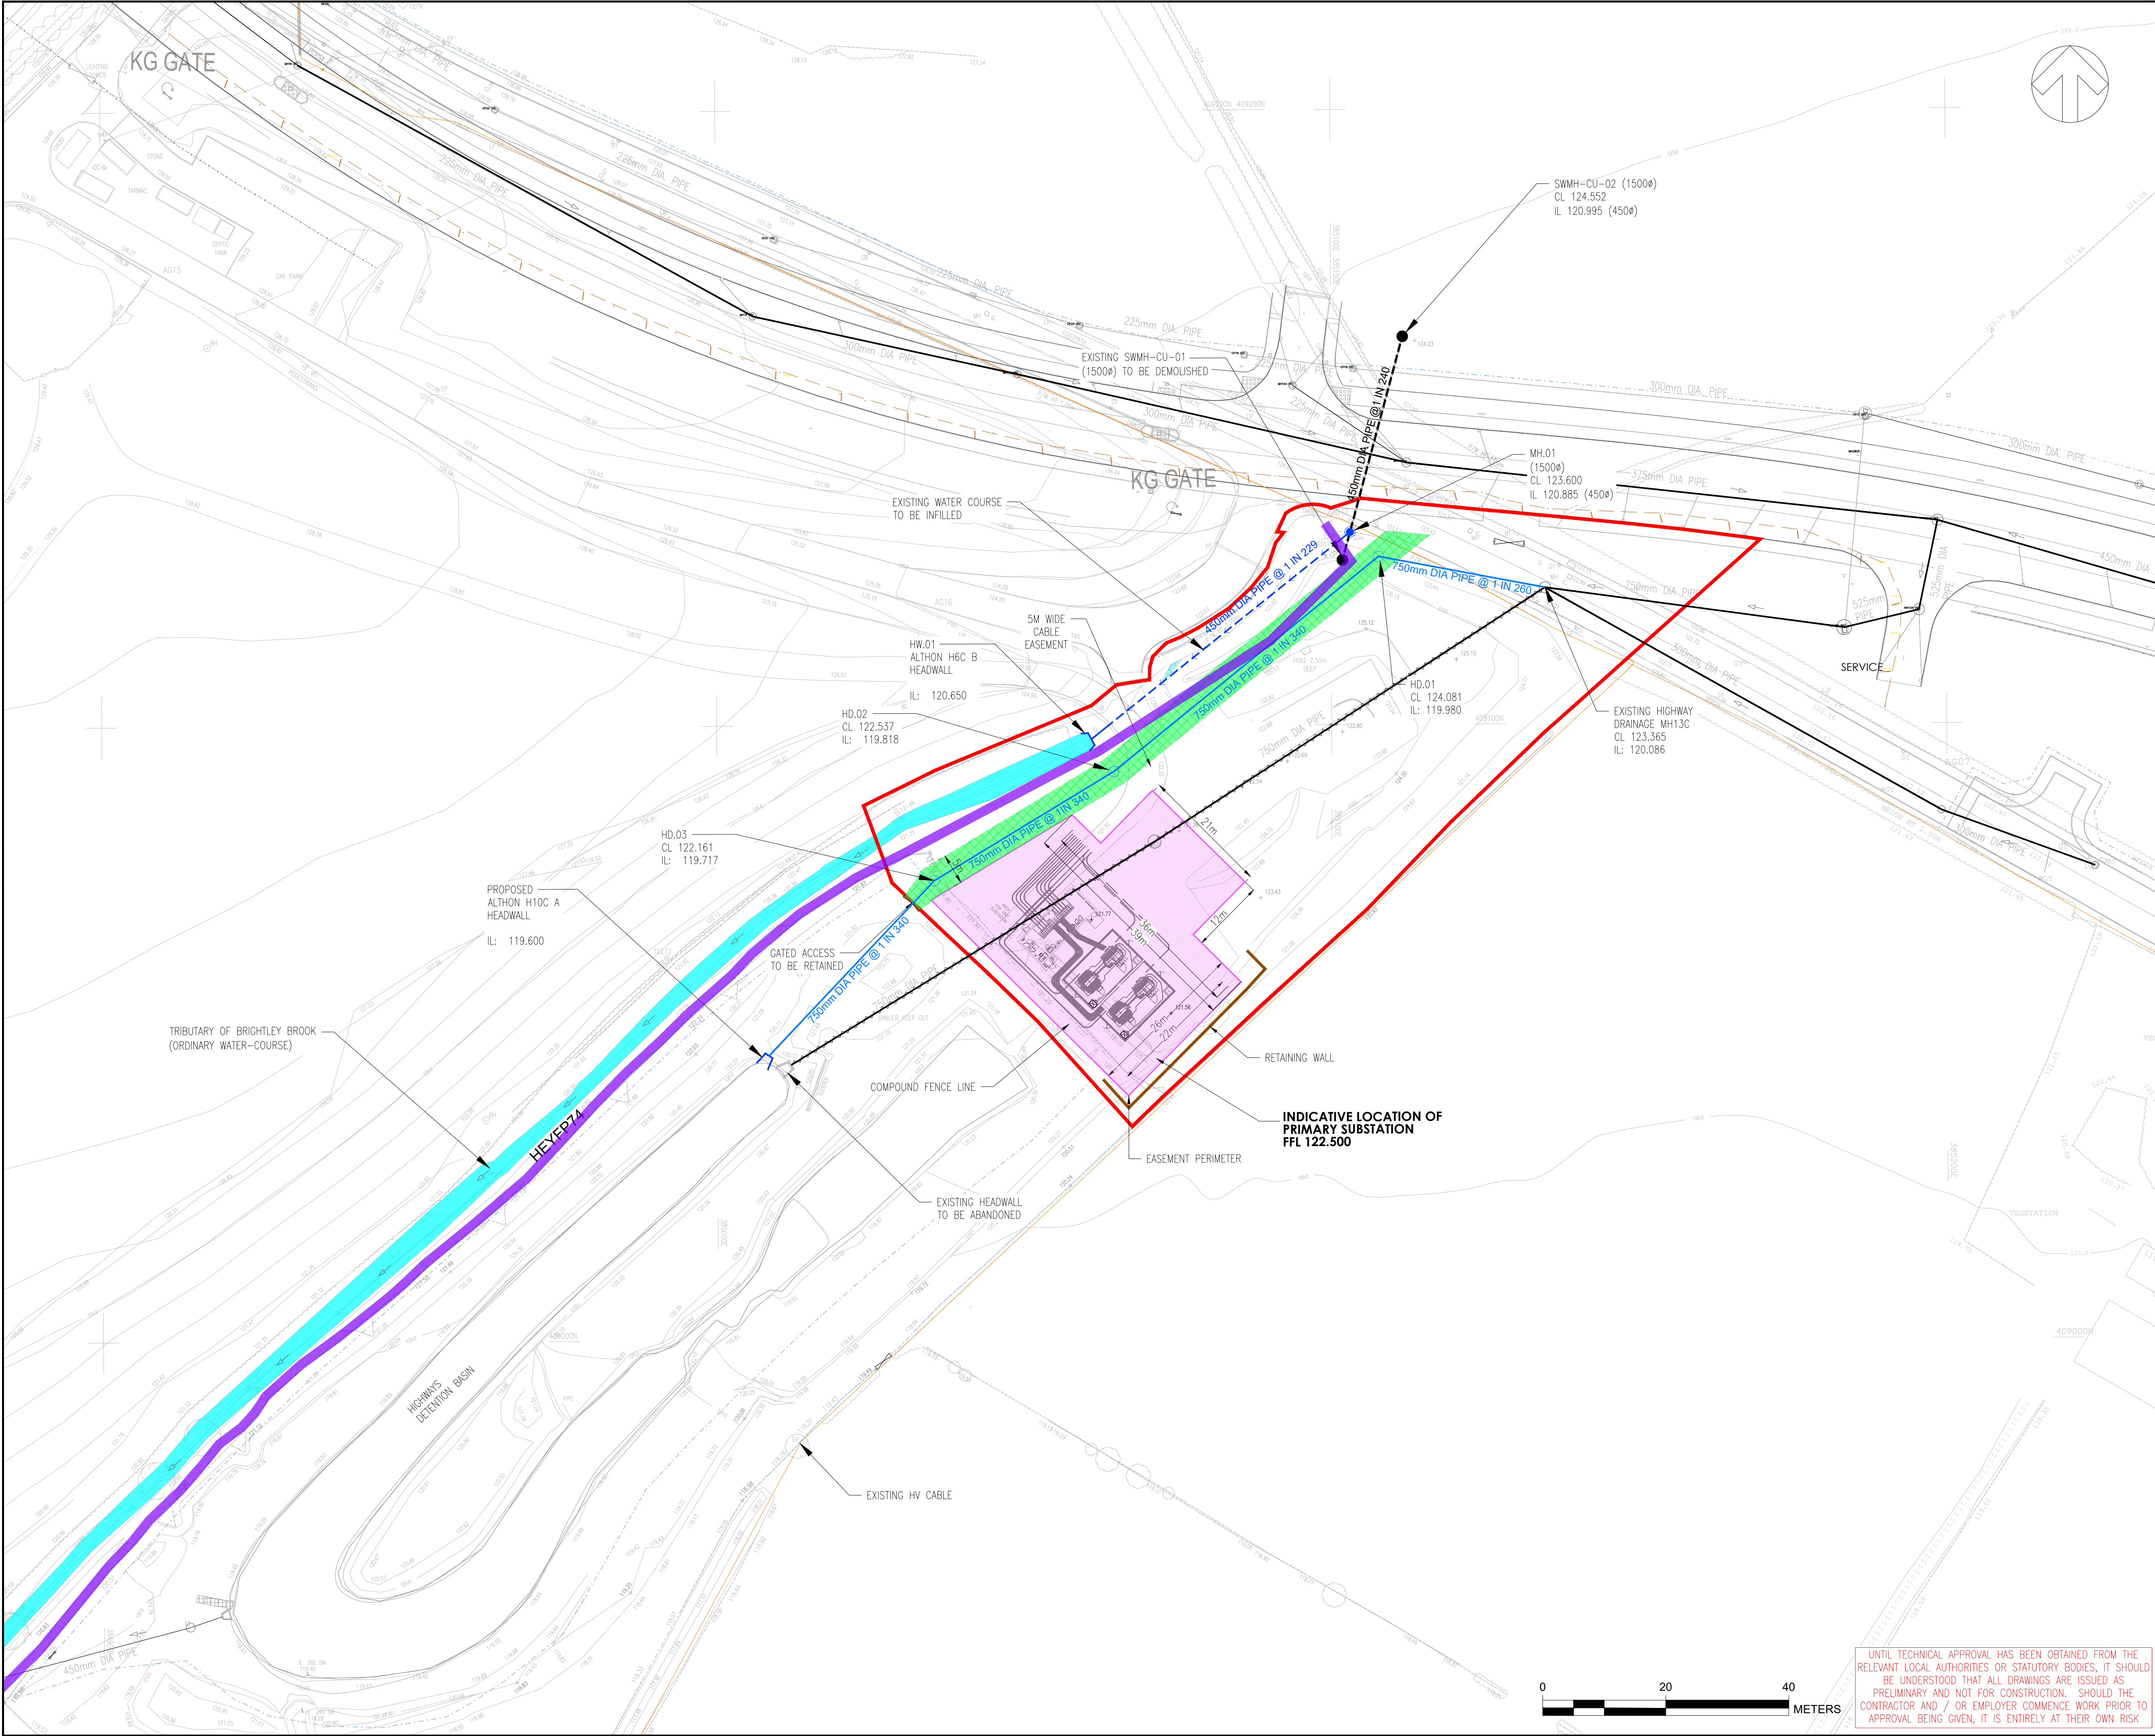

NOTES

- DO NOT SCALE FROM THIS DRAWING.
- DRAWING TO BE PRINTED IN COLOUR.
- ALL DIMENSIONS ARE IN METRES UNLESS OTHERWISE STATED.
- THE TOPOGRAPHICAL SURVEY UPON WHICH THIS DESIGN IS BASED HAS BEEN PROVIDED BY A THIRD PARTY AND SHOULD BE CHECKED ON SITE FOR ACCURACY.

DO NOT SCALE

KEY

- SITE BOUNDARY
- PUBLIC RIGHT OF WAY
- EXISTING WATERCOURSE
- EXISTING WATERCOURSE TO BE INFILLED
- PROPOSED BUILDING ENVELOPE
- PROPOSED HIGHWAY DRAINAGE EASEMENT
- PROPOSED SURFACE WATER DRAINAGE
- PROPOSED HIGHWAY DRAINAGE
- PROPOSED PRIMARY SUBSTATION (39mx26m)
- SUBSTATION COMPOUND BOUNDARY (36mx22m)
- PROPOSED HEADWALL
- EXISTING FENCING
- EXISTING HIGHWAY DRAINAGE
- EXISTING CULVERT AND MANHOLE
- EXISTING HV CABLE
- EXISTING RISING MAIN
- EXISTING HIGHWAY DRAINAGE TO BE ABANDONED

P13	19/12/2024	KC	UPDATED TO SUIT PLANNERS' COMMENTS	DW	DW
P12	16/12/2024	KC	SCALE BAR ADDED	DW	DW
P11	16/12/2024	KC	PERMITTED LAND BOUNDARY REMOVED	DW	DW
P10	14/11/2024	SR	RETAINING WALL EXTENT UPDATED	DW	DW
P09	10/09/2024	SR	PUBLIC RIGHT OF WAY UPDATED	DW	DW
P08	18/07/2024	JEM	SUBSTATION BOUNDARY UPDATED	DW	DW
P07	14/05/2024	DS	ELECTRICAL LAYOUT ADDED	DW	DW
P06	27/03/2024	DS	LABELS AMENDED	DW	DW
P05	21/03/2024	DS	SUBSTATION DIMENSIONS UPDATED	DW	DW
P04	15/03/2024	DS	SUBSTATION LOCATION UPDATED	DW	DW
P03	08/12/2023	BO	DRAINAGE STRATEGY UPDATED	DW	DW
P02	20/10/2023	BO	DRAINAGE DIVERSION	DW	DW
P01	03/10/2023	BO	FIRST ISSUE	DW	DW
REV	DATE	BY	DESCRIPTION	CHK	APP

DRAWING STATUS:

S2 - FOR INFORMATION

wsp

8 First Street, Manchester, M15 4GU, UK
T+ 44 (0) 161 200 5000
wsp.com

CLIENT:

RUSSELLS SOUTH HEYWOOD LIMITED

ARCHITECT:

AEW ARCHITECTS

SITE/PROJECT:

**SOUTH HEYWOOD
PRIMARY SUBSTATION**

TITLE:

**ENABLING WORKS
PROPOSED SITE PLAN**

SCALE @ A1:	CHECKED:	APPROVED:
1:500	DW	DW
PROJECT NO:	DESIGNED:	DRAWN:
70103659	SS	SS
DATE:	July 24	

DRAWING NO:	REV:
SOHW-WSP-PSS-ENAB-DR-D-0002	P13

© WSP UK Ltd

UNTIL TECHNICAL APPROVAL HAS BEEN OBTAINED FROM THE RELEVANT LOCAL AUTHORITIES OR STATUTORY BODIES, IT SHOULD BE UNDERSTOOD THAT ALL DRAWINGS ARE ISSUED AS PRELIMINARY AND NOT FOR CONSTRUCTION. SHOULD THE CONTRACTOR AND / OR EMPLOYER COMMENCE WORK PRIOR TO APPROVAL BEING GIVEN, IT IS ENTIRELY AT THEIR OWN RISK