



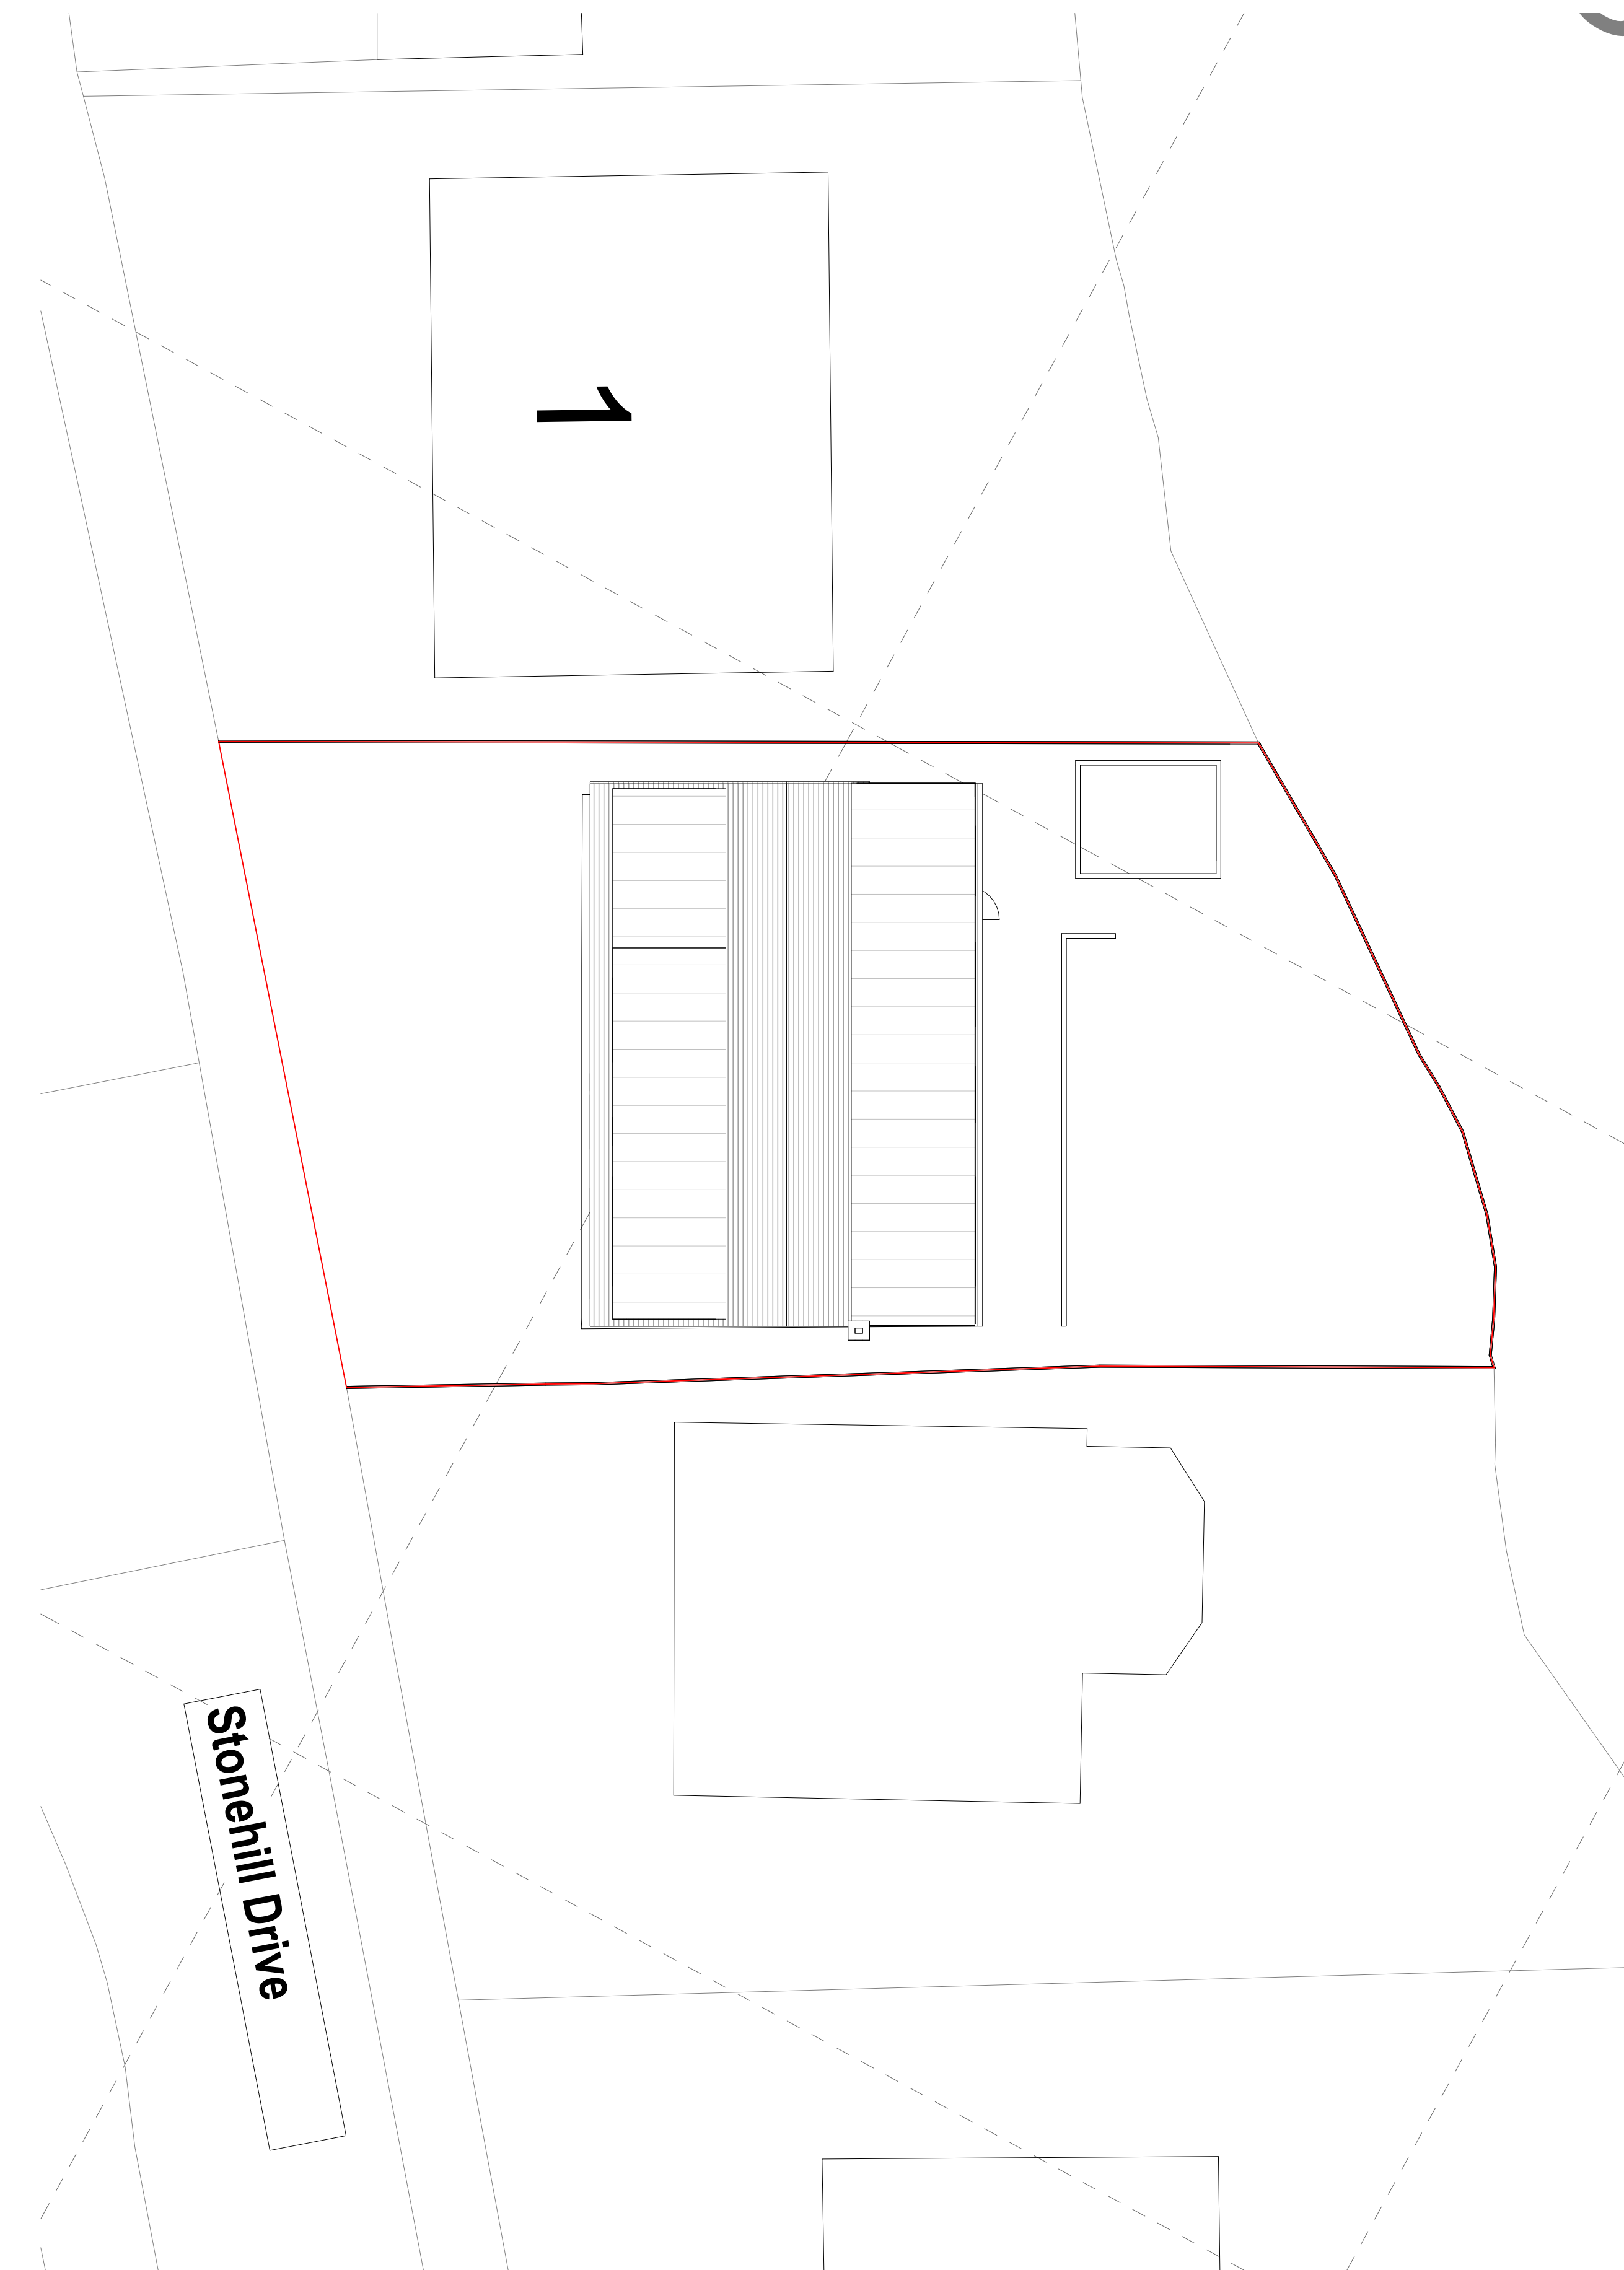

1 Existing Site Plan
1 : 100

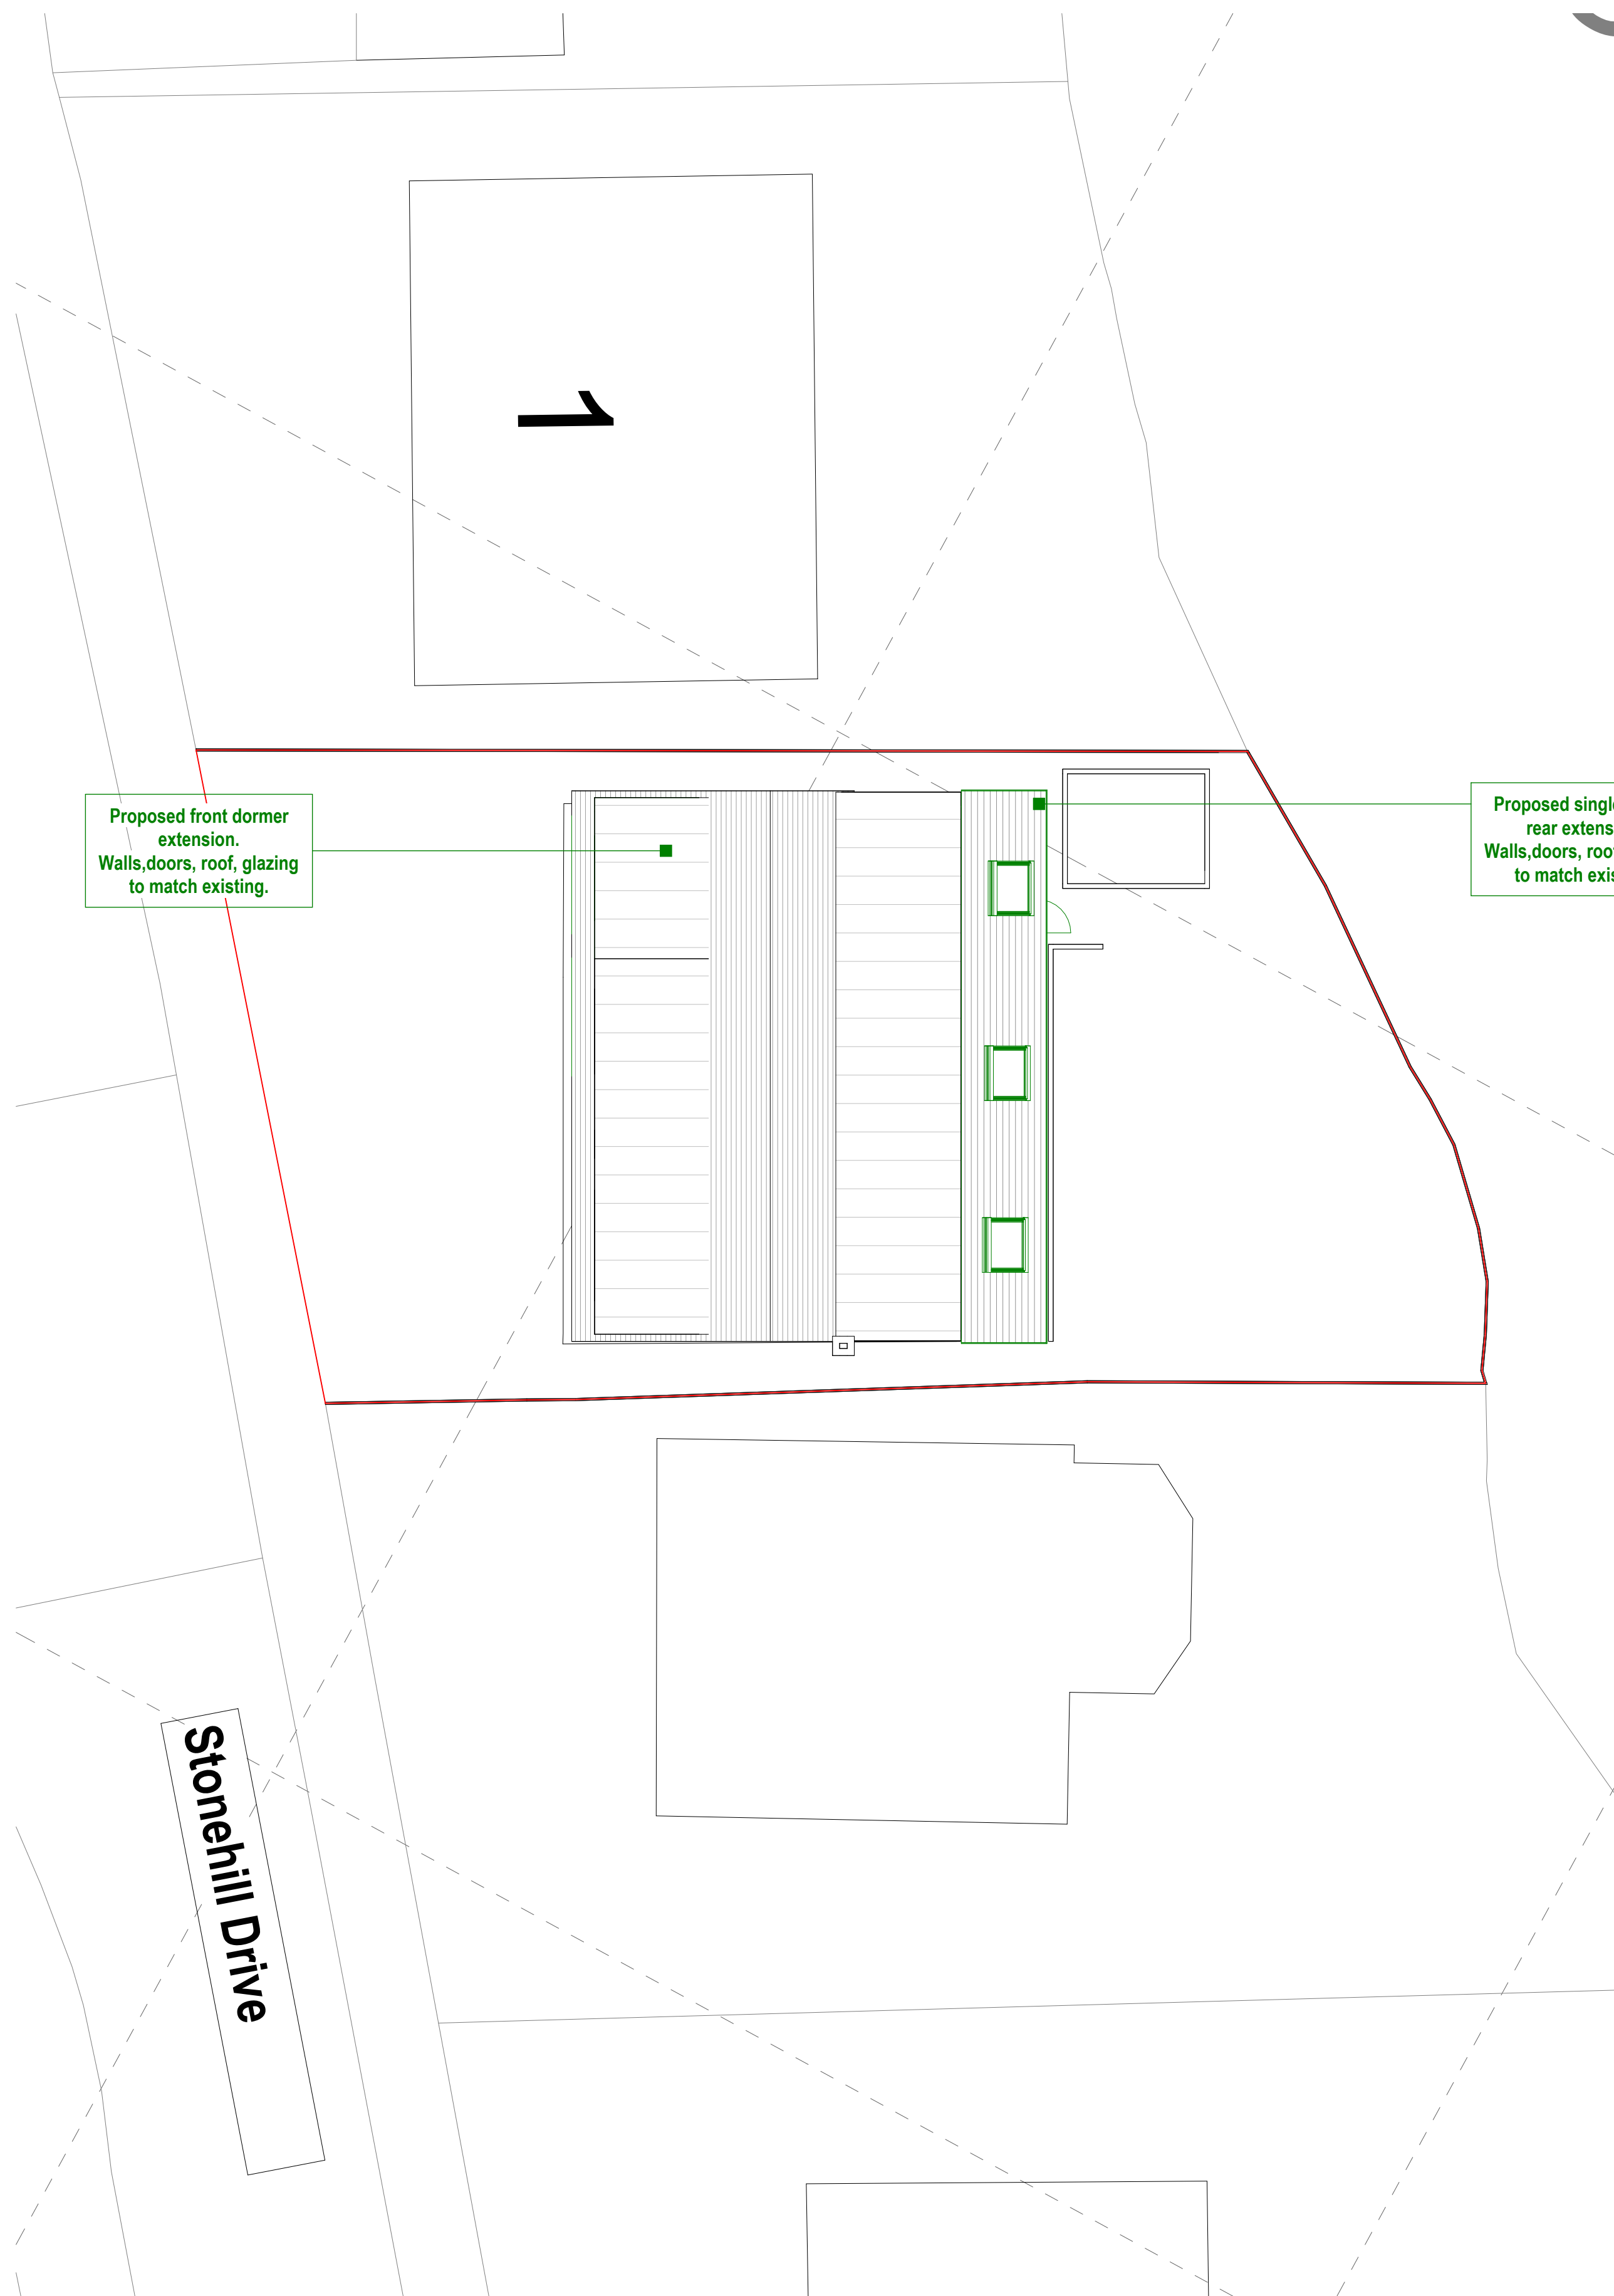

2 Proposed Site Plan
1 : 100

0m 2m 4m 6m 8m 10m

VISUAL SCALE 1:100 @ A1



1 Front dormer notes included 27.07.24

Status
Lawful Development Certificate
Client
Mr Mohammad Rafaqat

Project Title
3 STONEHILL DRIVE ROCHDALE OL12 7JN

Drawing Title
Existing and Proposed Site Plan A1

Project No.
2019_001
Drawing No.
002-SI-XX-00-DR-I-P2
Drawing Date
Rev
1
Scale at A1
1 : 100

Created By
Rakesh M

m83 Associates Ltd
187 Water Street, Manchester, M3 4JD
Telephone: 07470 671 234
Email: rakesh@m83associates.com

arb Architects Registration Board
RIBA RIBA Chartered Practitioner