


ALL DIMENSIONS ARE FOR REFERENCE
PURPOSES ONLY DISCRPENCIES ARE TO BE
REPORTED TO THE DRAWINGS AUTHOR. DO NOT
SCALE FROM DRAWING.

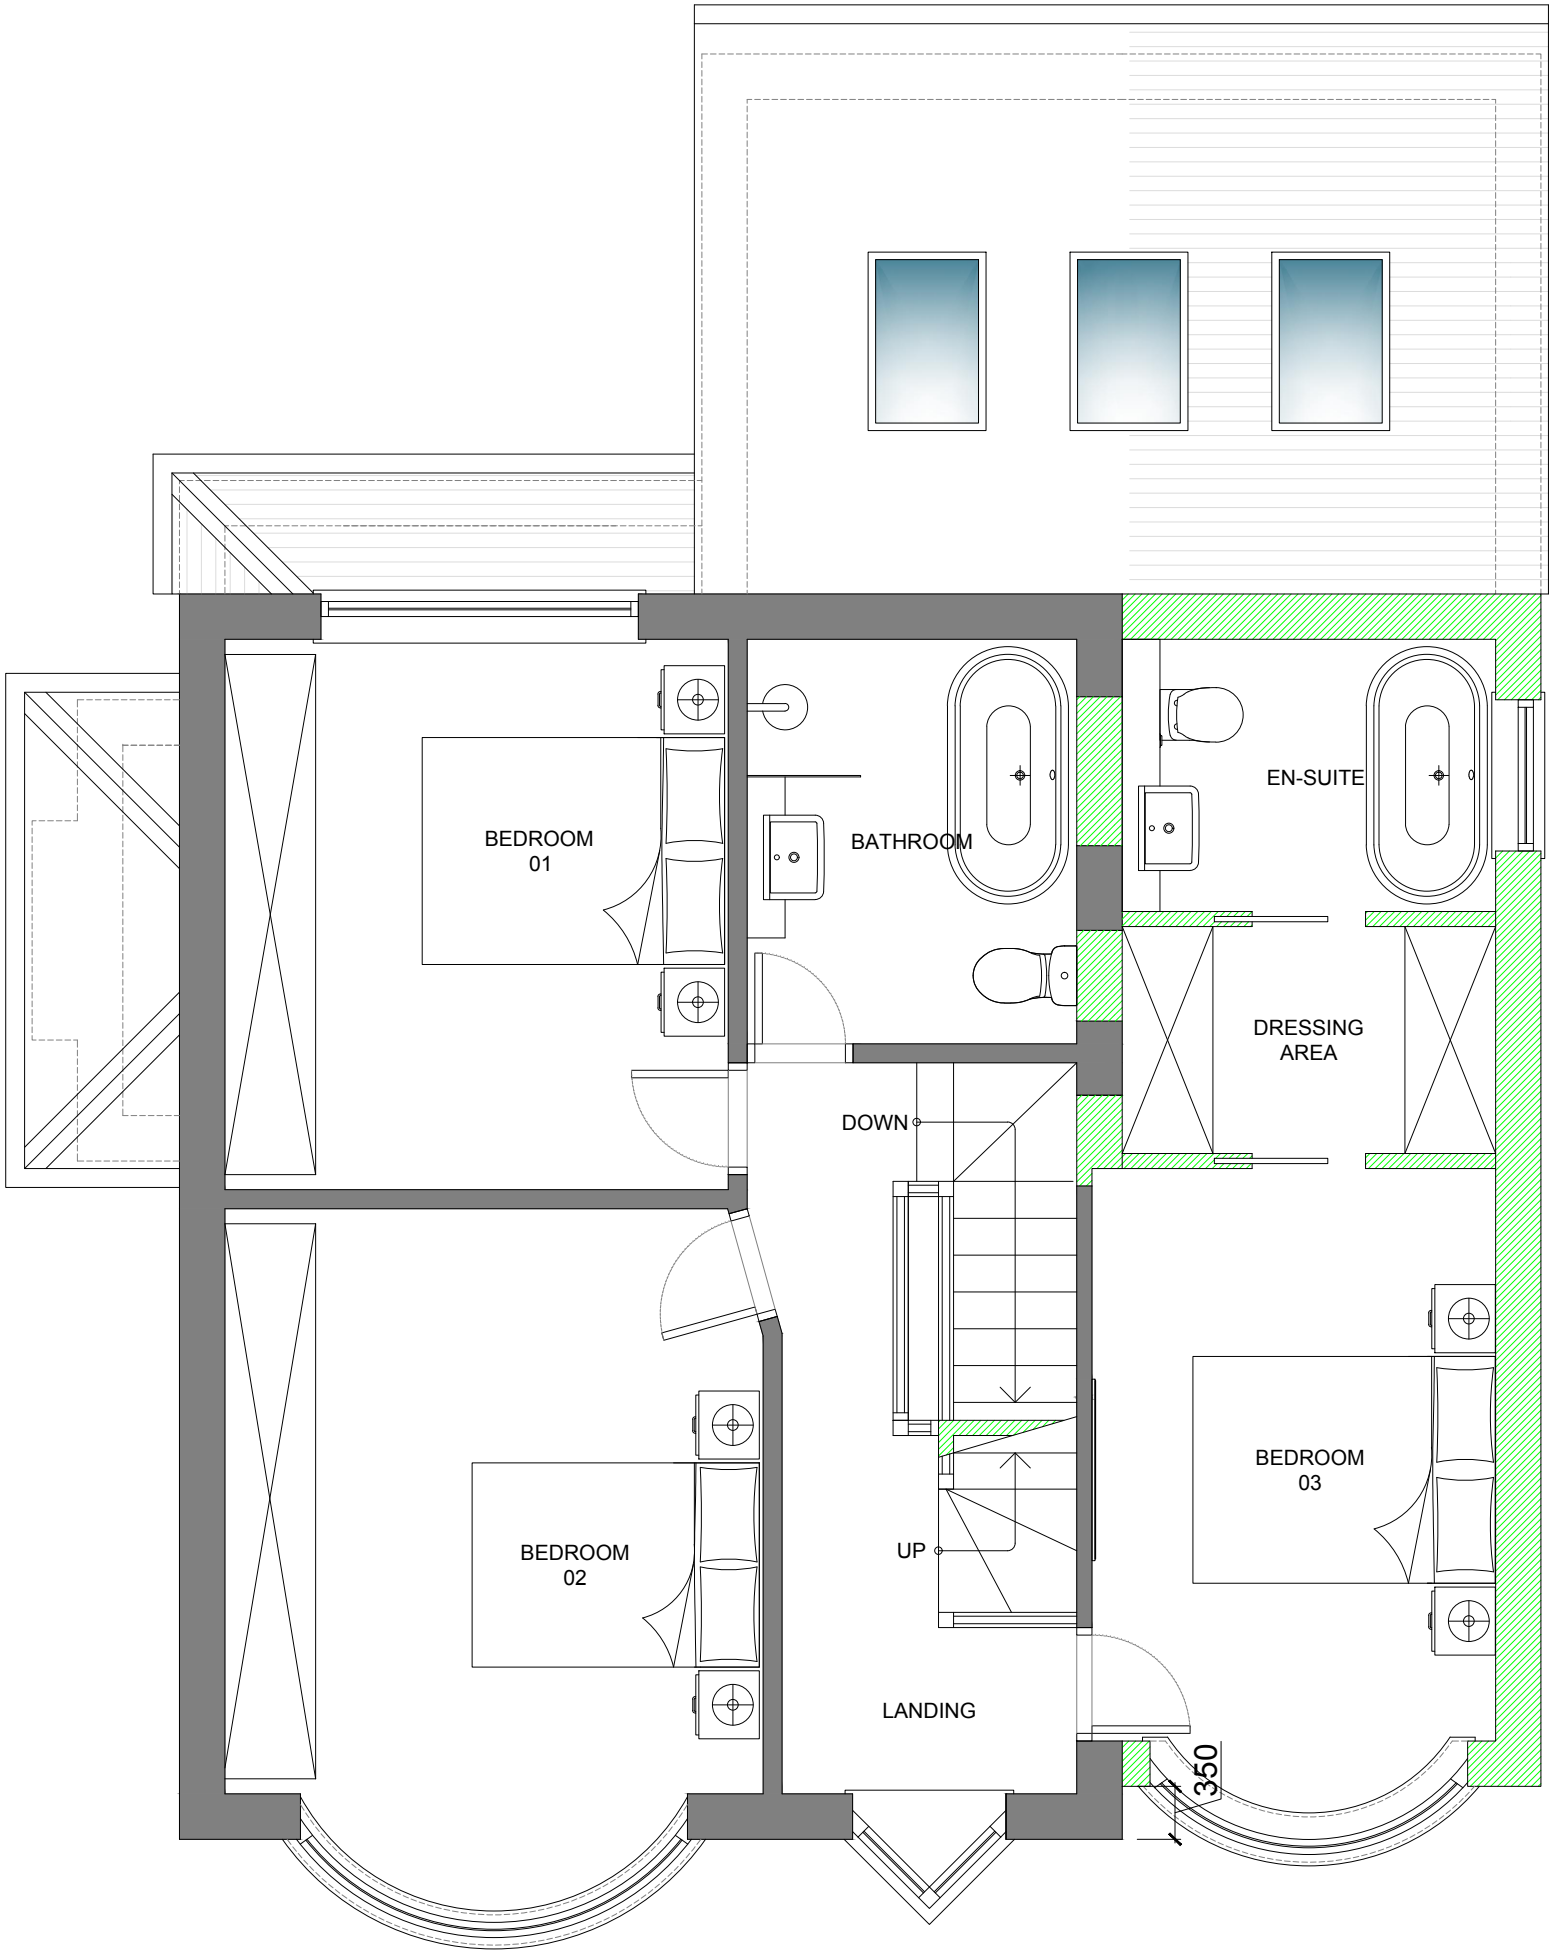

PROPOSED FIRST FLOOR PLAN

B	14-03-24	Proposed extension set back 350mm.		
A	07-03-24	Roof to bi fold doors added.		
Rev	Date	Description	Rev By	CHK'd By
Drawing Title		PROPOSED FIRST FLOOR PLAN		
Job-Dwg No		053ROC-106B		
Project Title		EXTENSIONS AND INTERNAL REMODEL 26 MOSS LANE MIDDLETON ROCHDALE M24 1WX		
Client		MR & MRS CHEVREAU		
Status		PLANNING		
Scale		1:50	Drawing Size	A3
Date		12/23		