




PROPOSED FRONT ELEVATION




PROPOSED REAR ELEVATION



PROPOSED SIDE ELEVATION

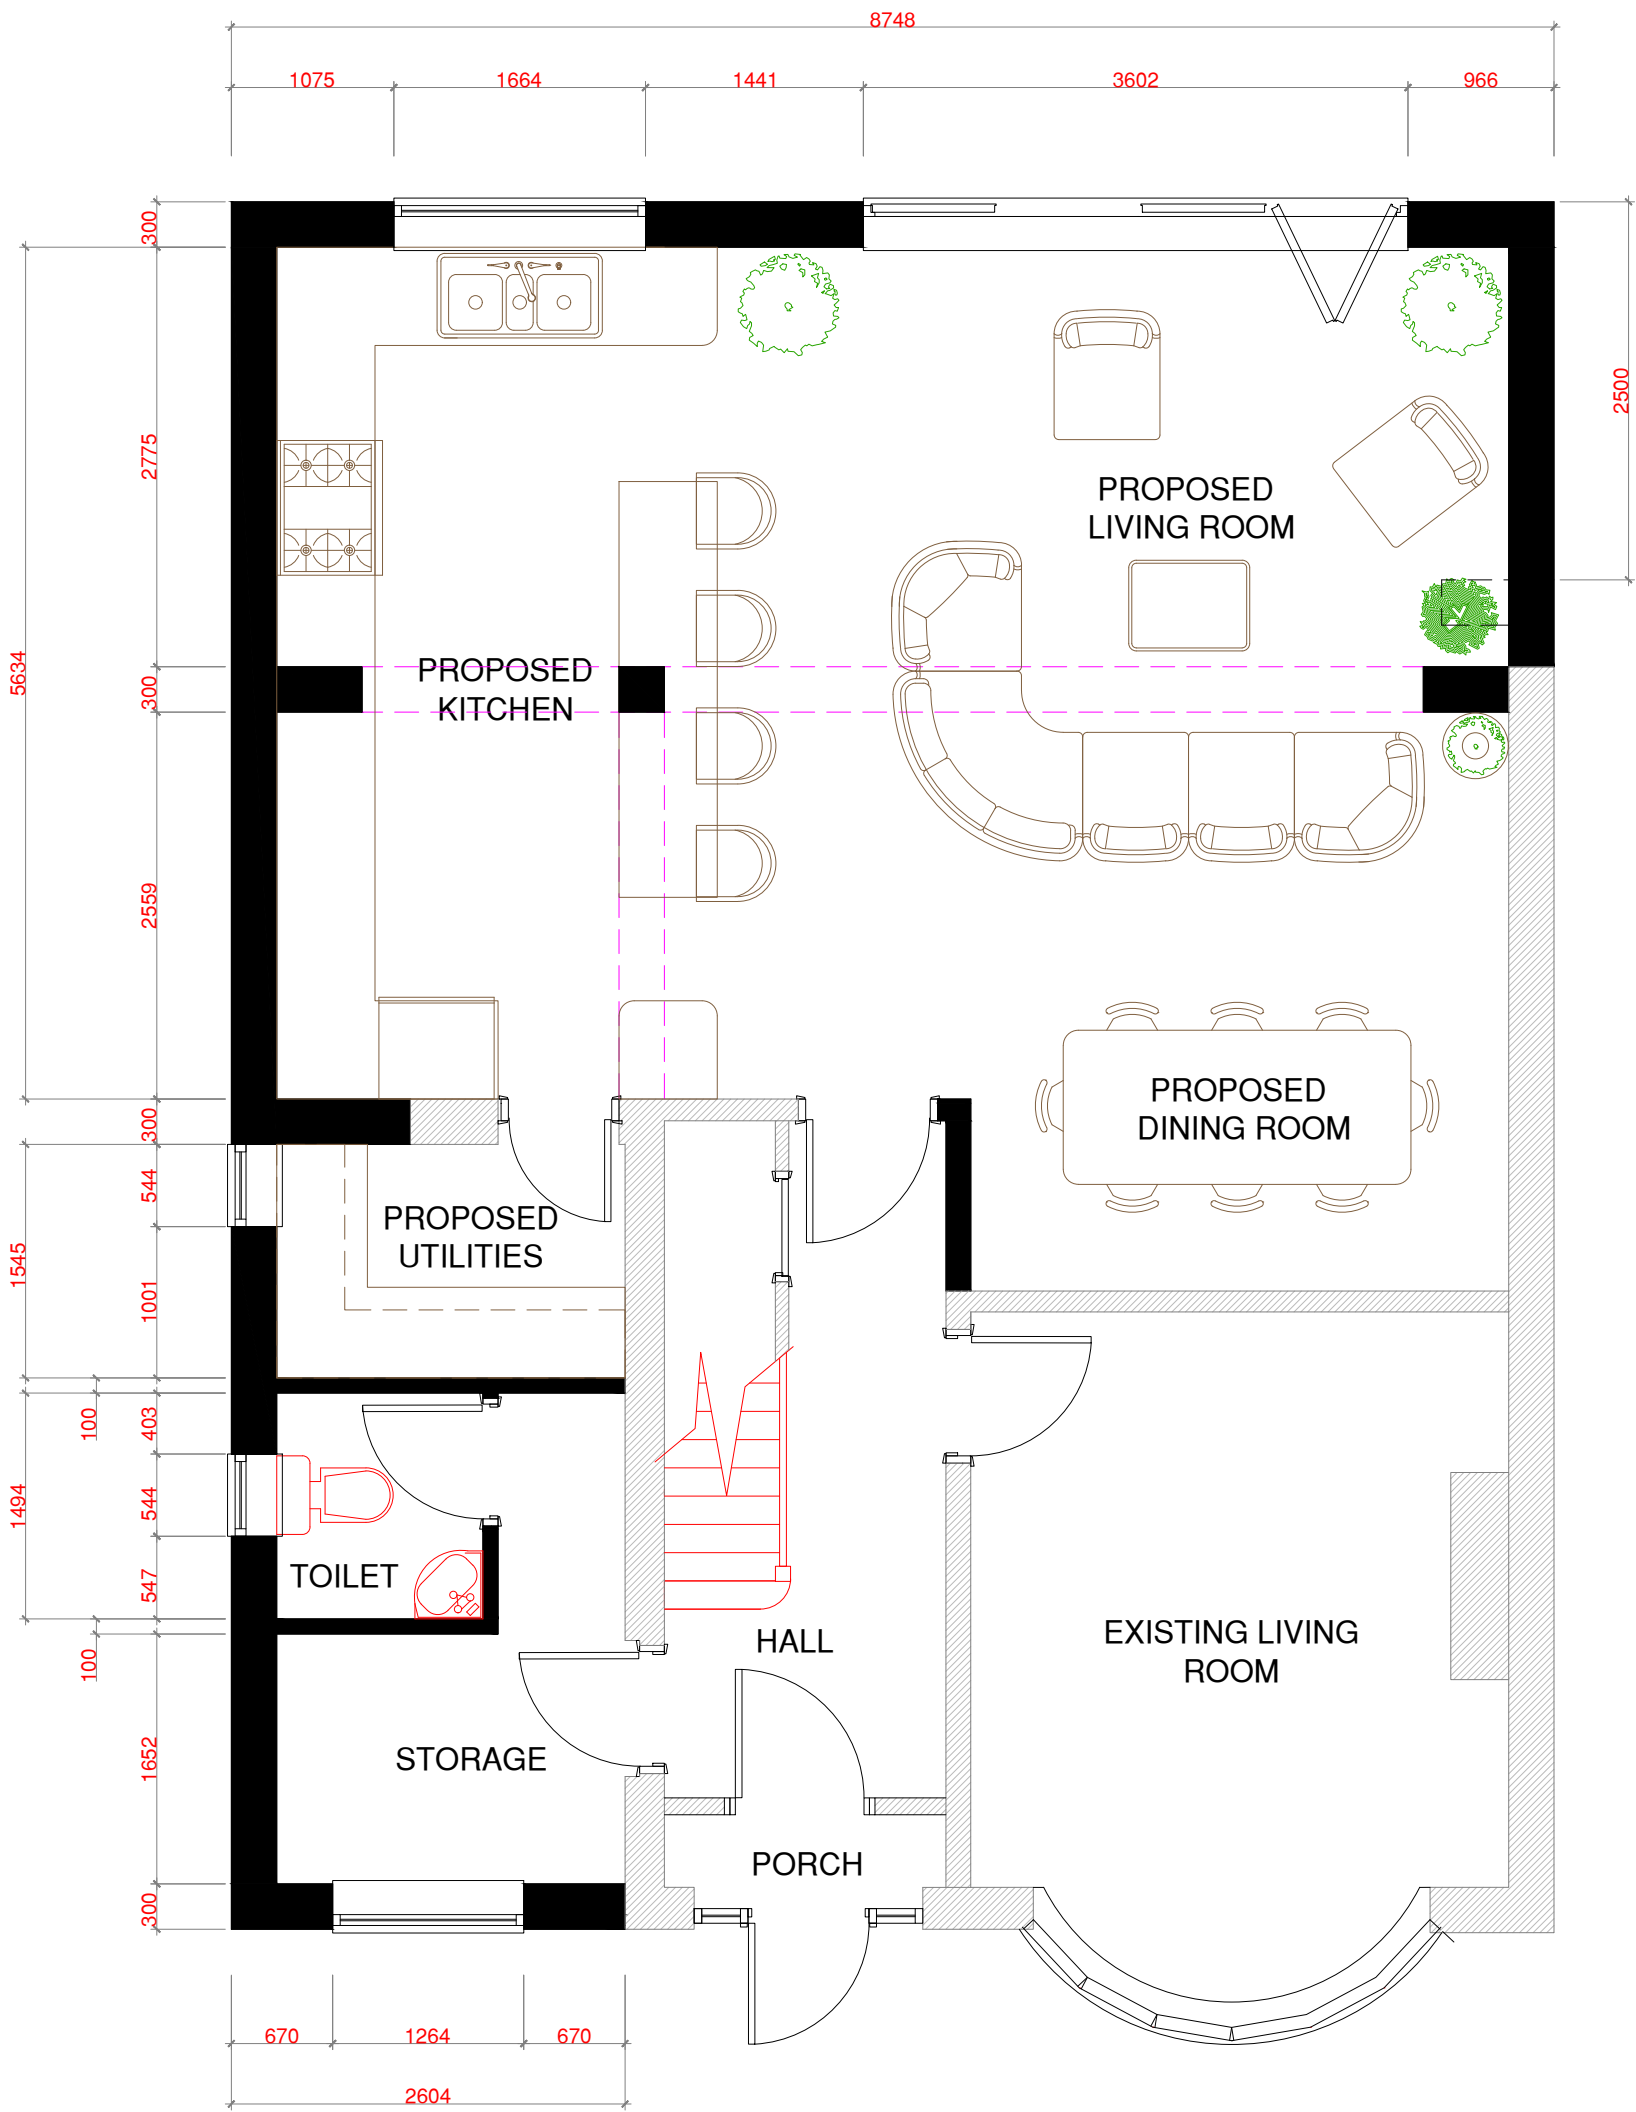

PROPOSED GROUND FLOOR PLAN

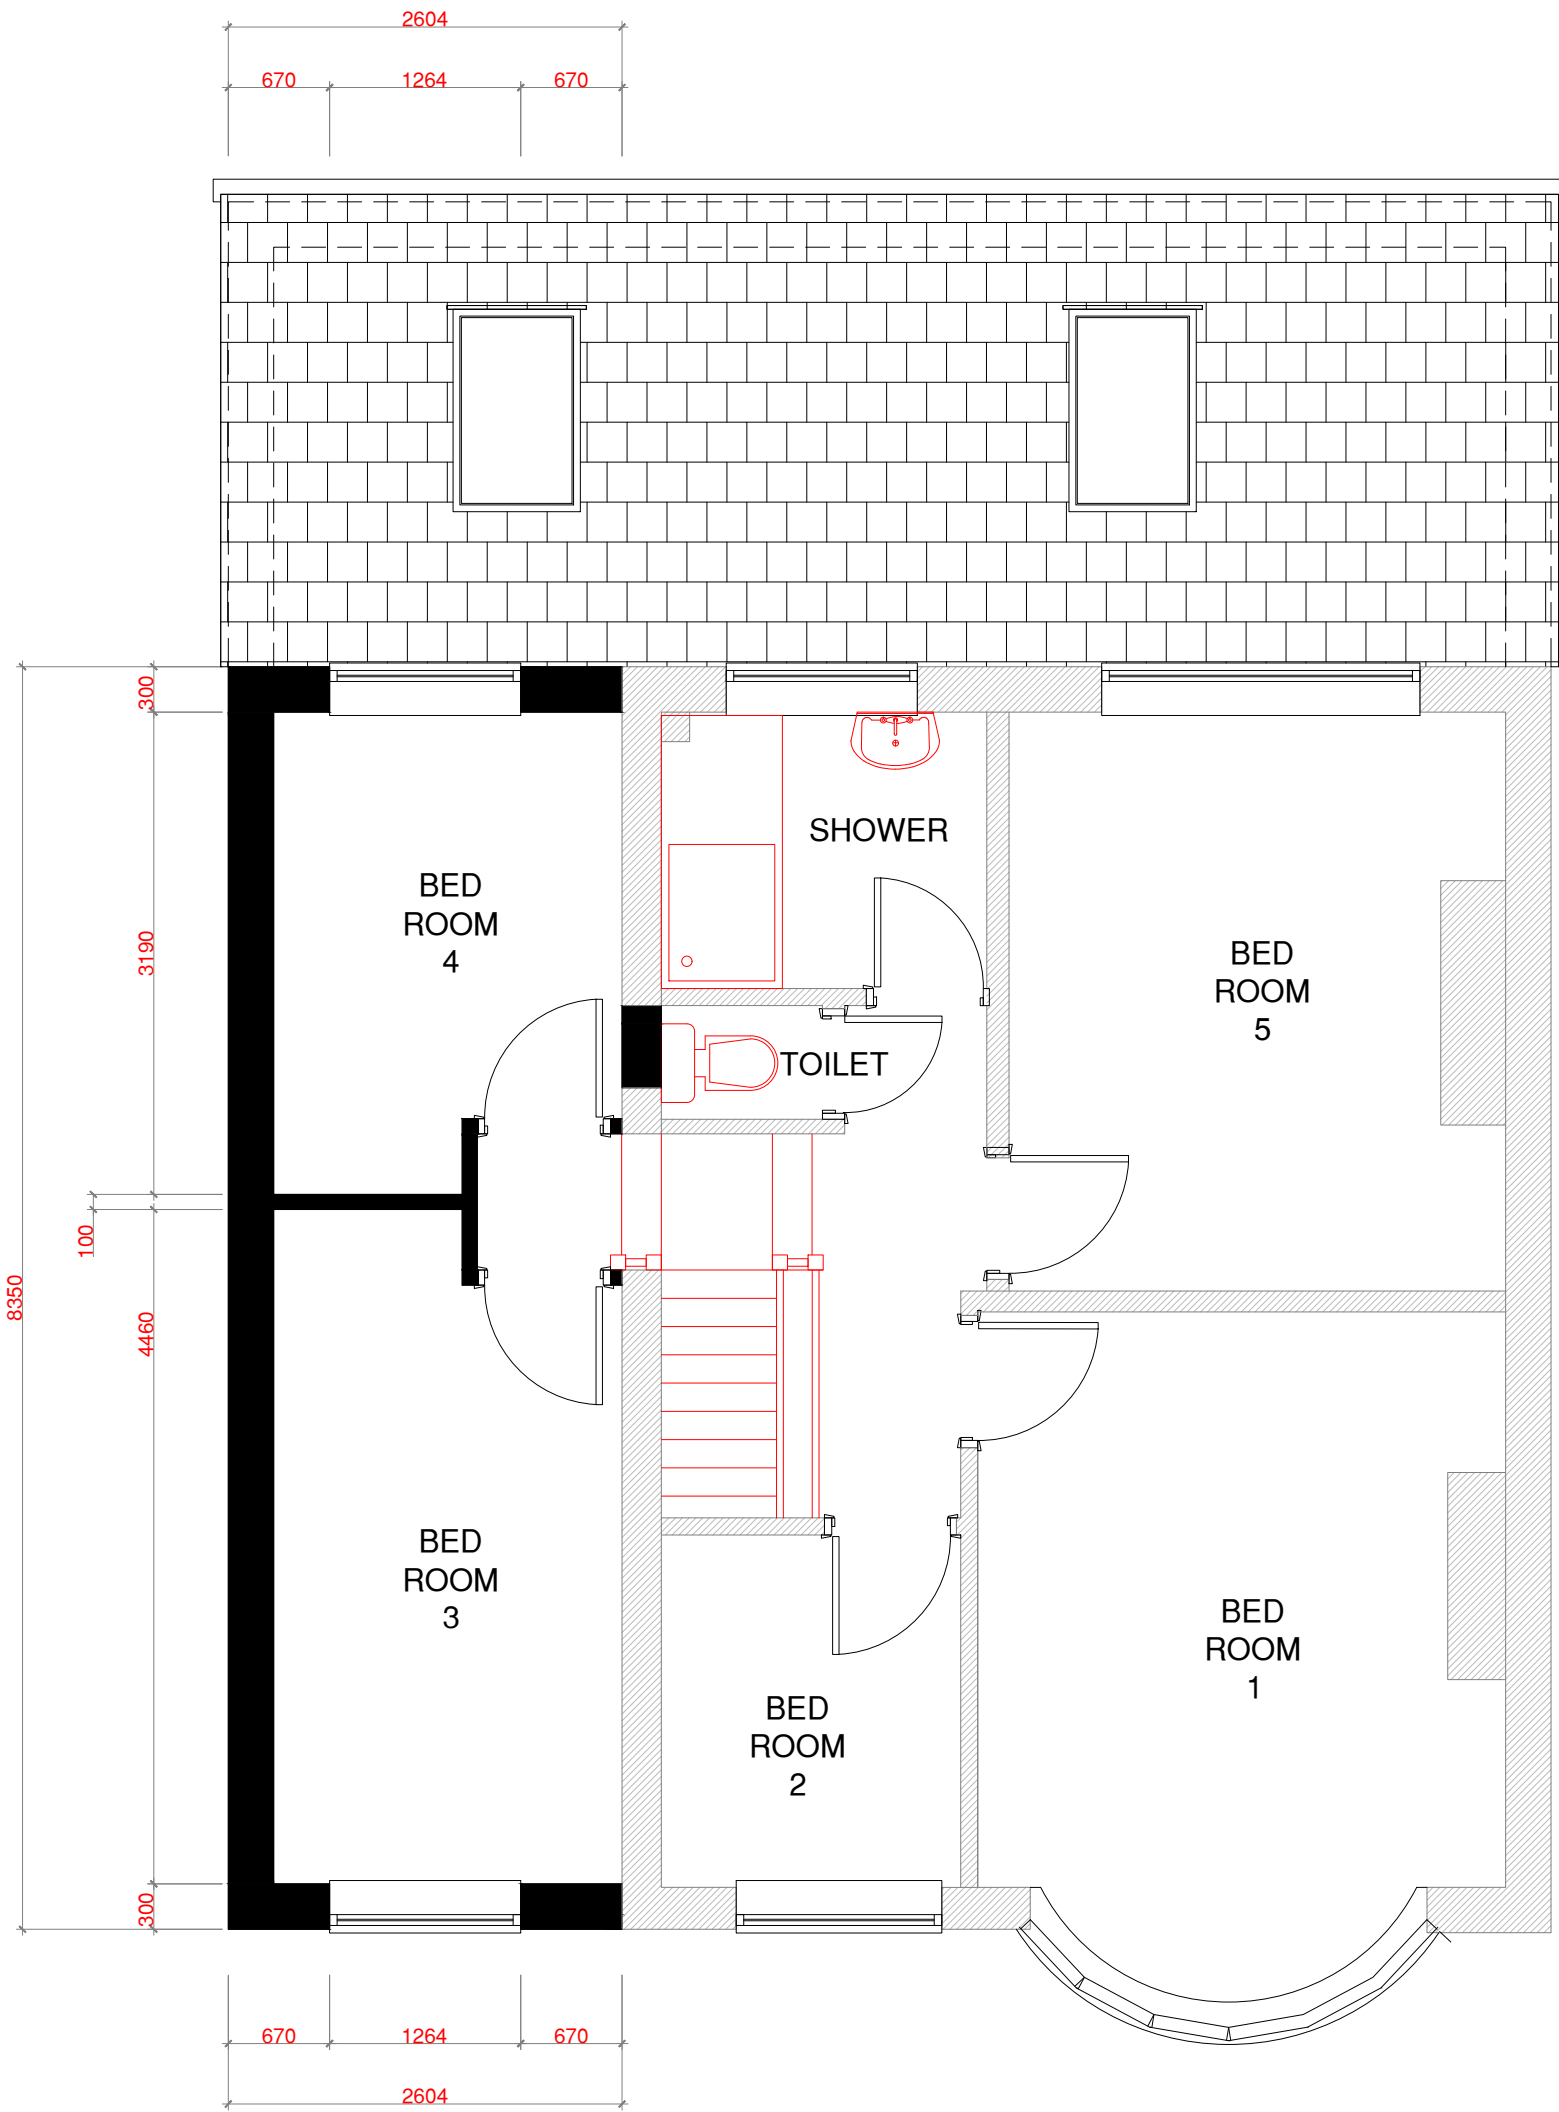

PROPOSED FIRST FLOOR PLAN

A	Proposed front elevation has been set back.	RR	21.01.20
REV:	DESCRIPTION:	BY:	DATE:



Arch Designs
*Don't just dream it,
let us design it!*
ARCH DESIGNS www.archdesigns.co.uk

CLIENT:
Mr DAVE LONGSDEN
53 KINGSWAY,
ALKRINTON,
M24 1LQ

ARCHITECT:
MR REUBEN RAMELIZE
ARCH DESIGNS, WILSONS PARK C/O MAS
MONSALL ROAD
MANCHESTER M40 8WN

DRAWN:
REUBEN

CHECKED:
checked

DATE:
DEC 2024

REVISION:

PROJECT NAME:
**PROPOSED ONE STOREY REAR AND
TWO STORY SIDE EXTENSION.**

DRAWING TITLE:
PROPOSED PLANS AND ELEVATIONS

SCALE:
1:50

SHEET SIZE:
A1

SHEET NO.:
02

PROJECT NO:
2024/015

STATUS:
FOR PLANNING

DRAWING NO.:
A1/02