


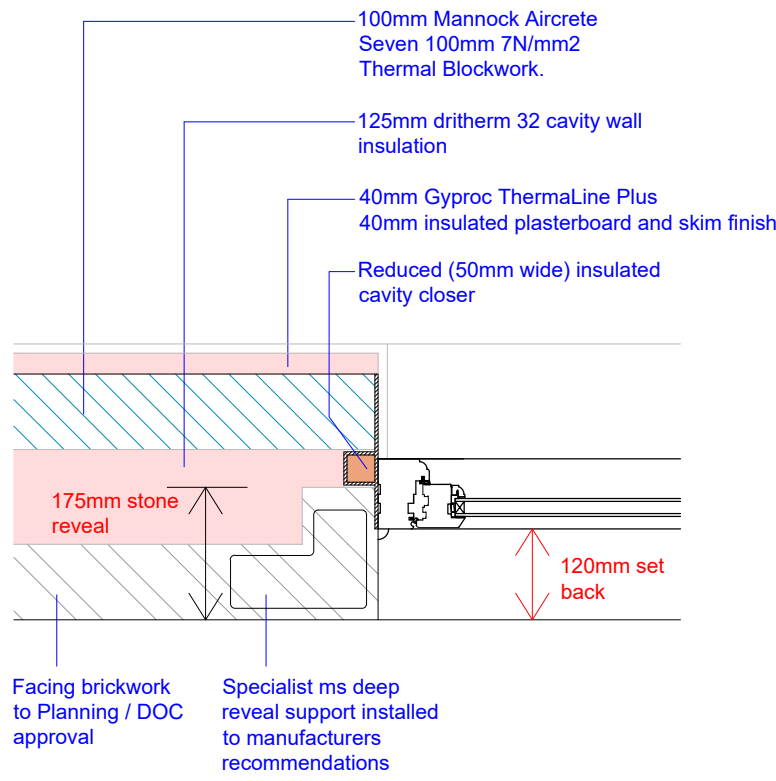

WINDOW & DOOR REVEAL DETAIL


AMENITY AREA SCHEDULE:

- PLOT 1 - 130m2 (Storage 2.5m2)
- PLOT 2 - 107m2 (Storage 2m2)
- PLOT 3 - 107m2 (Storage 2m2)
- PLOT 4 - 107m2 (Storage 2m2)
- PLOT 5 - 107m2 (Storage 2m2)
- PLOT 6 - 107m2 (Storage 2m2)
- PLOT 7 - 107m2 (Storage 2m2)
- PLOT 8 - 107m2 (Storage 2m2)

KEY

	Proposed Driveways, Private Footpaths & Parking		Proposed Dropped Kerbs
	Proposed Access Road		Proposed Garden / Private Landscape Areas
	Proposed Dwellings		Proposed Communal / Open landscaping areas
	Patio Areas		Proposed Bin Stores

PROPOSED SITE PLAN

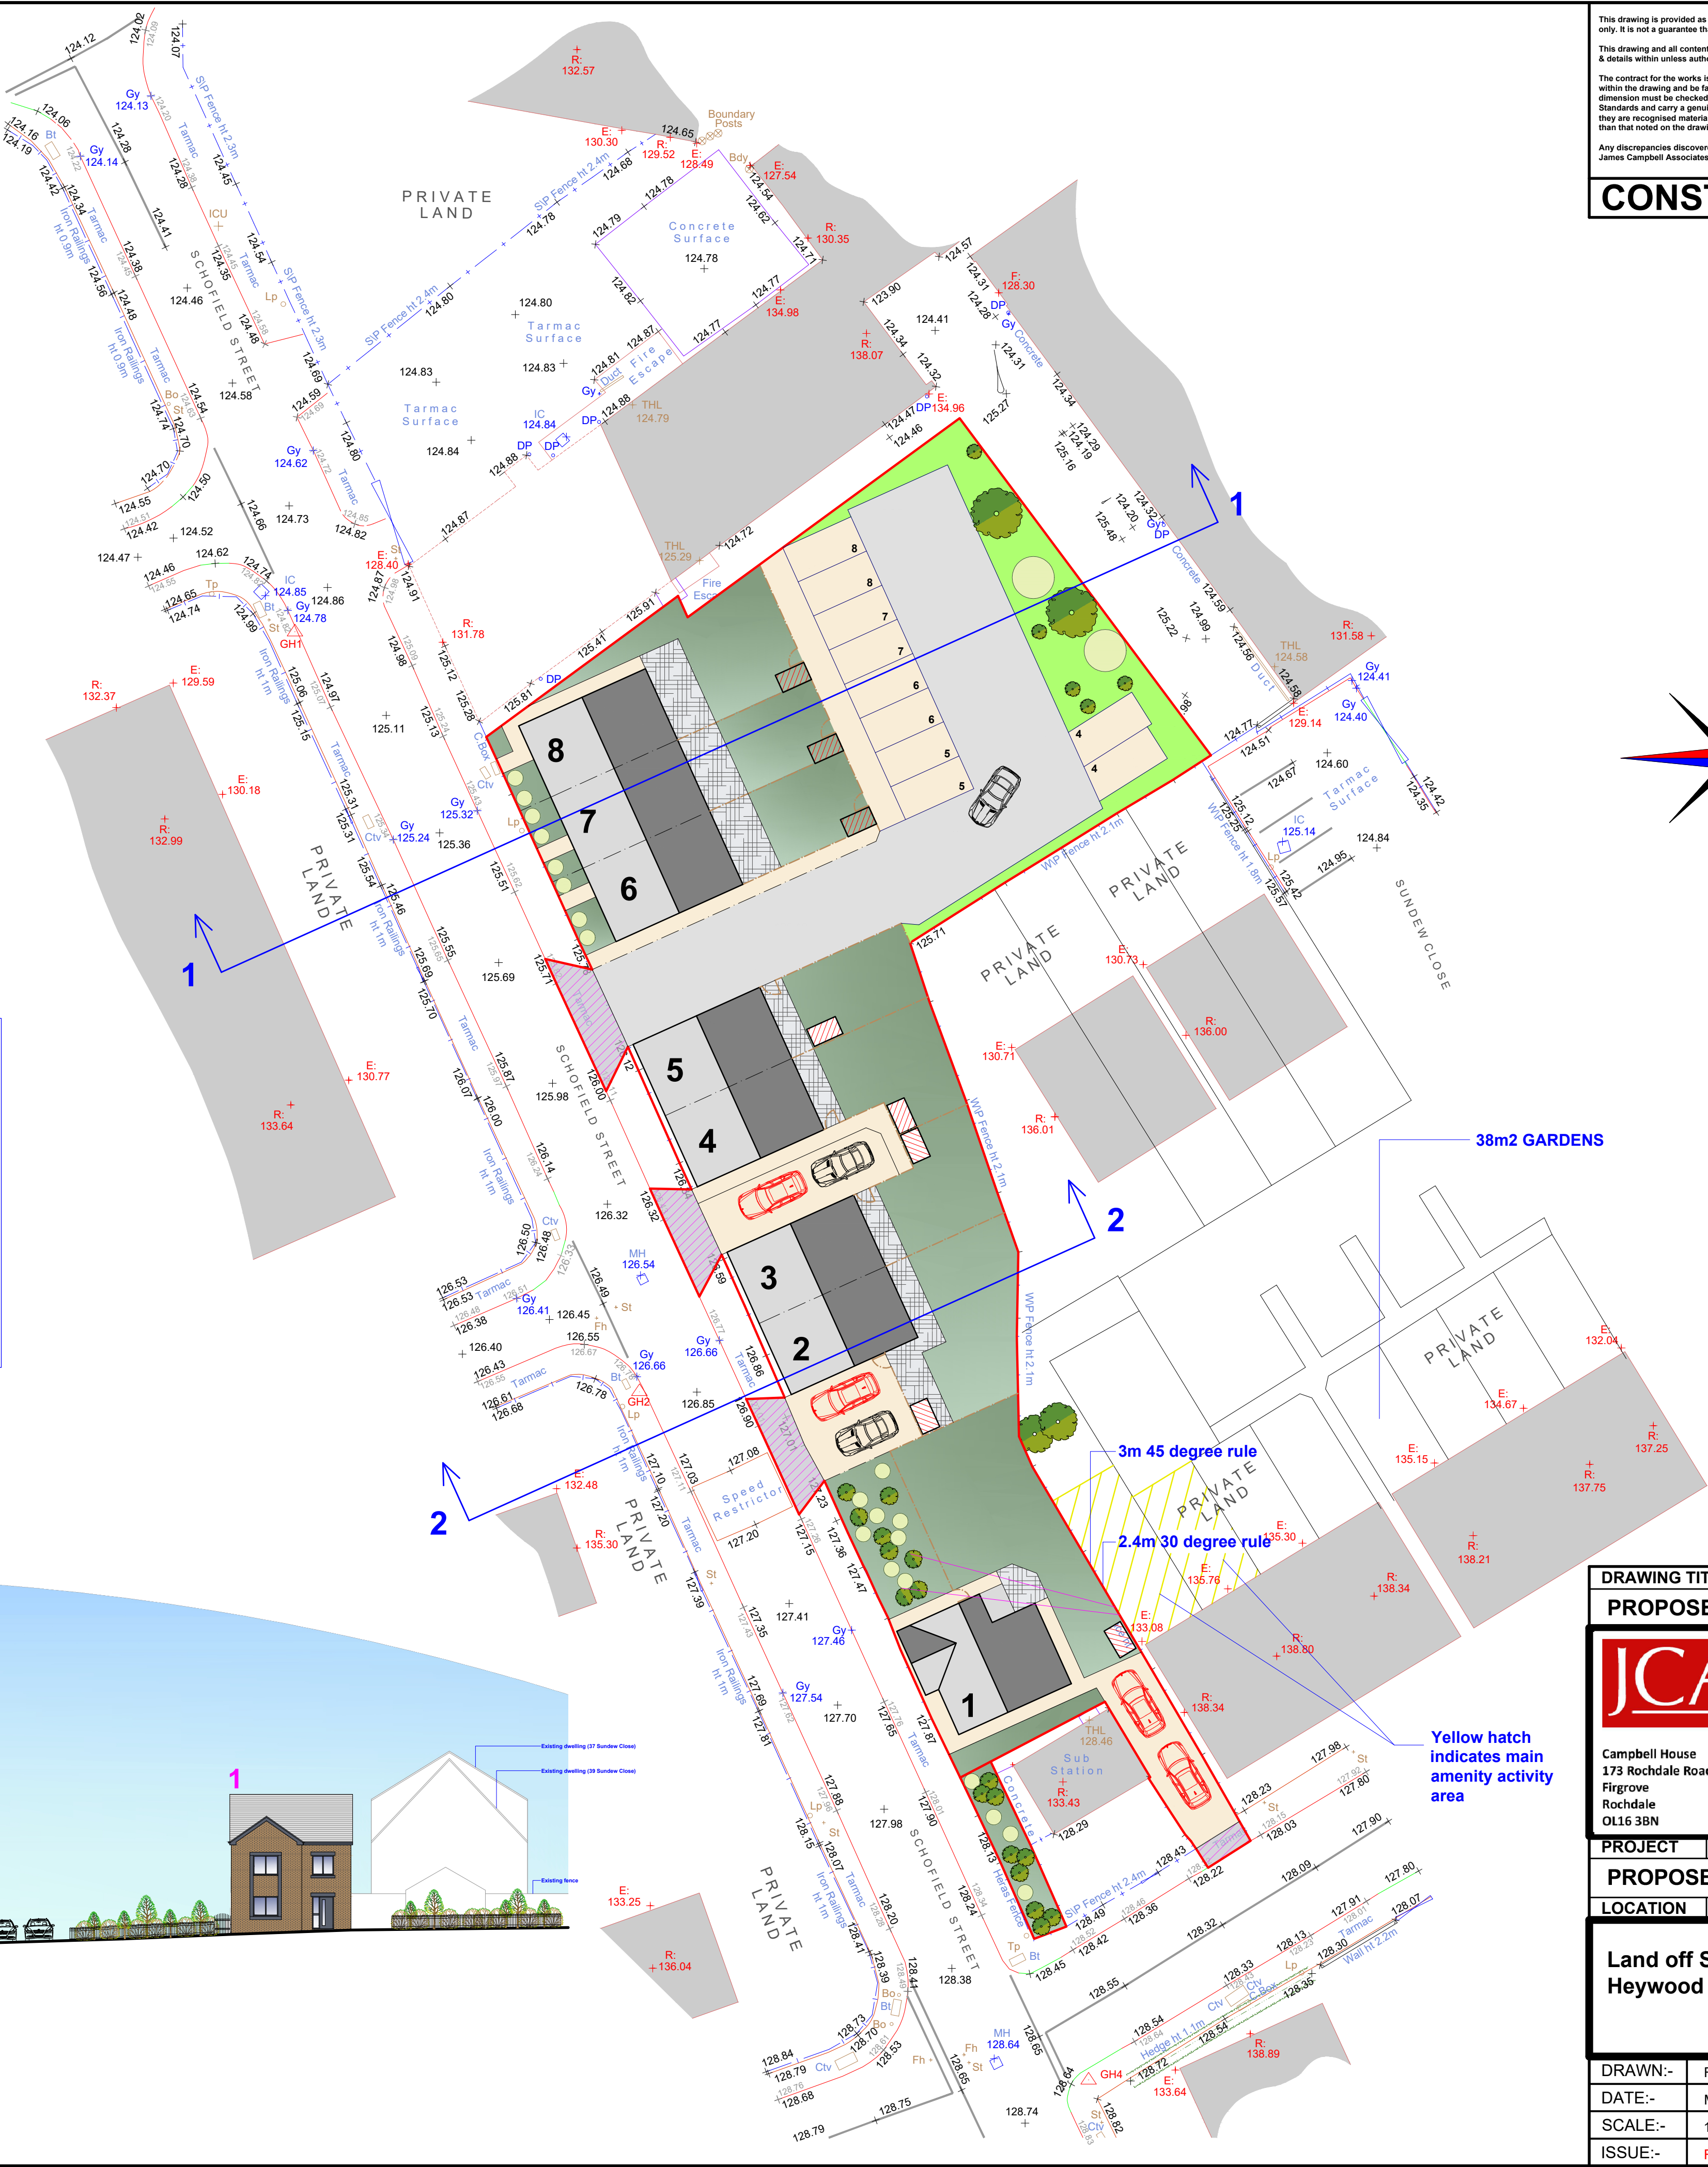



This drawing is provided as a document to gain either Planning Permission or Building Regulation approval purposes only. It is not a guarantee that Planning Permission will be granted.

This drawing and all contents are the copyright of James Campbell Associates Ltd. No copies to be made from the drawing & details without written authority by James Campbell Associates Ltd.

The contract for the works is between the client and his / her contractor. Contractor to visit site, study the details provided within the drawing and be familiar with both the work to be carried out in accordance with the details provided. Any stated dimension must be checked prior to any form of construction. All works and materials to comply with all relevant British Standards and carry a genuine BBA certificate. The materials specified within this drawing are a guide for the contractor as they are recognised materials with genuine BBA certificates etc. Any contractor who decides to use any different materials than that noted on the drawing must inform James Campbell Associates Ltd.


Any discrepancies discovered or items found that were not visible at the time of the initial survey should be reported to James Campbell Associates Ltd for consultation with our client.

CONSTRUCTION NOTES:-

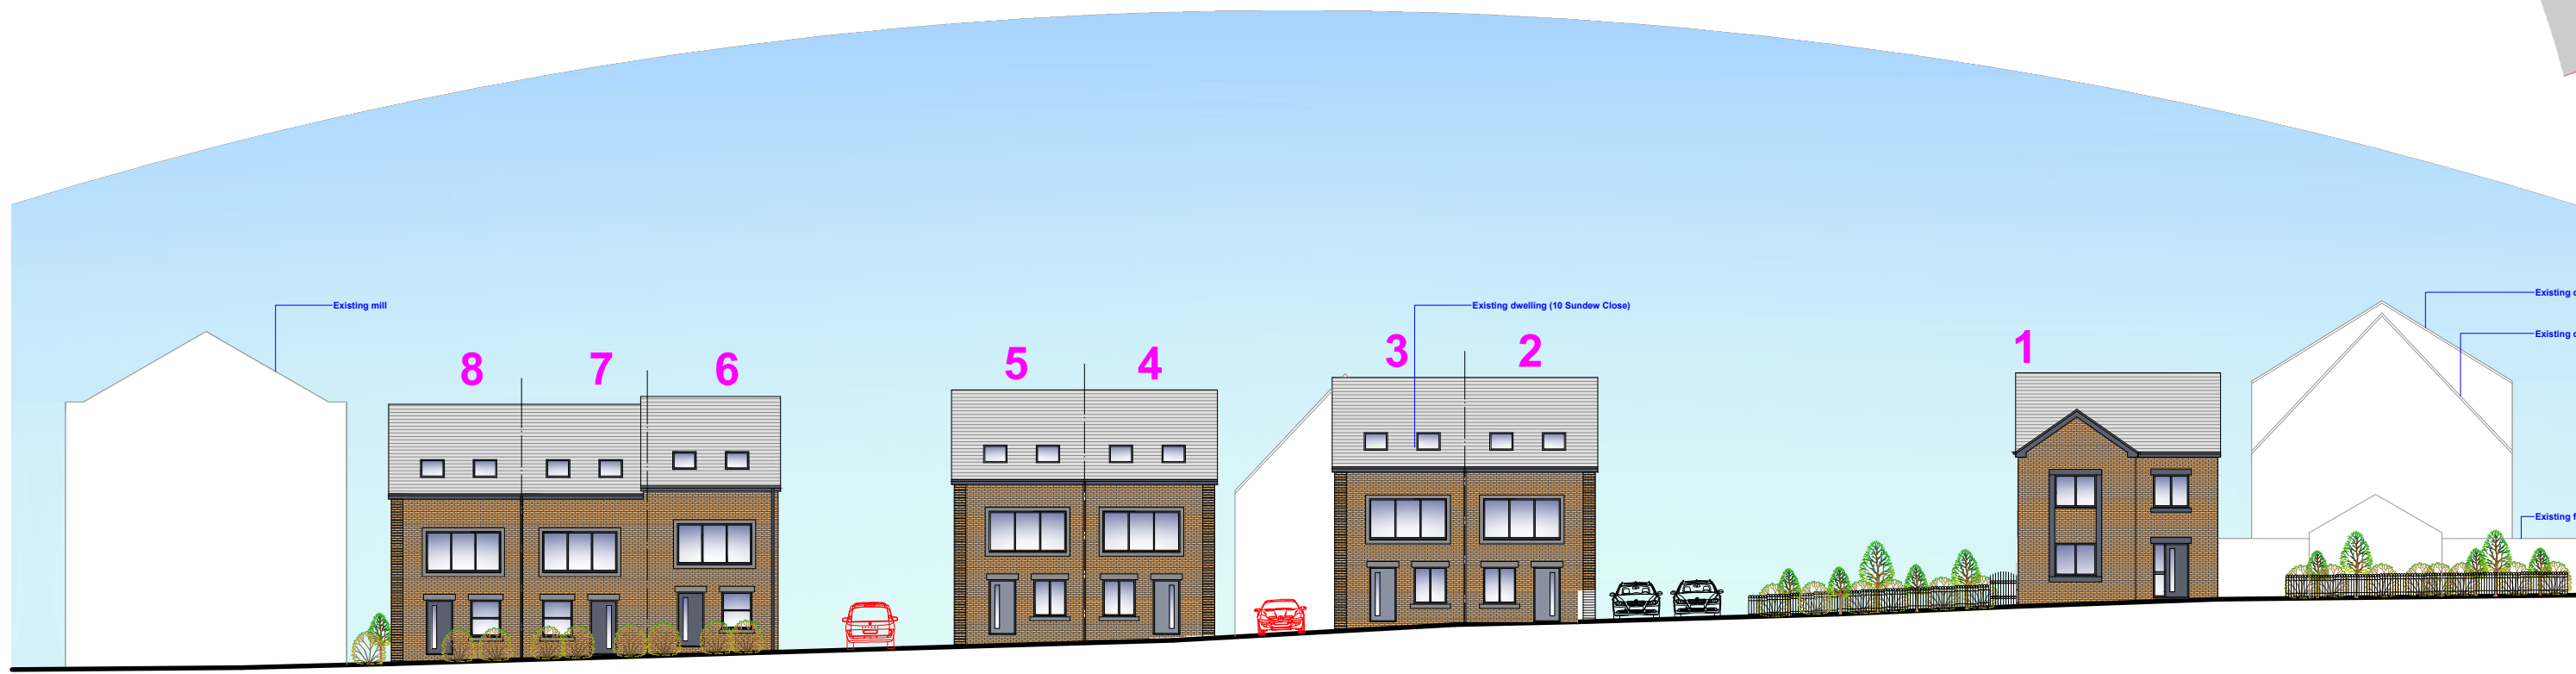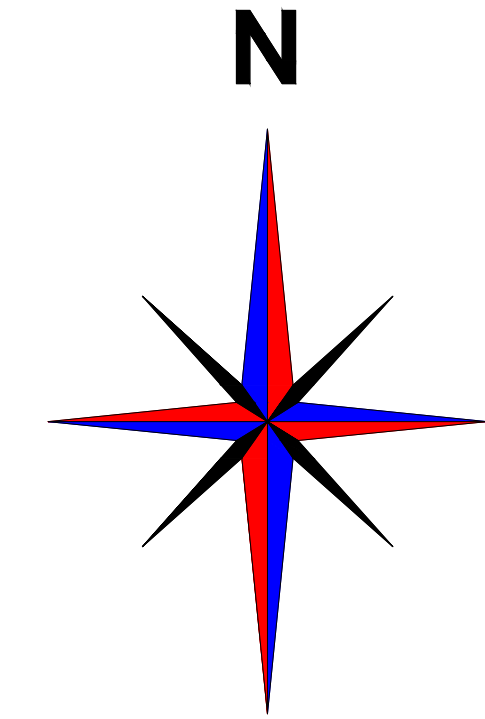

SCHOFIELD STREET ELEVATION
Scale 1:200

Scale Bar 1:250

 

DRAWING TITLE		
PROPOSED SITE PLAN		
 JAMES CAMPBELL ASSOCIATES LTD CHARTERED ARCHITECTURAL SERVICES  		
Campbell House 173 Rochdale Road Fingrove Rochdale OL16 3BN		
Tel: 01706 354888 Mob: 07817 623183 Email: admin@jamescampbellassociates.co.uk Web: www.jamescampbellassociates.co.uk		
PROJECT		
PROPOSED RESIDENTIAL DEVELOPMENT		
LOCATION		
Land off Schofield Street Heywood		
DRAWN:-	Frank James Smith	DRAWING NUMBER:-
DATE:-	May 2024	24.3378.SC1.1R
SCALE:-	1:250 @ A1	
ISSUE:-	R	