



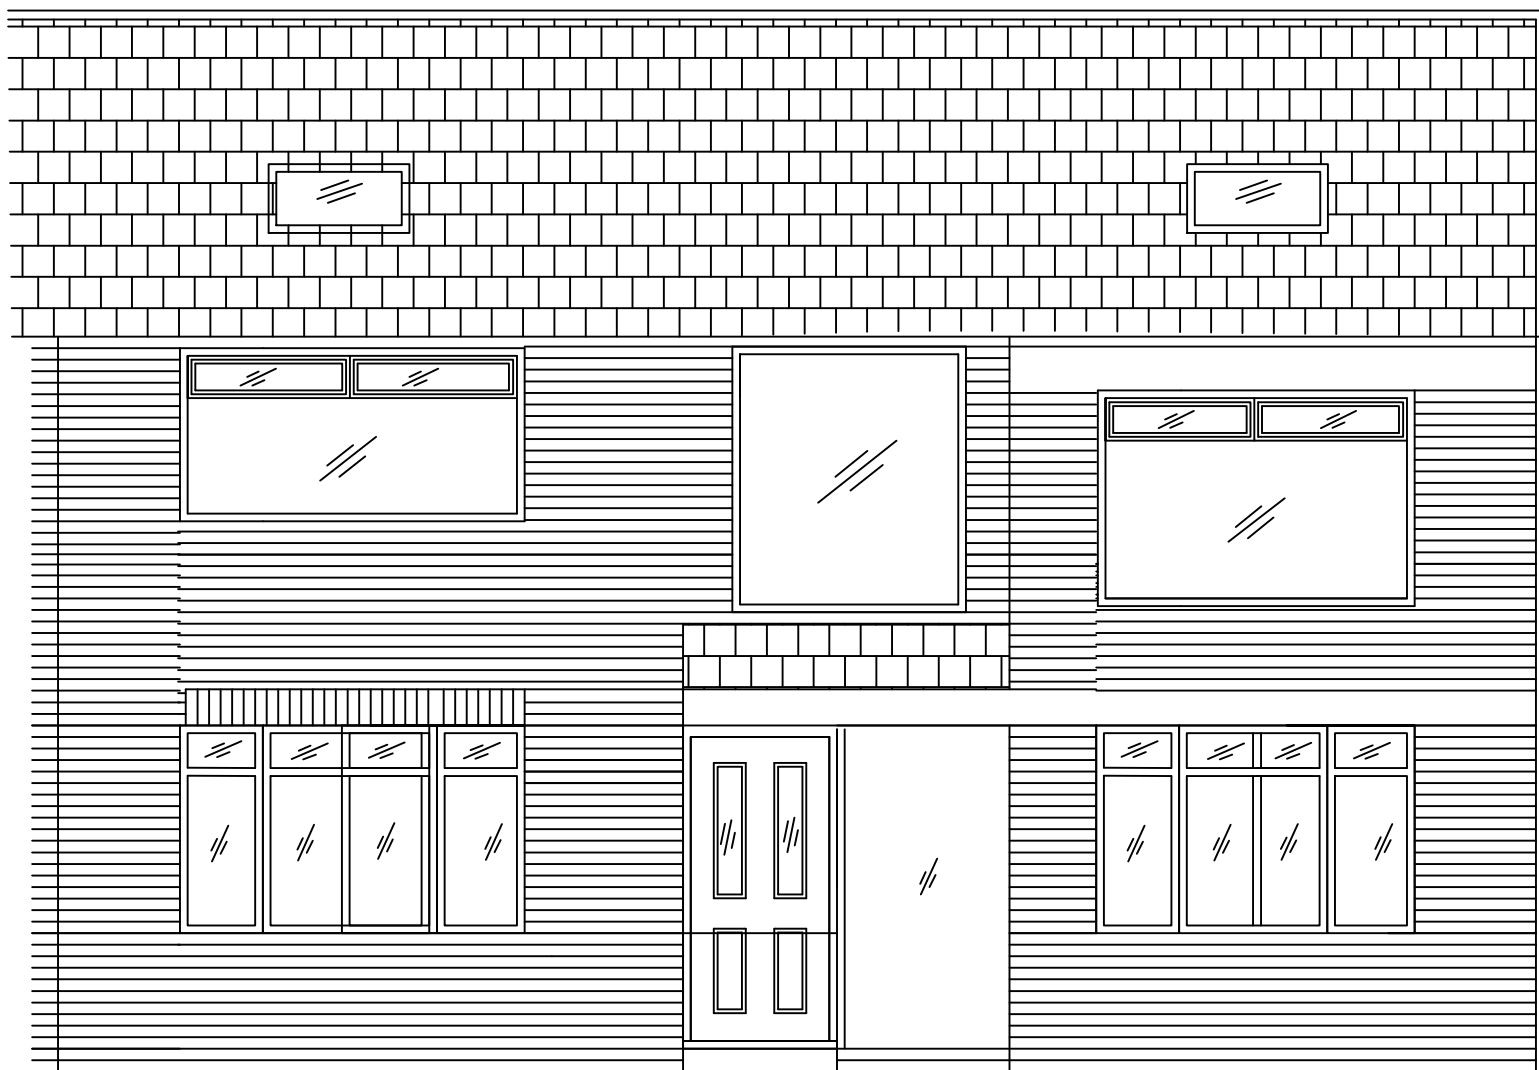


EXISTING FRONT ELEVATION
(SCALE 1:50)




PROPOSED FRONT ELEVATION
(SCALE 1:50)

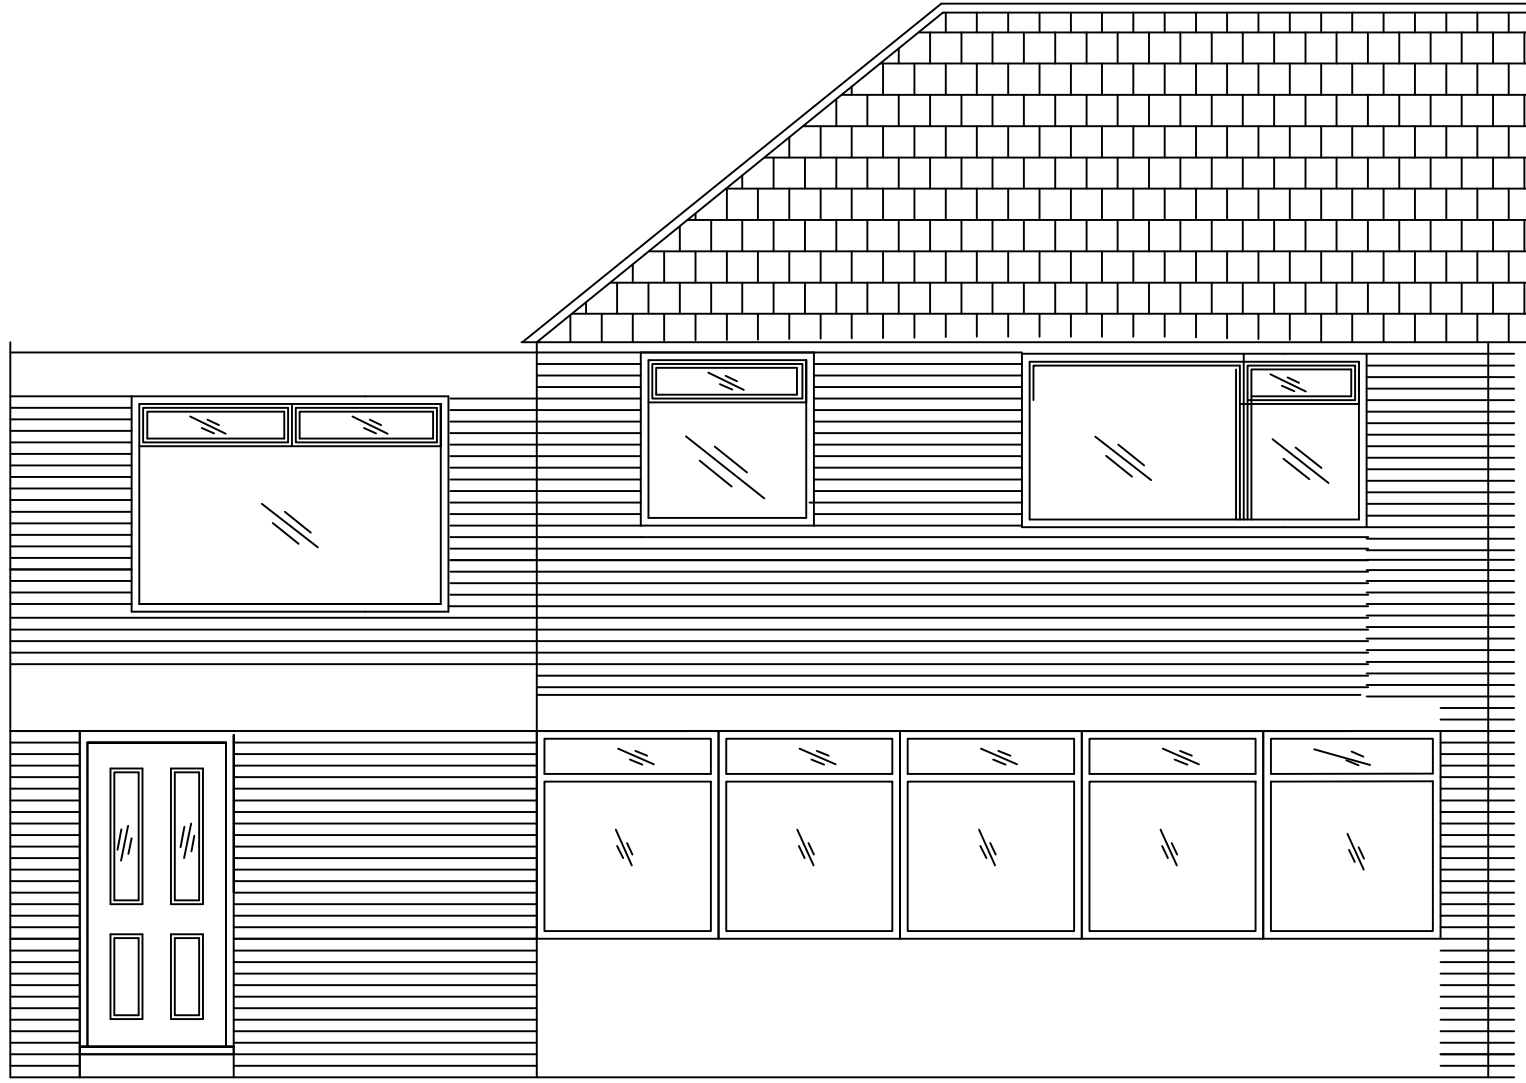


EXISTING REAR ELEVATION
(SCALE 1:50)

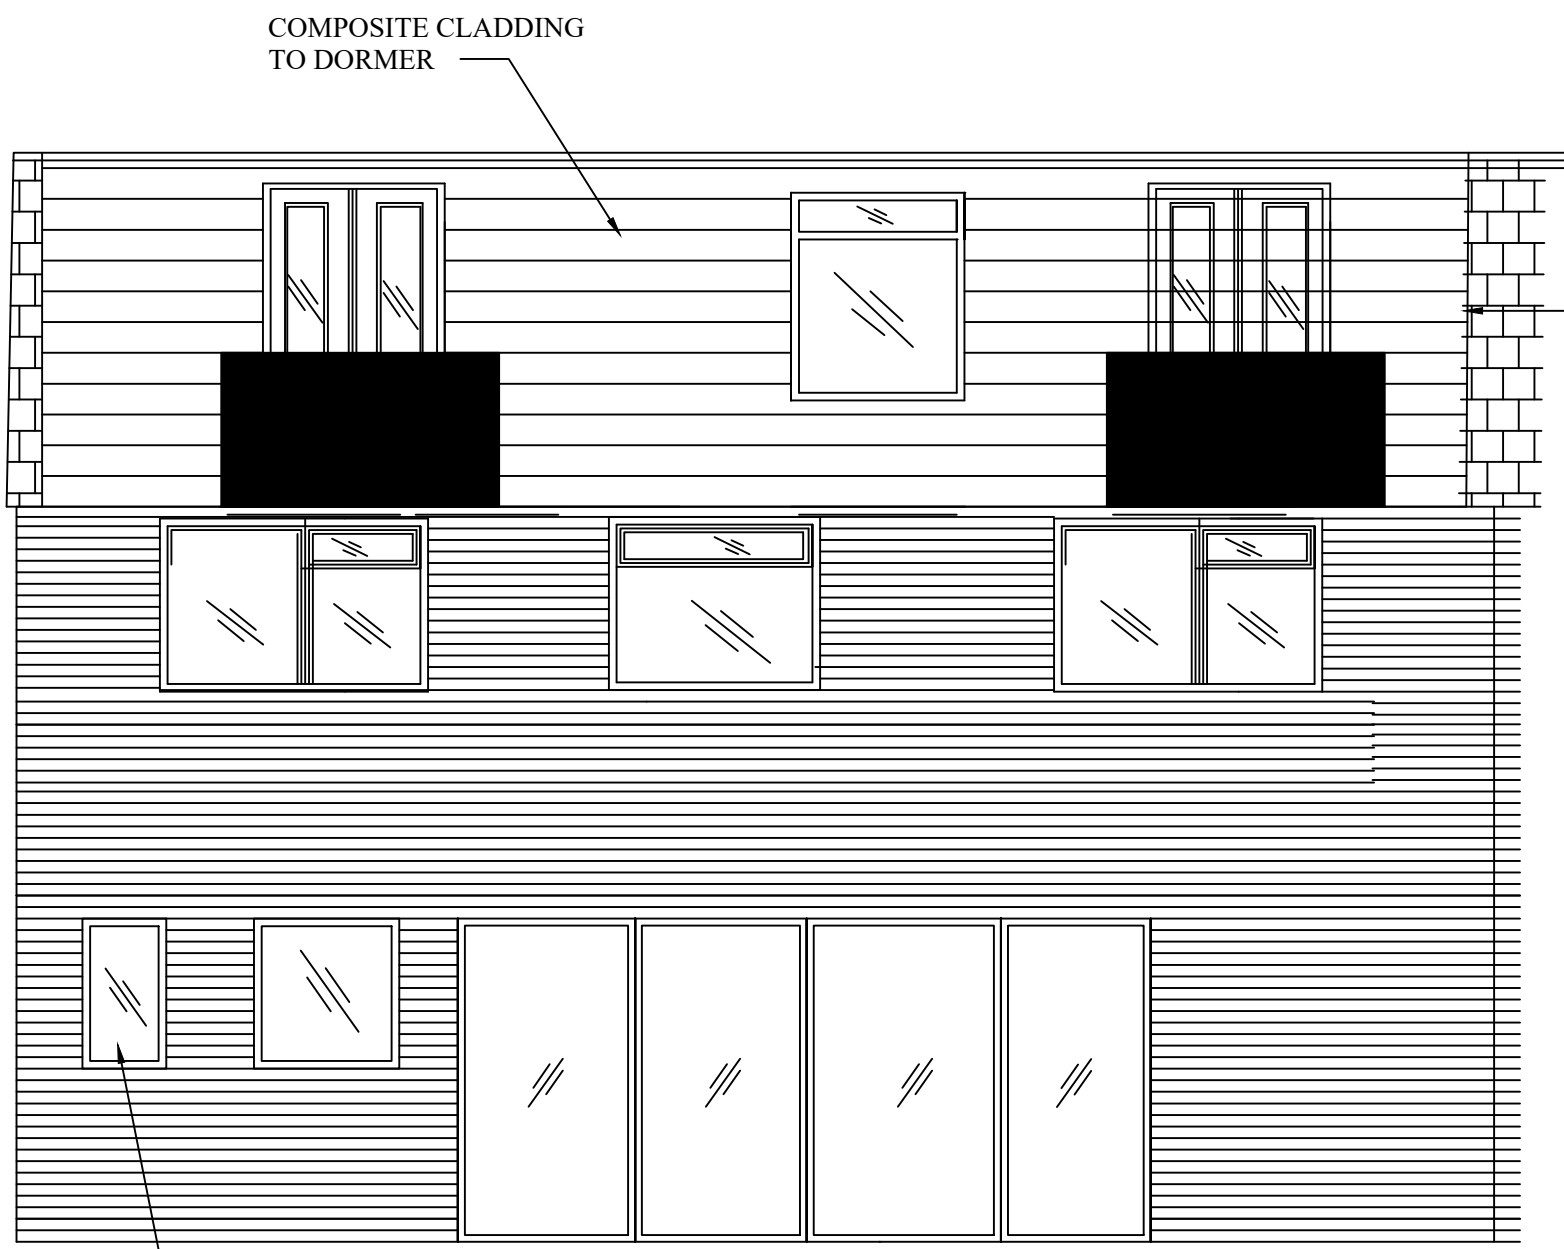

PROPOSED REAR ELEVATION
(SCALE 1:50)

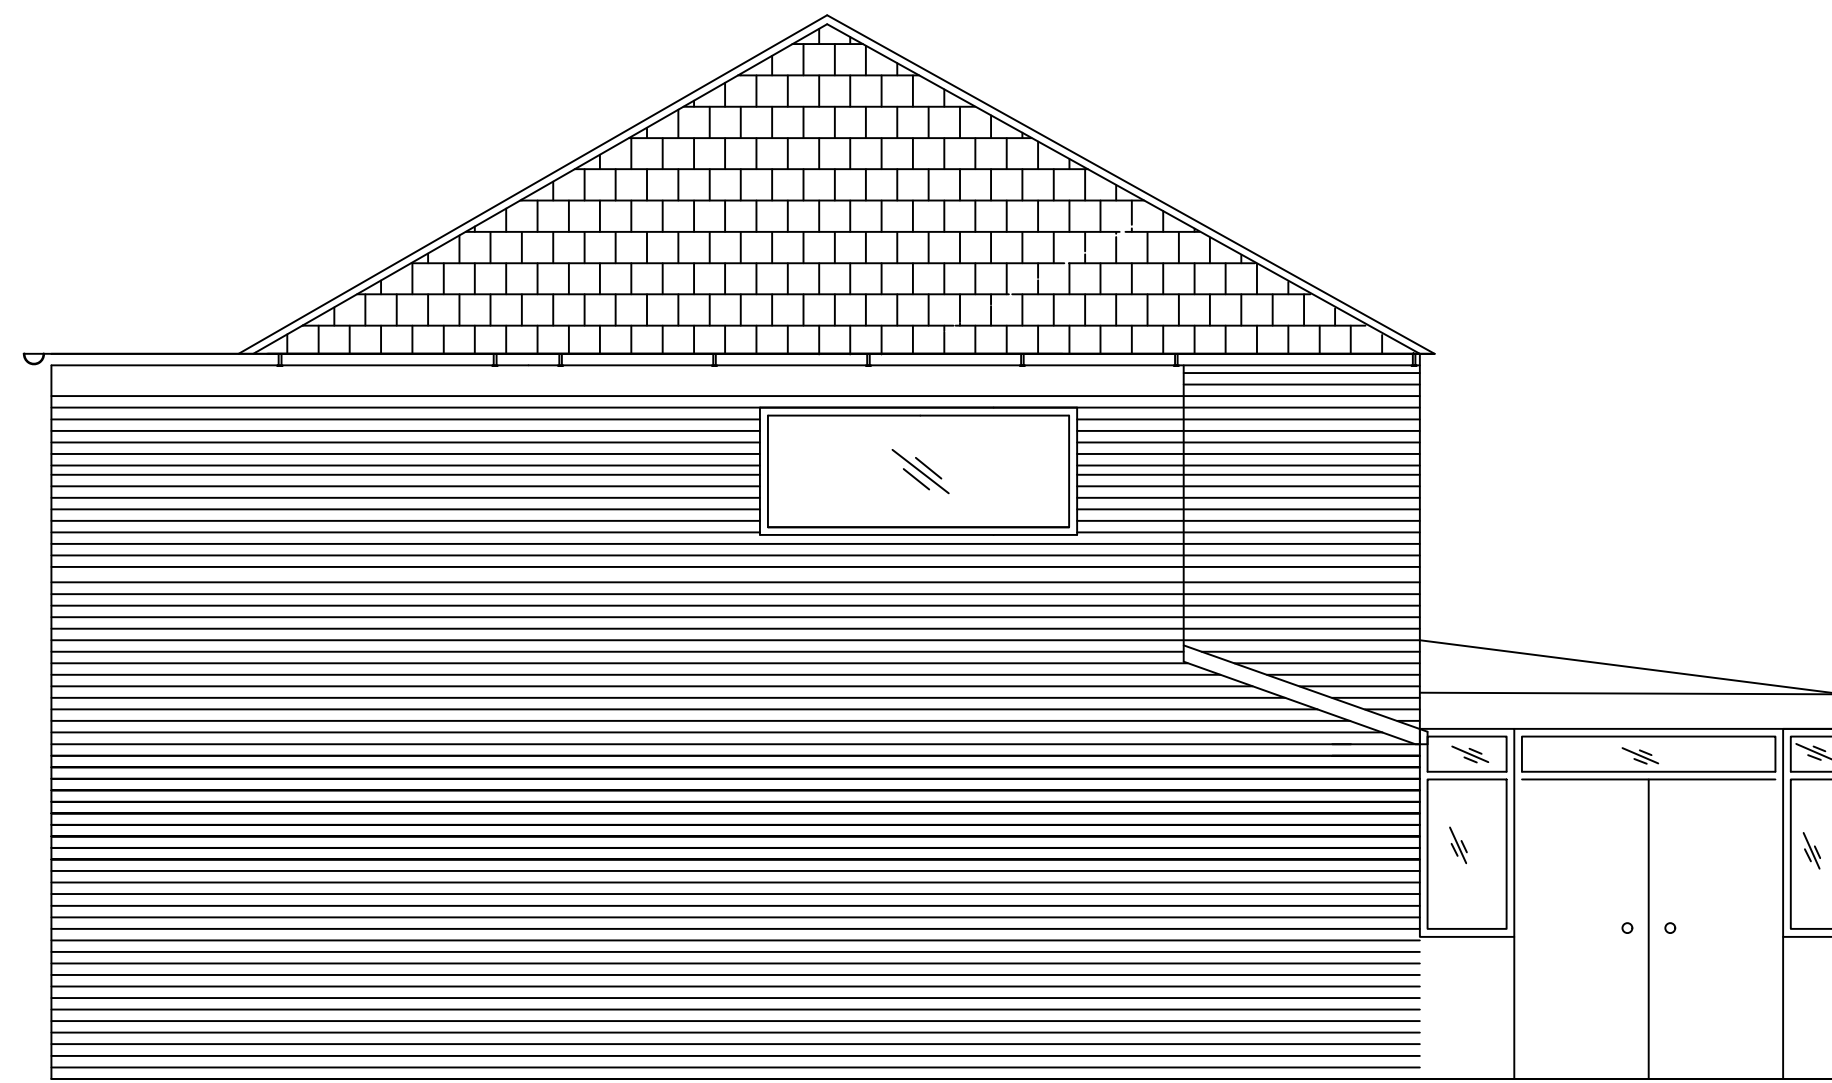

EXISTING SIDE ELEVATION
(SCALE 1:50)

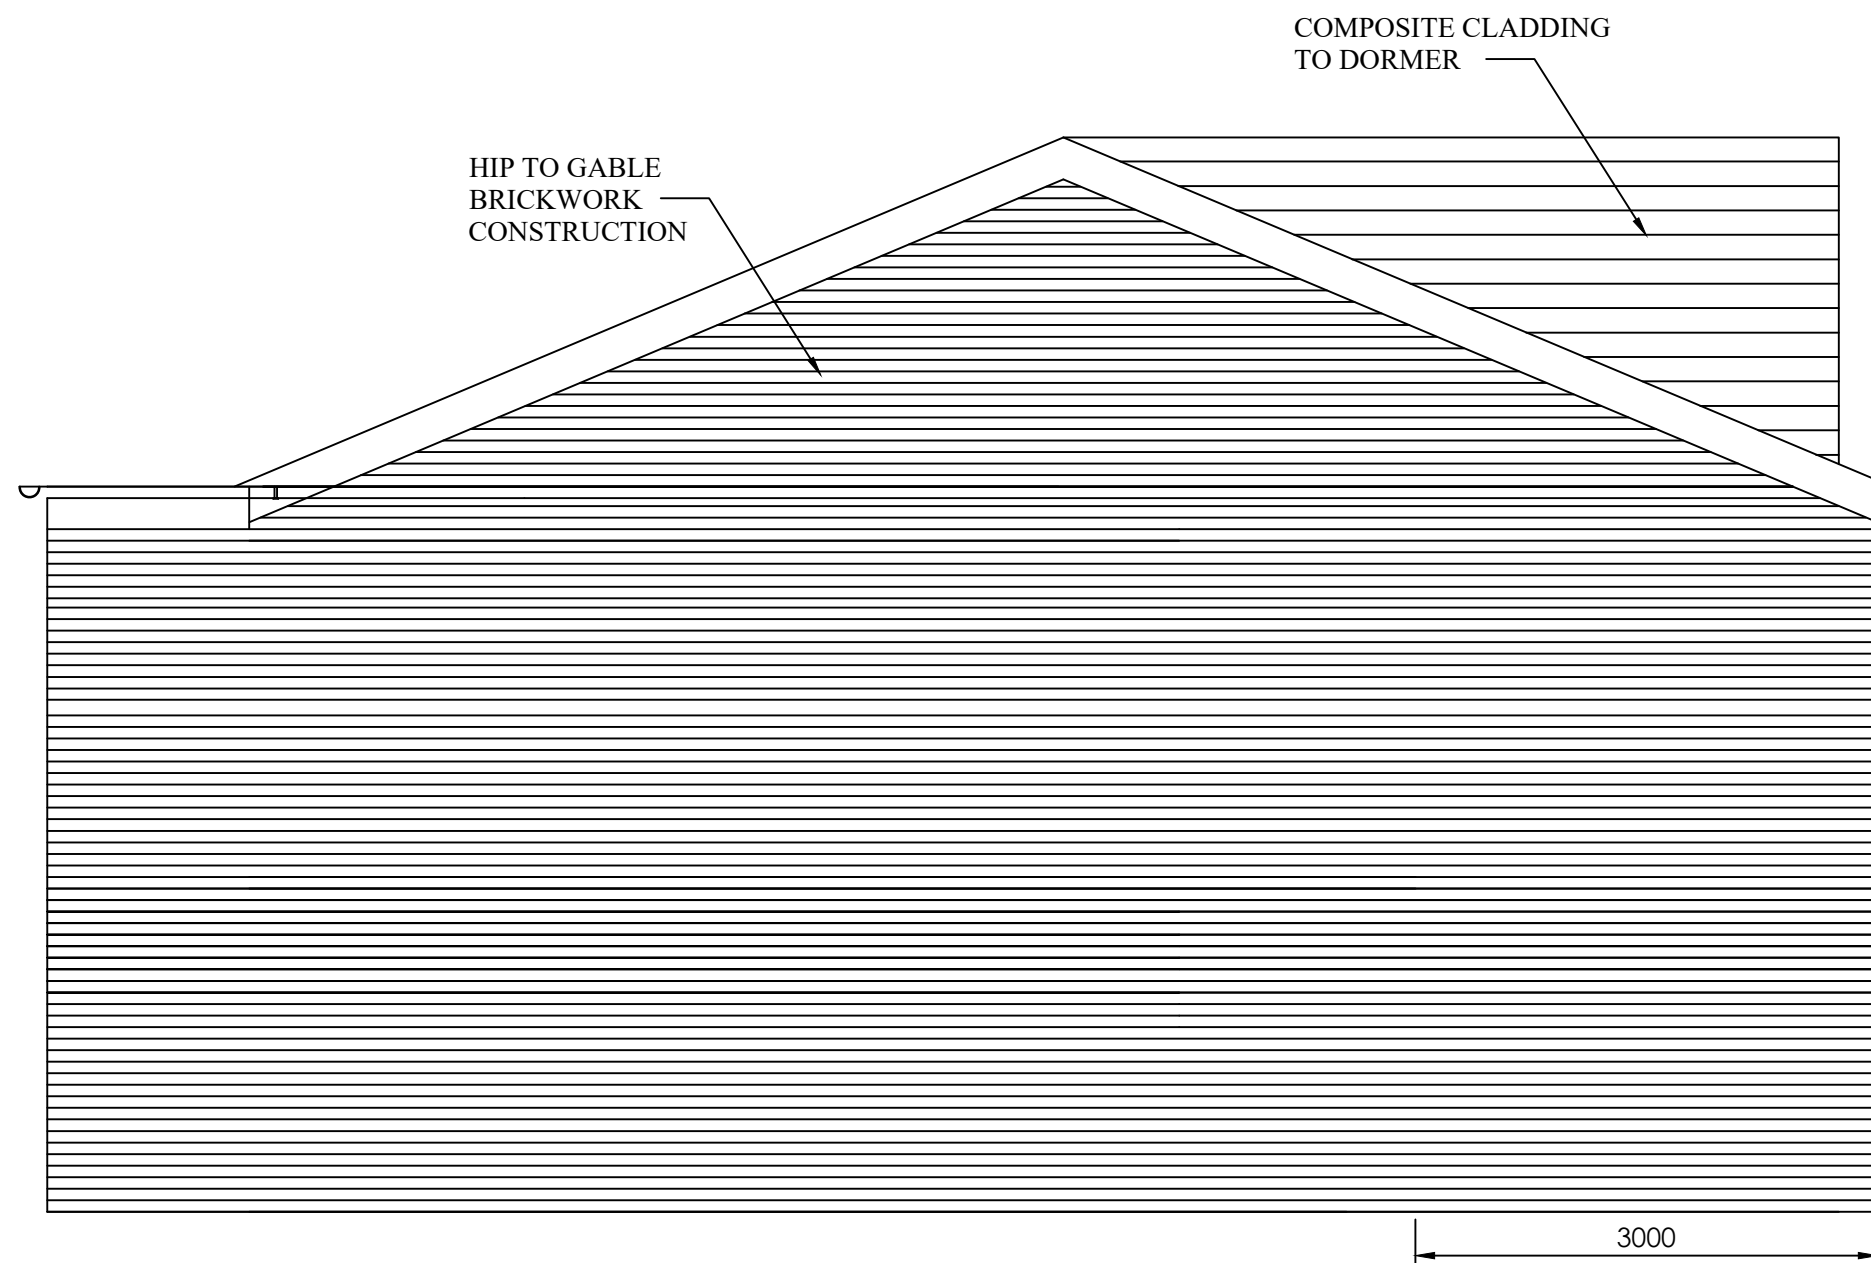

PROPOSED SIDE ELEVATION
(SCALE 1:50)



SITE LOCATION PLAN
(SCALE 1:1250)

PLANNING APPROVAL

NOTES – GENERAL ARRANGEMENT PLANS

1.0 GENERAL

- This drawing to be read in conjunction with all relevant Architect's, Engineer's and Specialist's drawings and specifications.
- All work to be carried out in accordance with current good practice, Building Regulations and subsequent amendments, the project specification and relevant British Standards and Codes of Practice. Materials and components to be suitable for their intended use.
- All dimensions to be checked on site prior to construction work taking place. No dimension is to be scaled off. IF IN DOUBT ASK.
- Roof pitches and dimensions in particular to be verified on site by builder/truss manufacturer

CLIENT
MR DAN GORE
10 LAKE DRIVE
MIDDLETON
MANCHESTER
M24 1WB

PROJECT
PROPOSED REAR
TWO STOREY EXTENSION
& REAR DORMER

TITLE
ELEVATIONS
EXISTING & PROPOSED

DRAWING No. MC-341-02

DRAWN REV. C1

SCALE AS INDICATED DATE JAN 2024