


GROUND FLOOR
PLAN
as proposed
scale 1:50@A3

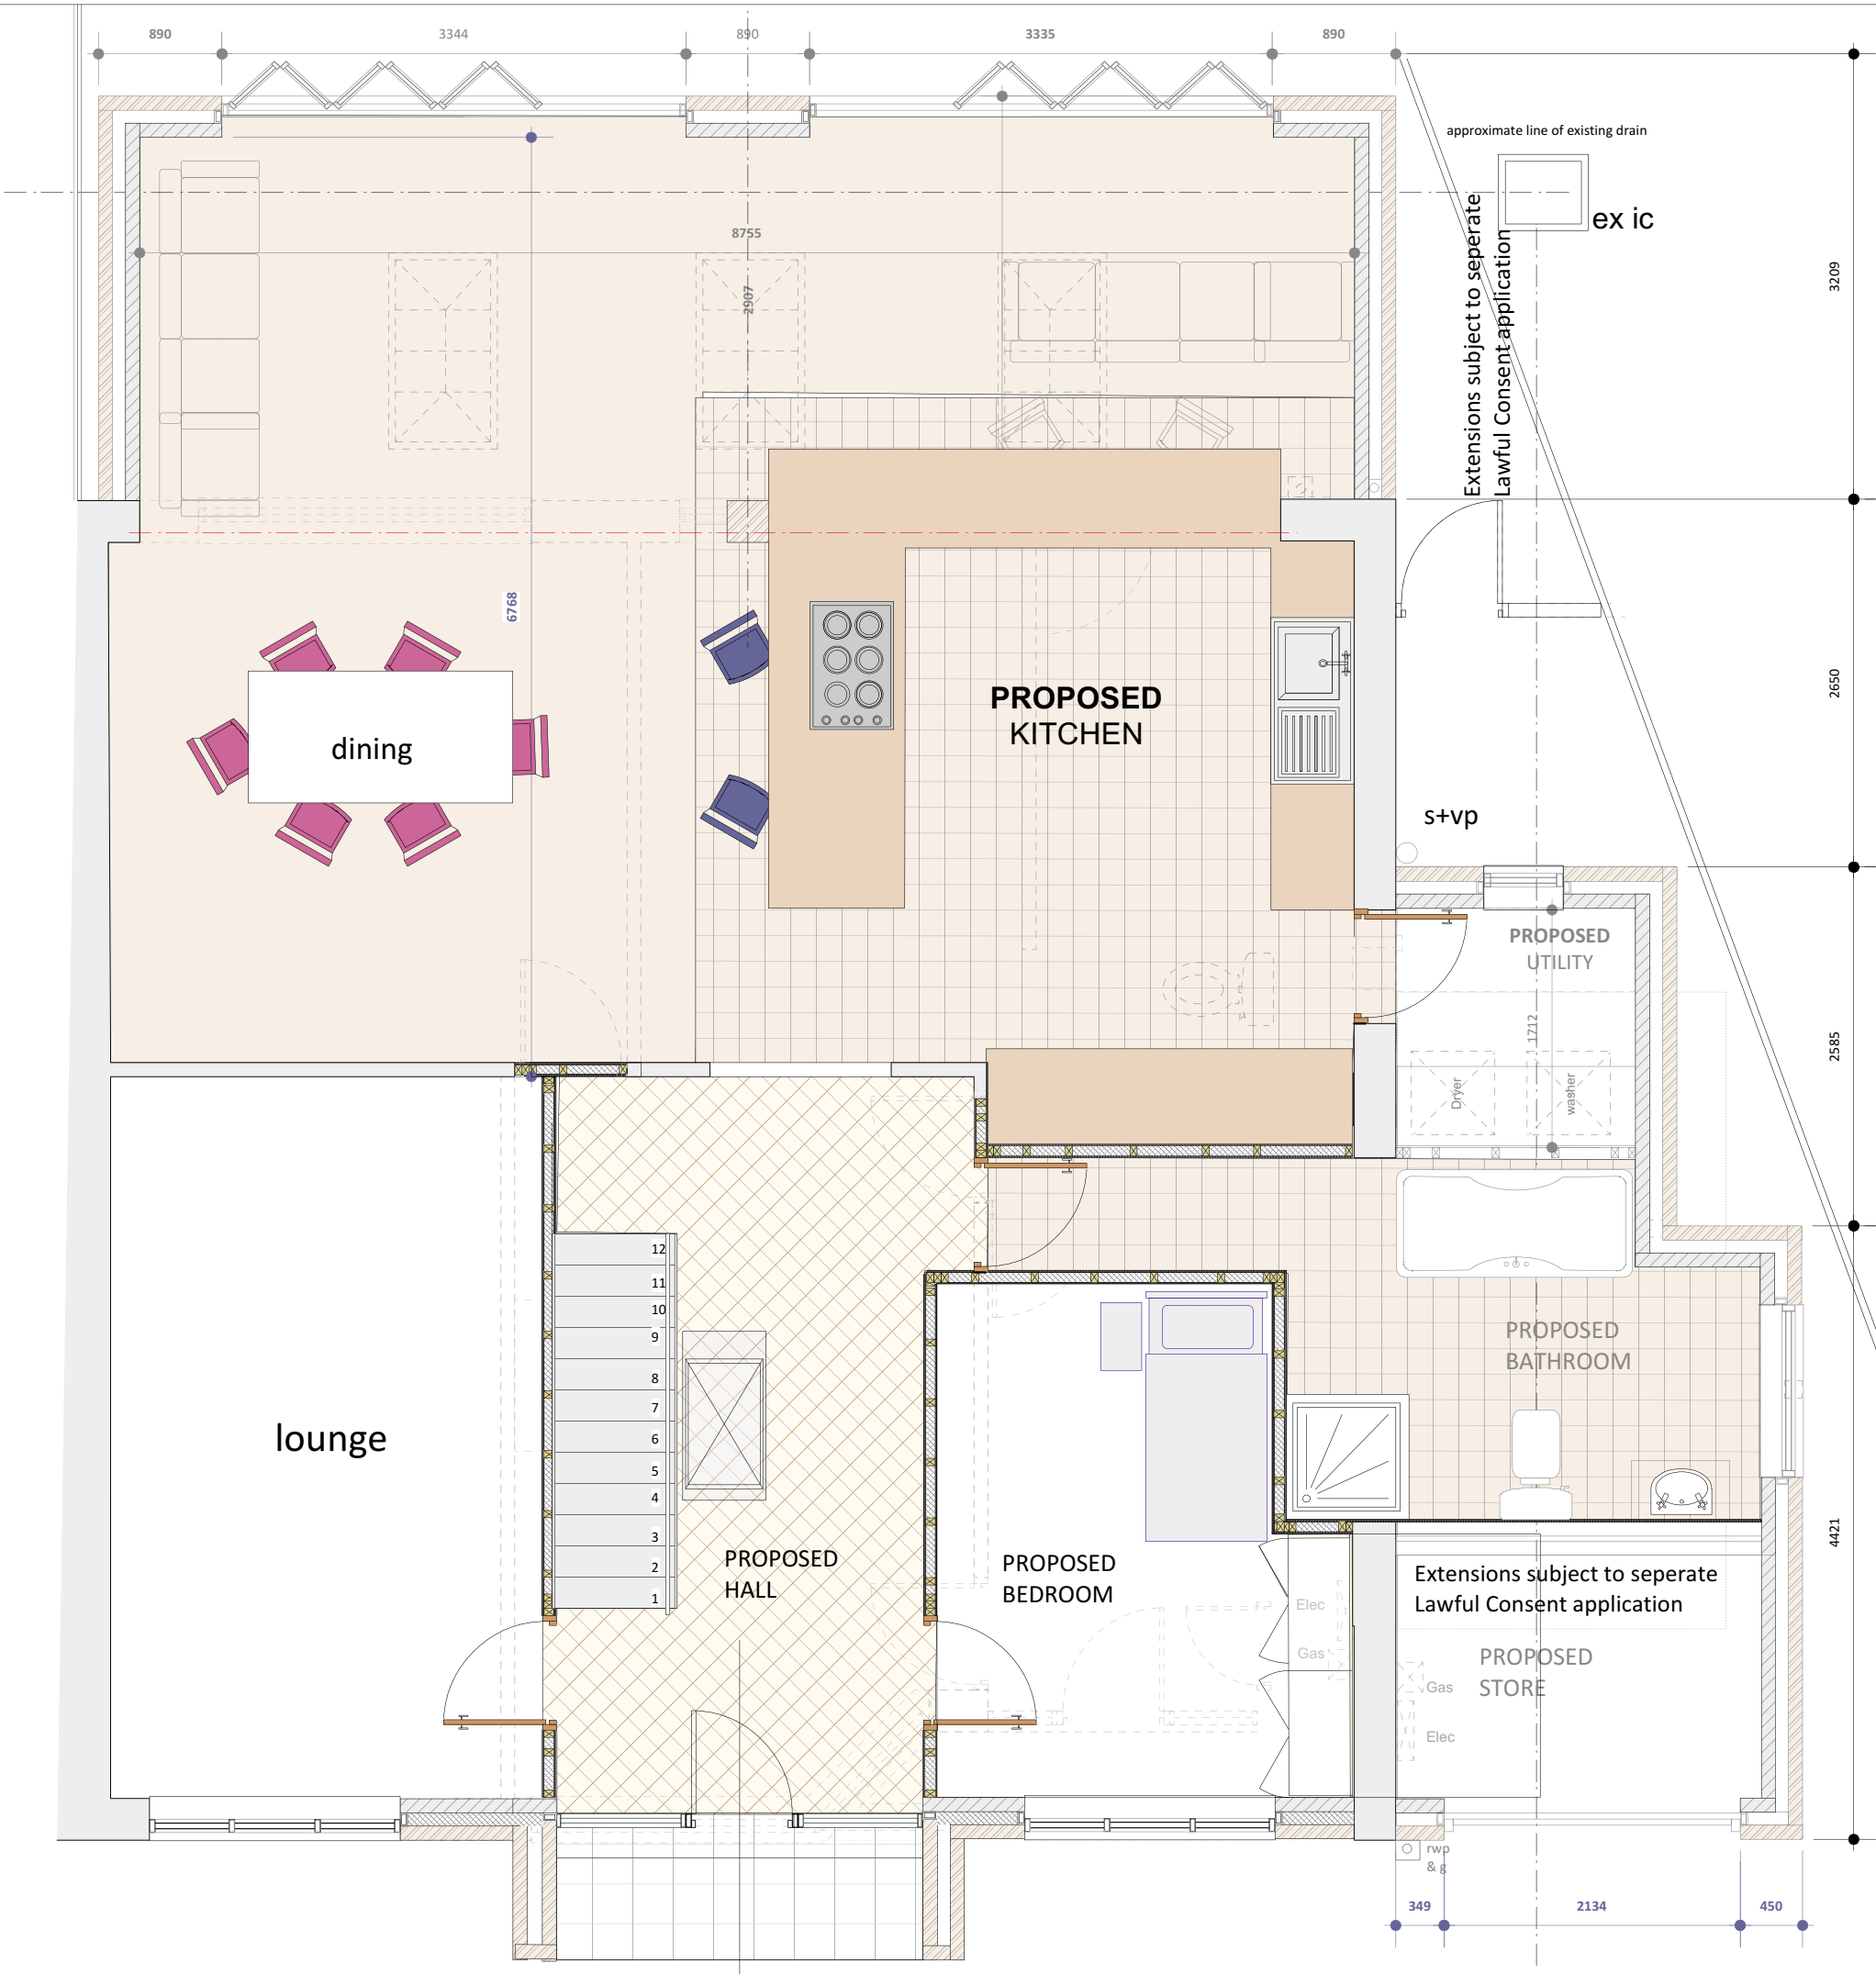

SUBJECT TO
APPLICATION FOR
LAWFUL CONSENT FOR REAR FRONT
DORMERS
&
BUILDING REGULATIONS
Use only stamped drawings
Commencement on site before Planning & full
Building Regulation approval at own risk

revisions			
	A	Reduced dormer size	Feb 25
project			
Proposed Construction Of Front and Rear Dormers and Extensions with Front Roof Lights and Front Porch			
at			
34 Round Thorn Road, Alkrington.			
M24 1FU			
client			
Mr & Mrs M. Smith			
drawing		date	
GROUND		June 2024	
FLOOR PLAN		drawing	
as proposed		2	
		scale	
		as indicated @ A3	
status			
Resubmission for Certificate of Lawfulness Submission		A	
		rev.	