


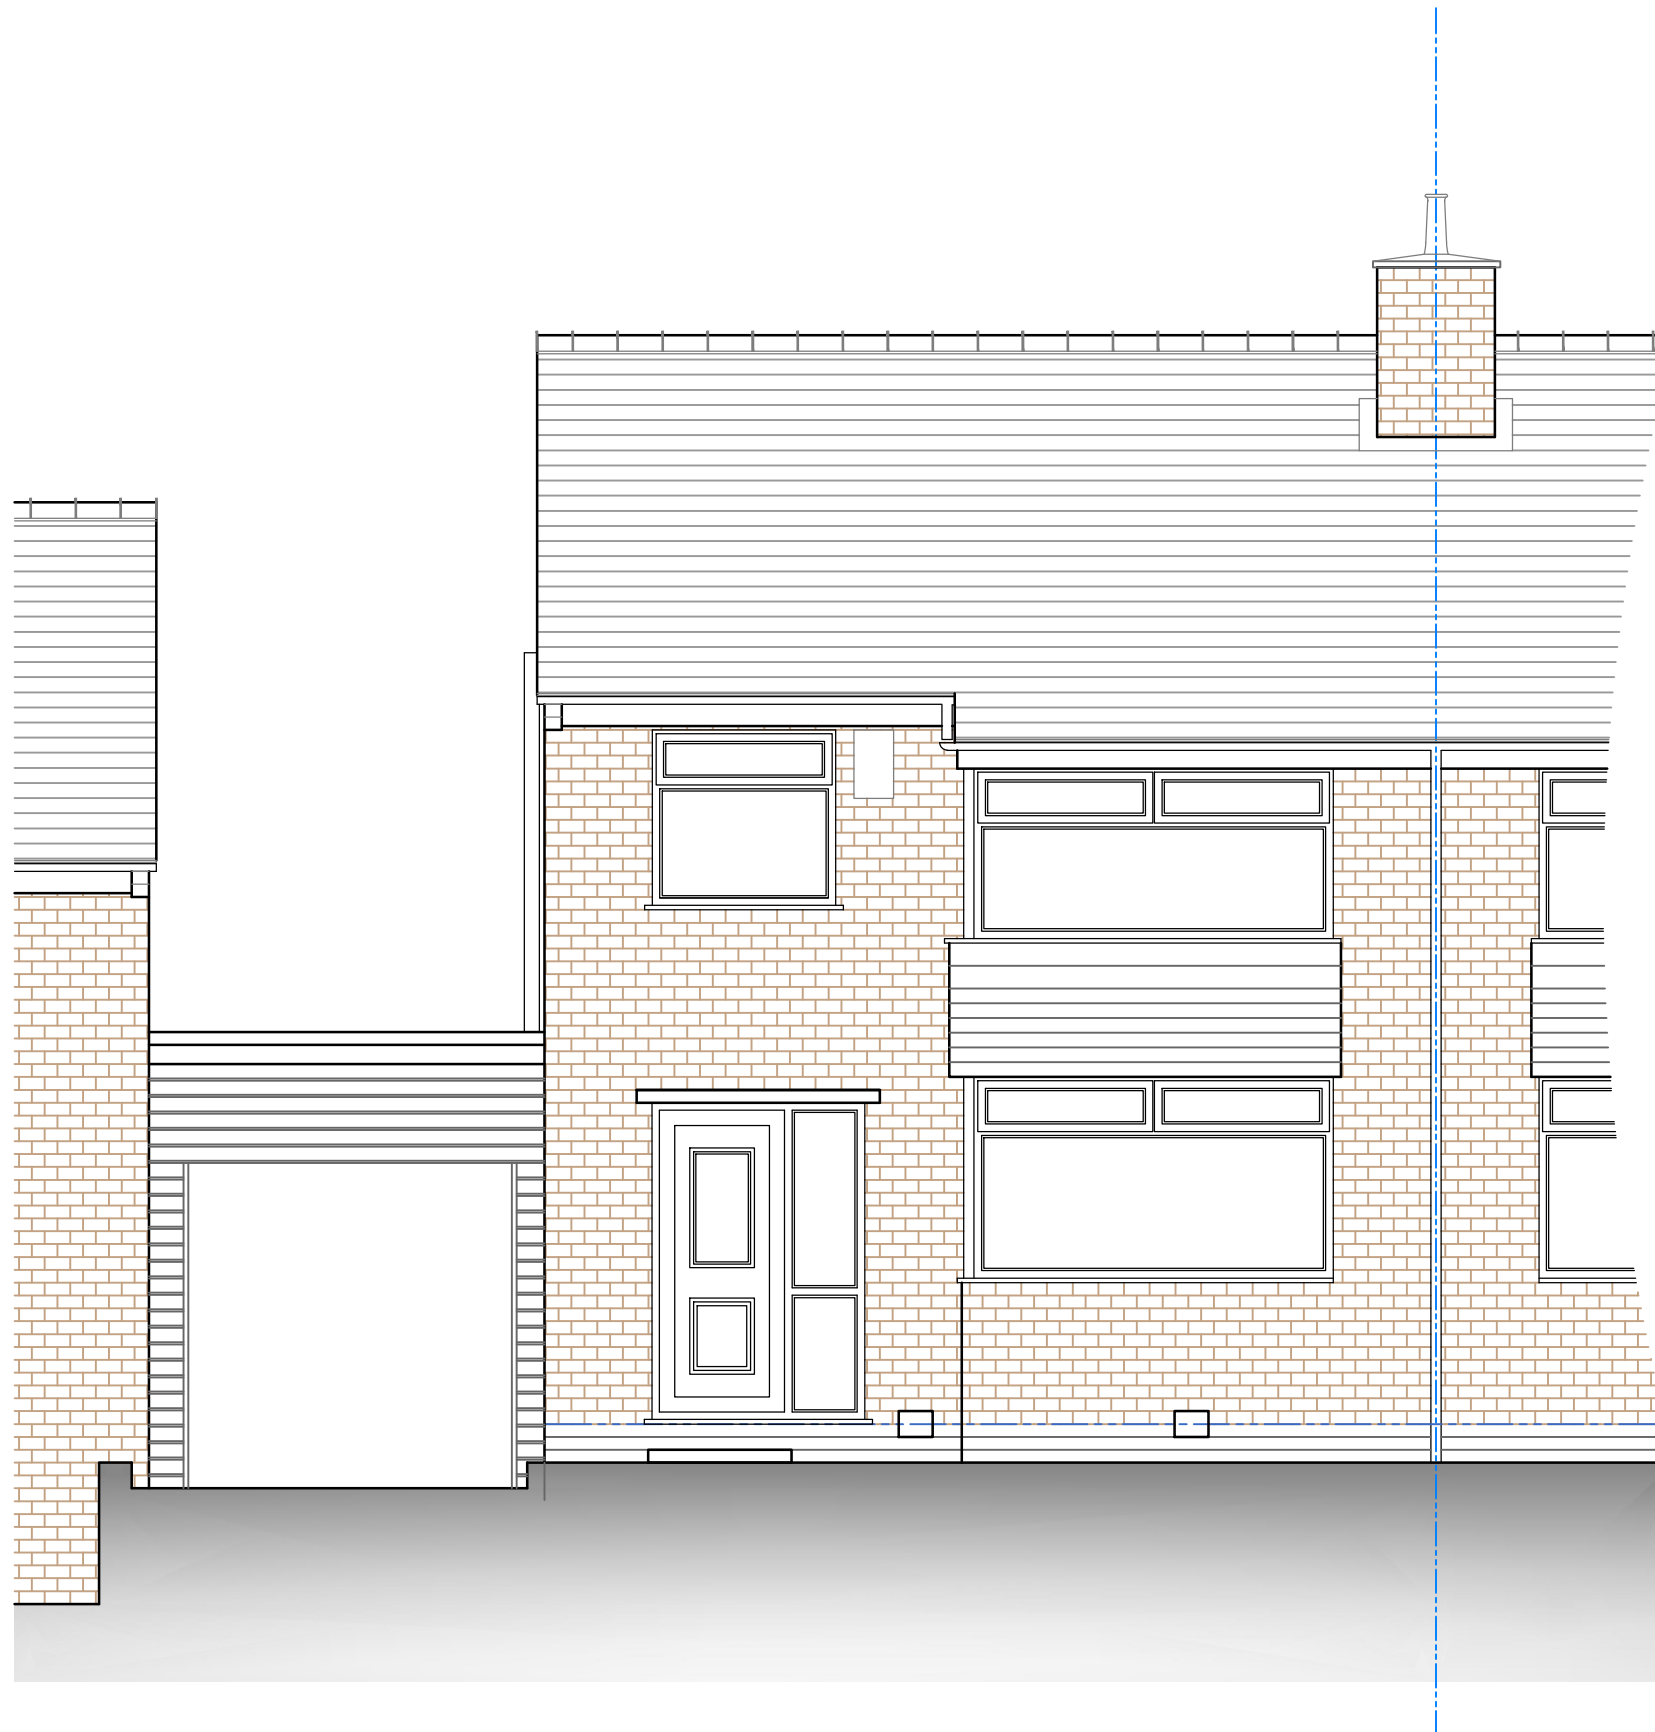

Existing Front Elevation

Status
Forwarded for L.A Planning approval

Project
Proposed Single-storey Flat-roof
Rear Extension to form increased
living accommodation + various
Internal & External Alterations,
25 Parsons Drive, Middleton,
Manchester, M24 5DJ

Title
Existing Front Elevation

Client
Miss A. Cannon & Mr D. Wilson

Date
03:25

Scale
1:50@A3

Job no
25-009

Drawing no
PL-03

Revision



AB Architecture Ltd
Andrew Barber - Director

31 Radcliffe Road, Winsford
Cheshire, CW7 1RE

07739 795785
www.abarch.co.uk
andy@abarch.co.uk