




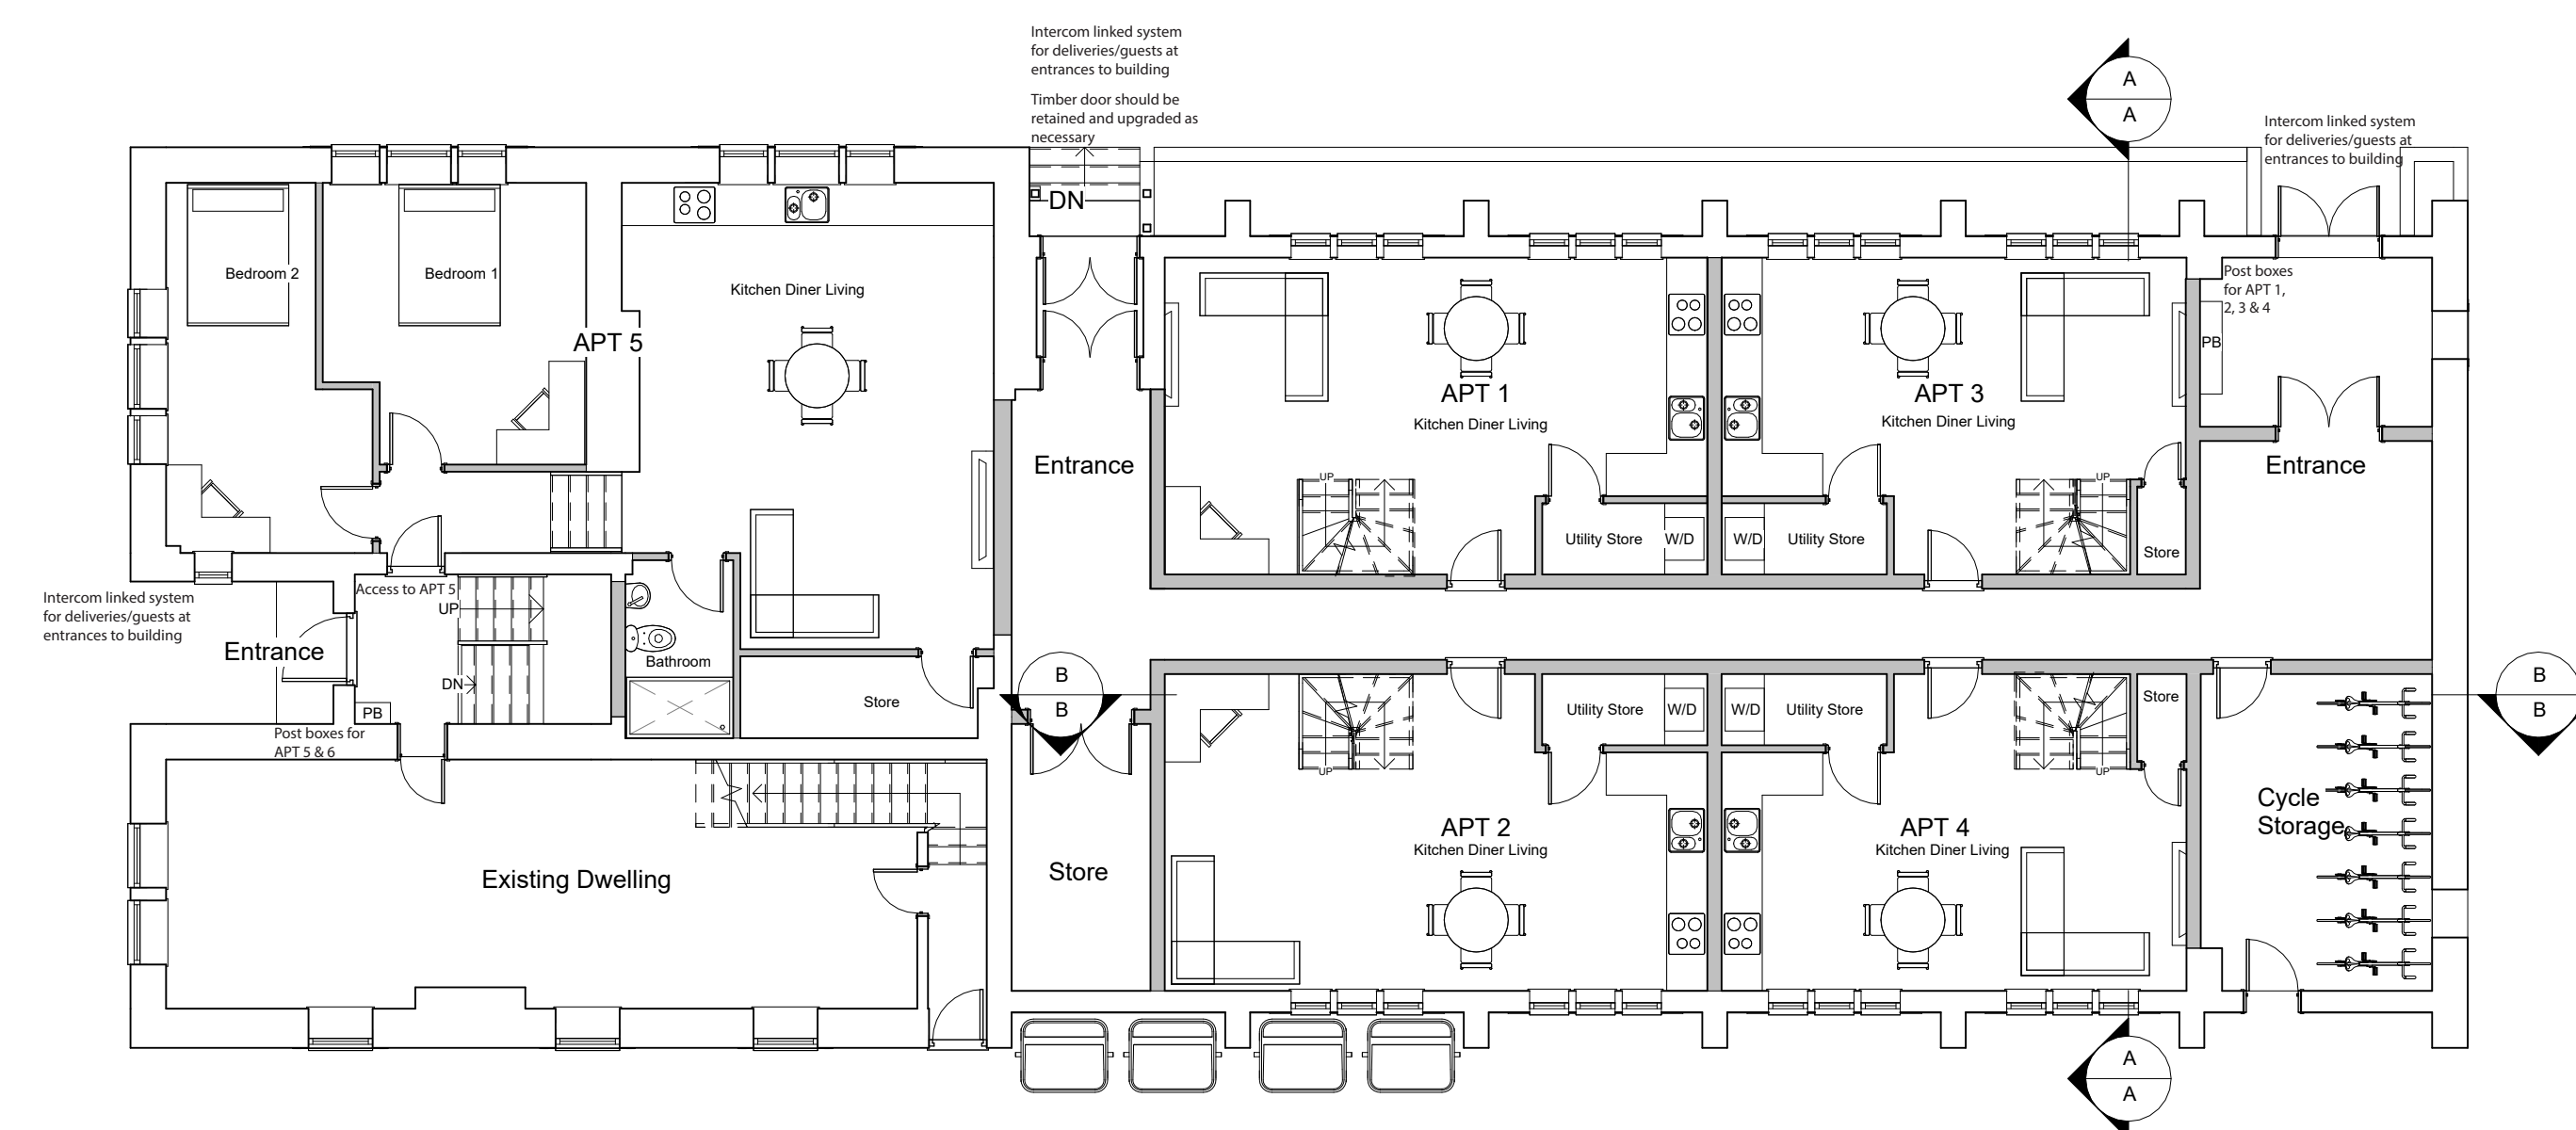


Ground Floor

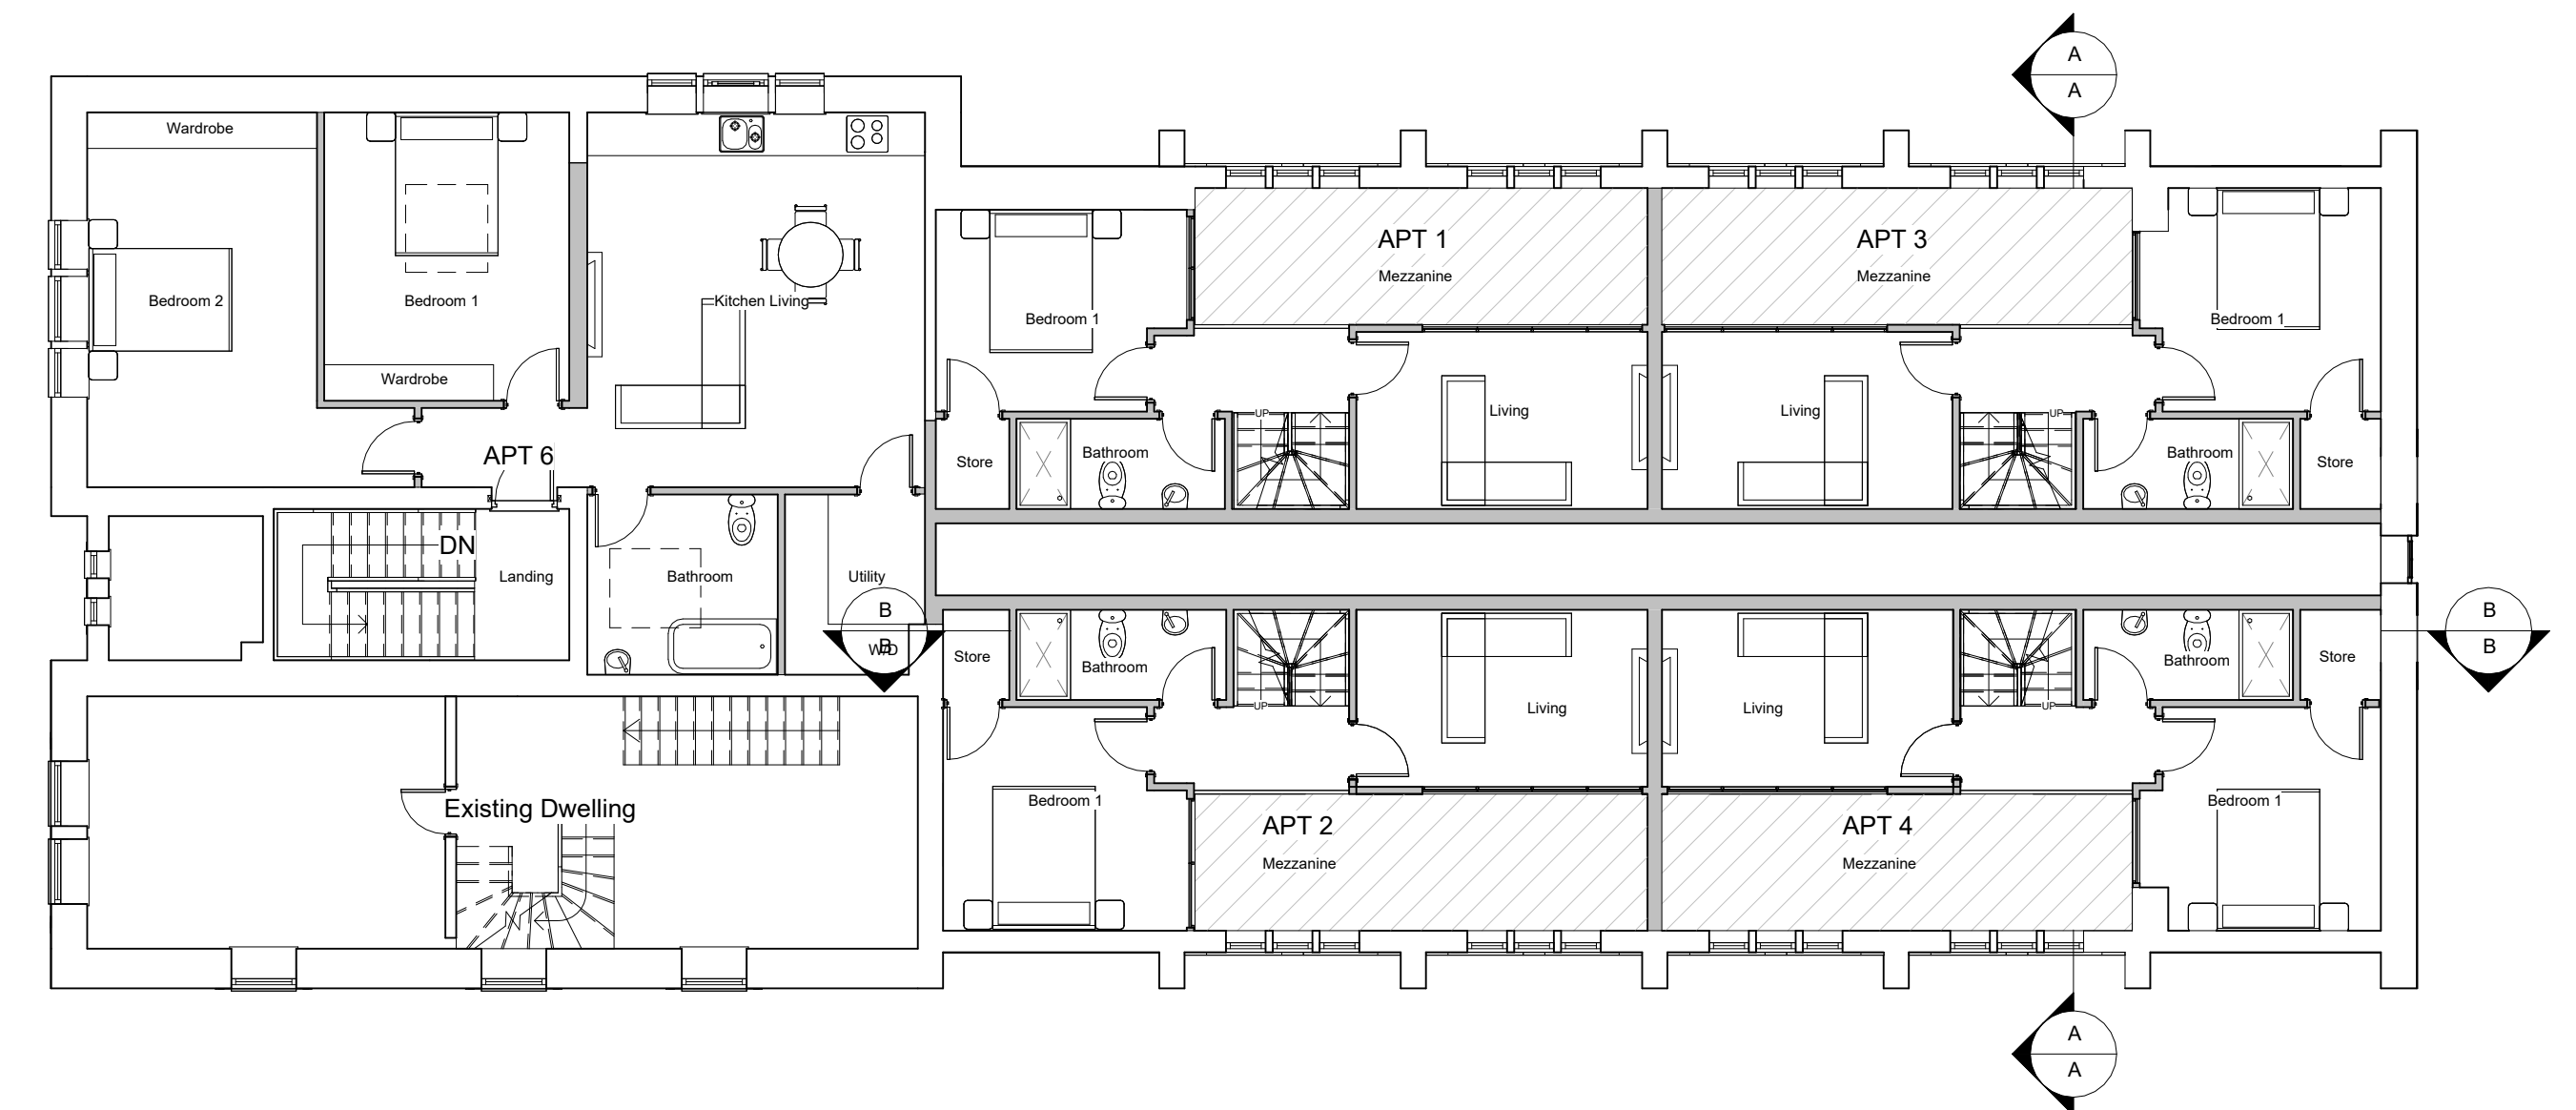

First Floor

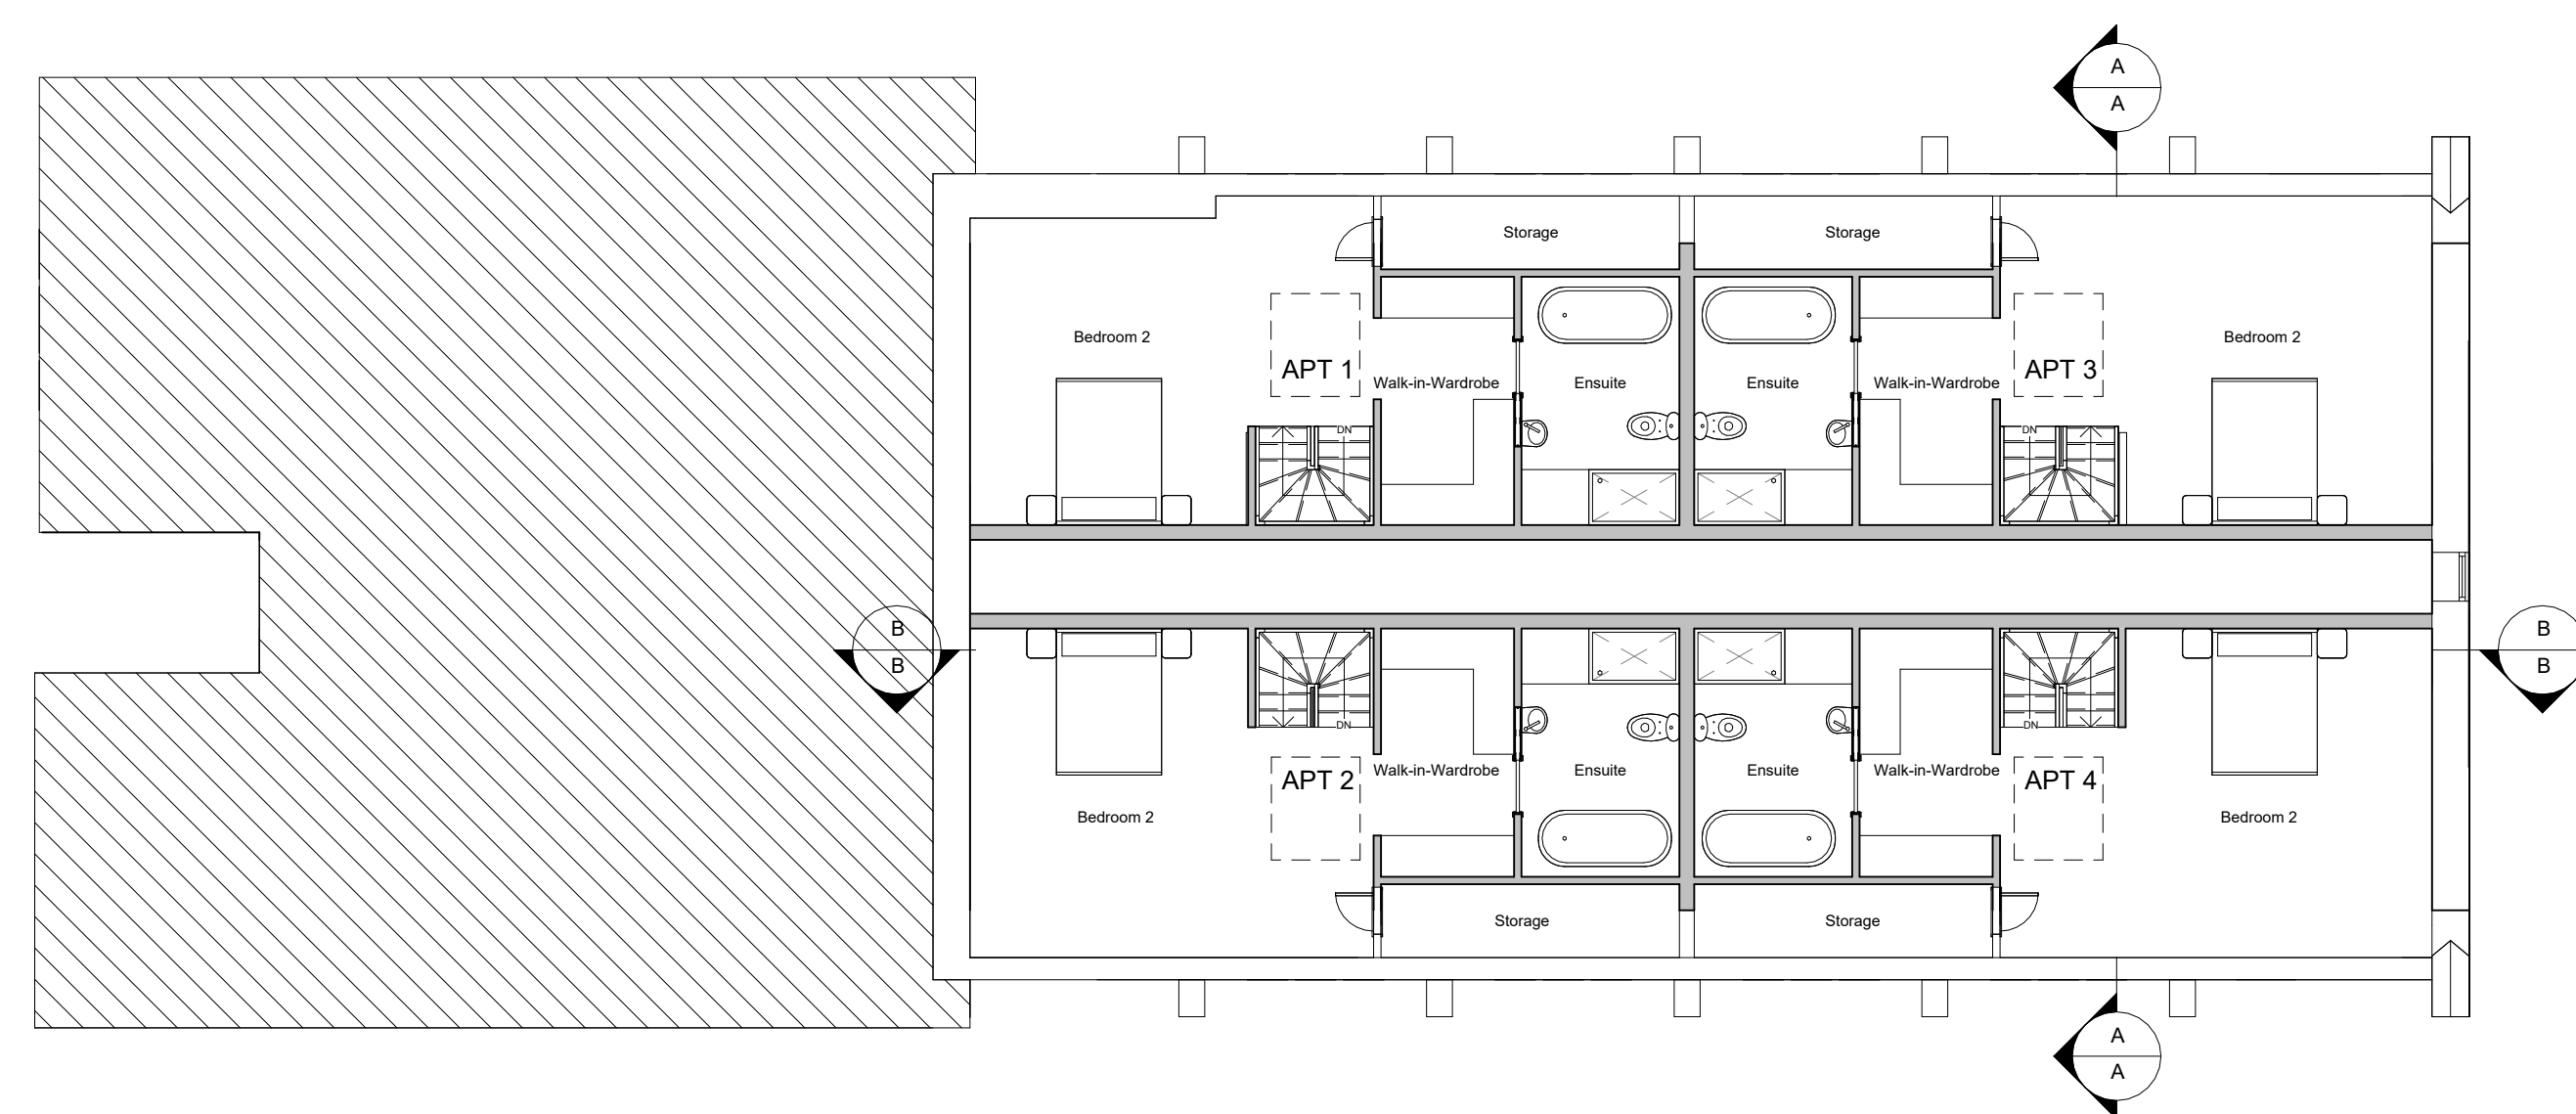

Attic

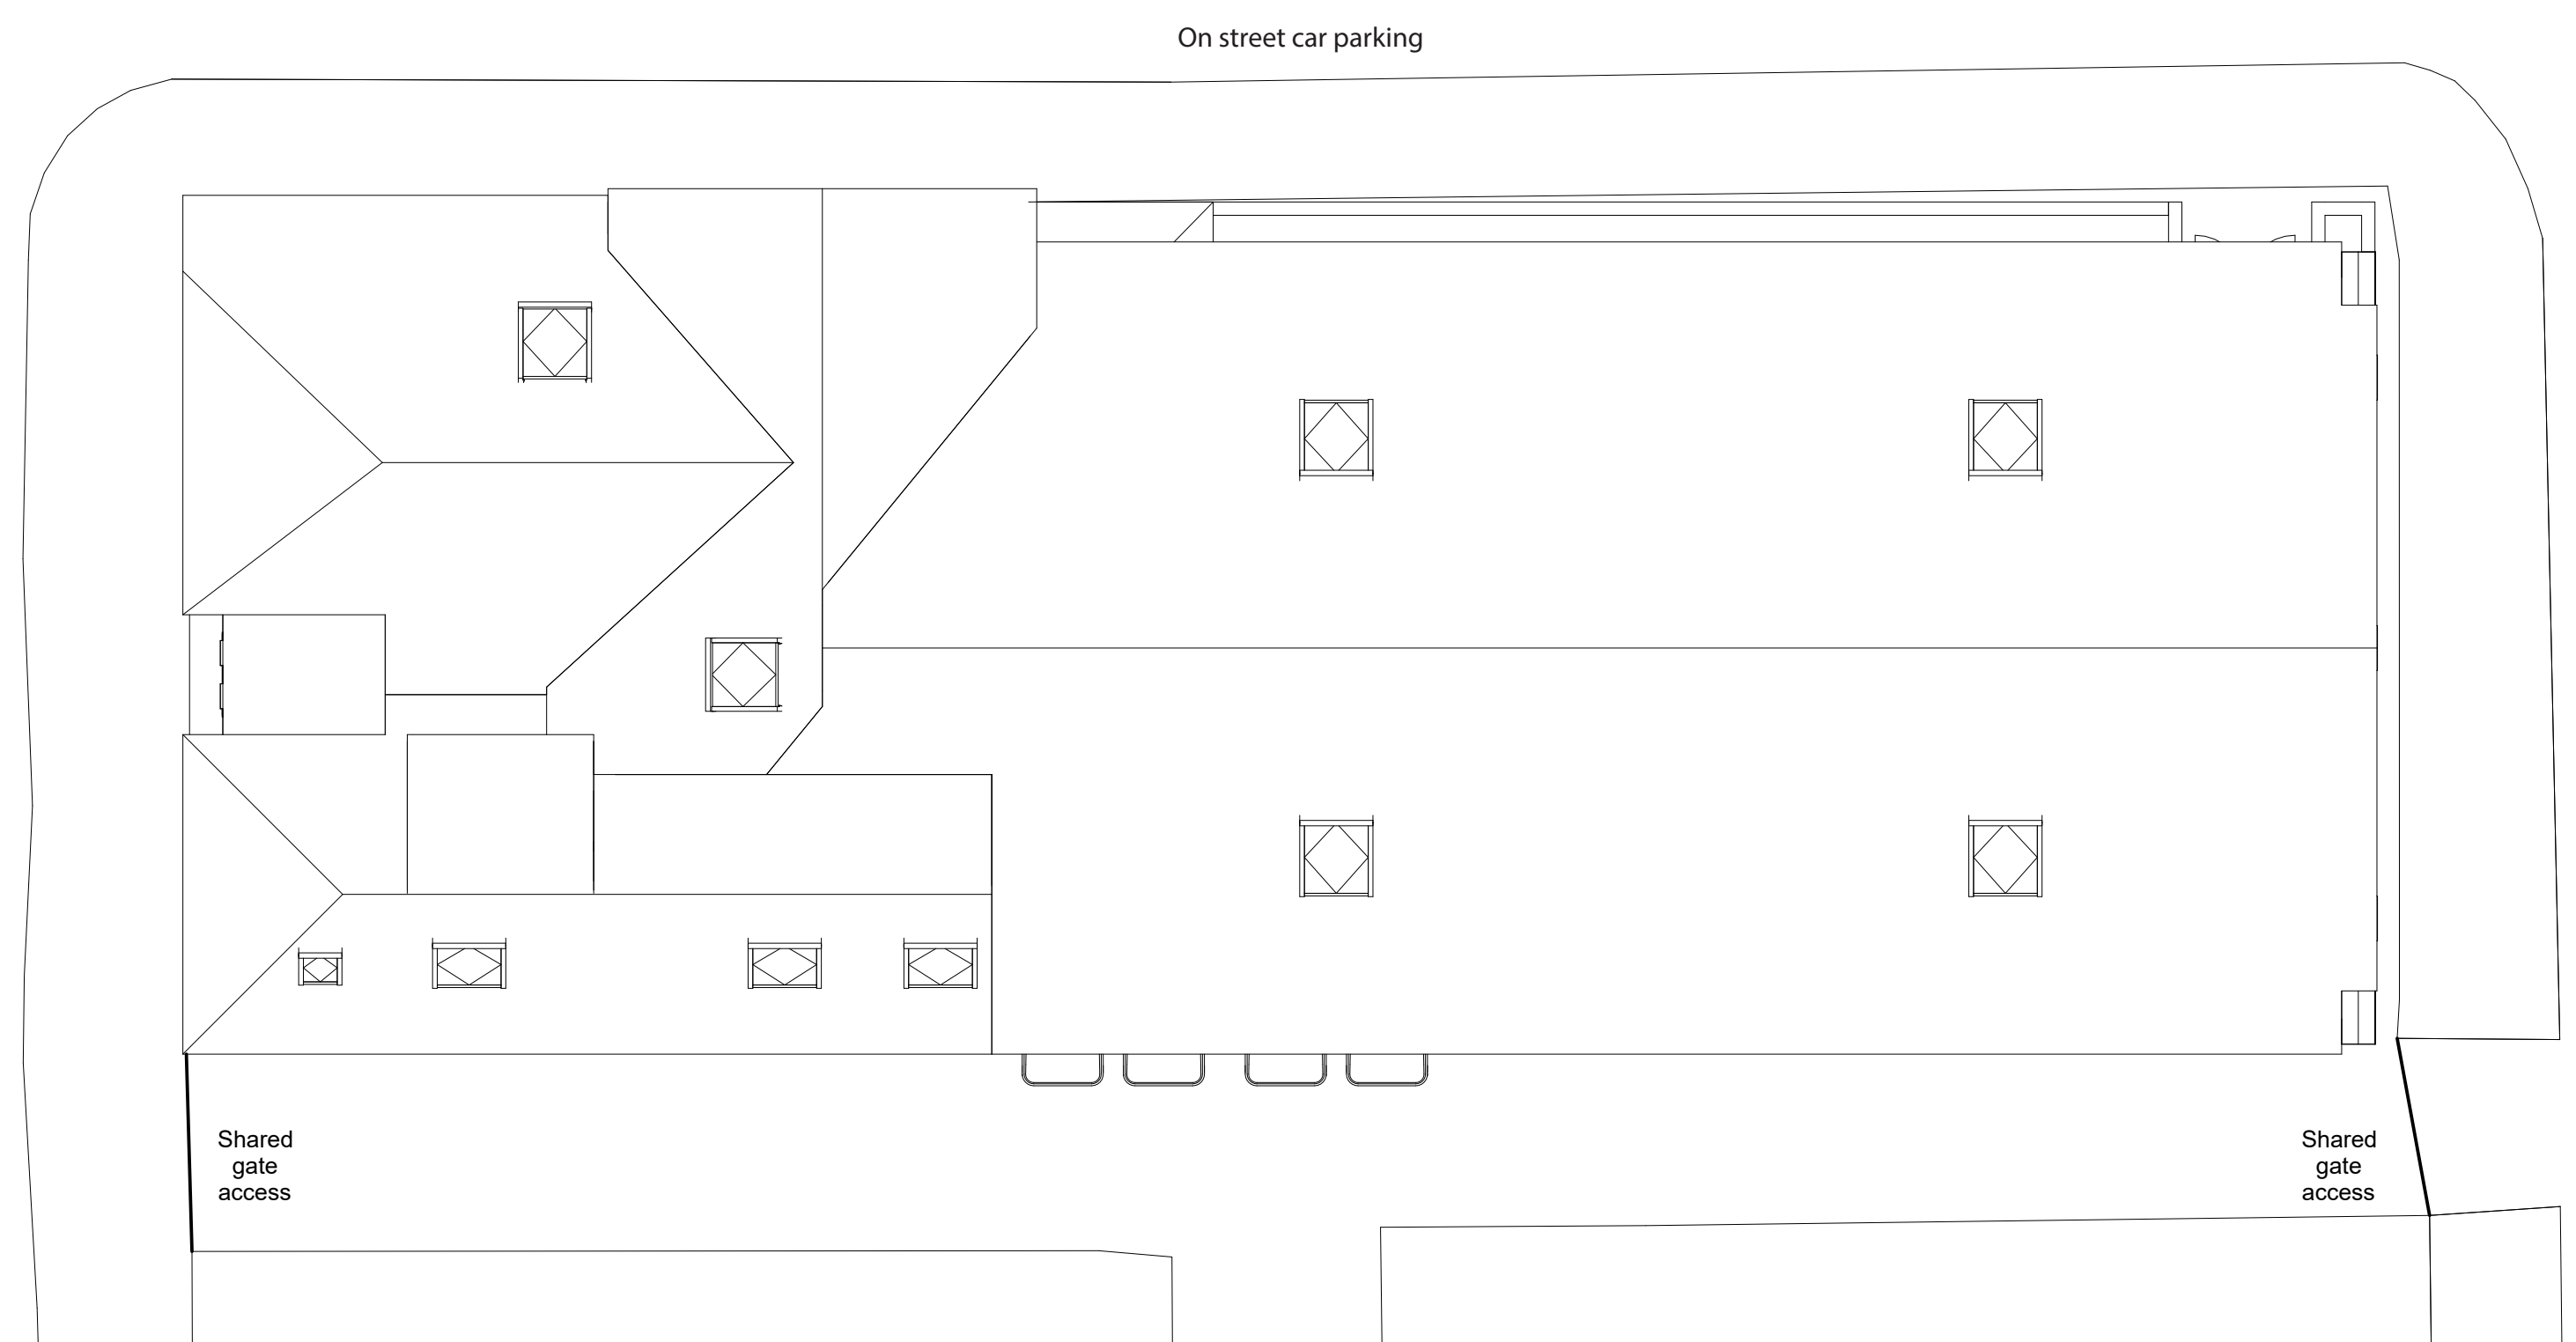

Roof Plan

[illegible]

This architectural elevation drawing depicts a building facade with a mix of styles. The main structure is a long, single-story building with a flat roof. It features four large, arched windows, each divided into six panes (two vertical columns of three). To the left of these windows is a small, square, recessed entrance. To the right is a larger, two-story section with a gabled roof. This section has a dormer window with a semi-circular top and six panes. Below the dormer, on the second floor, are two more windows, each divided into six panes. The ground in front of the building is represented by a simple horizontal line, and the sky is blank.

Roof lights are to be conservation style and set flush with the roofslope

CCTV and lighting rear entrance bike store

CCTV and lighting around rear entrance to bike store

This is a black and white architectural line drawing of a two-story house. The house features a gabled roof with a small dormer window on the right side. The front facade is symmetrical, with a central entrance door on the ground floor. Above the door is a small, narrow window. To the left of the door, there is a large, multi-paned window on the second floor and a smaller, multi-paned window on the first floor. To the right of the door, there is a large, multi-paned window on the second floor and a smaller, multi-paned window on the first floor. The drawing shows the roofline, gables, and the placement of windows and doors.


This architectural drawing shows the front elevation of a building. The structure features a gabled roof with a small square window in the attic. The main floor has a central entrance with a tall, narrow arched window and two side windows with arched tops. The second floor has two windows with rectangular tops and arched bottoms. The building is shown on a grey ground plane.

North


Rev	Description	Date	IMPORTANT NOTE: 1. ALL DIMENSIONS ARE IN MILLIMETRES. 2. DO NOT SCALE FROM THIS DRAWING. 3. ALL MEASUREMENTS ARE DEEMED TO BE FOR DESIGN PURPOSES ONLY. ANY ANOMOLIES MUST BE REPORTED TO ALL PARTIES PRIOR TO ANY CONSTRUCTION WORKS. 4. THE CONTRACTOR IS TO CHECK AND VERIFY ALL DIMENSIONS ON SITE, PRIOR TO COMMENCEMENT OF CONSTRUCTION WORKS. 5. ALL INFORMATION HEREON IN IS THE COPYRIGHT OF PROQUANT ESTIMATING LTD. COPYING IN FULL OR IN PART IS FORBIDDEN WITHOUT WRITTEN PERMISSION FROM PROQUANT ESTIMATING LTD.	Notes: INTERNAL AREA: APT 1: 103m² APT 2: 103m² APT 3: 101m² APT 4: 101m² APT 5: 66m² APT 6: 64m²	HONEYMAN DEVELOPMENTS	Project Address:		Client:	Mrs D Jackson
1	Parking Location shown	17-10-23				180 Whitehall Road, Rochdale, OL12 0RZ		Drawn by:	B.Coates
2	Glazing amendment	09-01-24				Title: Proposed Elevations		Date:	15-02-23
3	CO comments	22-01-24						Scale:	1:50 1:100 @ A1
4	Openings	14-02-24						Drawing Number:	57714_3

[illegible]


Apartment 1

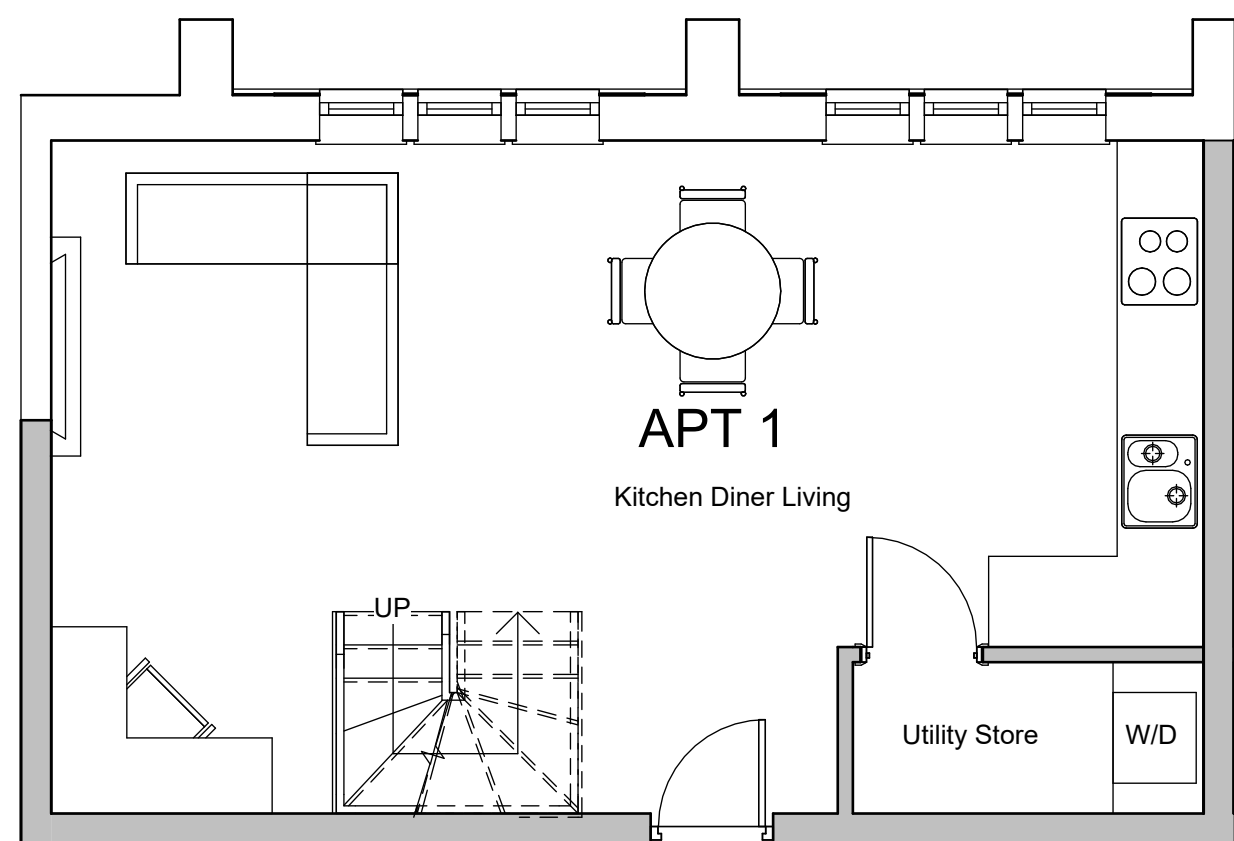

Ground Floor

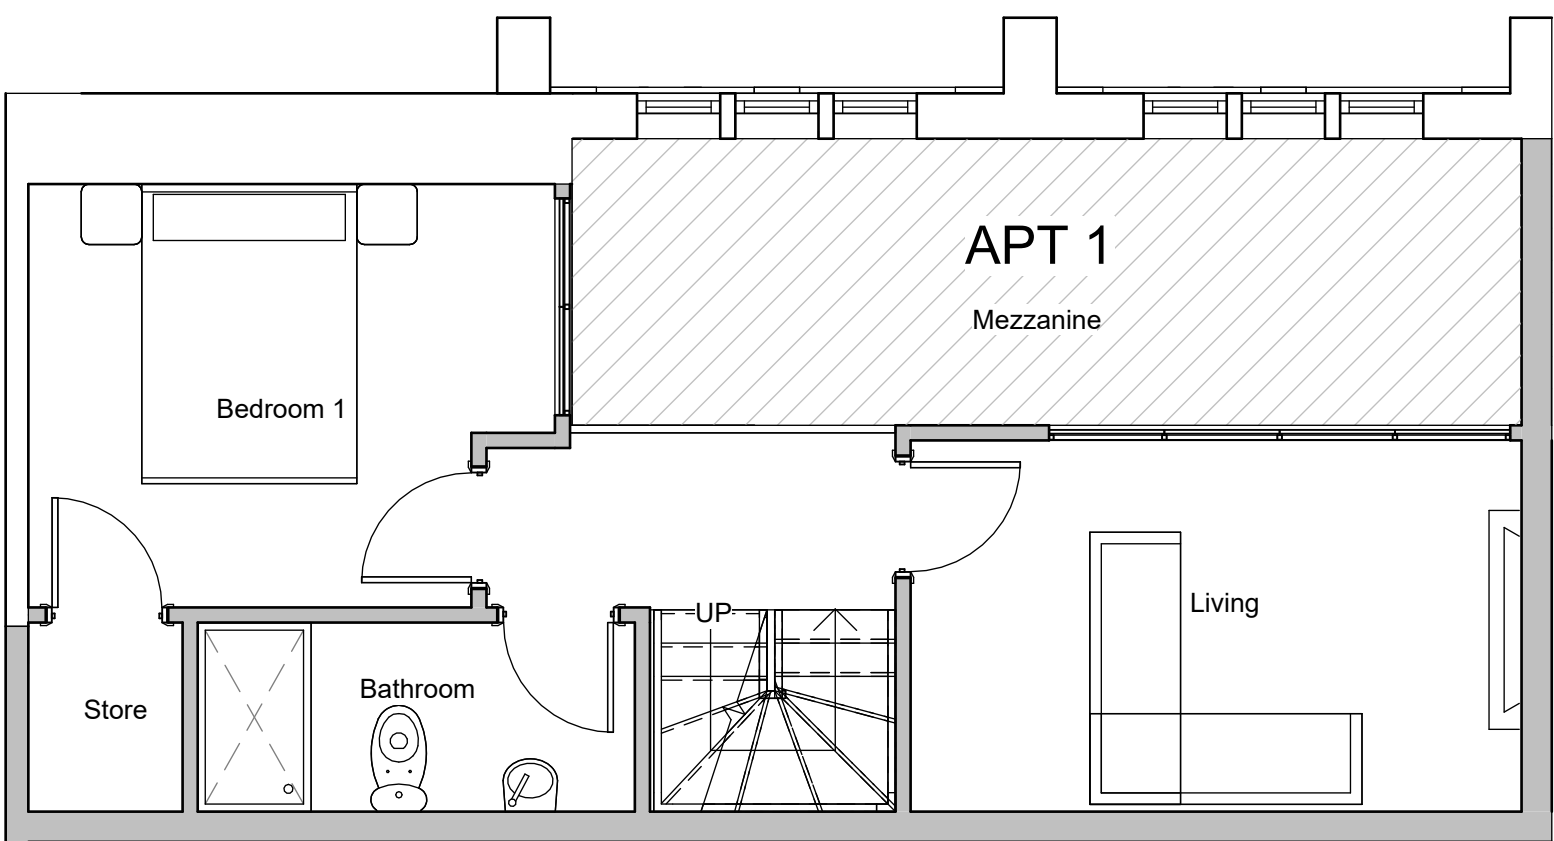


First Floor

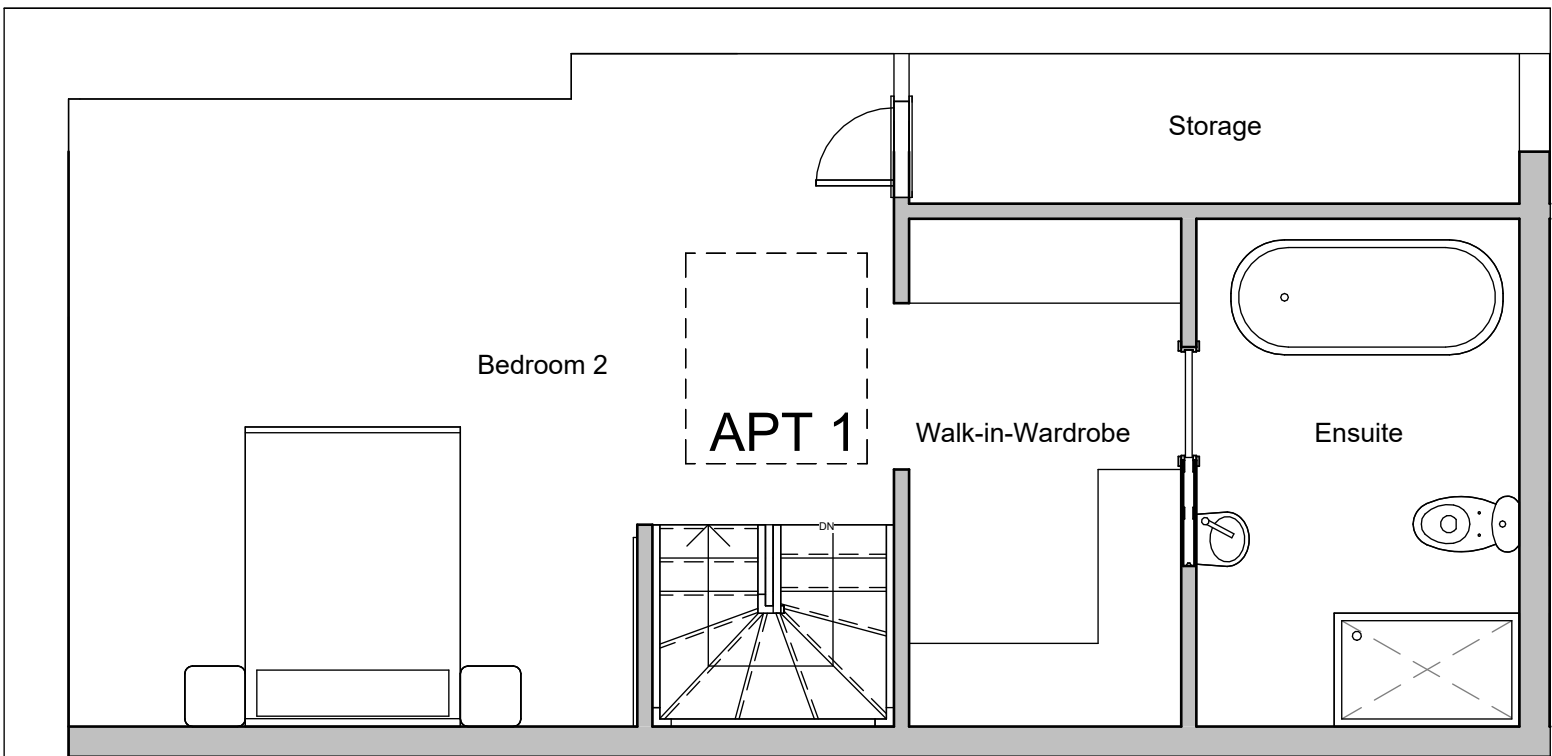


Attic


Apartment 2

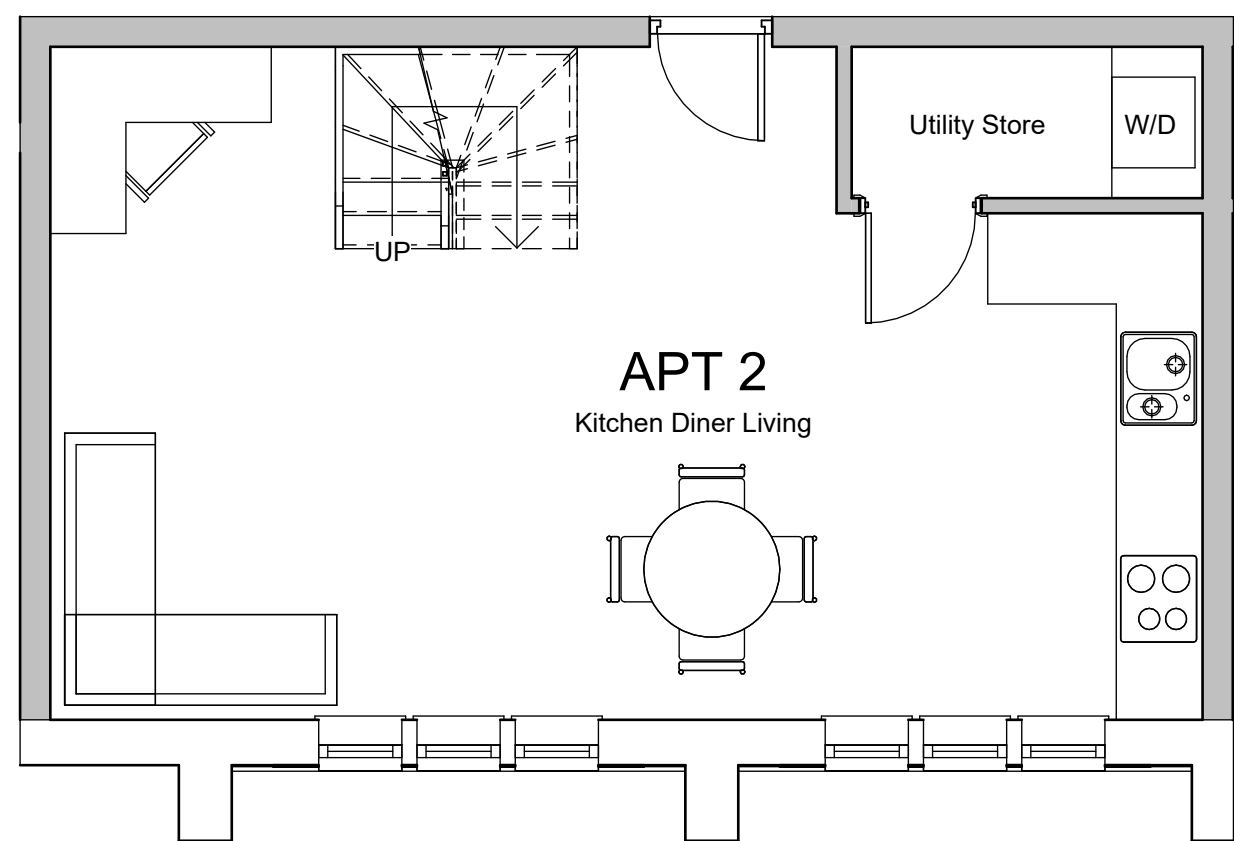

Ground Floor

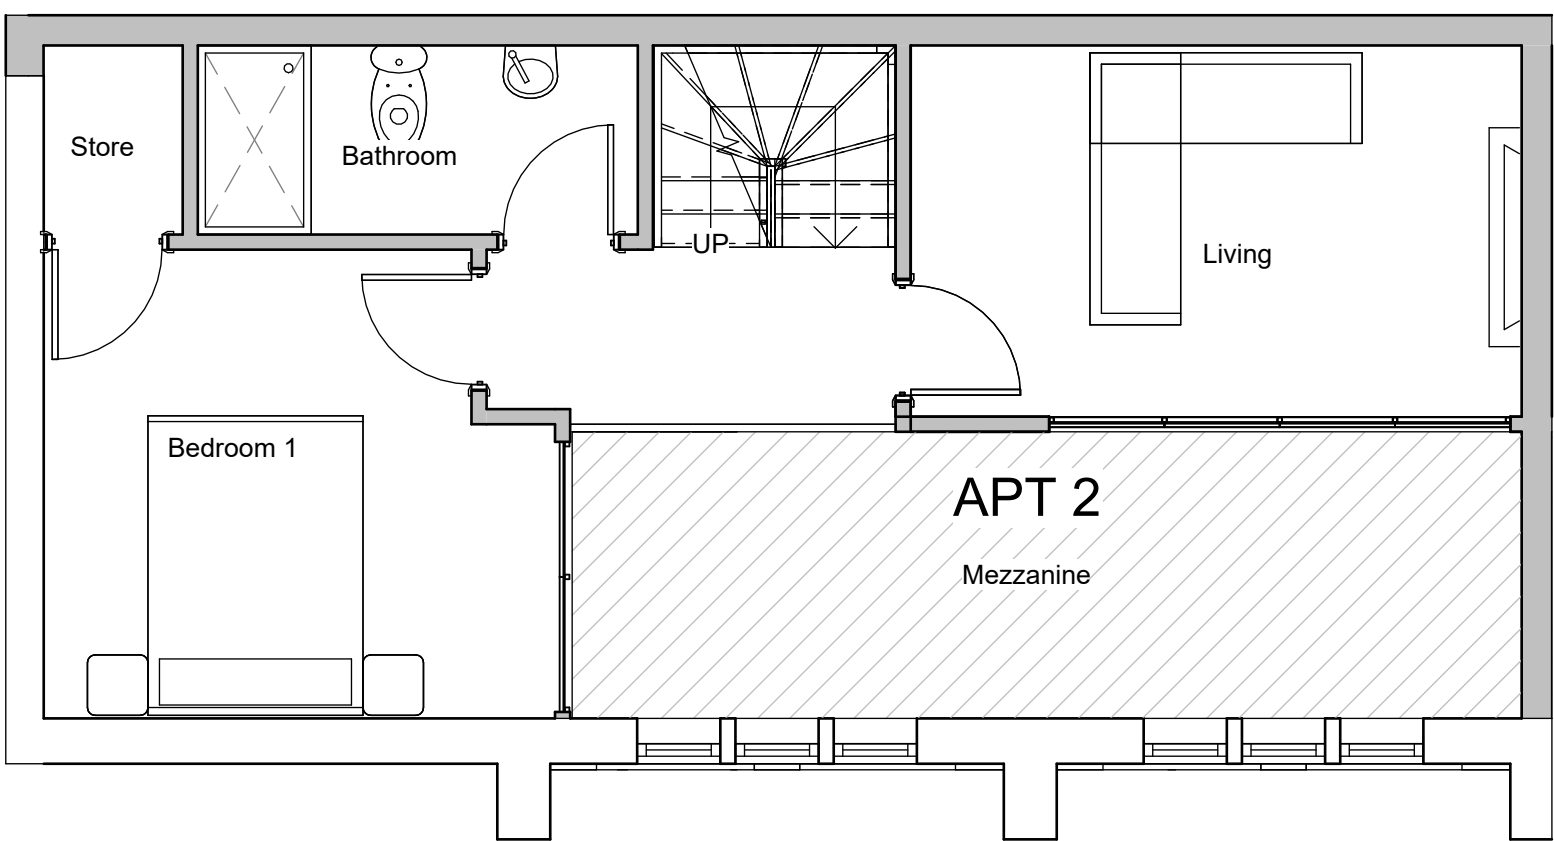


First Floor

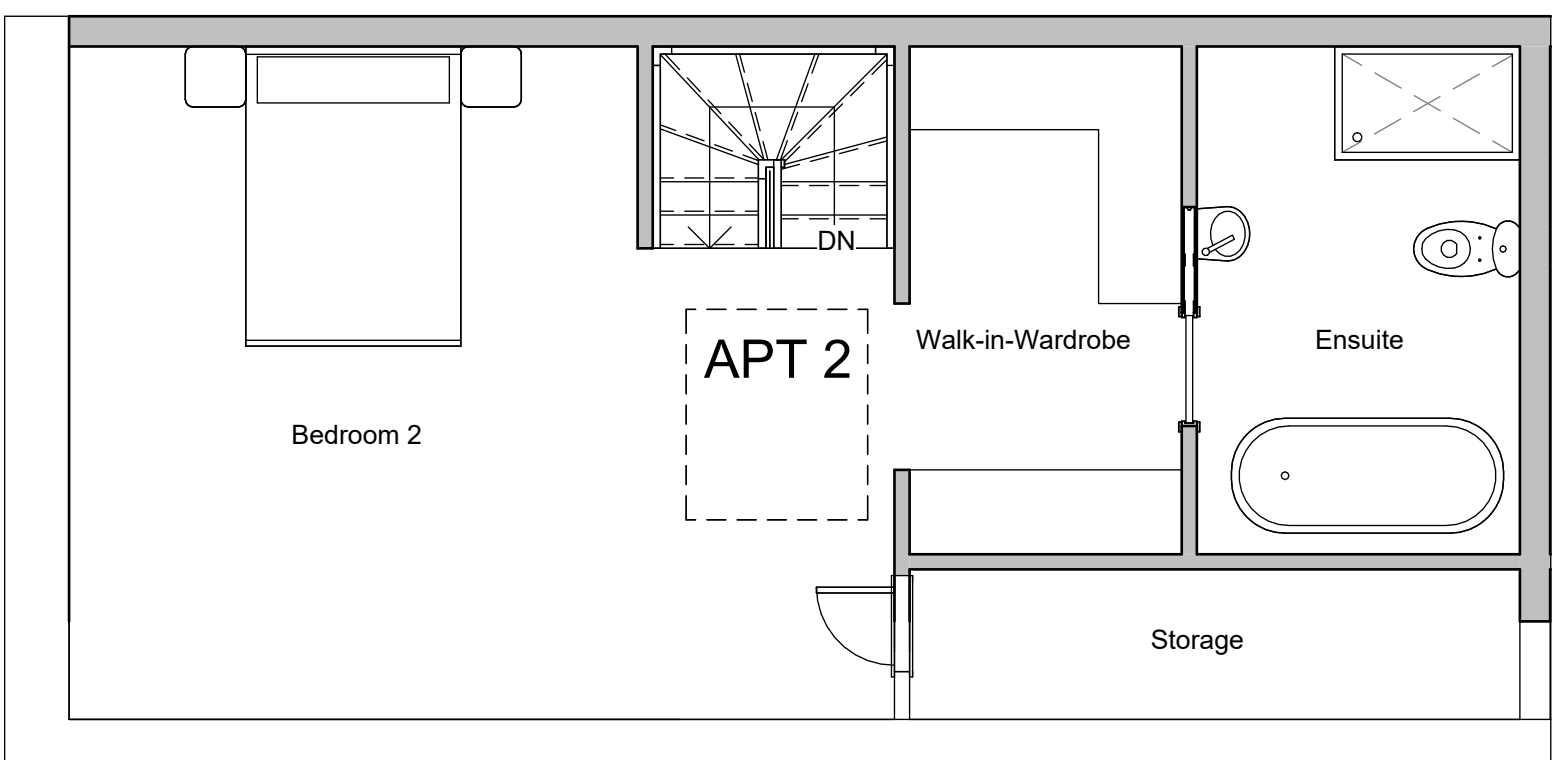


Attic

Rev	Description	Date	IMPORTANT NOTE: 1. ALL DIMENSIONS ARE IN MILLIMETRES. 2. DO NOT SCALE FROM THIS DRAWING. 3. ALL MEASUREMENTS ARE DEEMED TO BE FOR DESIGN PURPOSES ONLY. ANY ANOMOLIES MUST BE REPORTED TO ALL PARTIES PRIOR TO ANY CONSTRUCTION WORKS. 4. THE CONTRACTOR IS TO CHECK AND VERIFY ALL DIMENSIONS ON SITE, PRIOR TO COMMENCEMENT OF CONSTRUCTION WORKS. 5. ALL INFORMATION HEREON IN IS THE COPYRIGHT OF PROQUANT ESTIMATING LTD. COPYING IN FULL OR IN PART IS FORBIDDEN WITHOUT WRITTEN PERMISSION FROM PROQUANT ESTIMATING LTD. Notes: INTERNAL AREA: APT 1: 103m² APT 2: 103m² APT 3: 101m² APT 4: 101m² APT 5: 66m² APT 6: 64m² HONEYMAN DEVELOPMENTS Project Address: 180 Whitehall Road, Rochdale, OL12 0RZ Title: Proposed Floor Plans Client: Mrs D Jackson Drawn by: B.Coates Date: 15-02-23 Scale: 1:50 1:100 @ A1 Drawing Number: 57714_3
1	Parking Location shown	17-10-23	
2	Glazing amendment	09-01-24	
3	CO comments	22-01-24	
4	Openings	14-02-24	


Apartment 3

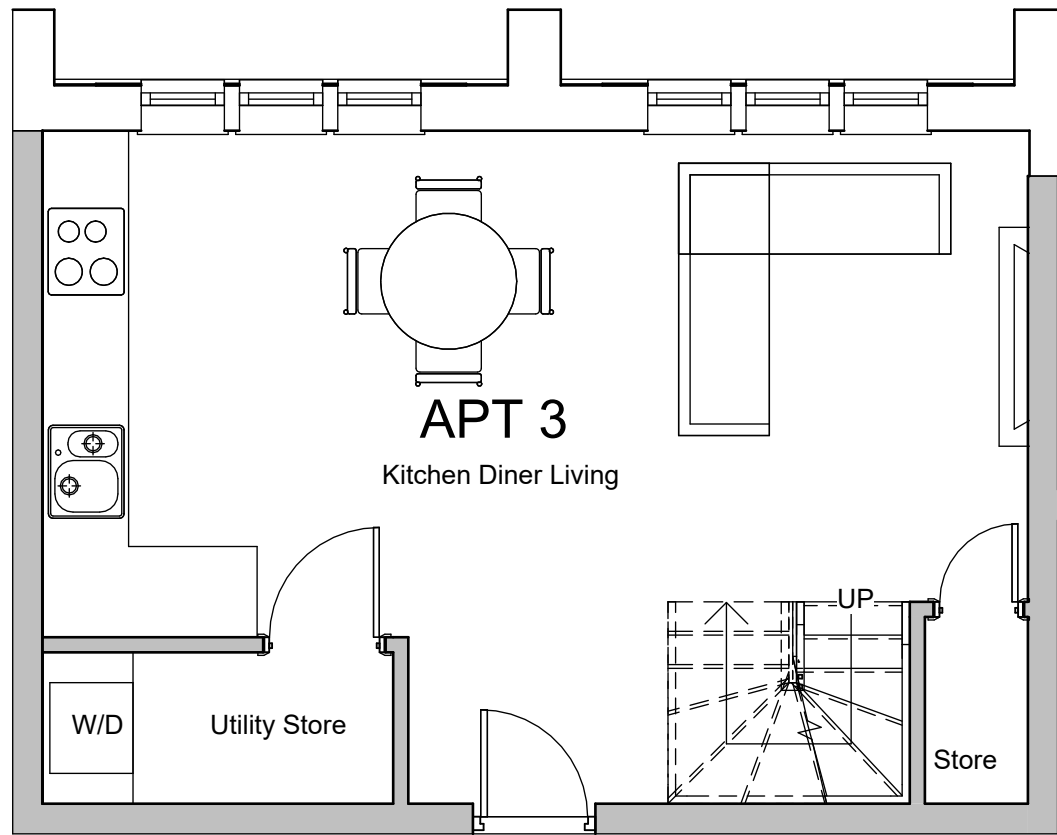

Ground Floor

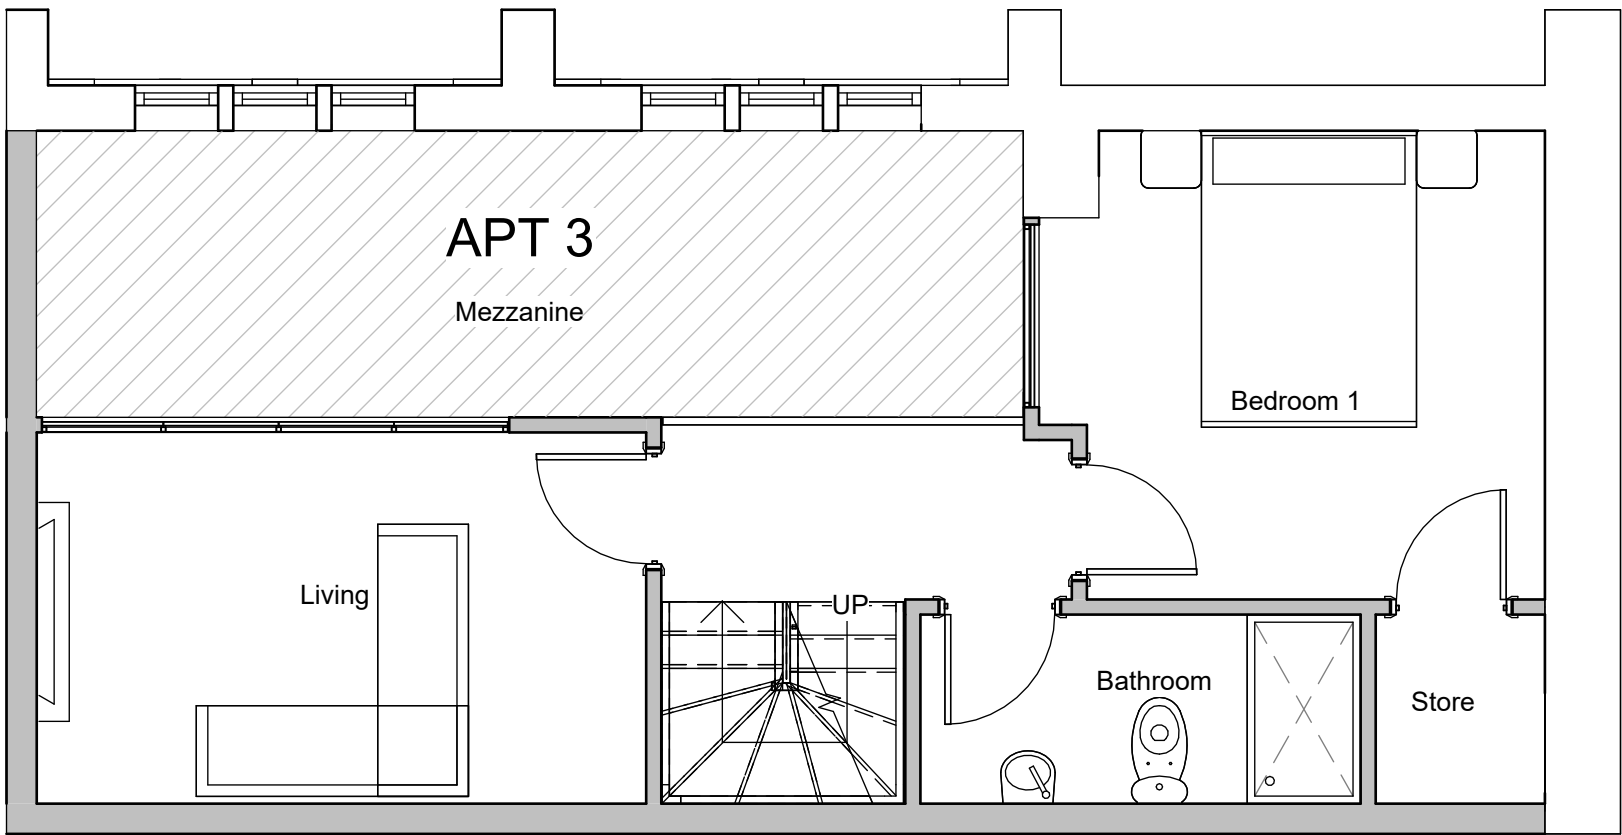


First Floor

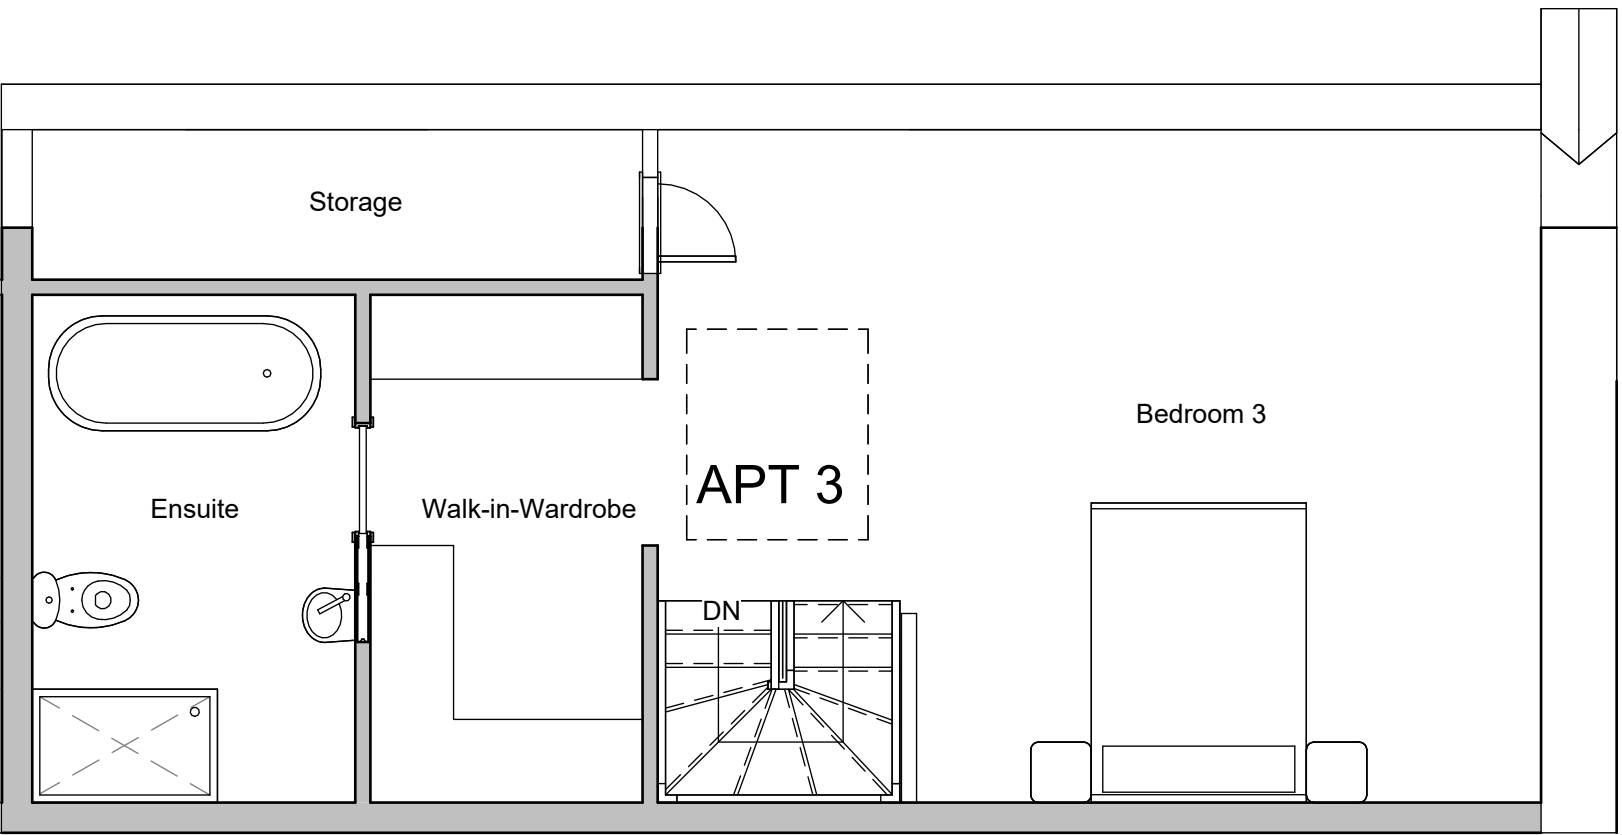


Attic


Apartment 4

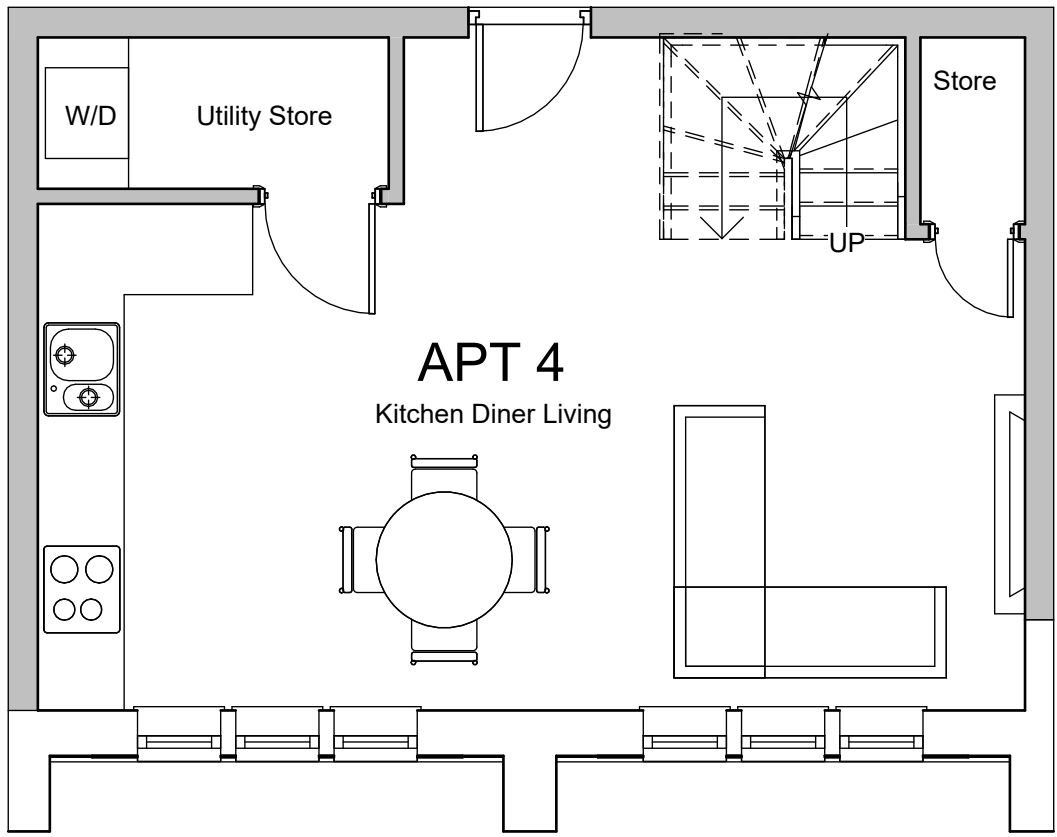

Ground Floor

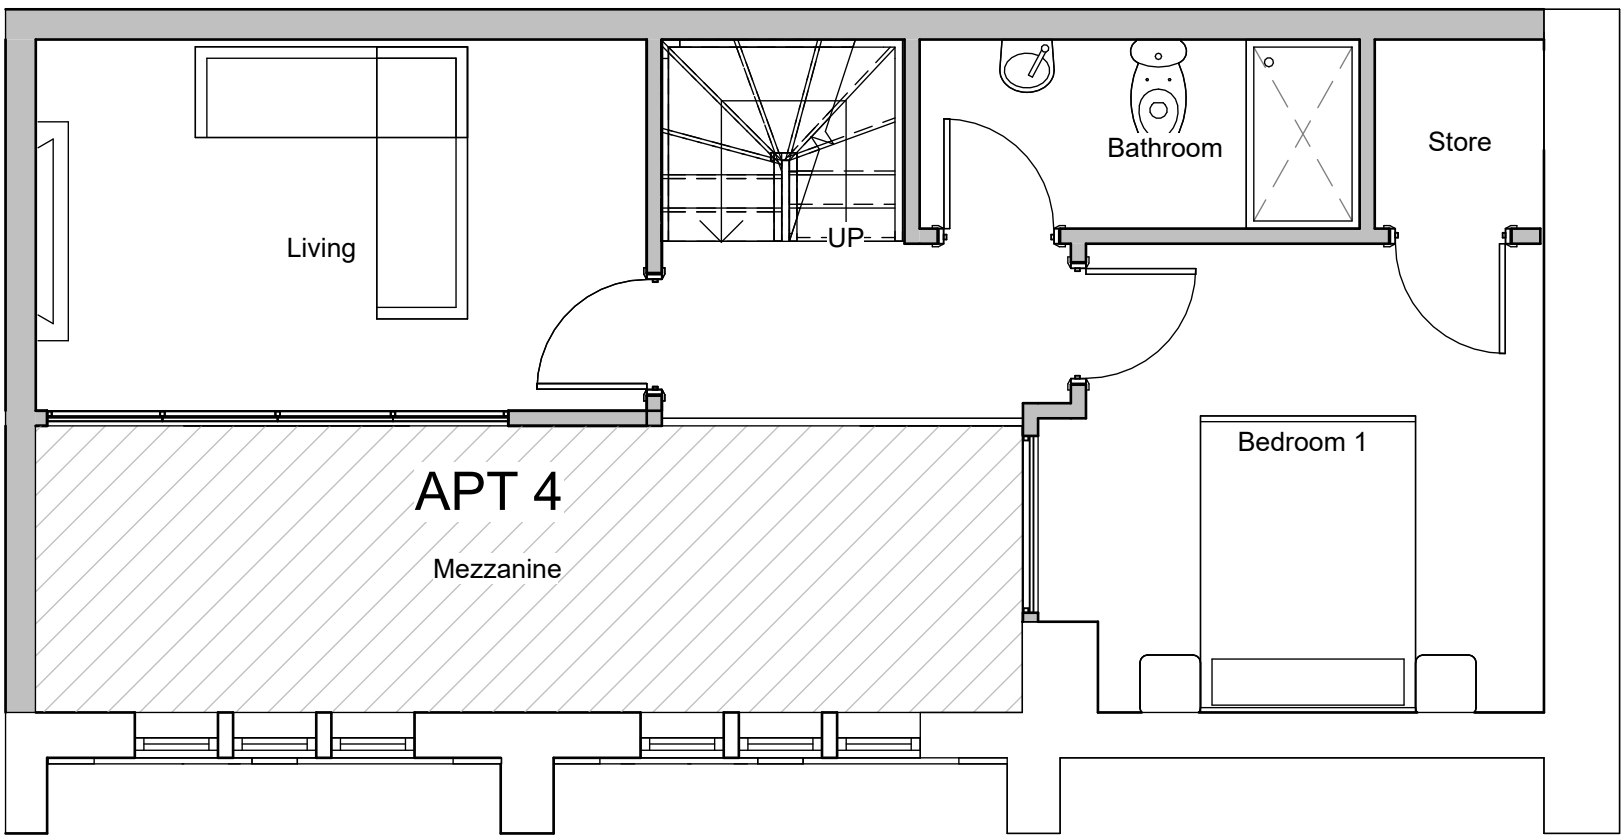


First Floor

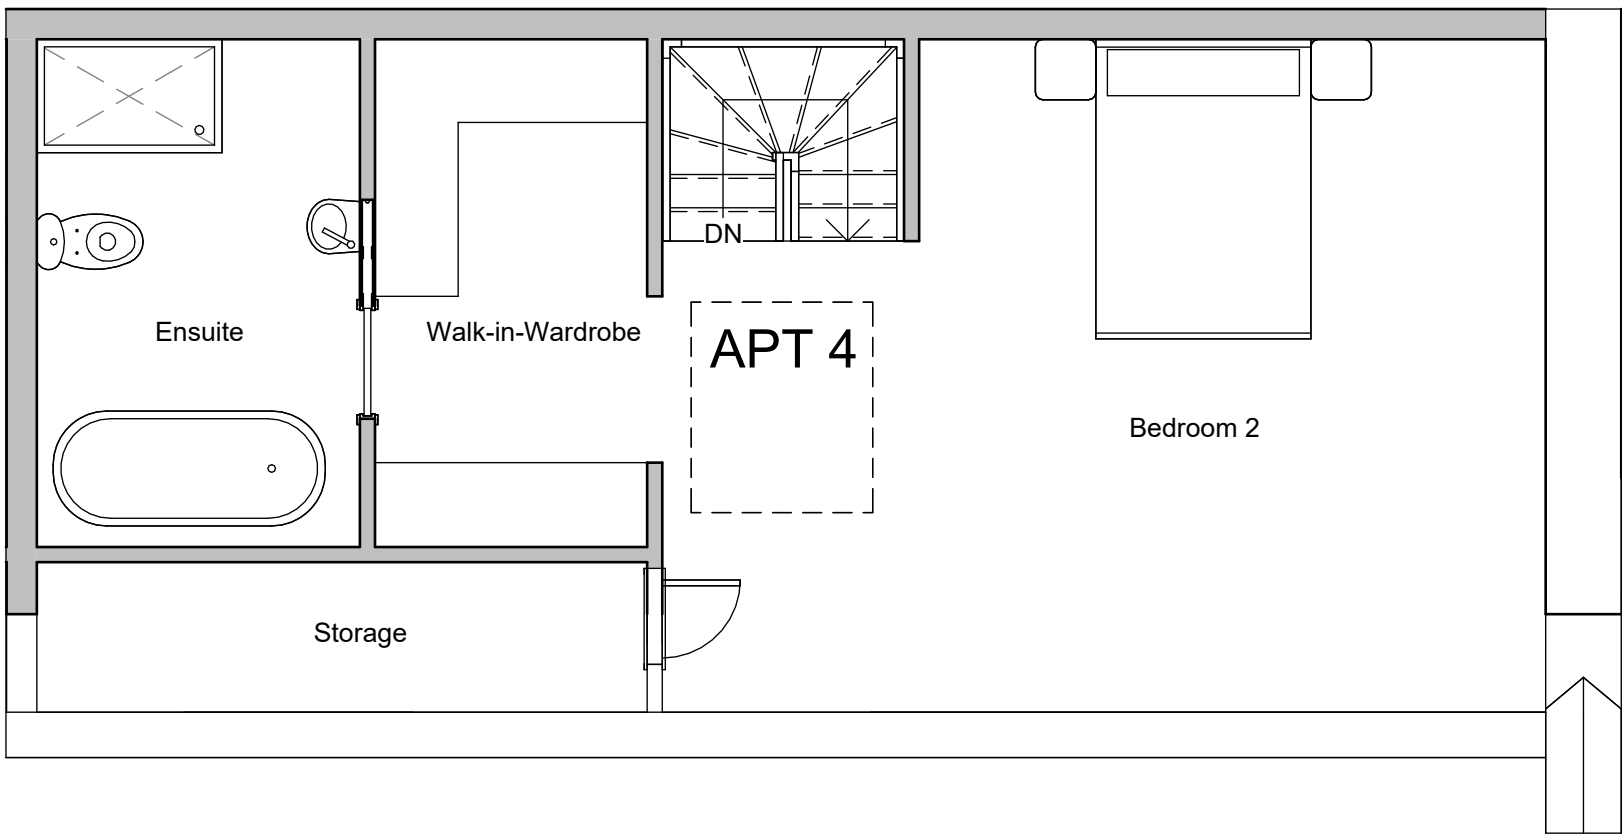

Attic


Rev	Description	Date	IMPORTANT NOTE: 1. ALL DIMENSIONS ARE IN MILLIMETRES. 2. DO NOT SCALE FROM THIS DRAWING. 3. ALL MEASUREMENTS ARE DEEMED TO BE FOR DESIGN PURPOSES ONLY. ANY ANOMOLIES MUST BE REPORTED TO ALL PARTIES PRIOR TO ANY CONSTRUCTION WORKS. 4. THE CONTRACTOR IS TO CHECK AND VERIFY ALL DIMENSIONS ON SITE, PRIOR TO COMMENCEMENT OF CONSTRUCTION WORKS. 5. ALL INFORMATION HEREON IN IS THE COPYRIGHT OF PROQUANT ESTIMATING LTD. COPYING IN FULL OR IN PART IS FORBIDDEN WITHOUT WRITTEN PERMISSION FROM PROQUANT ESTIMATING LTD. Notes: INTERNAL AREA: APT 1: 103m² APT 2: 103m² APT 3: 101m² APT 4: 101m² APT 5: 66m² APT 6: 64m²	HONEYMAN DEVELOPMENTS	Project Address:	Client:
1	Parking Location shown	17-10-23			180 Whitehall Road, Rochdale, OL12 0RZ	Mrs D Jackson
2	Glazing amendment	09-01-24				Drawn by: B.Coates
3	CO comments	22-01-24				Date: 15-02-23
4	Openings	14-02-24				Scale: 1:50 1:100 @ A1
			Title: Proposed Floor Plans			Drawing Number: 57714_3

Apartment 5

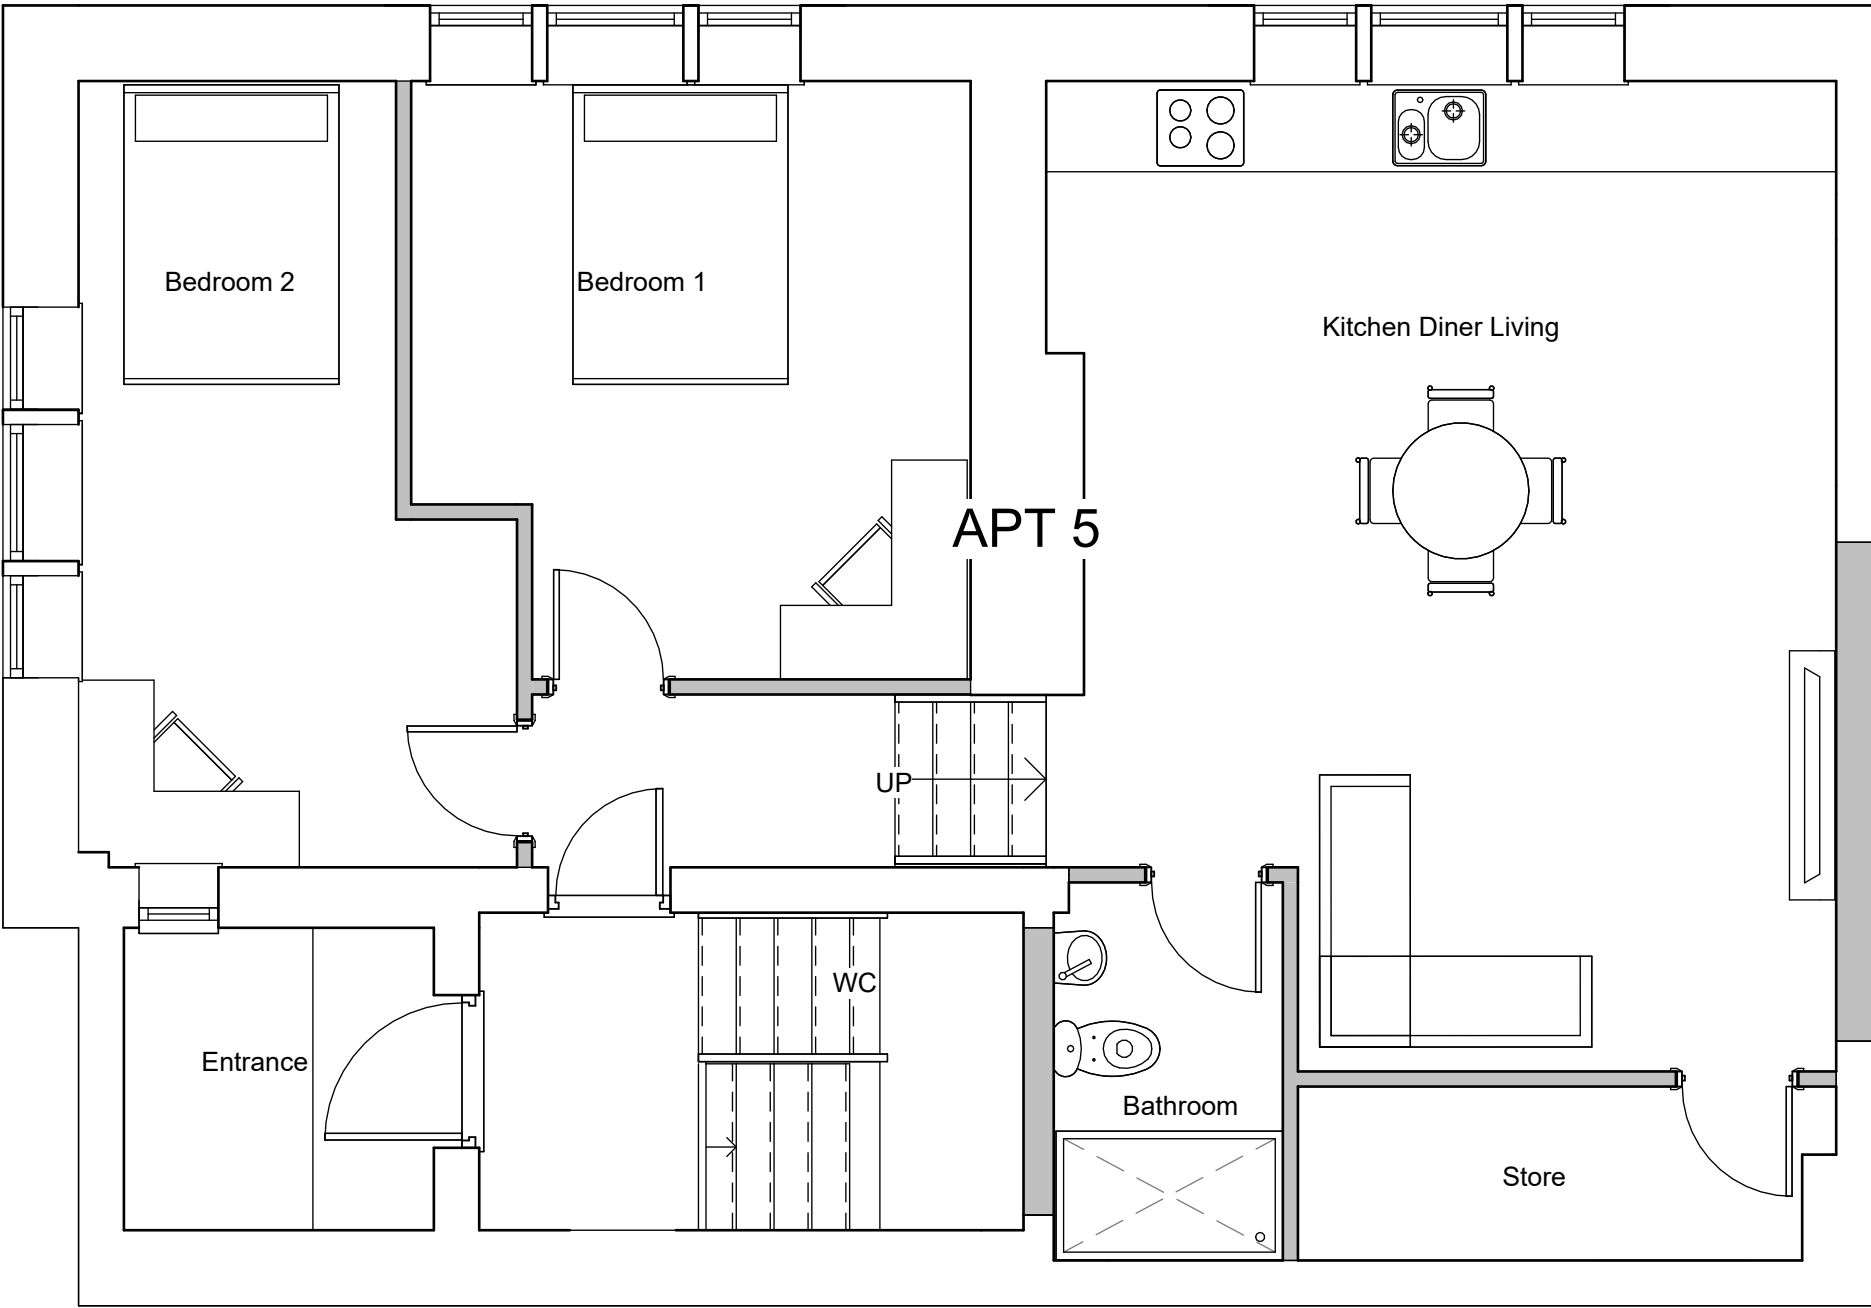

Ground Floor

Apartment 6

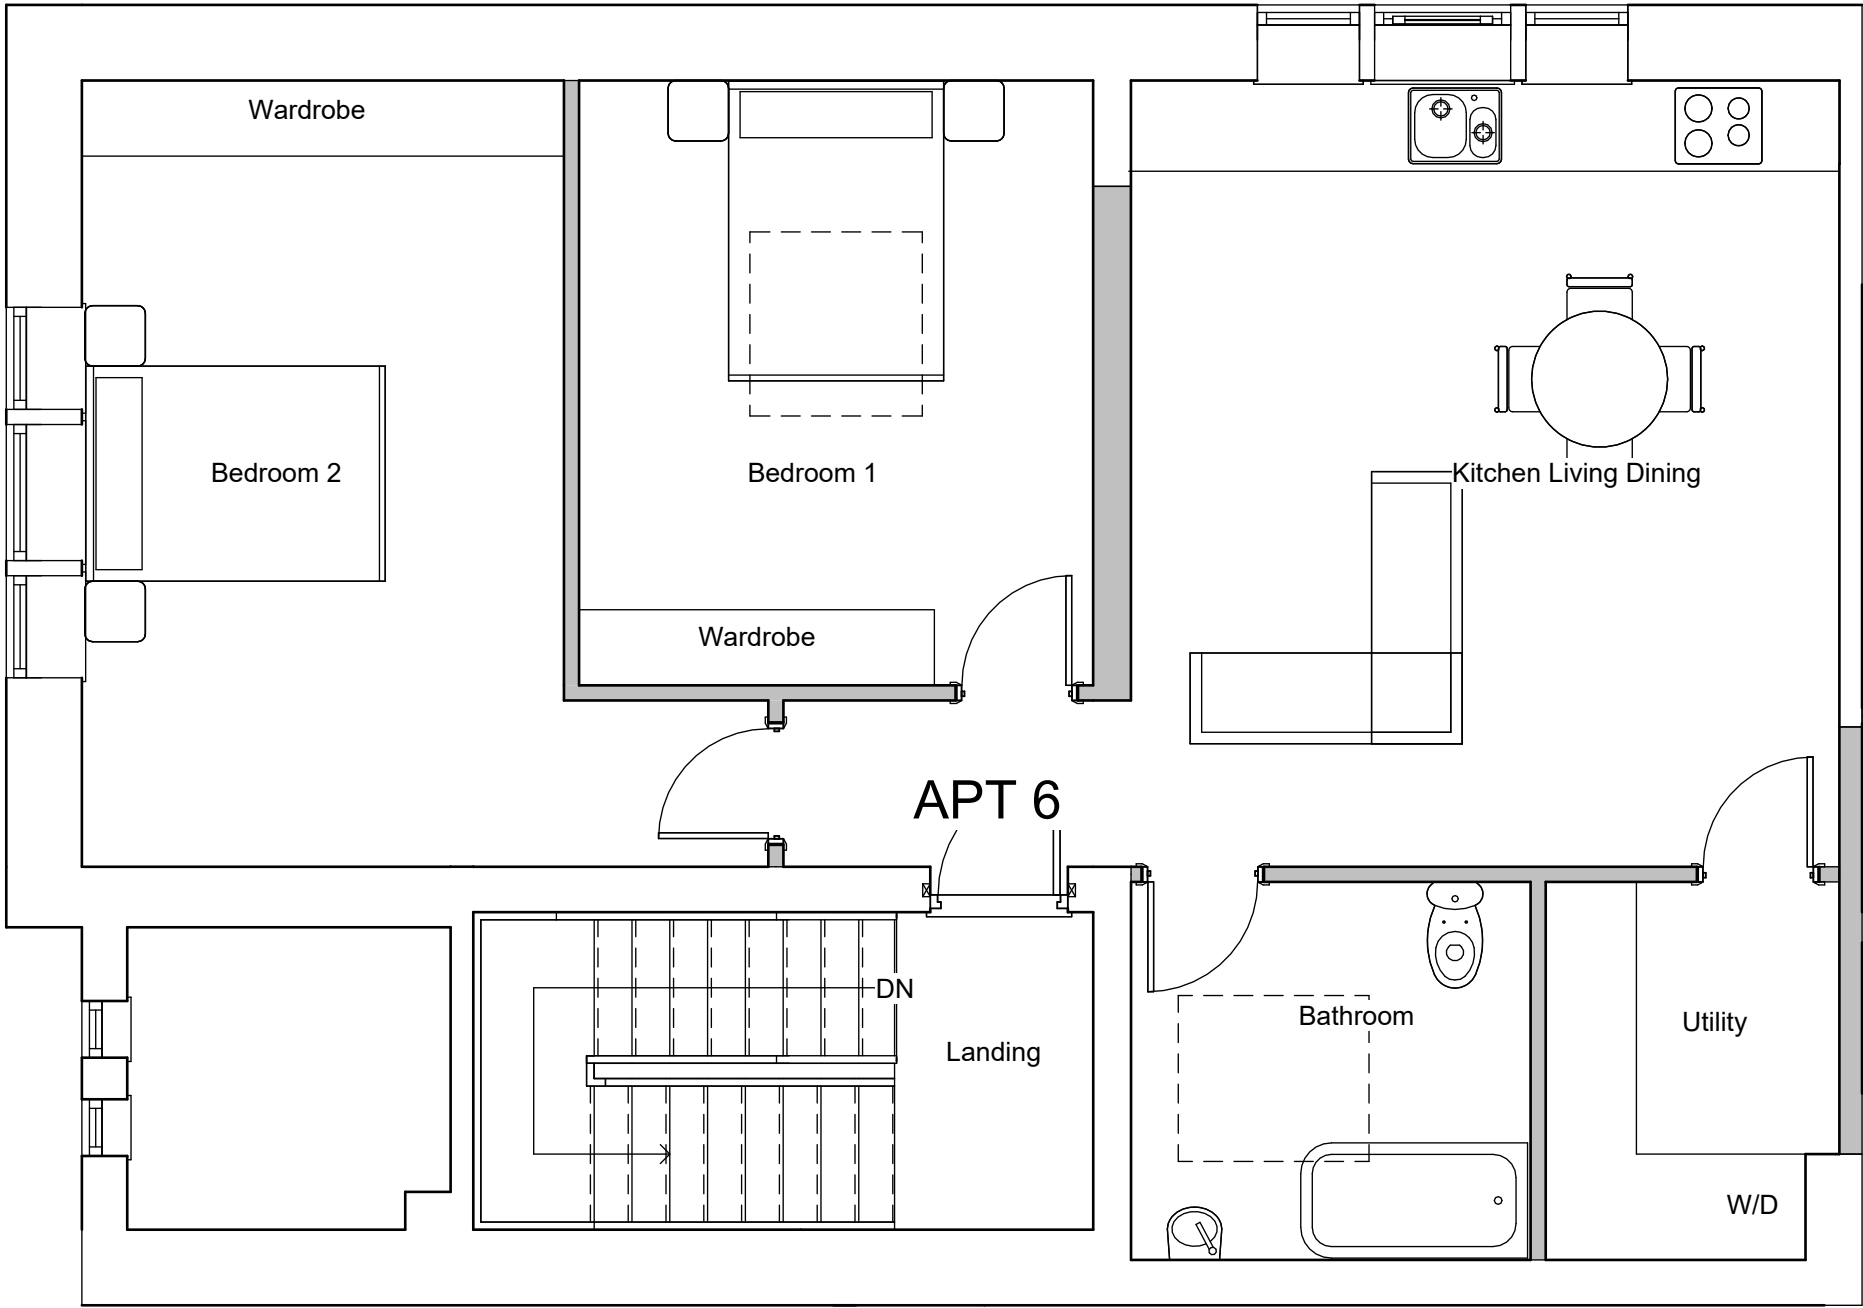

First Floor

			IMPORTANT NOTE: 1. ALL DIMENSIONS ARE IN MILLIMETRES. 2. DO NOT SCALE FROM THIS DRAWING. 3. ALL MEASUREMENTS ARE DEEMED TO BE FOR DESIGN PURPOSES ONLY. ANY ANOMOLIES MUST BE REPORTED TO ALL PARTIES PRIOR TO ANY CONSTRUCTION WORKS. 4. THE CONTRACTOR IS TO CHECK AND VERIFY ALL DIMENSIONS ON SITE, PRIOR TO COMMENCEMENT OF CONSTRUCTION WORKS. 5. ALL INFORMATION HEREON IN IS THE COPYRIGHT OF PROQUANT ESTIMATING LTD. COPYING IN FULL OR IN PART IS FORBIDDEN WITHOUT WRITTEN PERMISSION FROM PROQUANT ESTIMATING LTD.	Notes: INTERNAL AREA: APT 1: 103m² APT 2: 103m² APT 3: 101m² APT 4: 101m² APT 5: 66m² APT 6: 64m²		Project Address:		Client:	Mrs D Jackson
1	Parking Location shown	17-10-23				180 Whitehall Road, Rochdale, OL12 0RZ		Drawn by:	B.Coates
2	Glazing amendment	09-01-24						Date:	15-02-23
3	CO comments	22-01-24						Scale:	1:50 1:100 @ A1
4	Openings	14-02-24						Drawing Number:	57714_3