


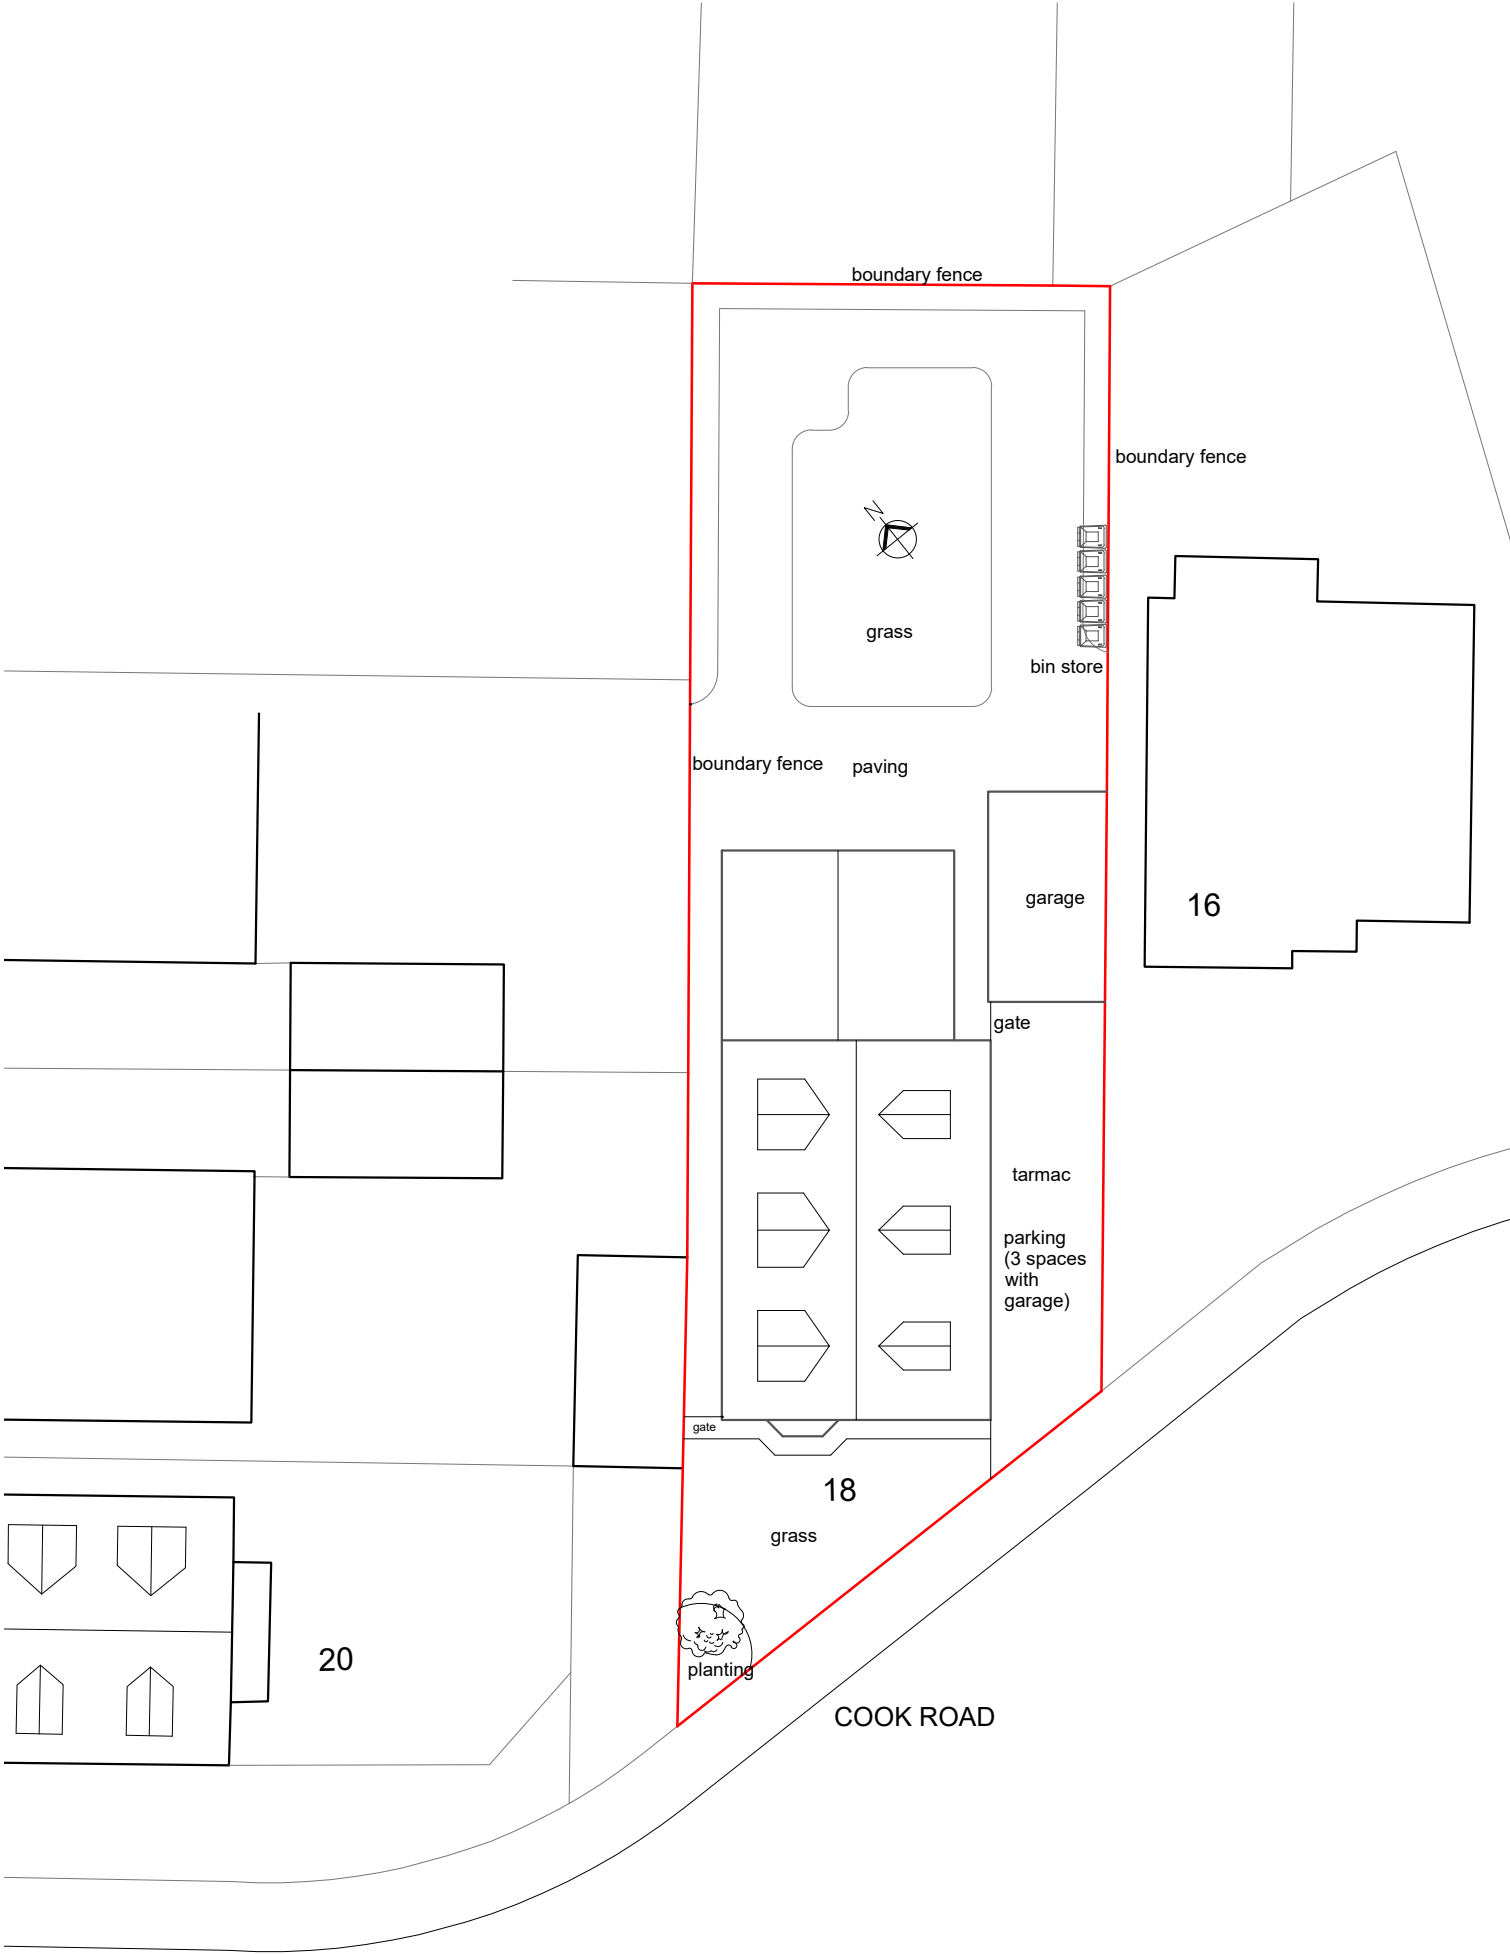

	Project: 18 Cook Road, Rochdale OL16 4AQ	Title: Loft Conversion Proposed Site Plan	Drg No: CR05.#	Scale: 1:200	Date: May 2024	Status: Planning	
--	---	--	-------------------	-----------------	-------------------	---------------------	--