



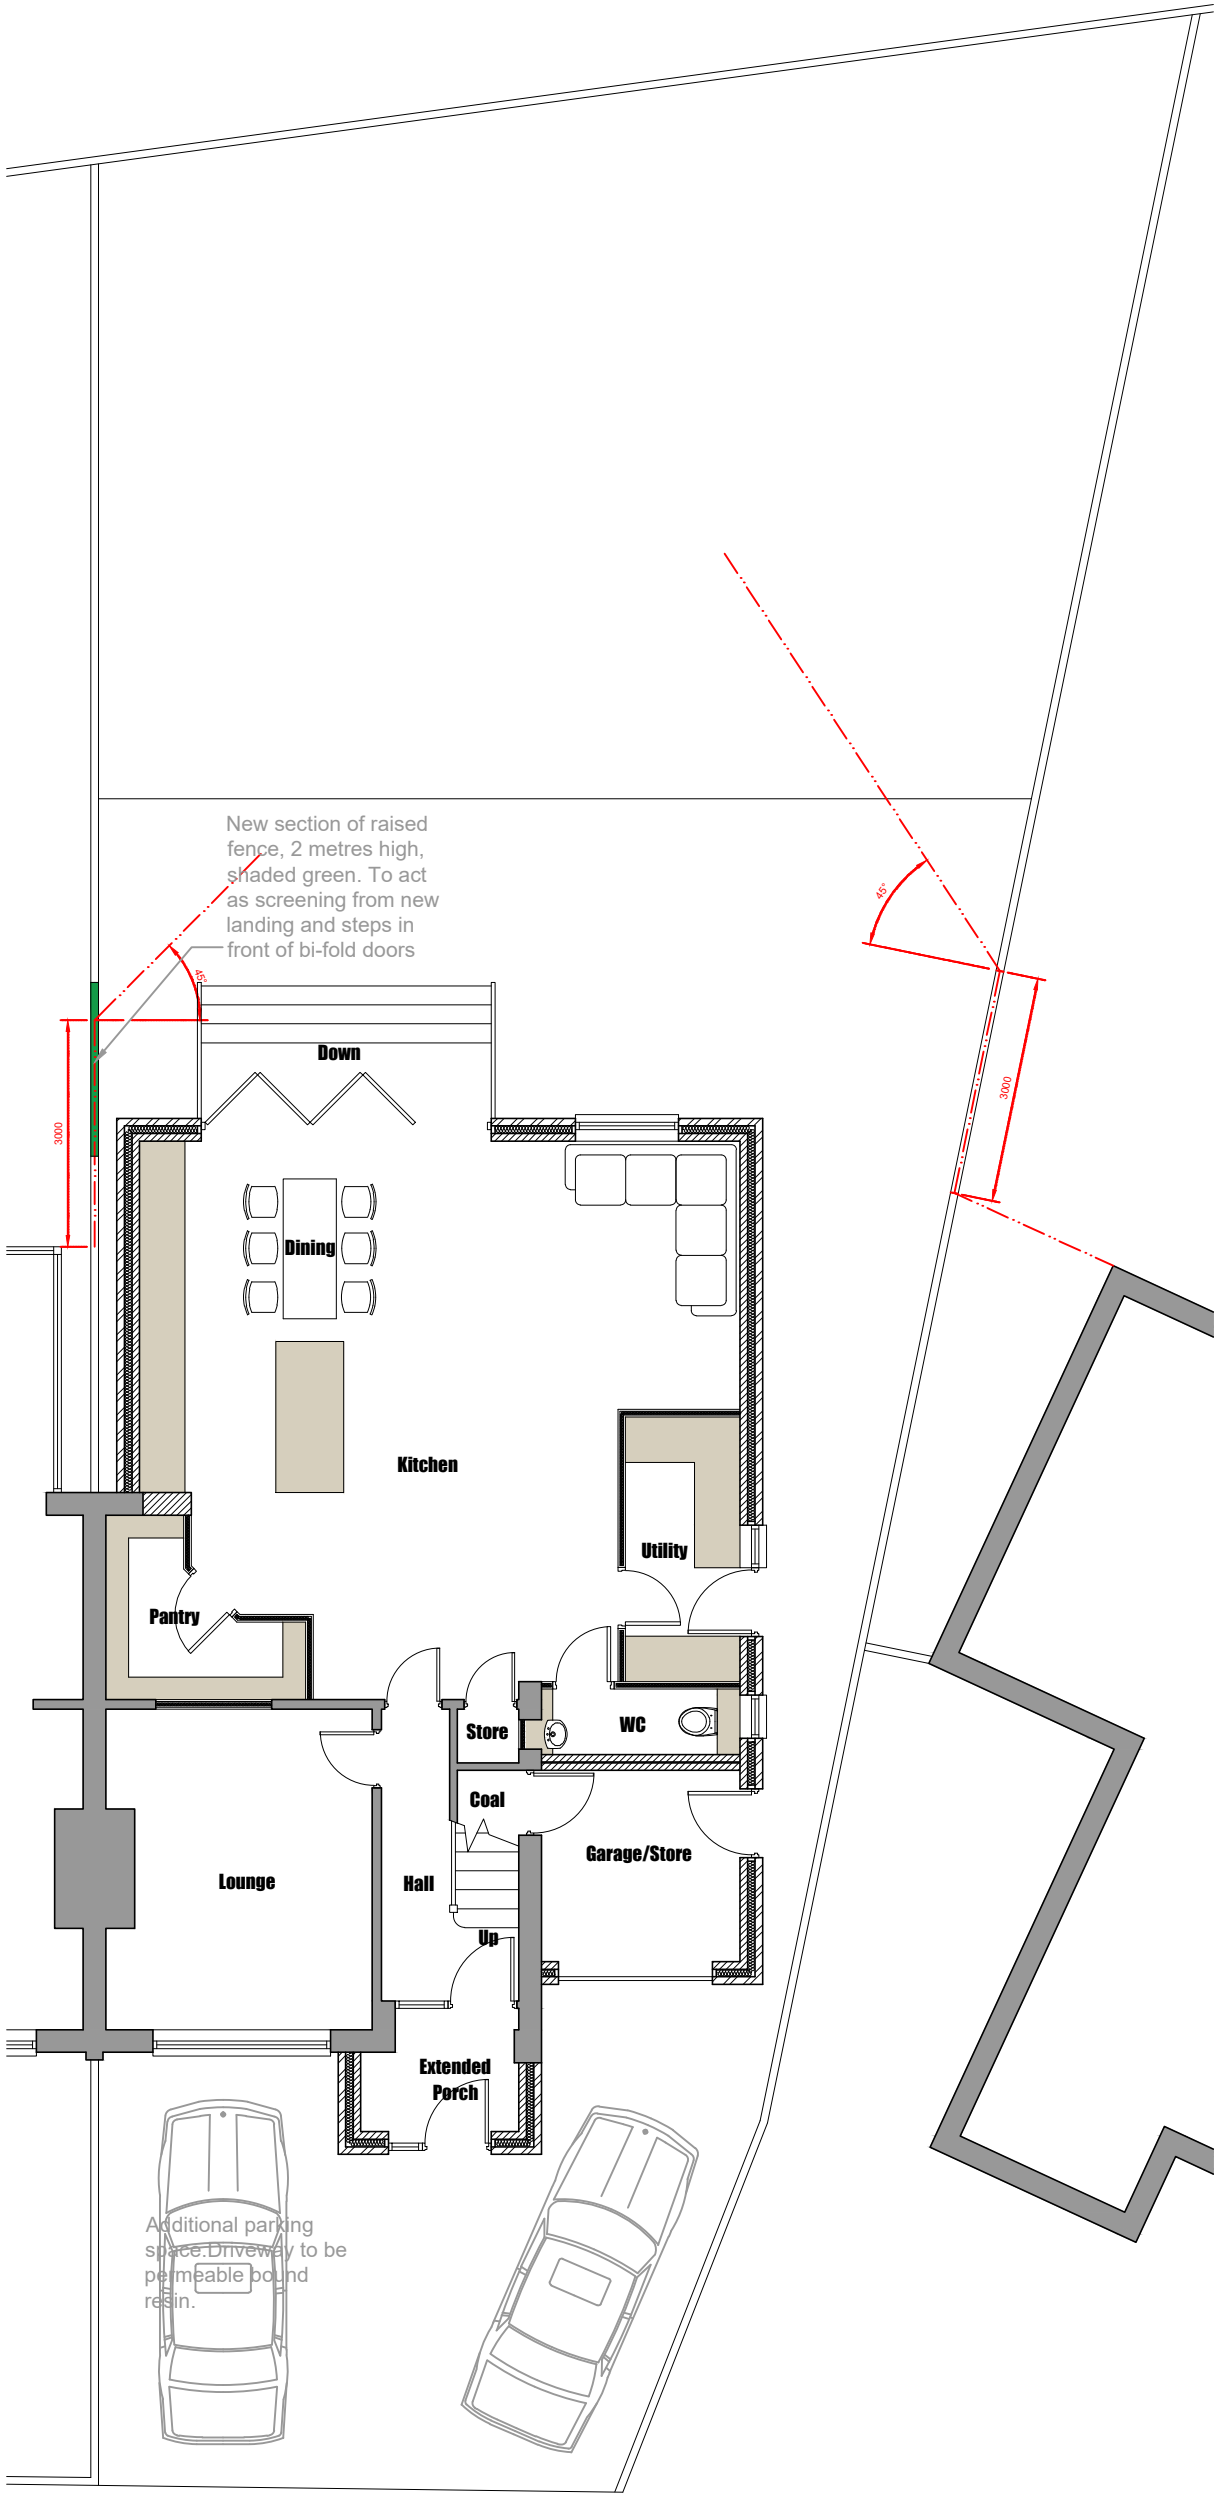

Site Plan
Scale 1:100

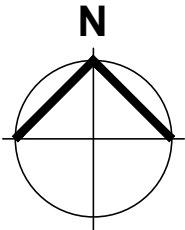

Block Plan
Scale 1:500



Conway Architectural Design	6 Conway Close Alkington Middleton Manchester, M24 1EW E: conway-design@outlook.com
------------------------------------	---

JOB TITLE :	Proposed Extension/Alterations
ADDRESS :	83 Round Thorn Road, Alkington
DRAWING TITLE :	Proposed Site And Block Plan
SCALE :	As Noted @ A3
DRAWN : xxx	DATE : 01.03.24