





60 Derby Street, Heywood, OL10 4QN

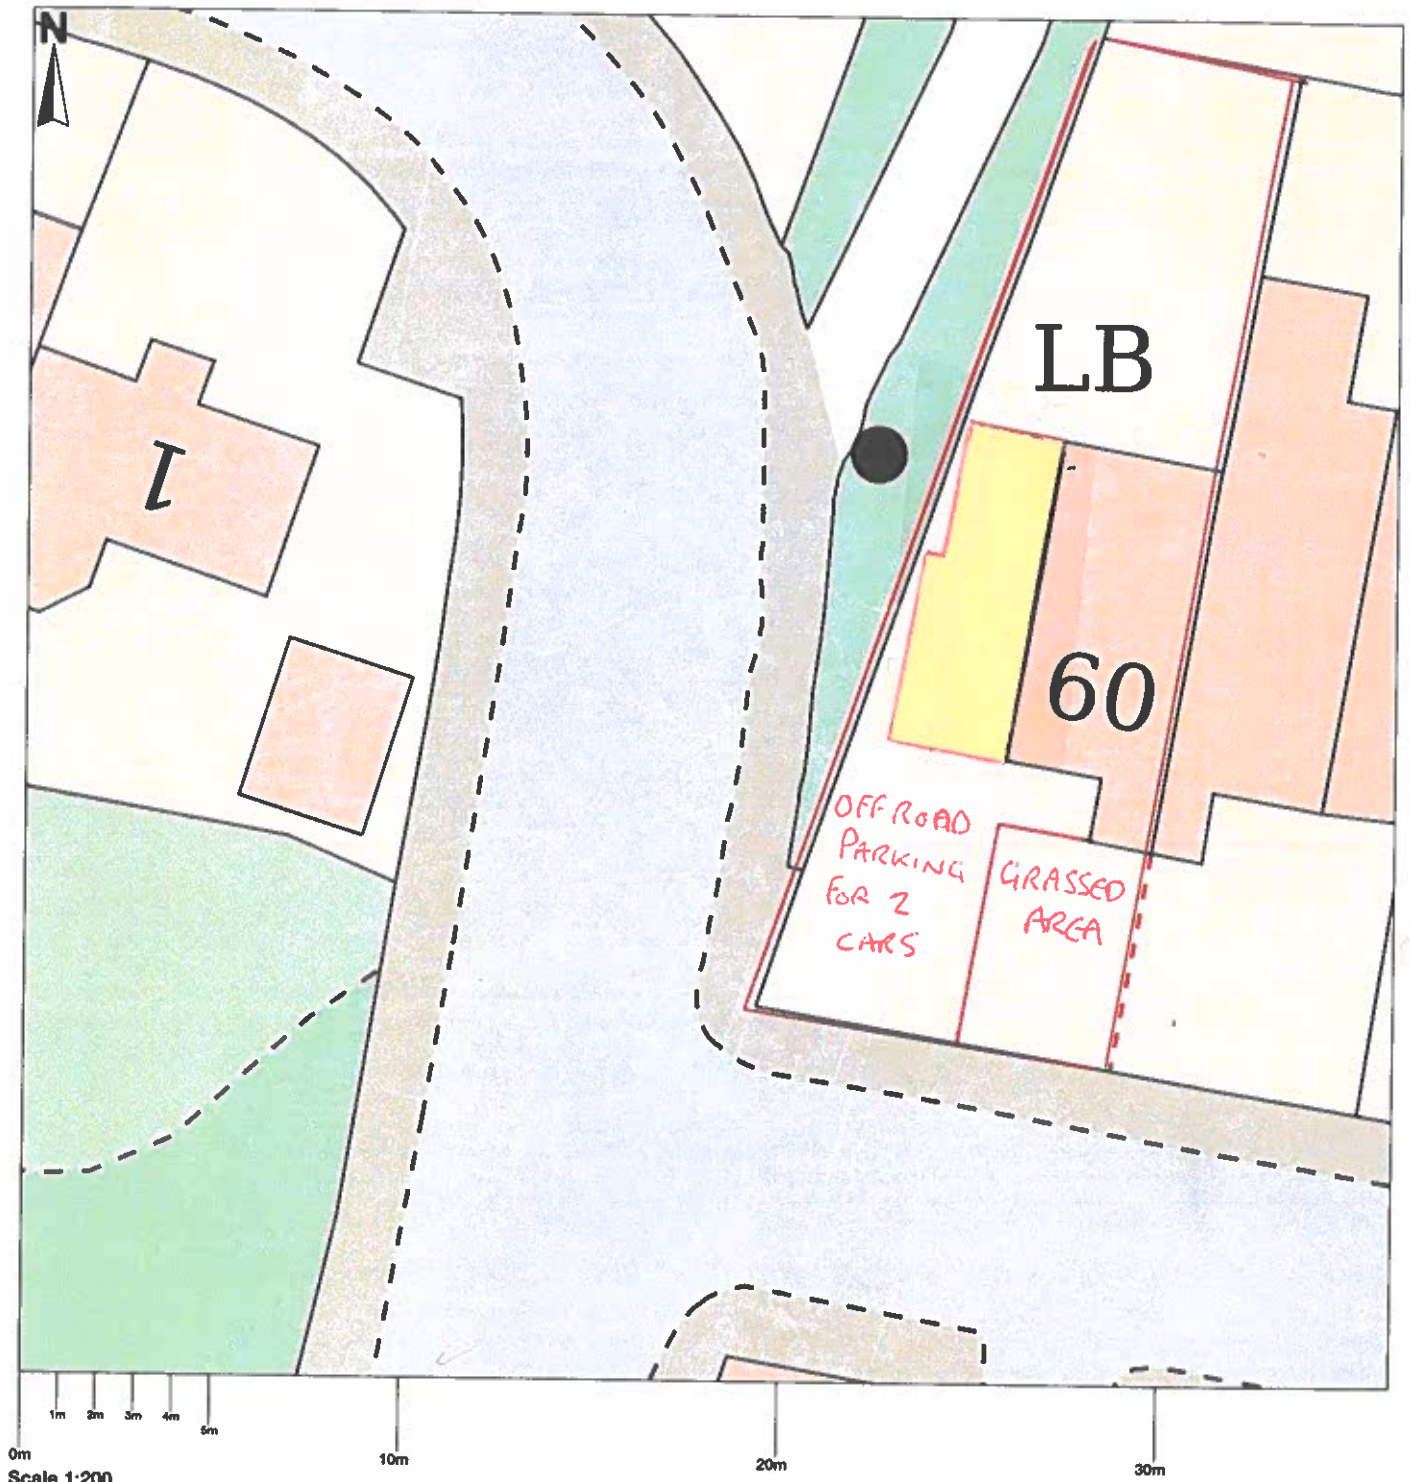


© Crown copyright and database rights 2023 OS 100054135. Map area bounded by: 384518,410902
384554,410938. Produced on 15 December 2023 from the OS National Geographic Database. Supplied by
UKPlanningMaps.com. Unique plan reference: b36e//1037883/1398738

PROPOSED / EXISTING FLOOR PLANS
60 DERBY STREET MEYWOOD

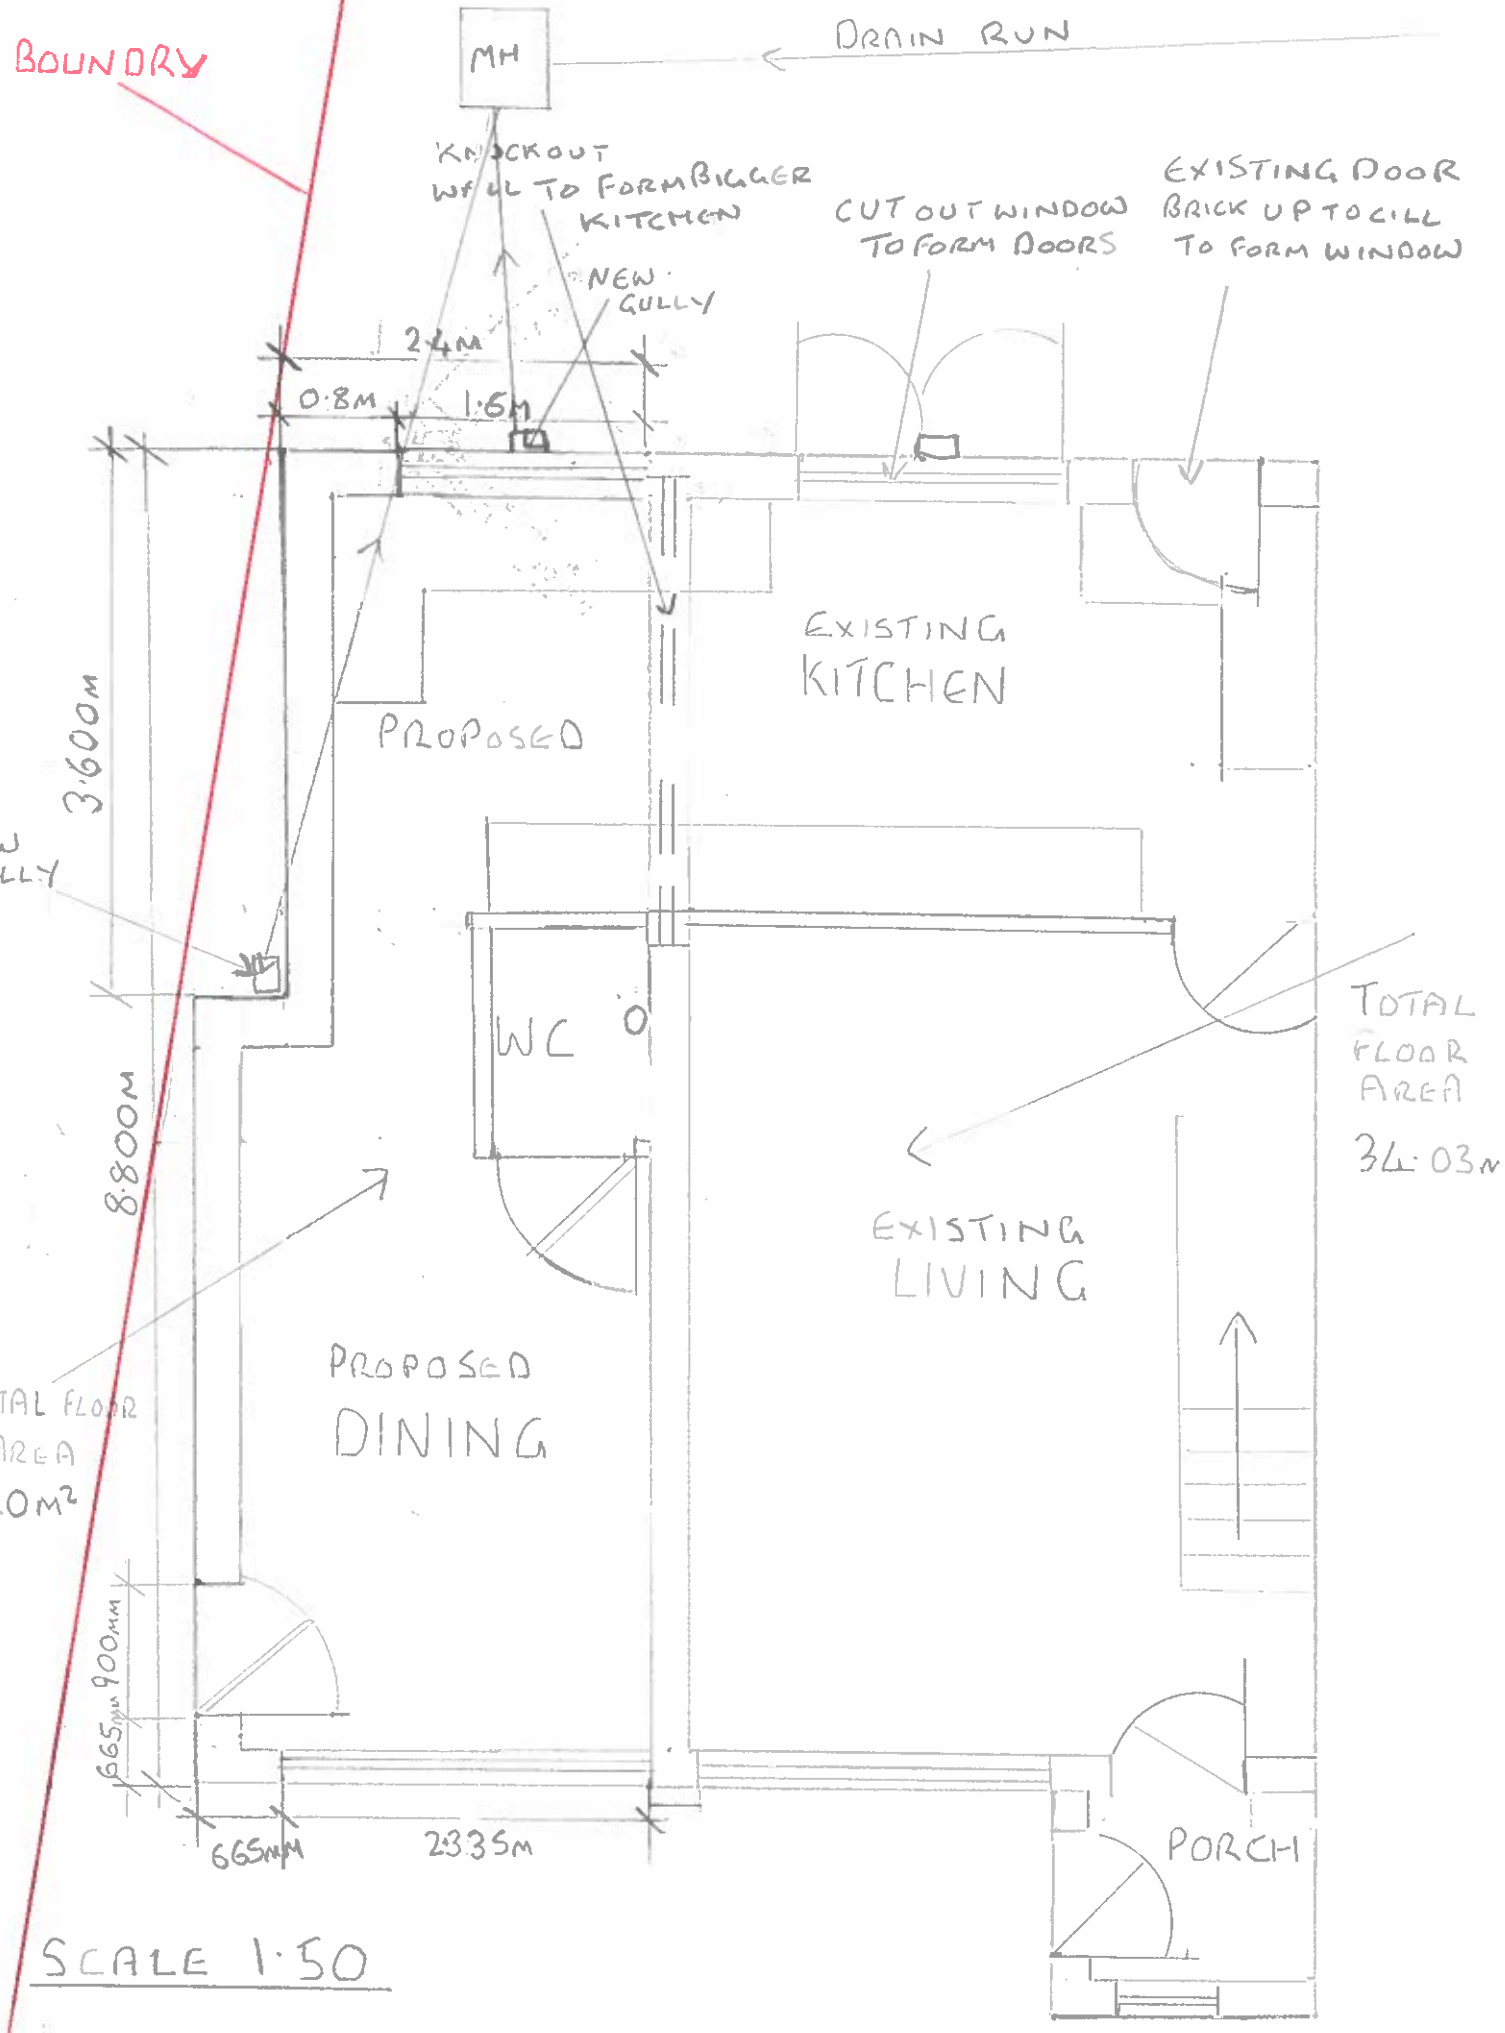


EXISTING / PROPOSED REAR ELEVATION 60 DERBY STREET MEYWOOD

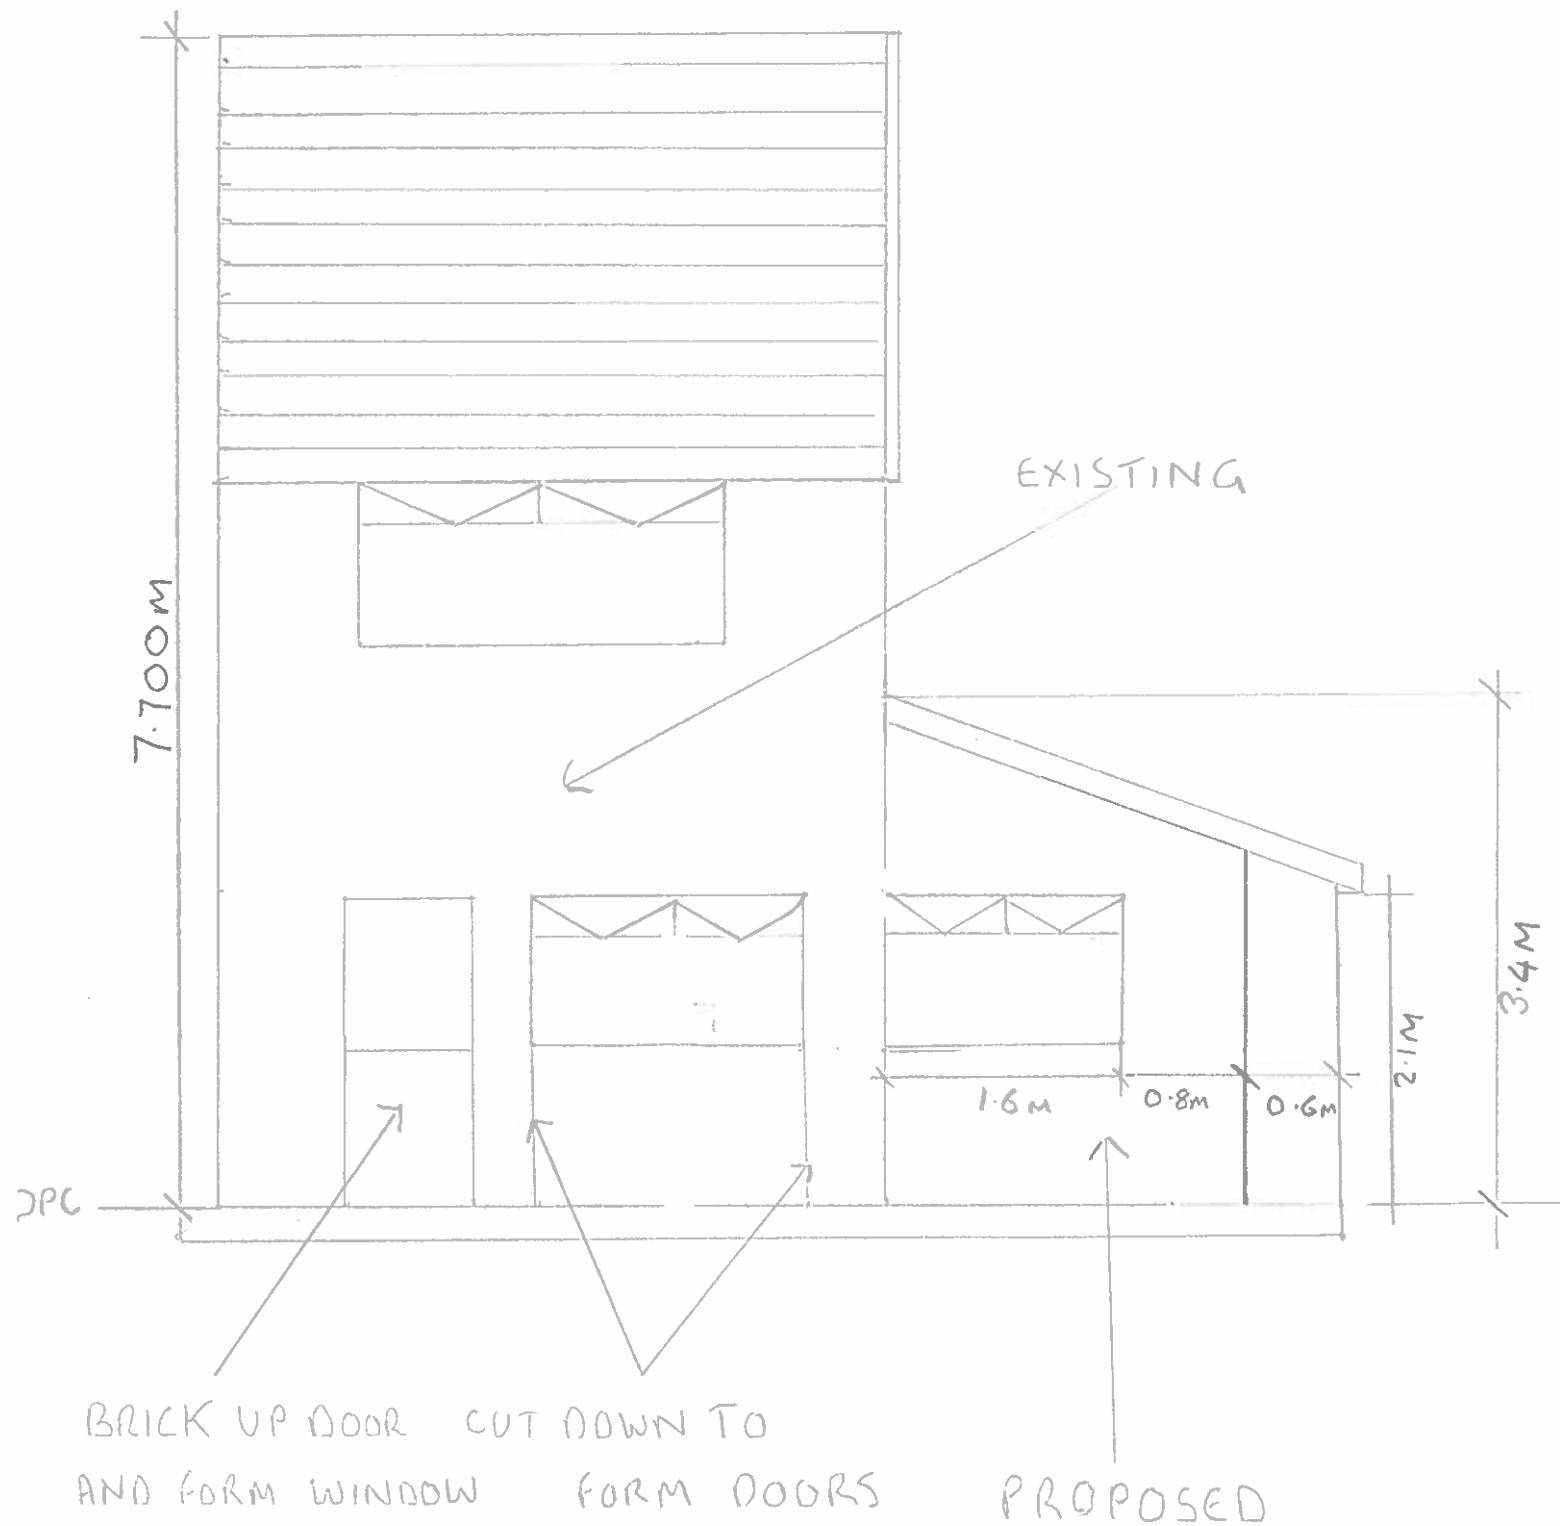


SCALE 1:50

PROPOSED / EXISTING FRONT ELEVATION 60 DERBY STREET HEYWOOD

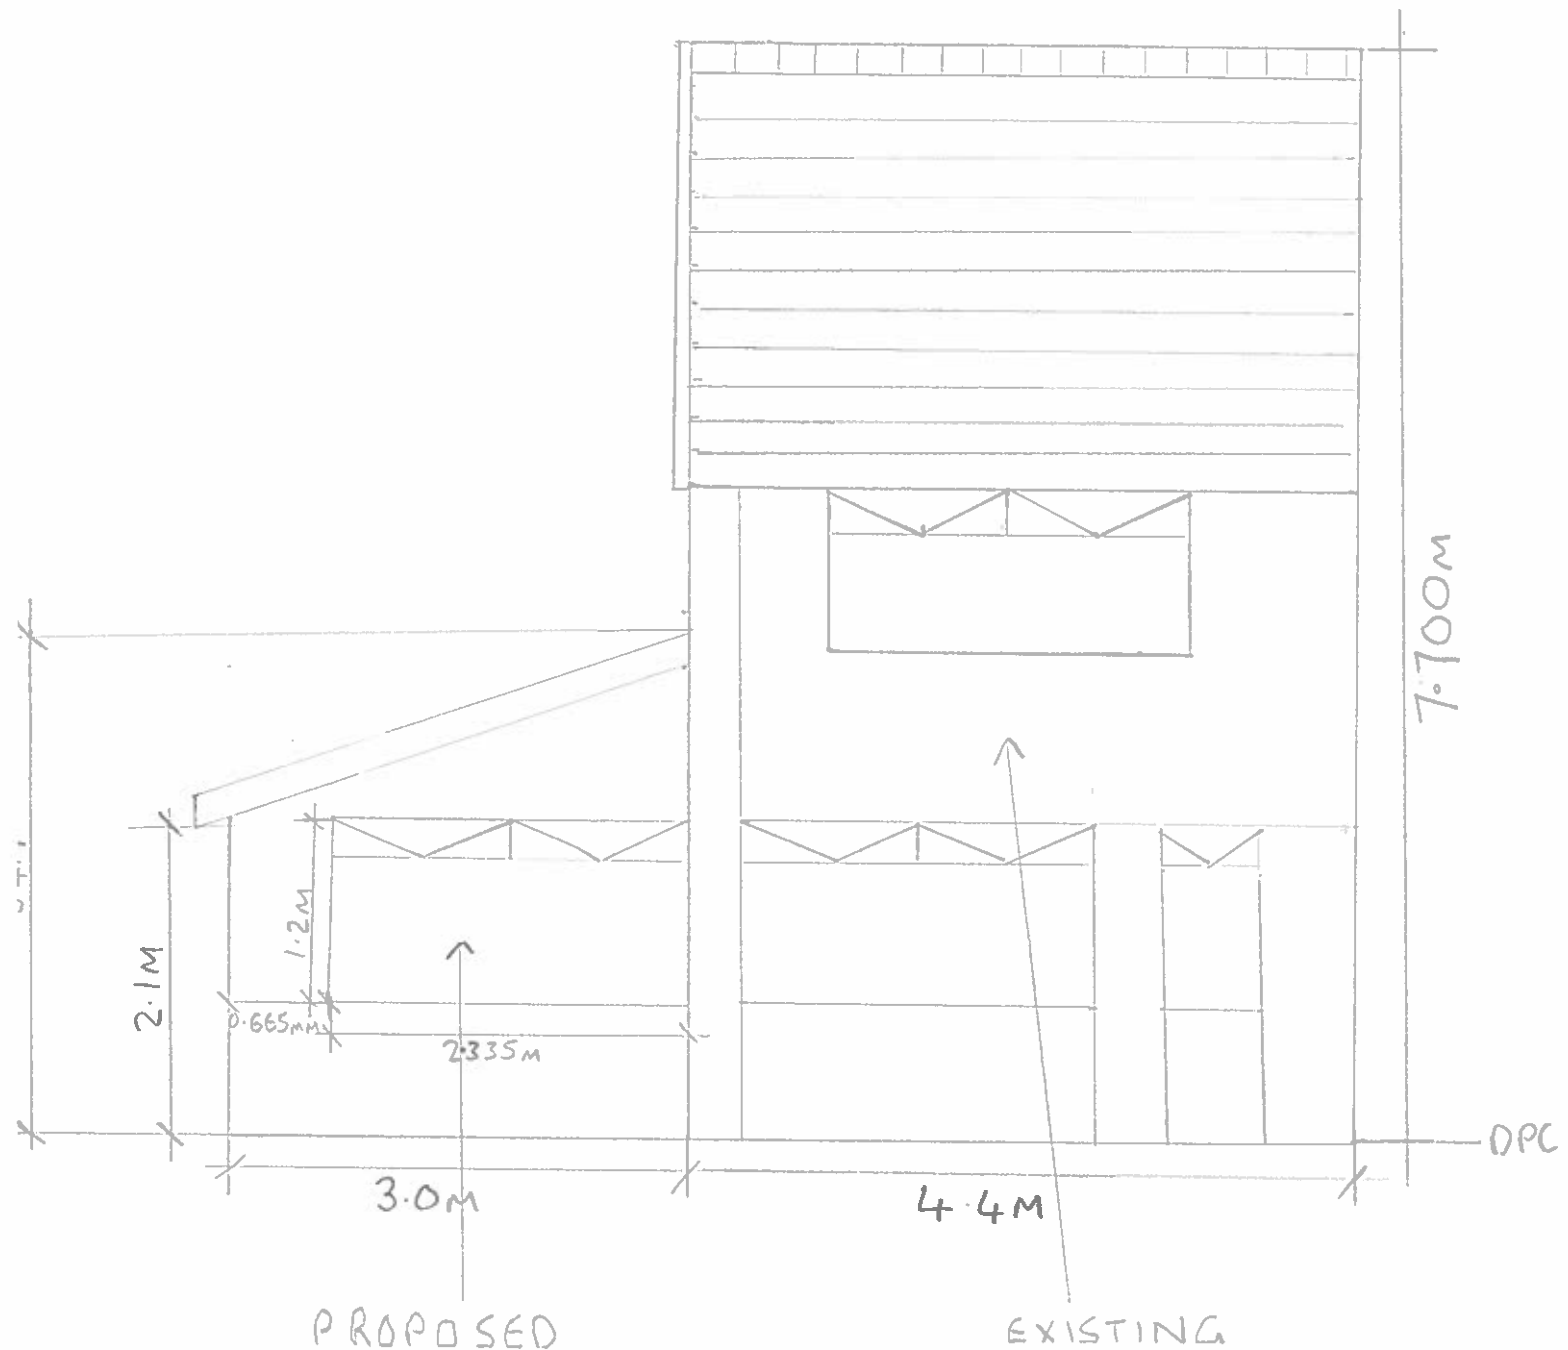

SCALE 1:50

PROPOSED / EXISTING SIDE ELEVATION
60 DERBY STREET HEYWOOD

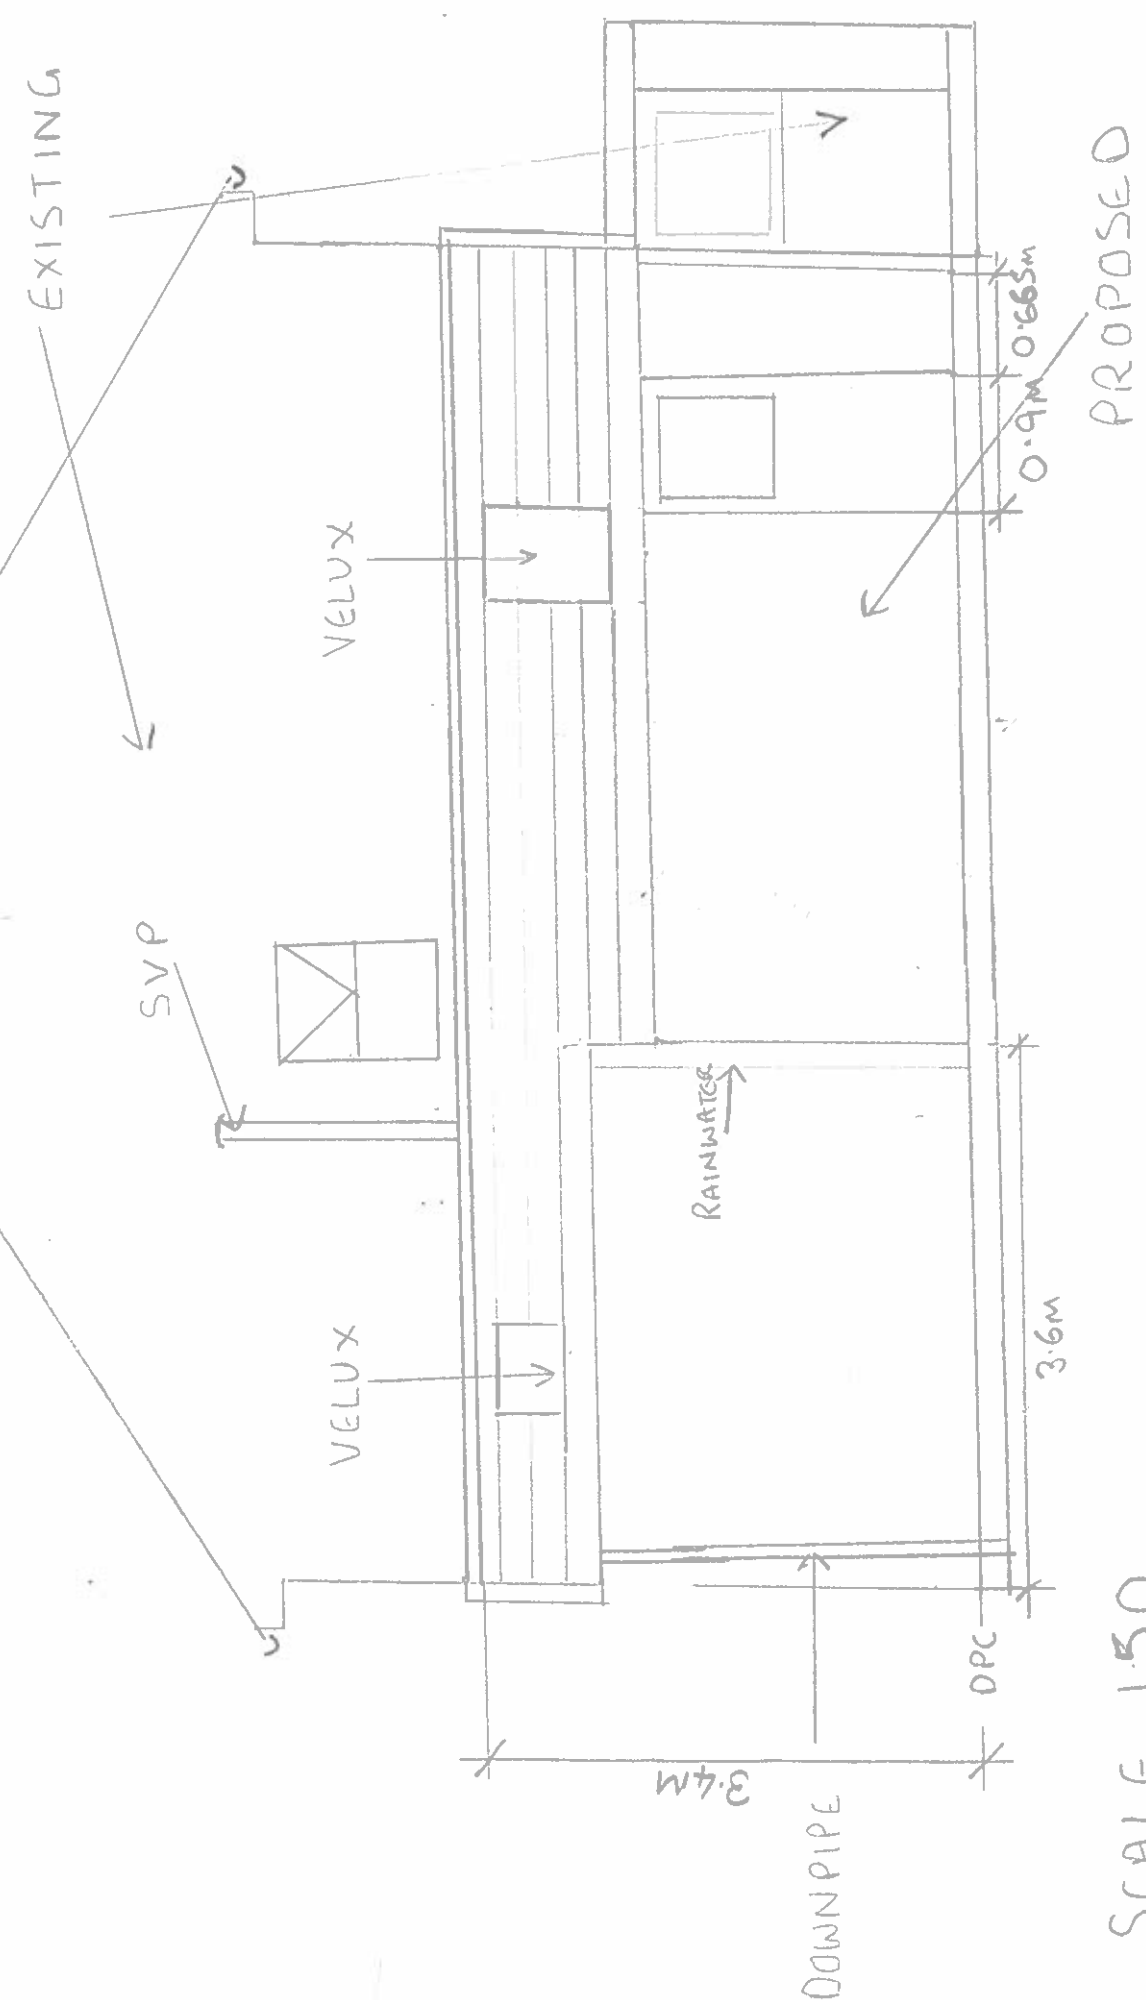

SCALE 1:50