




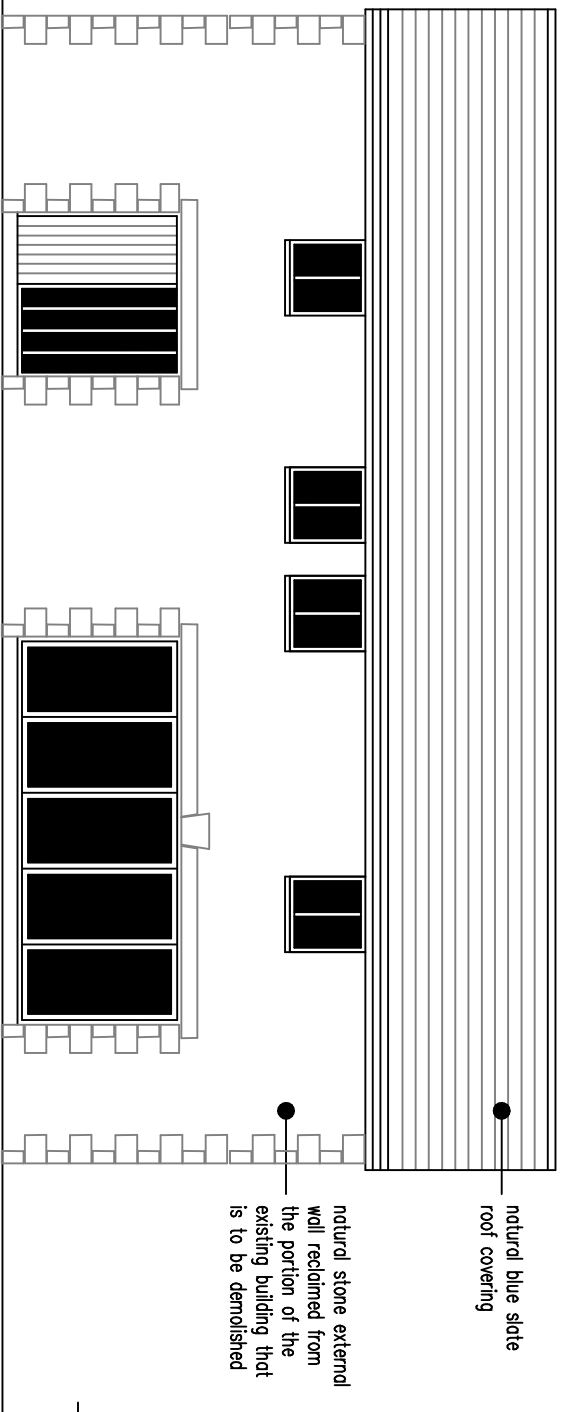



proposed south facing front elevation (1:100)

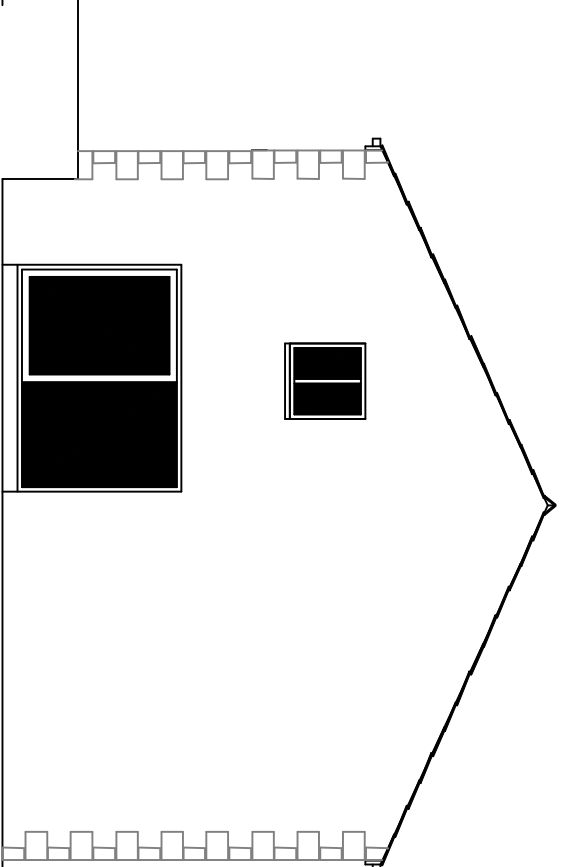


west facing

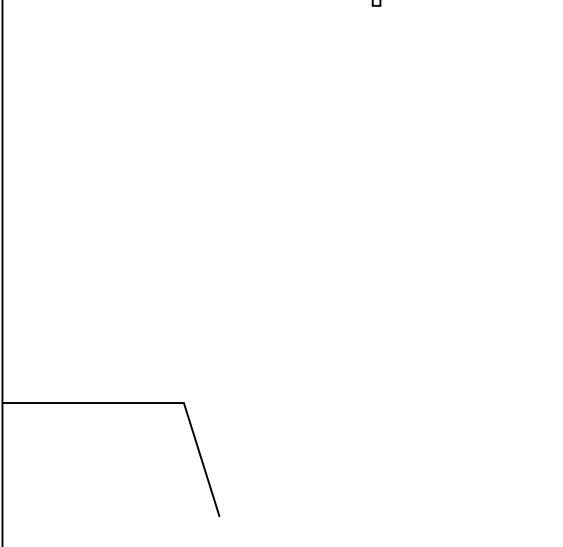


east facing

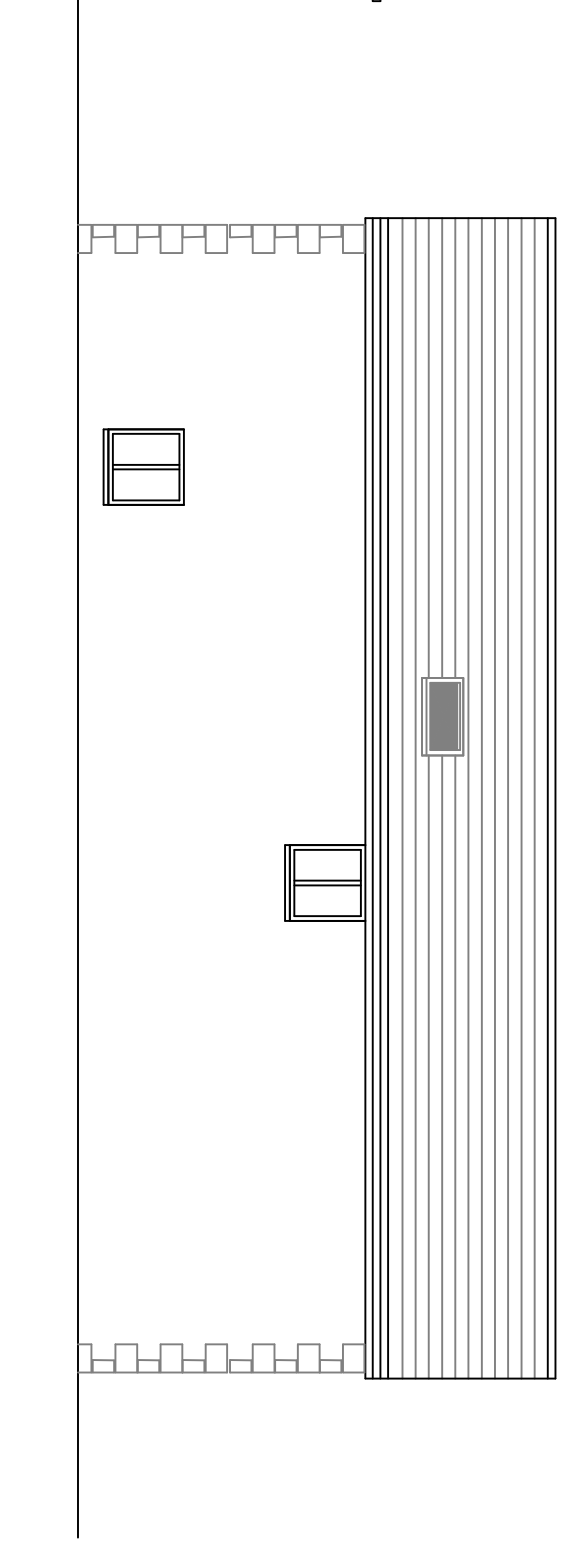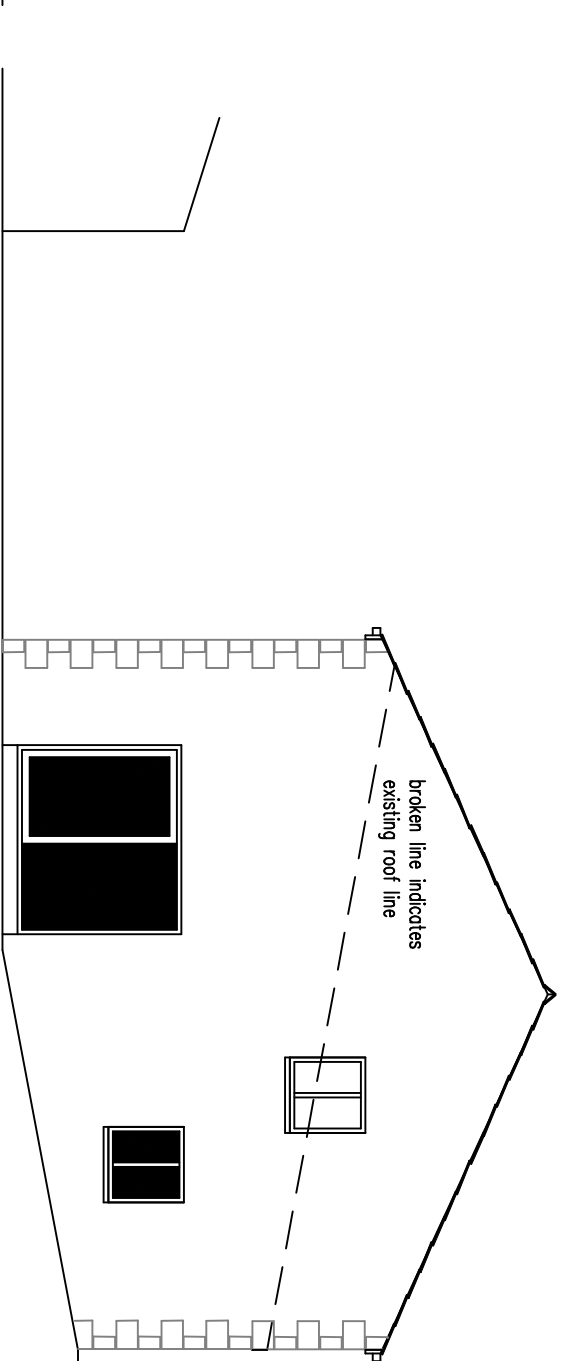


north facing

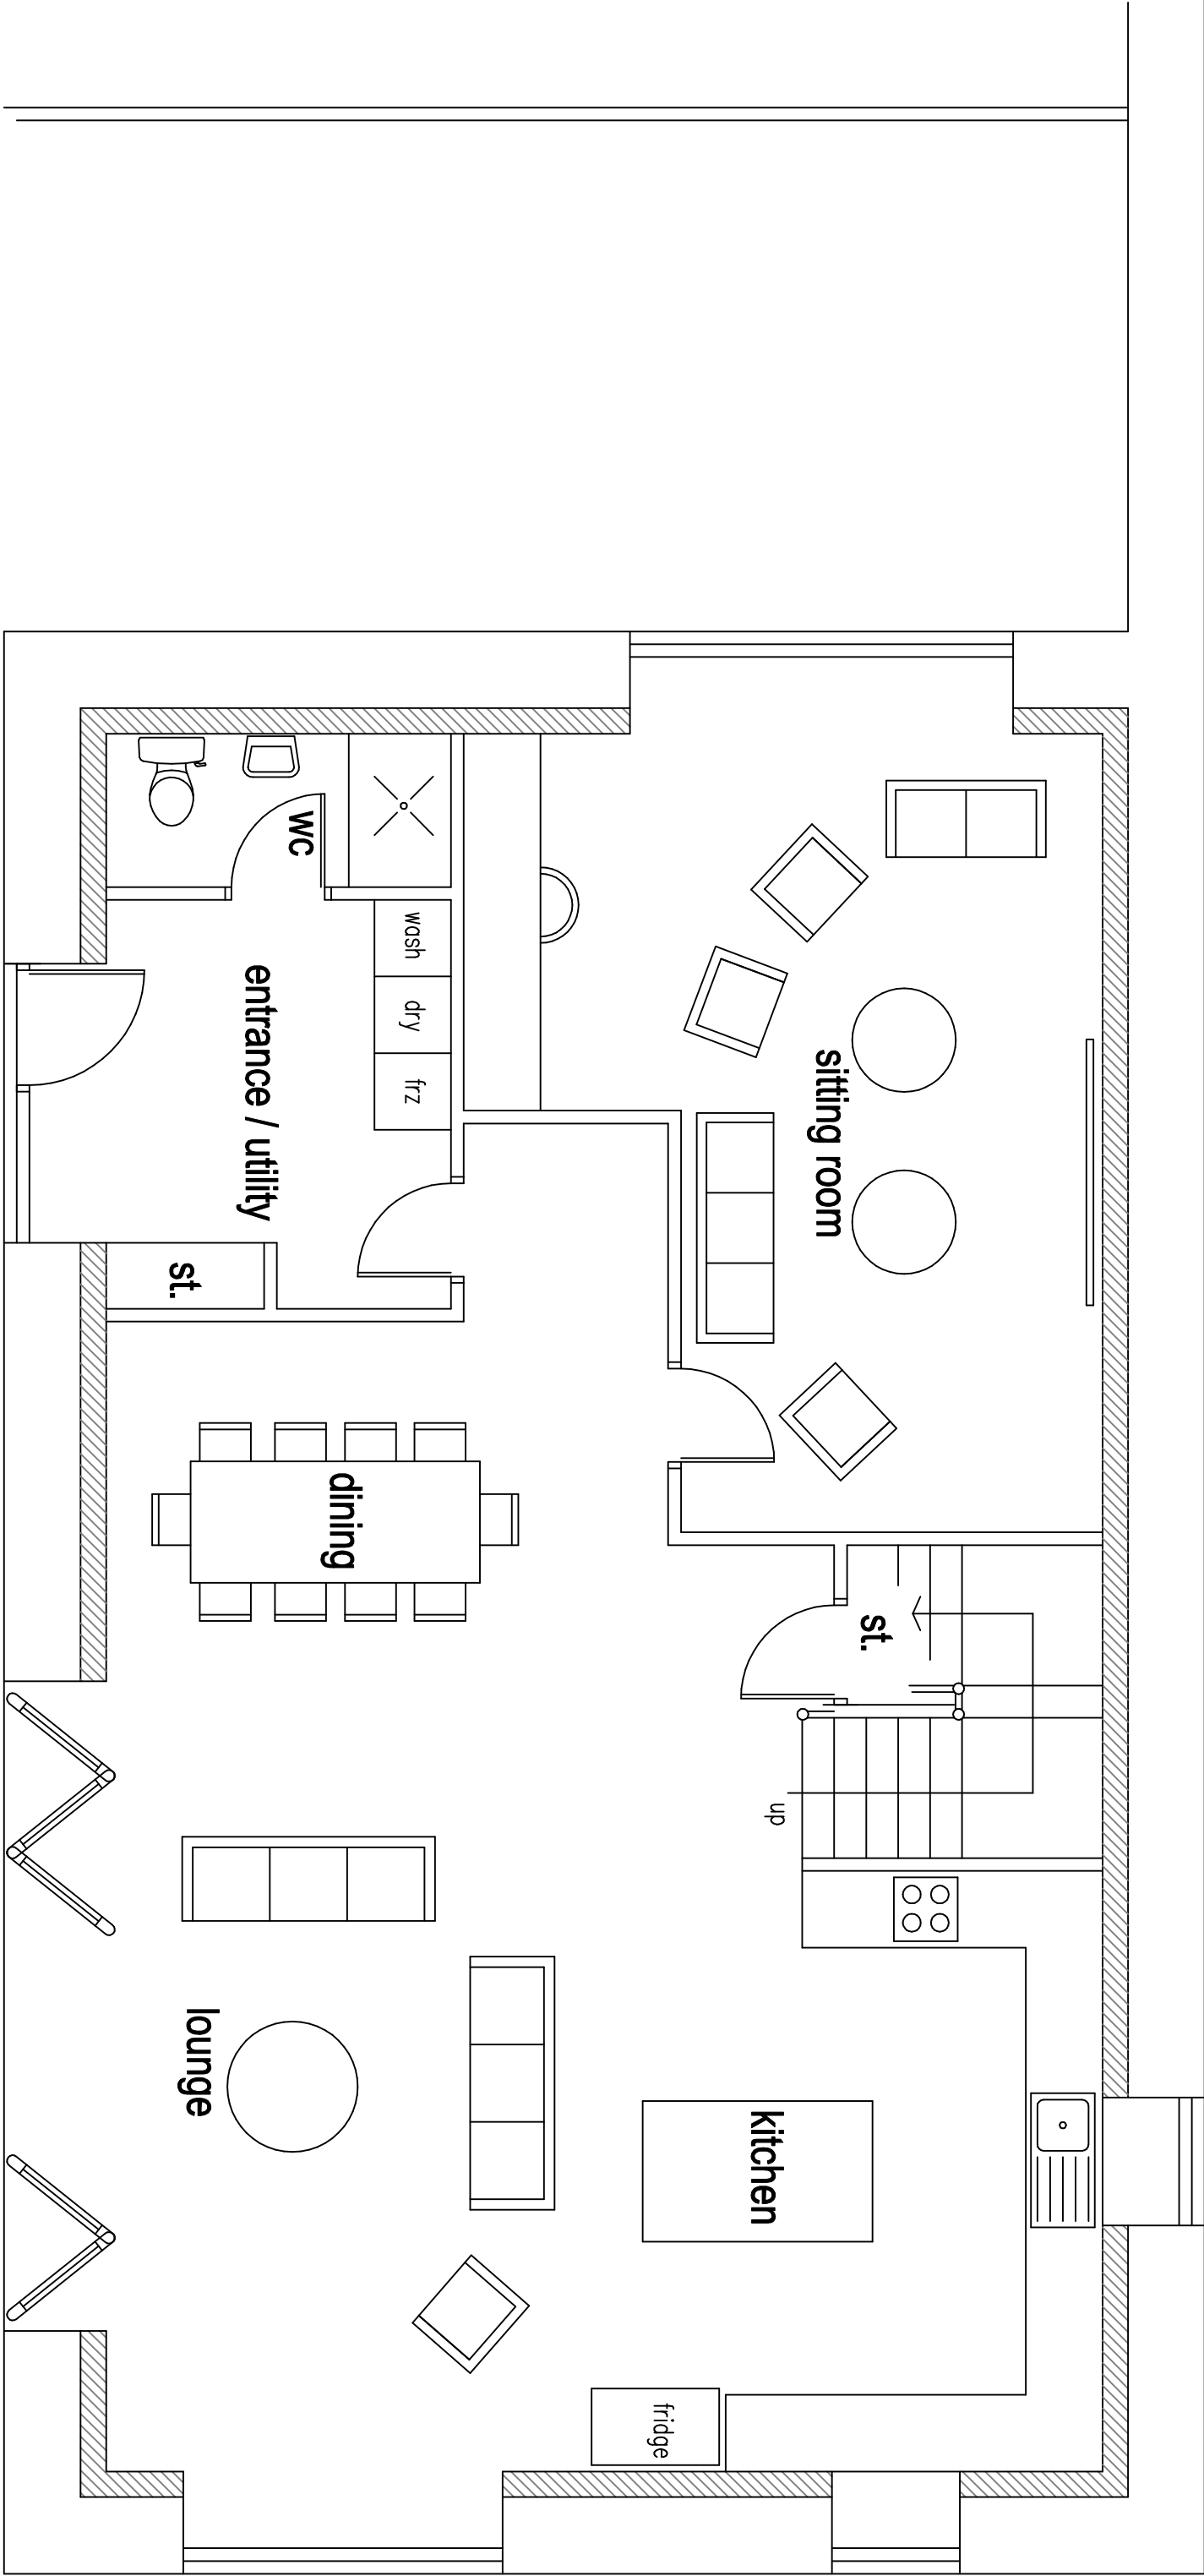


proposed ground floor (1:50)

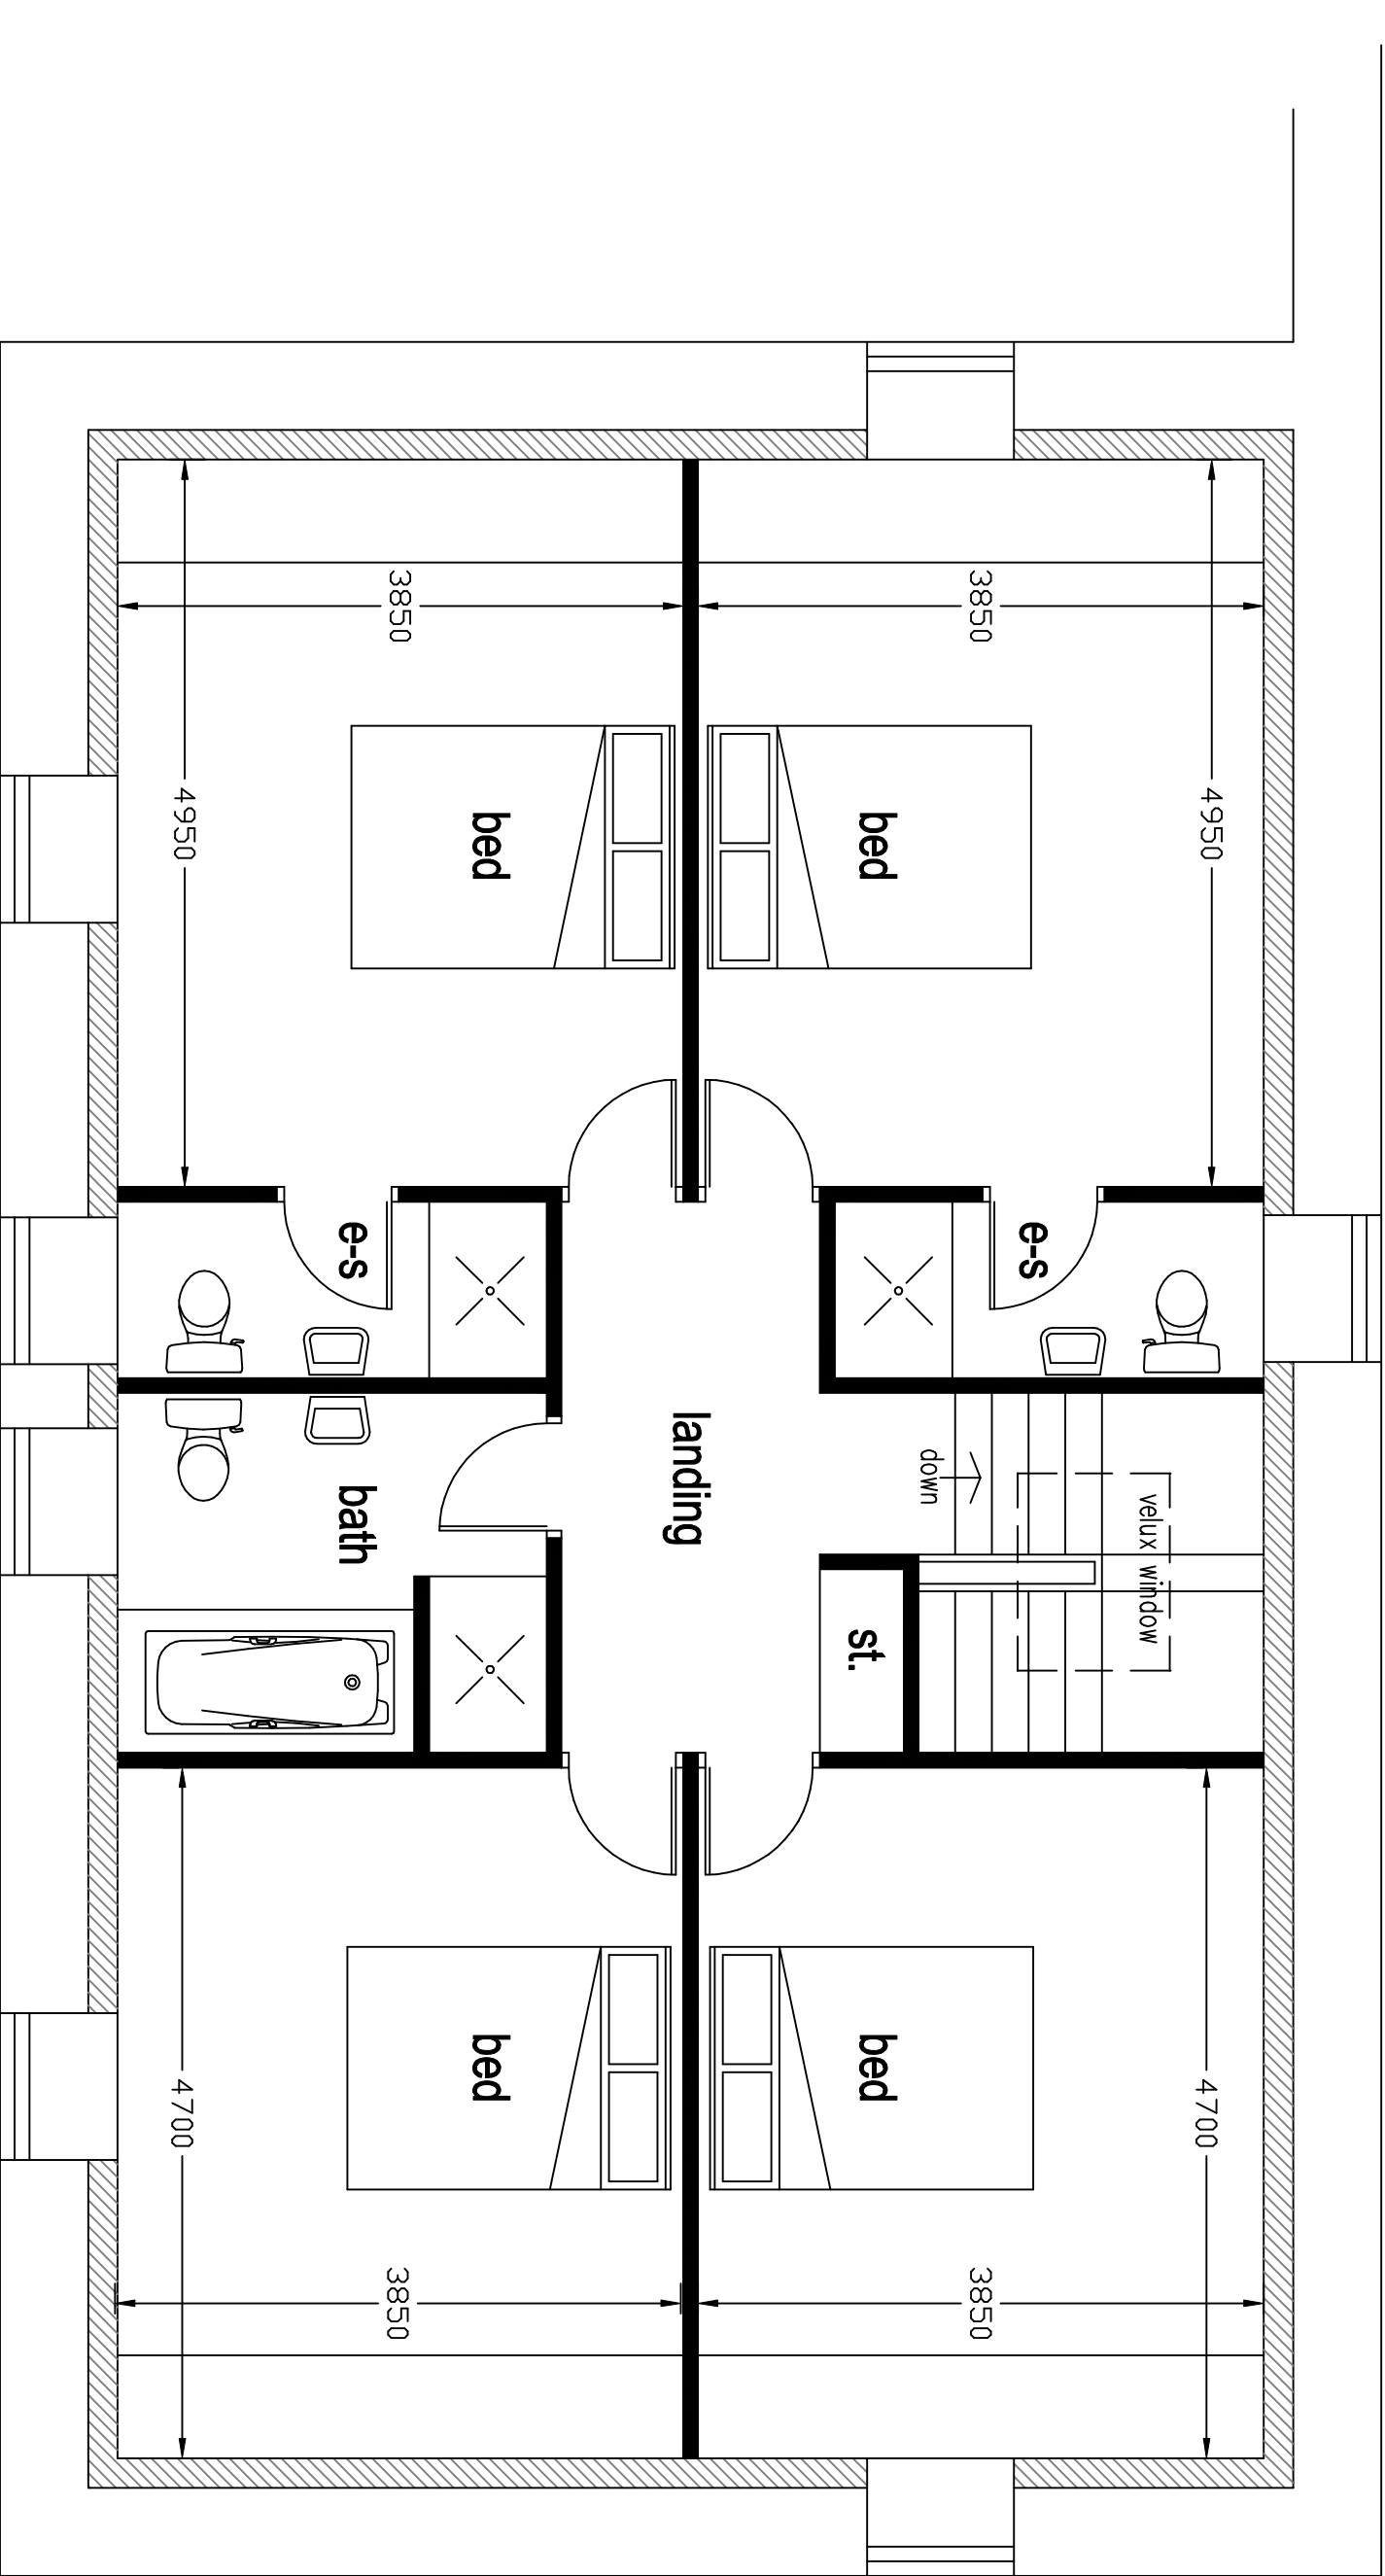



proposed first floor

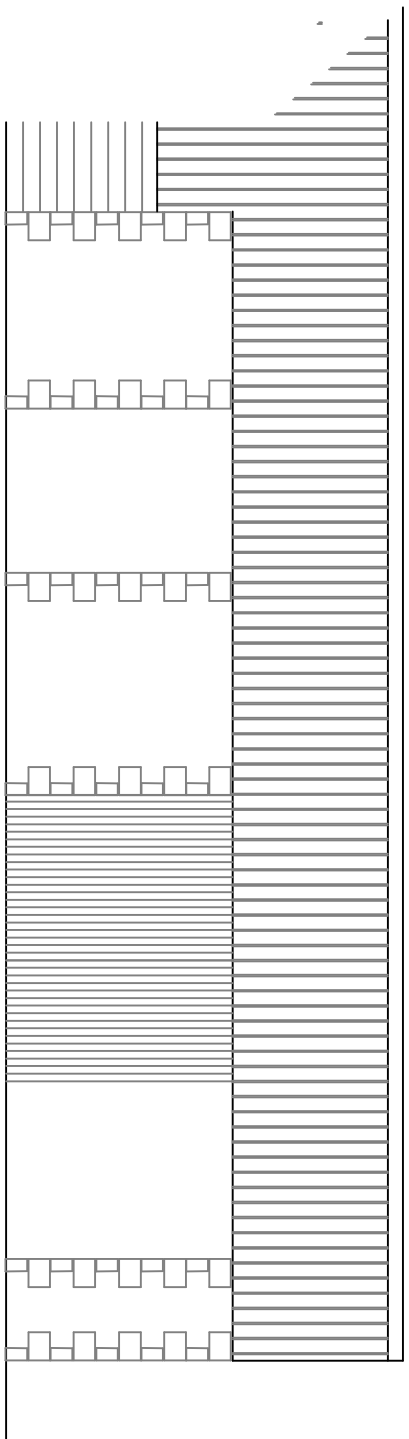


existing south facing front elevation

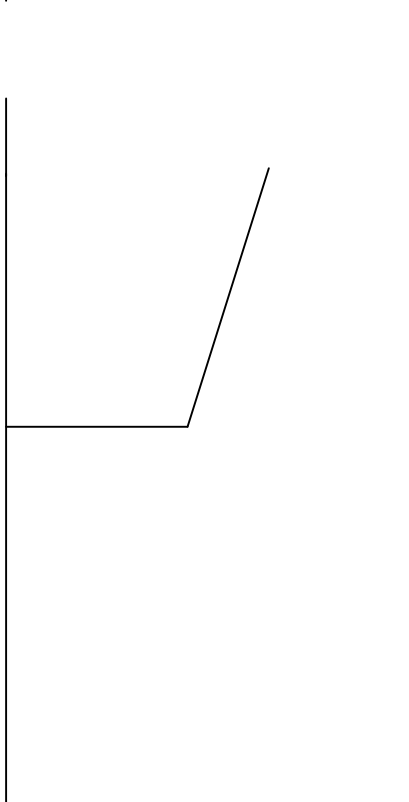


east facing

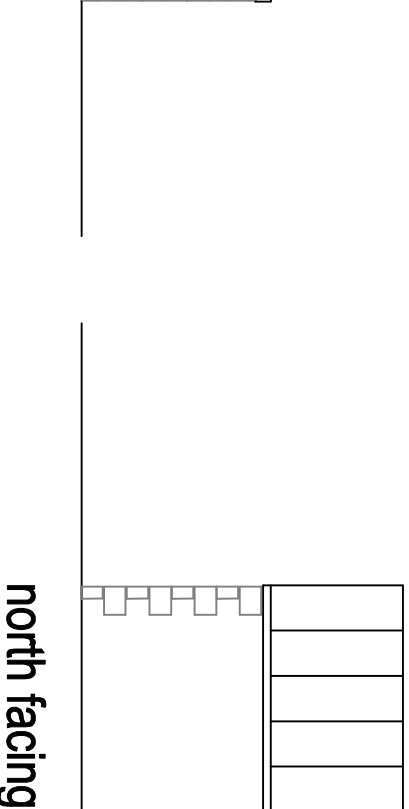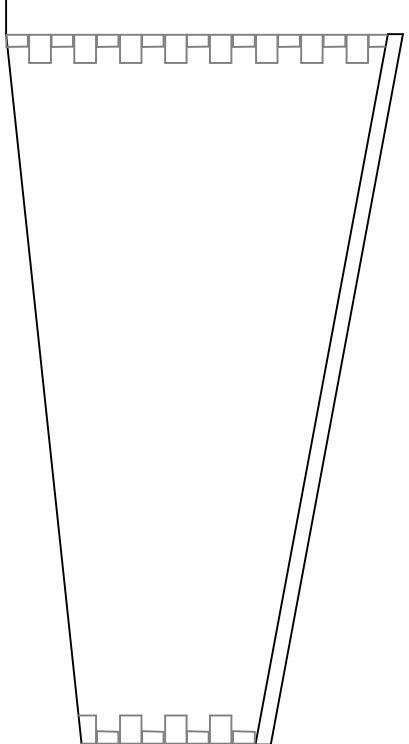

north facing

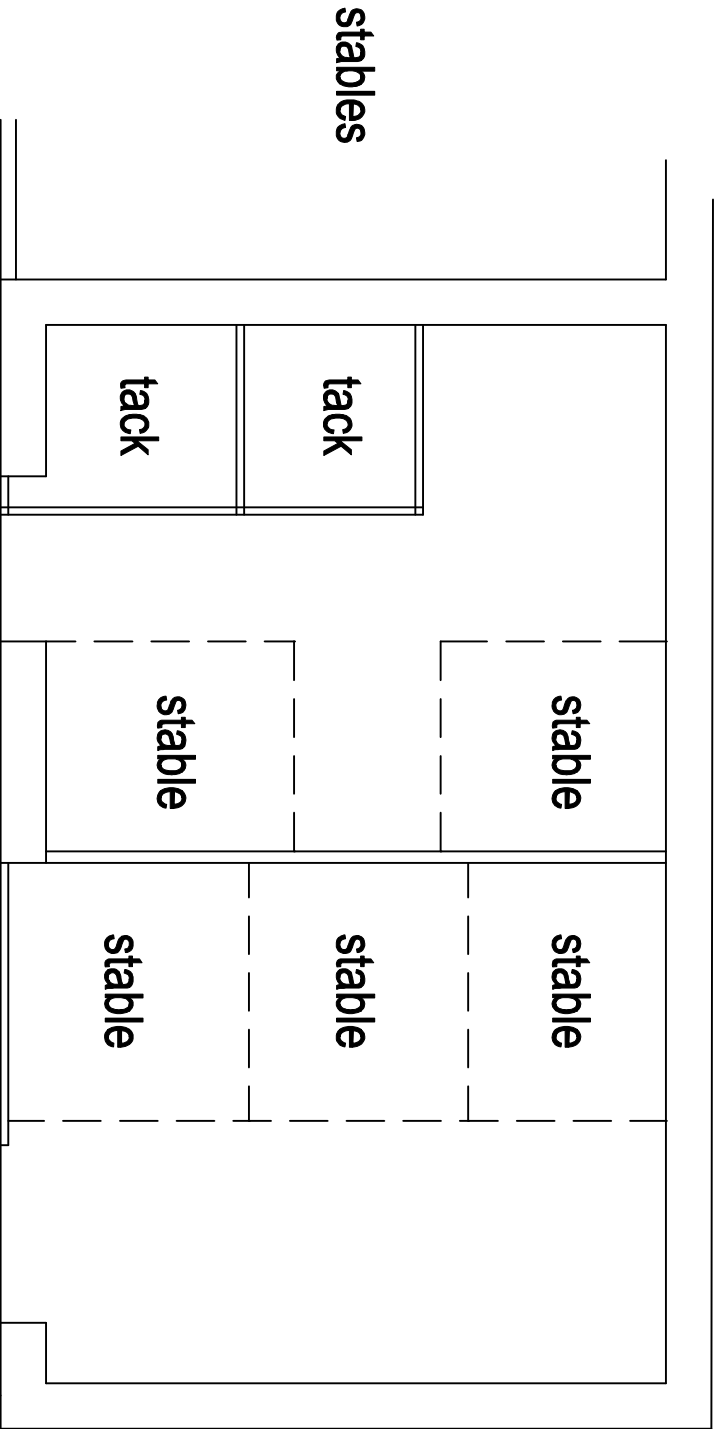

existing floor plan (1:100)

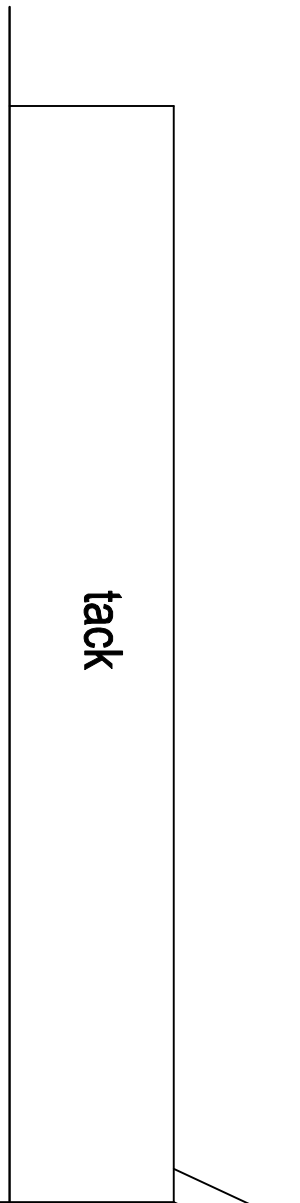

stables

volume of existing stables building
volume of proposed conversion
% volume reduction


1394m³
855m³
39%

proposed conversion of existing equestrian building
to form 4 bed dwelling

Robinsons Equestrian
Harwood Fields Farm
Birtle

amended 30-05-24
window positions altered

scale 1:100 1:50 @ A1

 

linear scale 1:100 @ A1

drawing number SR-24-09-23-C2

Rae Cornell Associates Building Design and Planning Consultants
214 Burnley Road Bacup Lancashire
01706 873000