


5 - 9 Ann St, Rochdale OL16 1QQ

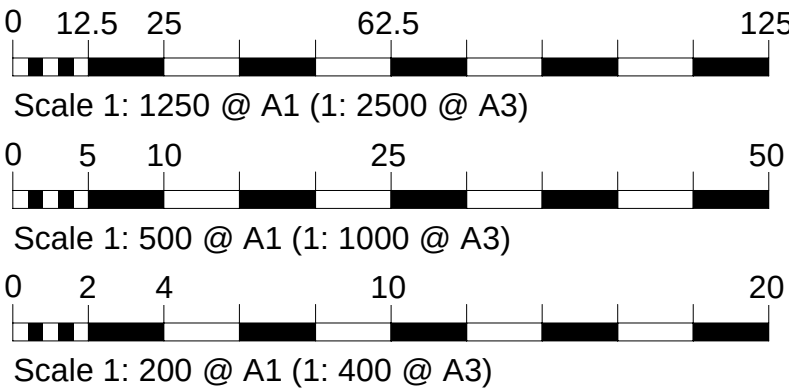

Notes


Drawing intended for Planning purposes only.
All dimensions are to be checked prior to
construction work and any discrepancies are to
be identified to the Architect.

Revisions




Produced on 07 June 2024 from the Ordnance Survey National Geographic Database and incorporating surveyed revision available at this date.
The area shown has been bounded by 308675 to 412986, 308675 to 412986, 308675 to 412986, 308675 to 412986.

1 Location Plan
1 : 1250

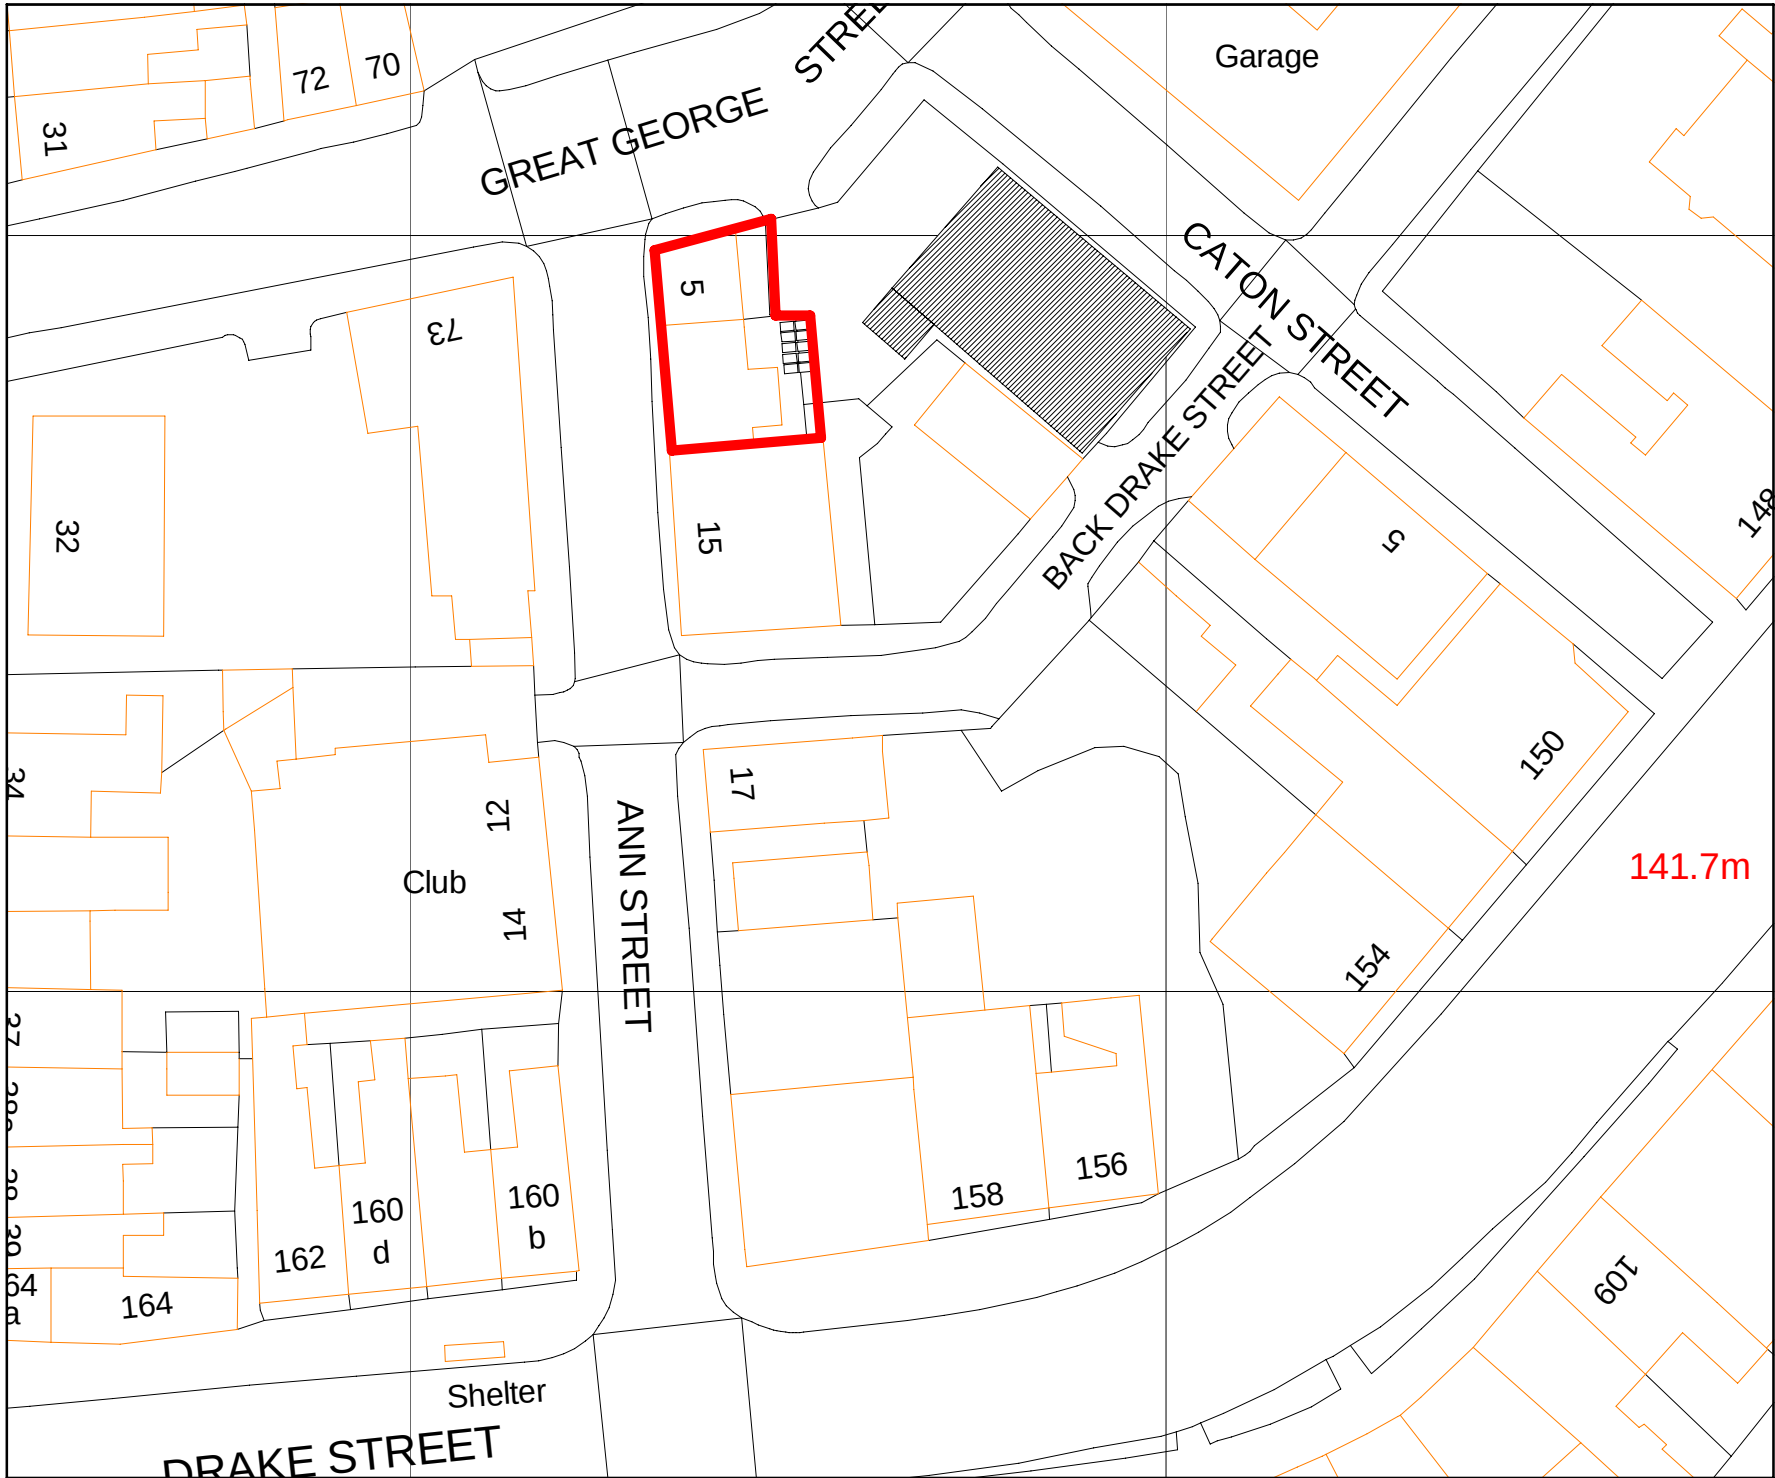

2 Site Plan
1 : 500

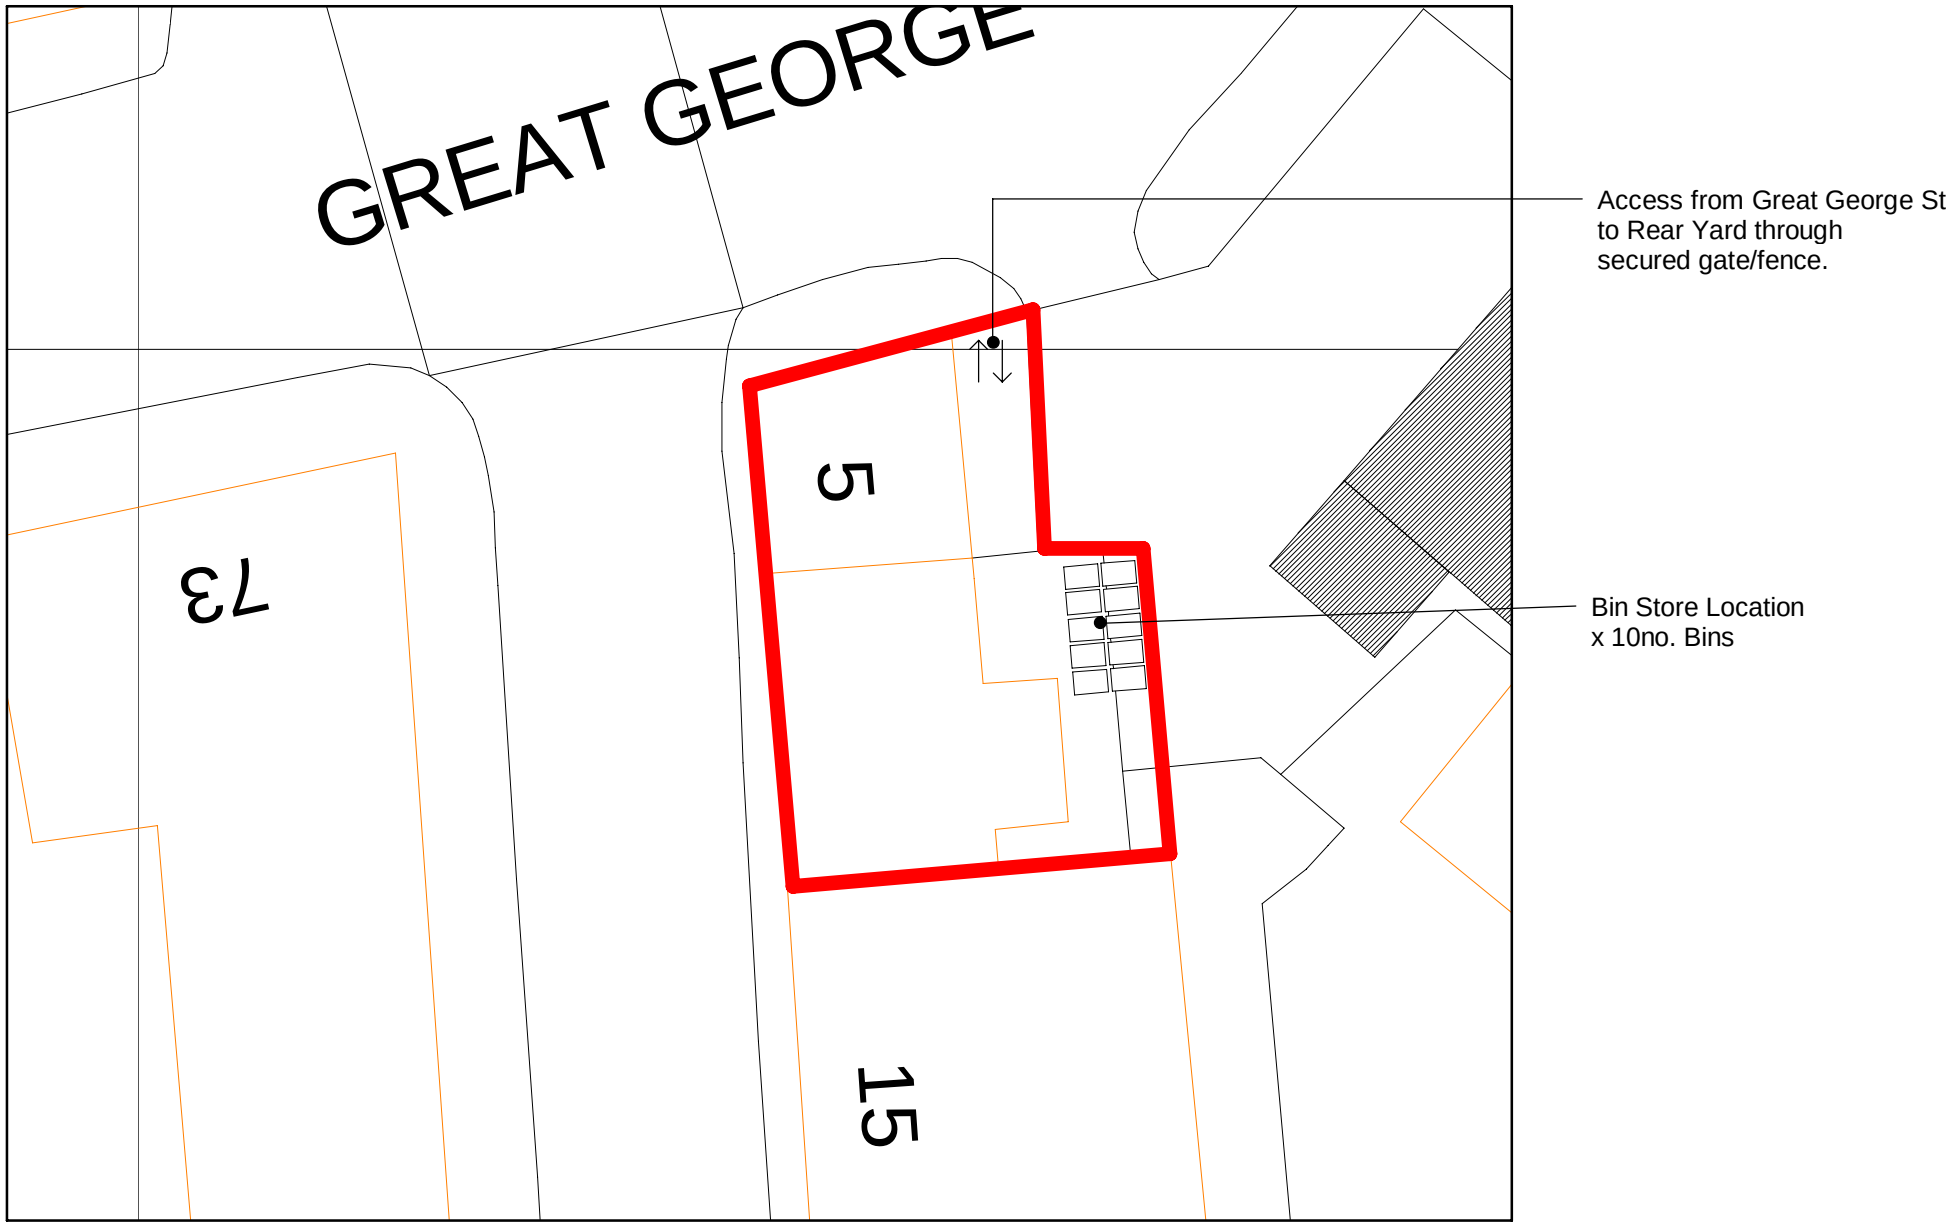

3 Site Plan - Rear Yard
1 : 200

A|M
Architectural Studios

Status
PLANNING

Client
Residencia Properties

Project
5-9 Ann St, Rochdale, OL16 1QQ

Title
Location & Site Plan

Scale	Size	Date	Drawn	Checked
As indicated	A1	07/06/24	MP	AV

Drawing No.	Rev.
AM-222-A100	