






There are no chages
proposed to the existing
boundaries or any external
works.

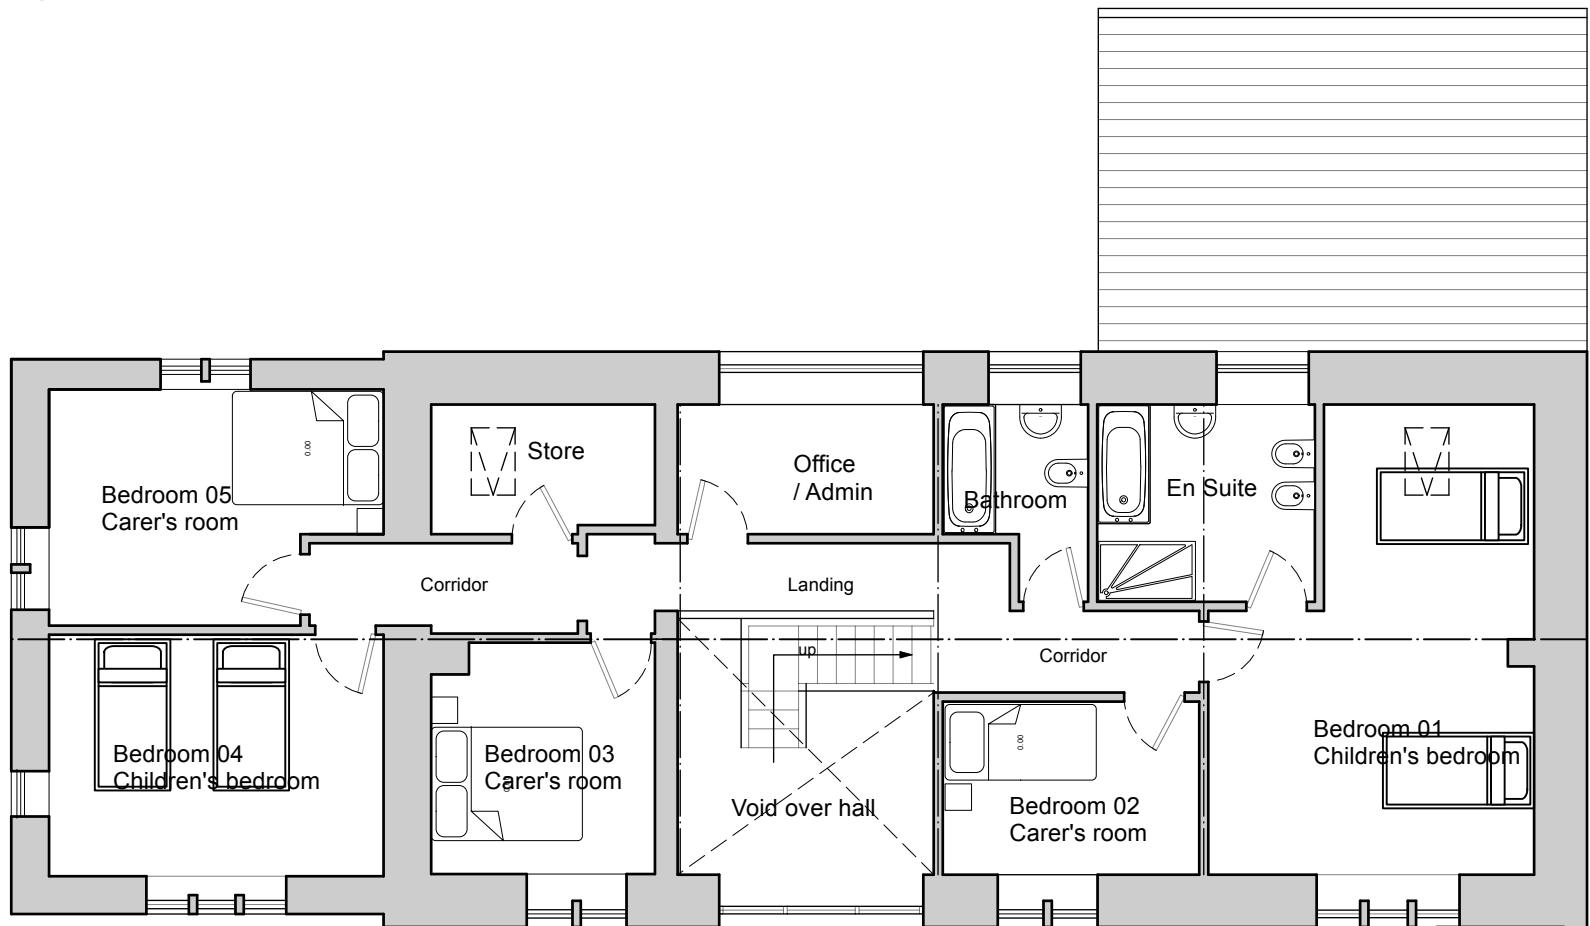


First Floor Plan
1:100 Scale
0 1 3 5m
Scale 1:100

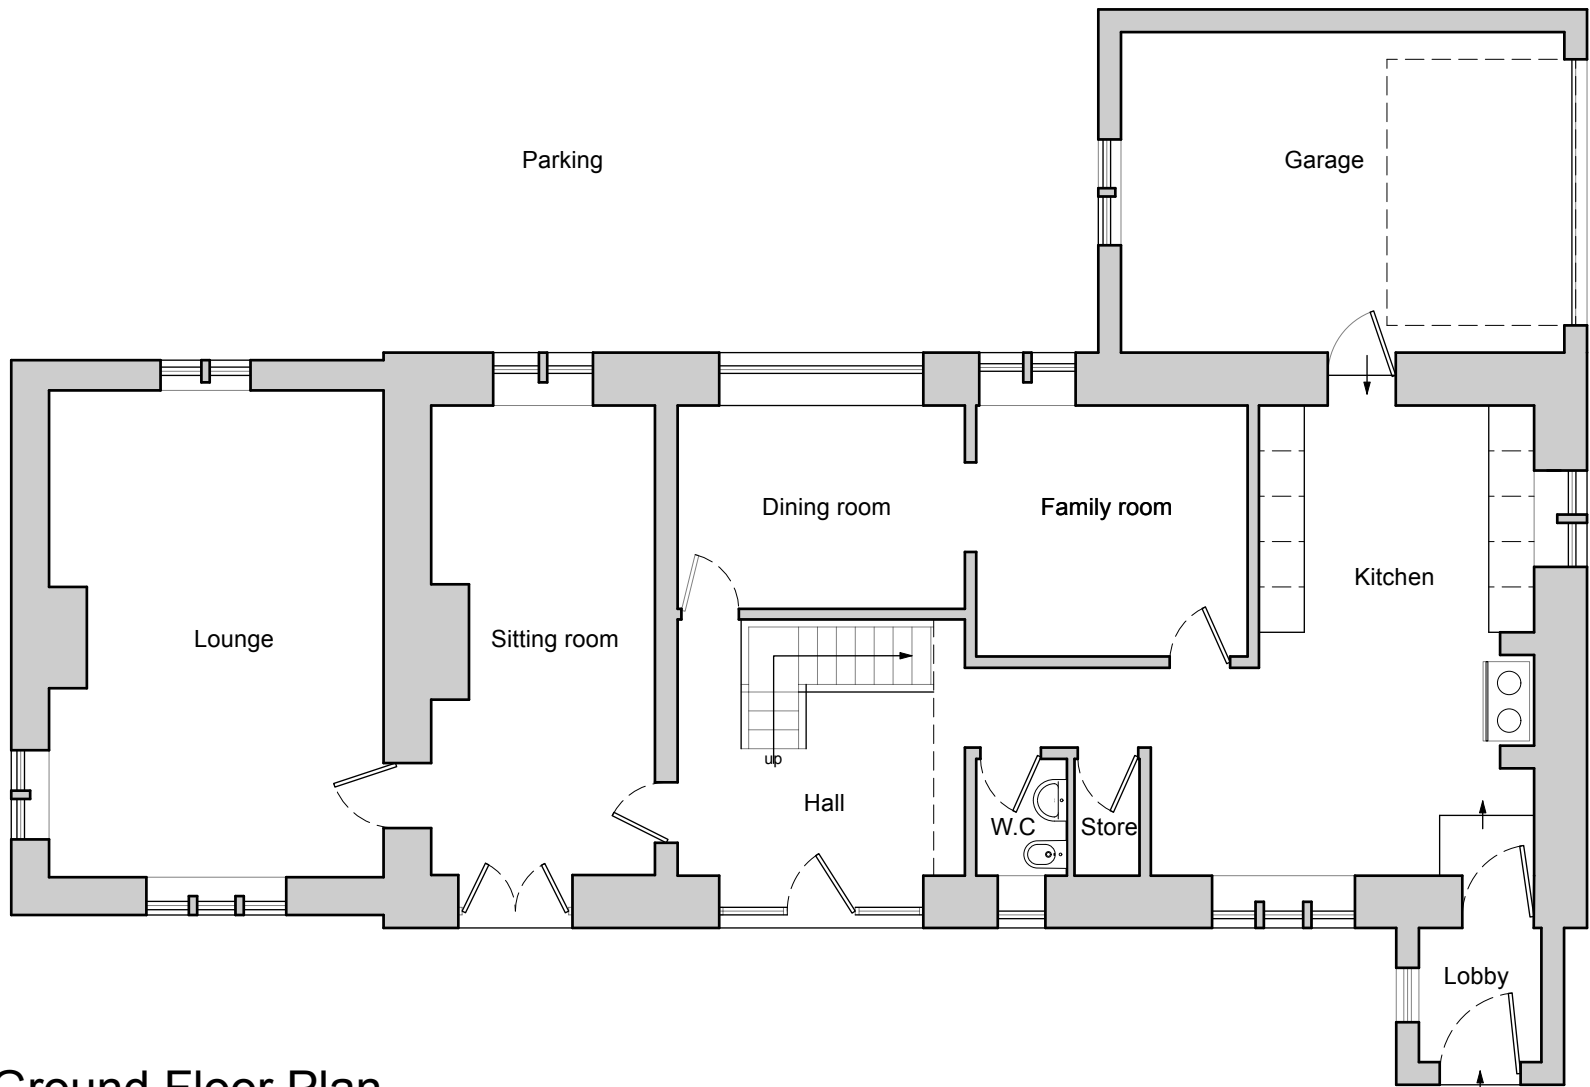


Ground Floor Plan
1:100 Scale
0 1 3 5m
Scale 1:100

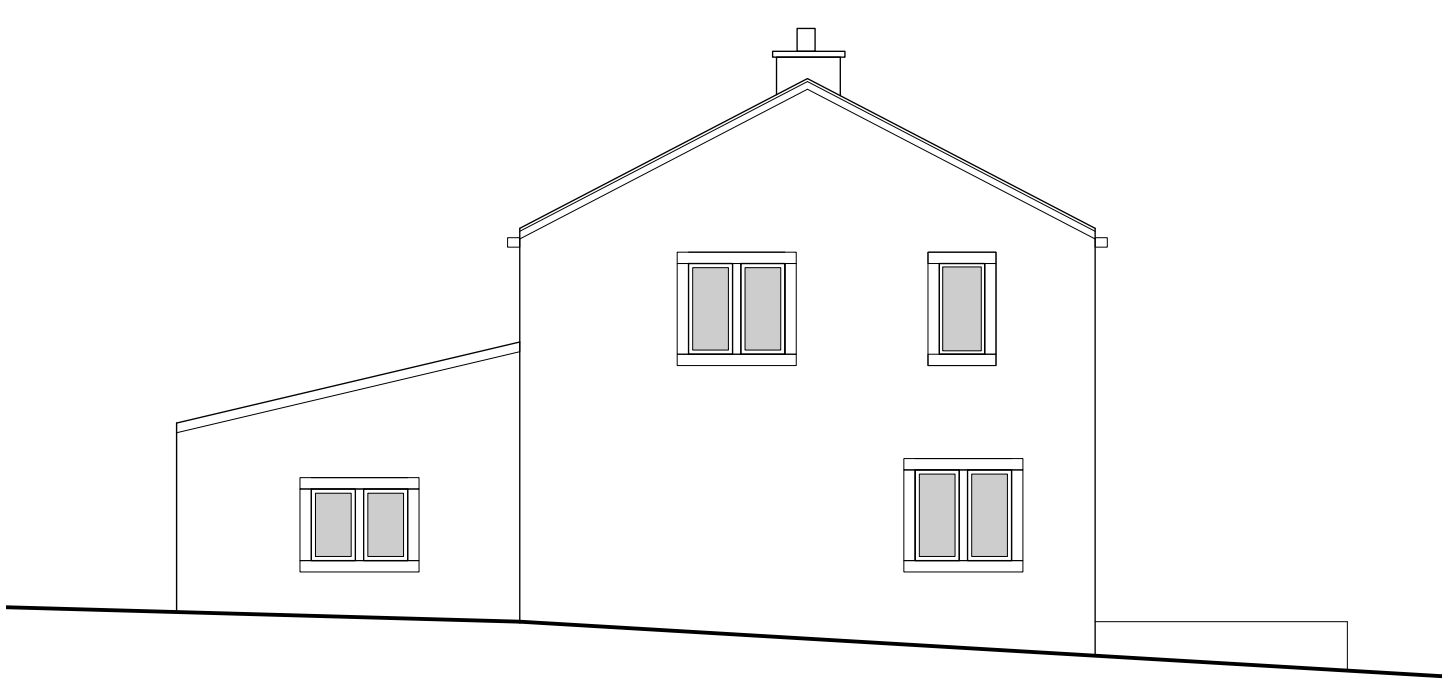


West Elevation
0 1 3 5m
Scale 1:100

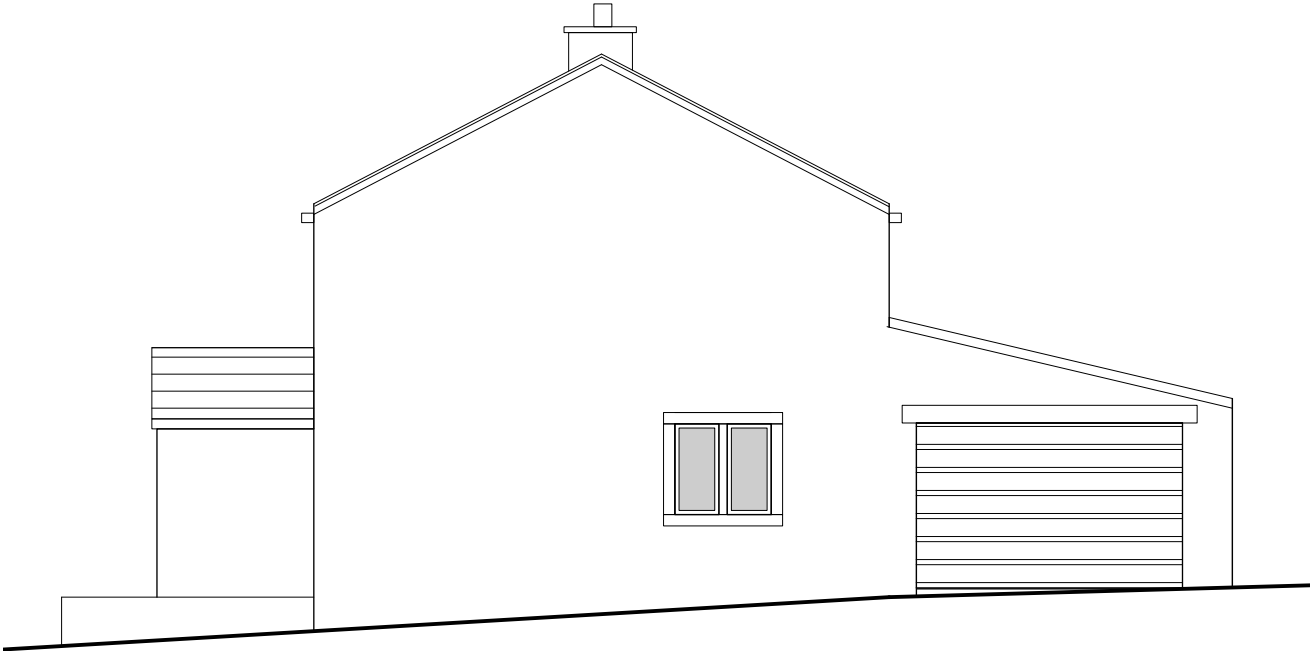

East Elevation
0 1 3 5m
Scale 1:100

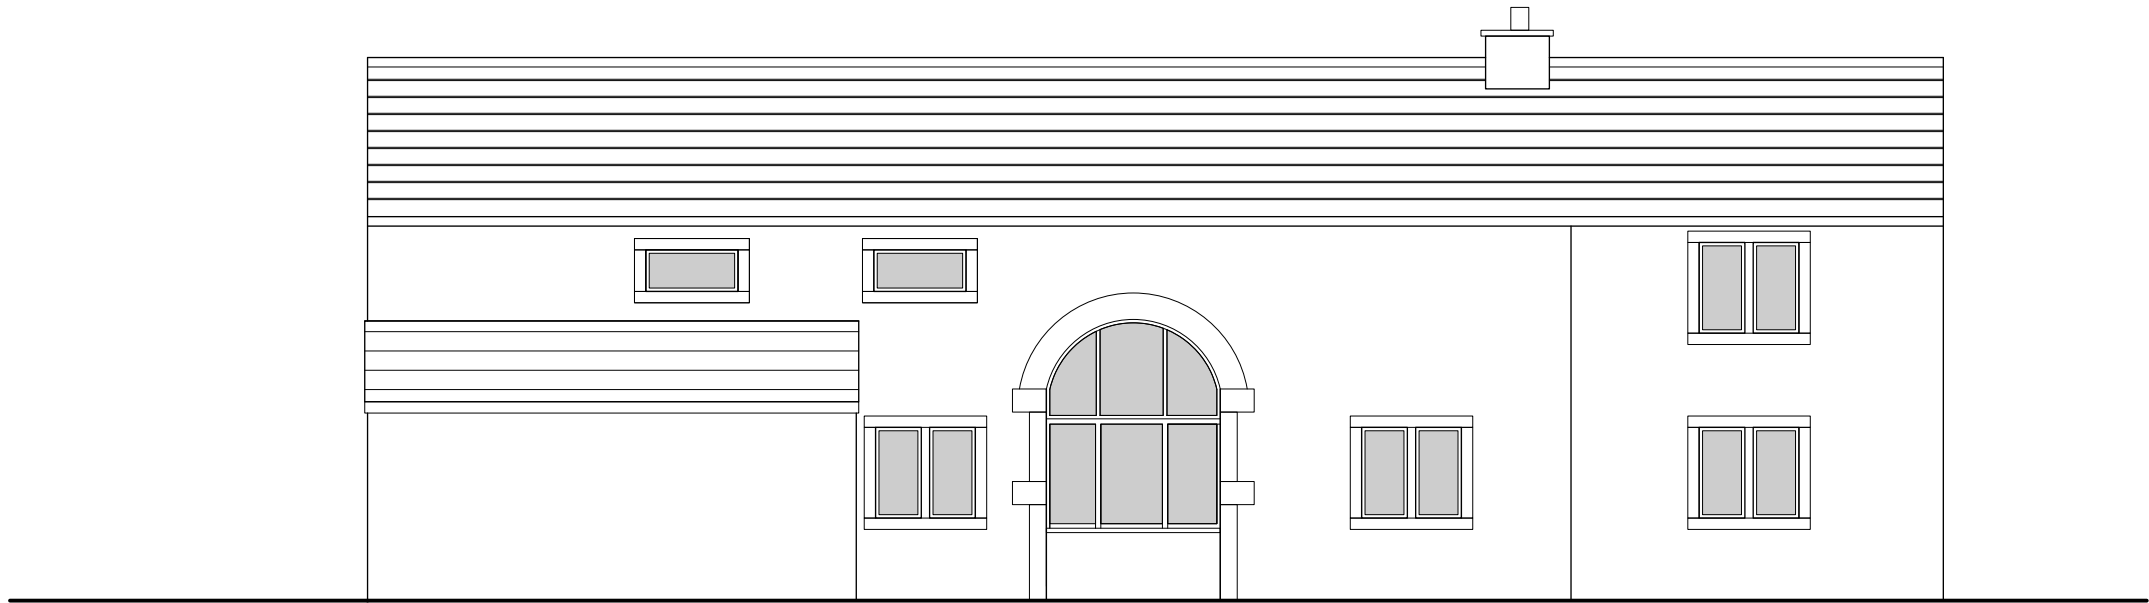

North Elevation
0 1 3 5m
Scale 1:100

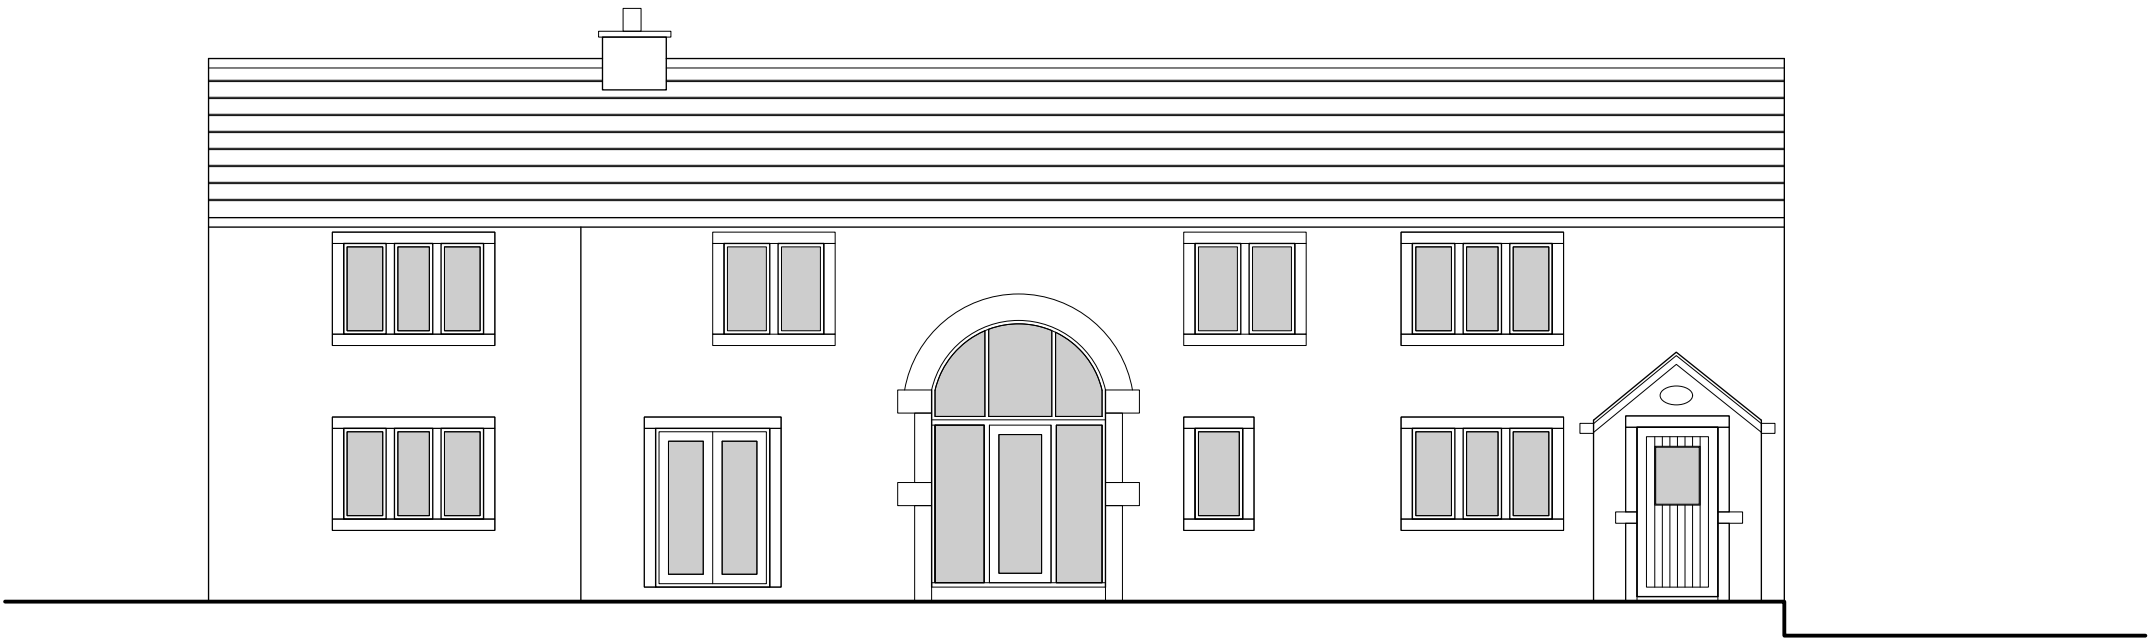

South Elevation
0 1 3 5m
Scale 1:100

No changes are proposed
requiring construction

Revision
Project
Higher Ashworth Farm
Address
Meadowhead Lane, Norden, OL11 5UL
Client
Prosperity Children's Services Ltd
Drawing
Proposed Plans and Elevations



www.storah.com	mail@storah.com	01706 813214	
Scale	Sheet Size	Date	Drawn
AS NOTED	ISO A1	19/03/2025	MB

Drawing Number	Revision
----------------	----------

22-027 - 301